





Front Elevation




Side Elevation

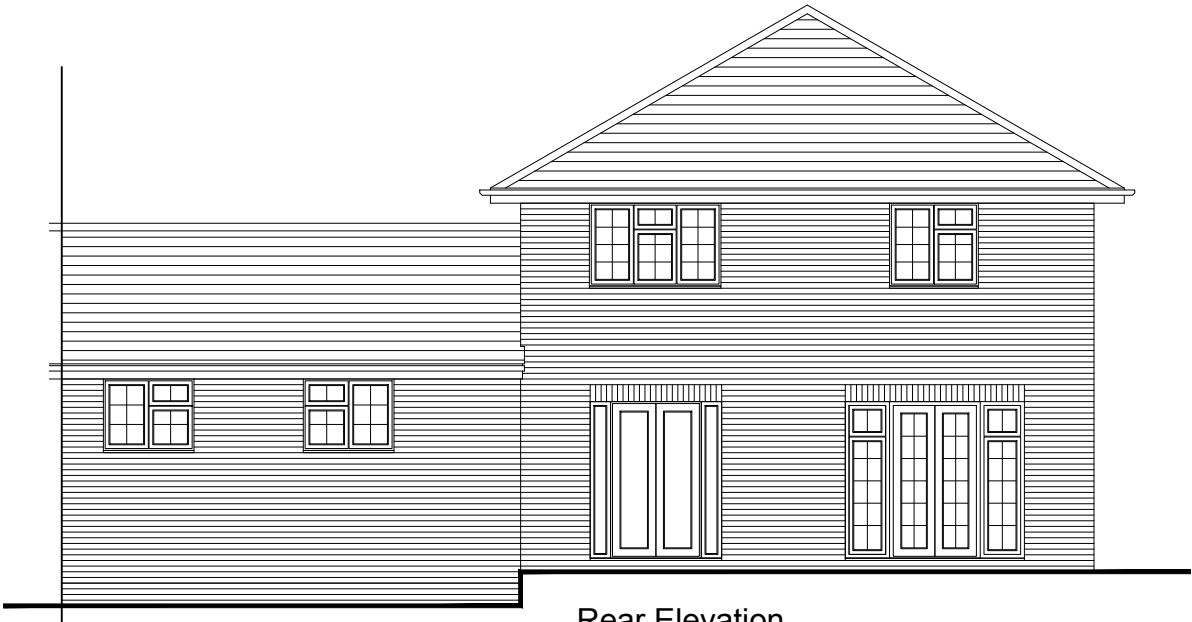

Rear Elevation

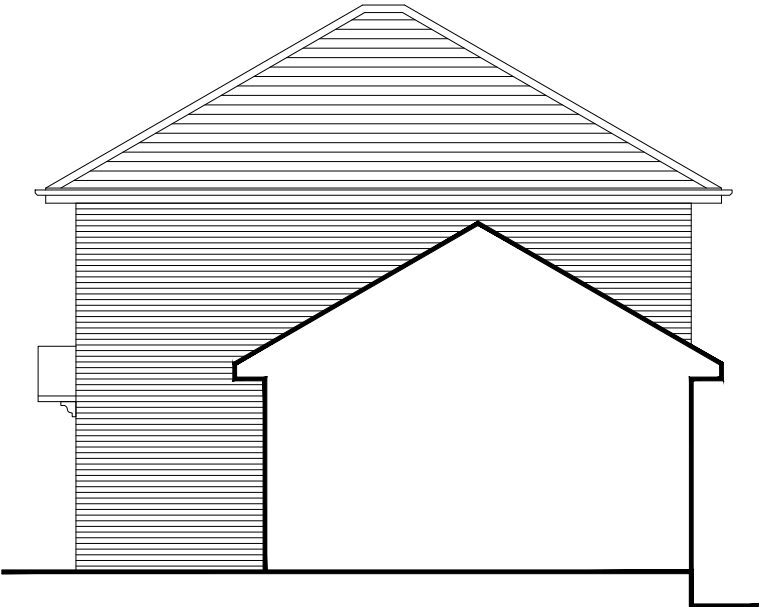

Side Elevation

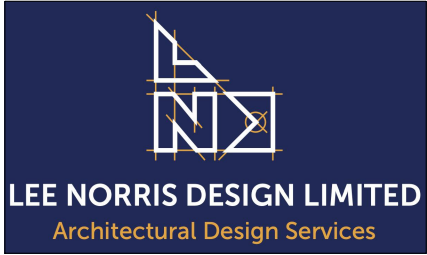

25 Ryhill Way
Lower Earley
Berkshire RG6 4AZ

project :

Proposed Elevations

title :

Mr. & Mrs. Trafford

client :

Lee Norris Design Limited
27 Eden Way, Winnersh
Wokingham, Berkshire RG41 5PQ
Tel: 01189 787226
Mob: 07795 058193
E-mail: lee@leenorrisdesign.co.uk
Web: www.leenorrisdesign.co.uk

Planning and building regulations drawings
for residential extensions, new build,
renovation and conversion projects.

ref : LN

date : Feb'26

scale : 1:100@A3

project : 26-675

dwg no. / rev : 004

Scale: 1:100 0 1 2 3 4 5