

DRG. REMAINS COPYRIGHT OF THE ARCHITECT.
DIMENSIONAL DISCREPANCIES TO BE REFERRED
TO THE ARCHITECT
DO NOT SCALE

DRAWING STATUS ☒ PRELIMINARY ☐ FOR APPROVAL ☐ CONSTRUCTION



DATE

REVISION

A3 Drawing

Scale 1:100

Scale 1:1250

  

SITE PLAN

1:100

Existing tarmac driveway
Existing wall height 1.36-1.8m (drive side)
Existing wall height 0.84-1.25m (garden side)

Grass


Existing shrub planting

Existing hedge, 2.1m high

Existing cherry tree

Existing hedge, 2.1m high

Existing ground level on garden side

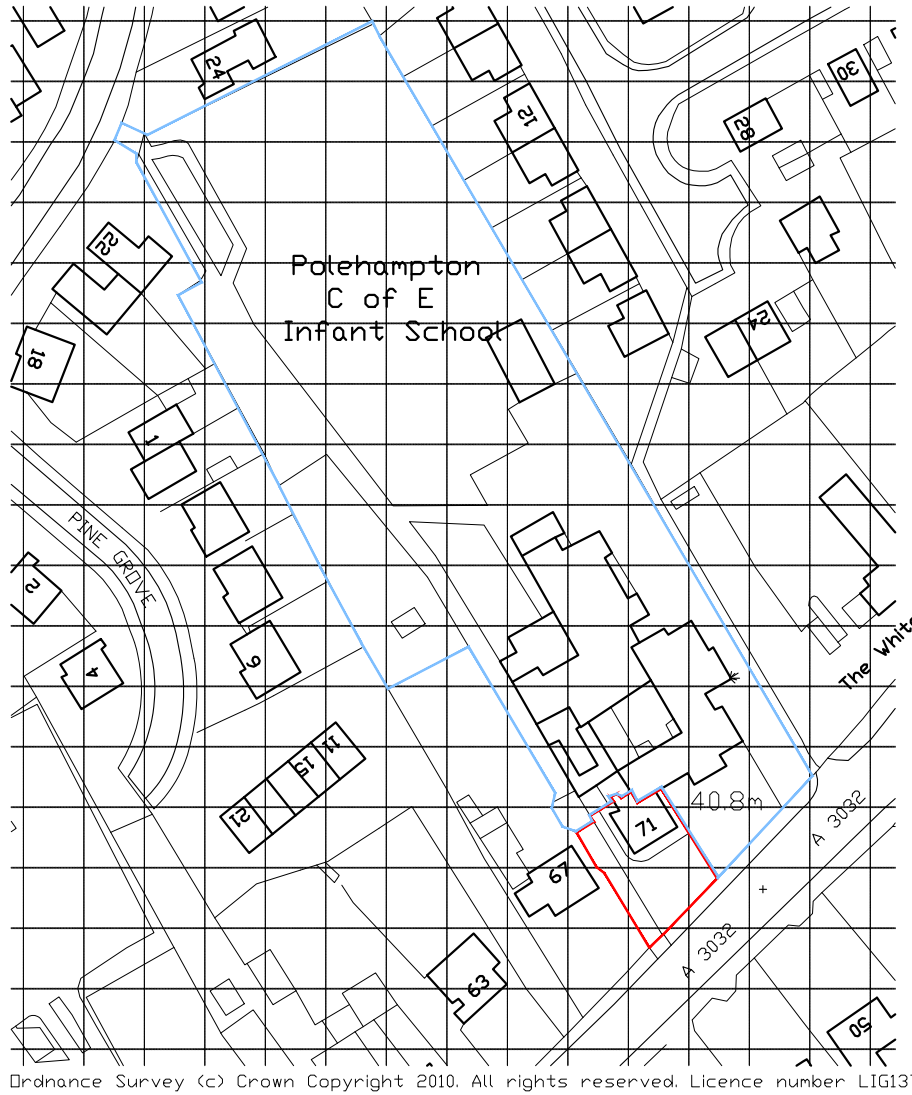

Ordnance Survey (c) Crown Copyright 2010. All rights reserved. Licence number LIG13:

LOCATION PLAN

1:1250

WALL ELEVATION

1:100

CLIENT

Polehampton Charities

JOB TITLE

Proposed parking
Polehampton Caretaker's
House, 71 London Road

DATE

Apr 2024

SCALE

1:100

DRG TITLE

Existing Plans

JOB No.

2419

DWG No.

01

REV.

-