


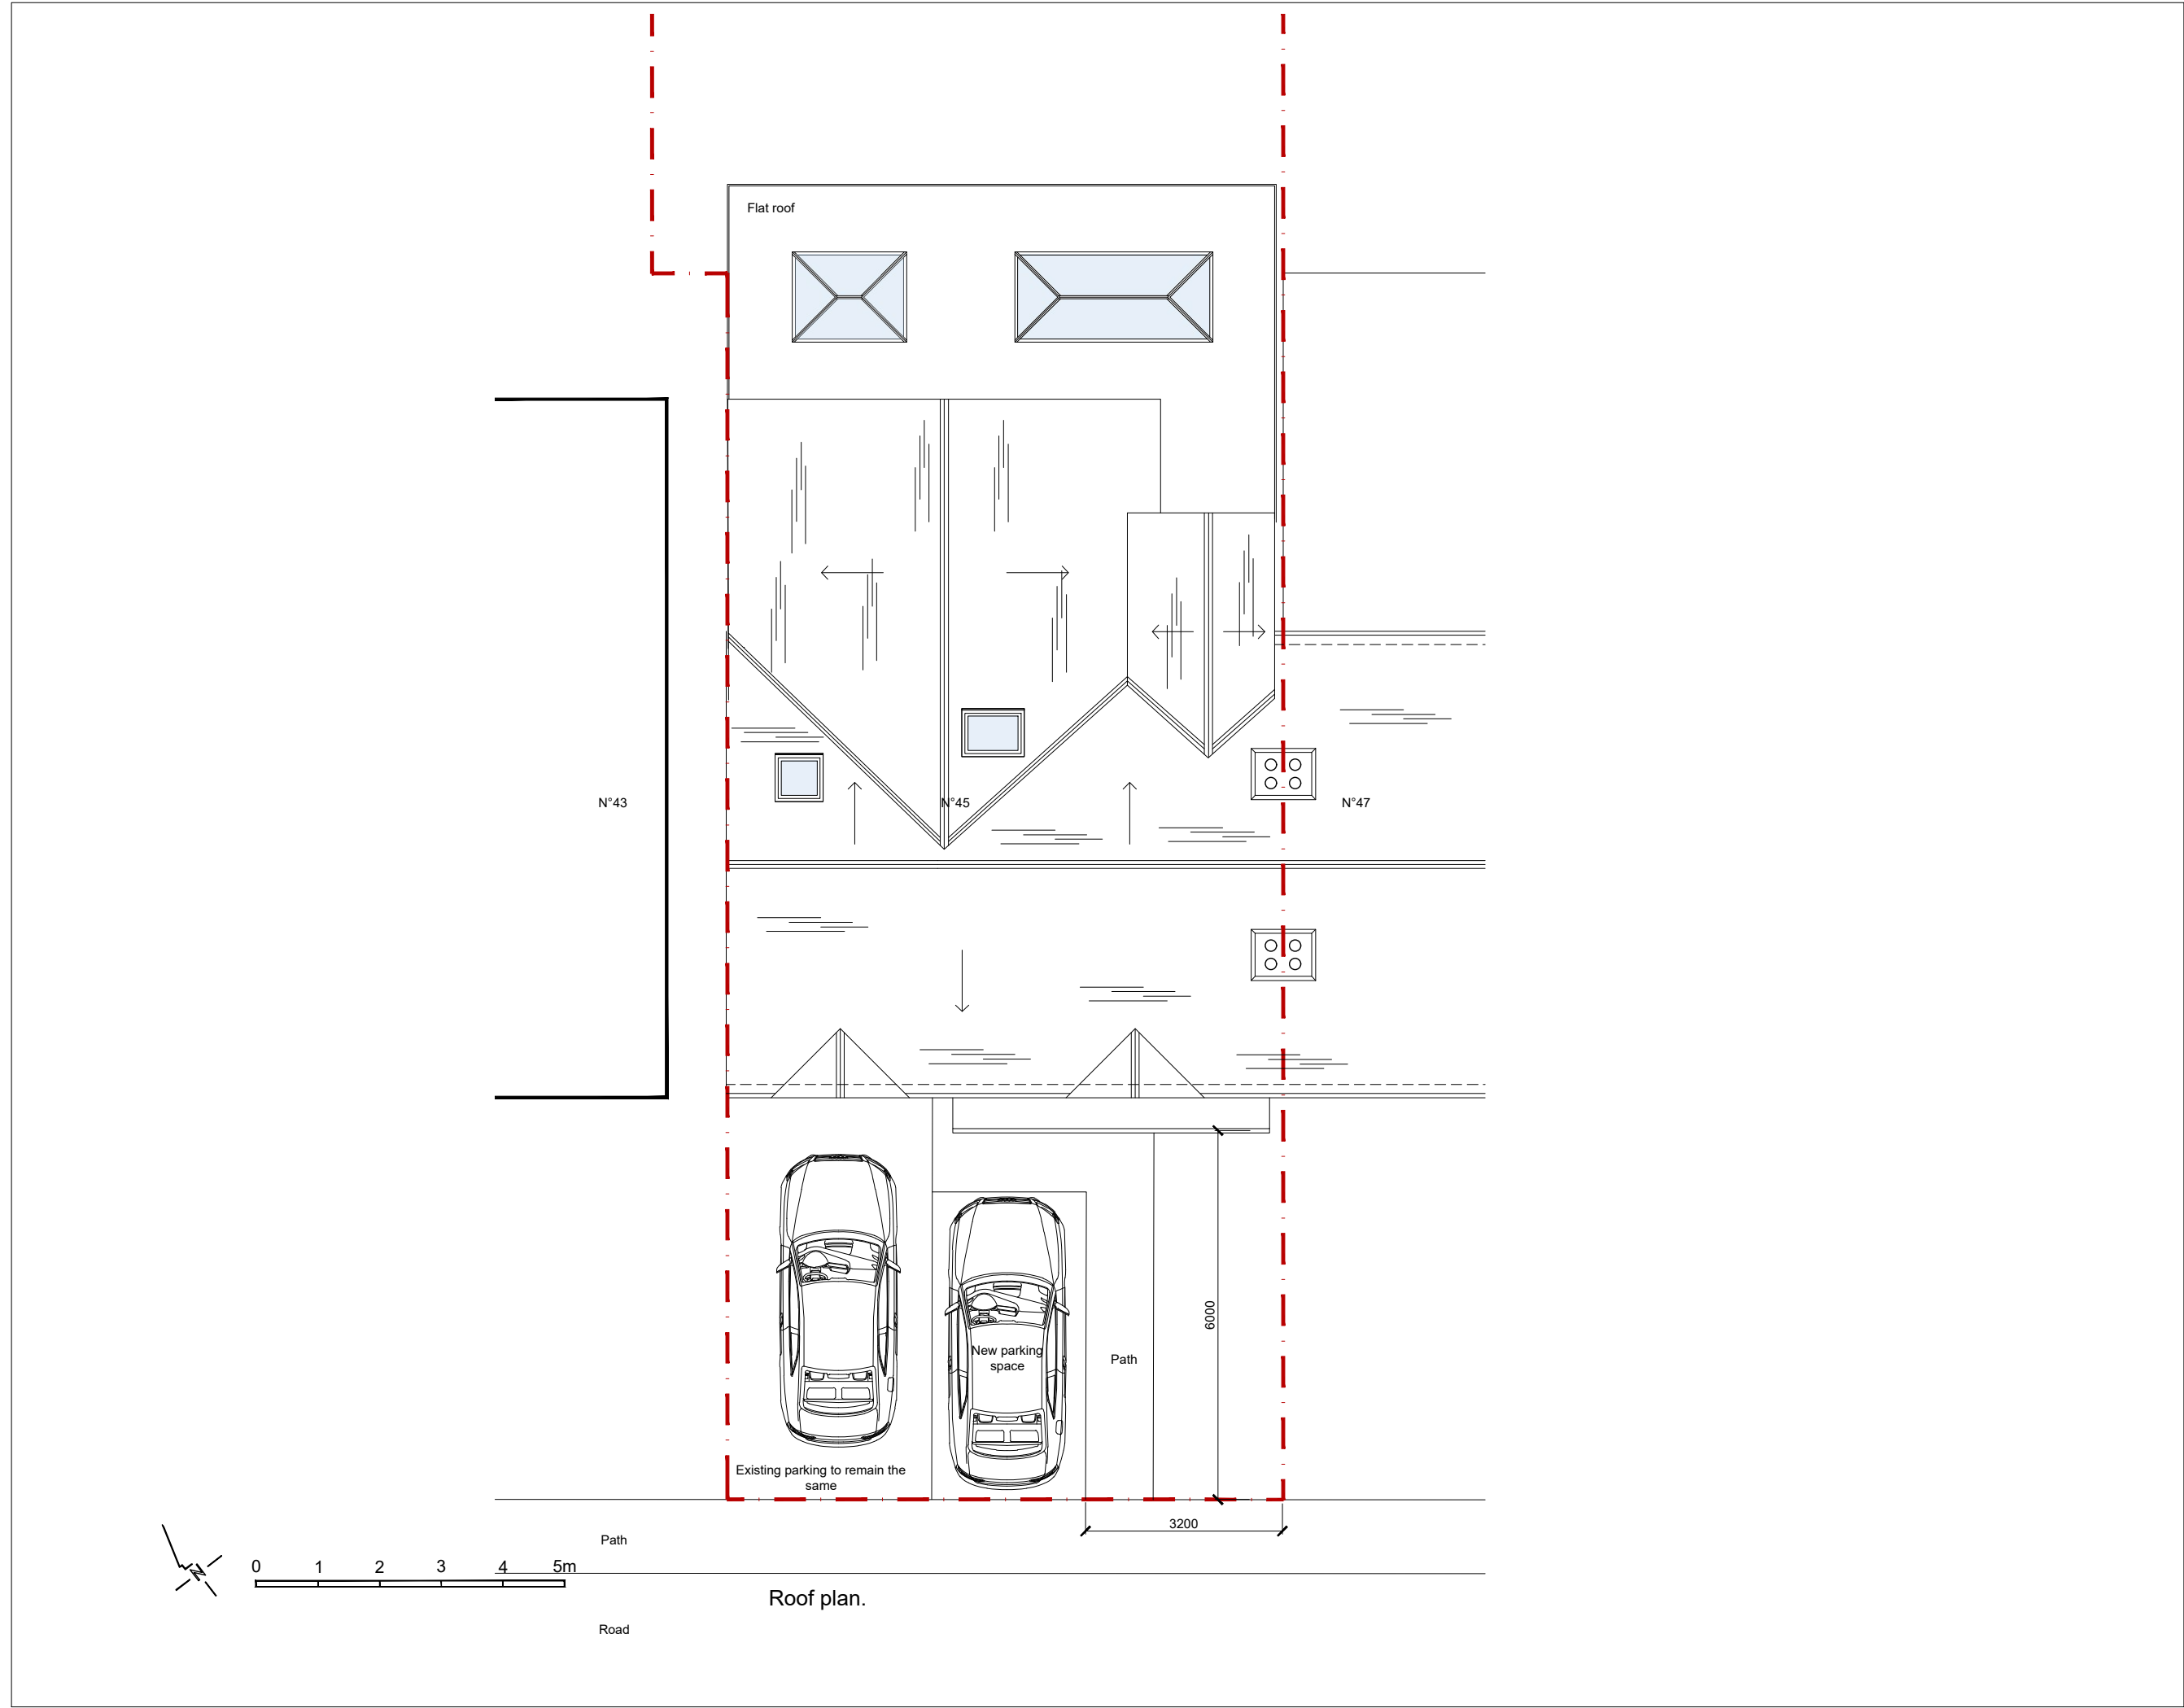

(c) Copyright

WILDER ASSOCIATES
Architects & Designers

2 Mill Lane
Wallingford
Oxon
OX10 0DU
Tel & Fax
01491 832572
E Mail
anne@wilder.co.uk

Client
Bob Tanner

Job Title
45 Hyde End Lane, Ryeish Green,
Reading
RG7 1EP

Drawing Title
Floor Plans as Proposed

Scale 1:100@A3

Date June 23 **Drawn by** Michel C.

Checked by Anne Wilder

Drg No BTE/PL/07	Rev
----------------------------	------------