



Existing Plan and Elevations

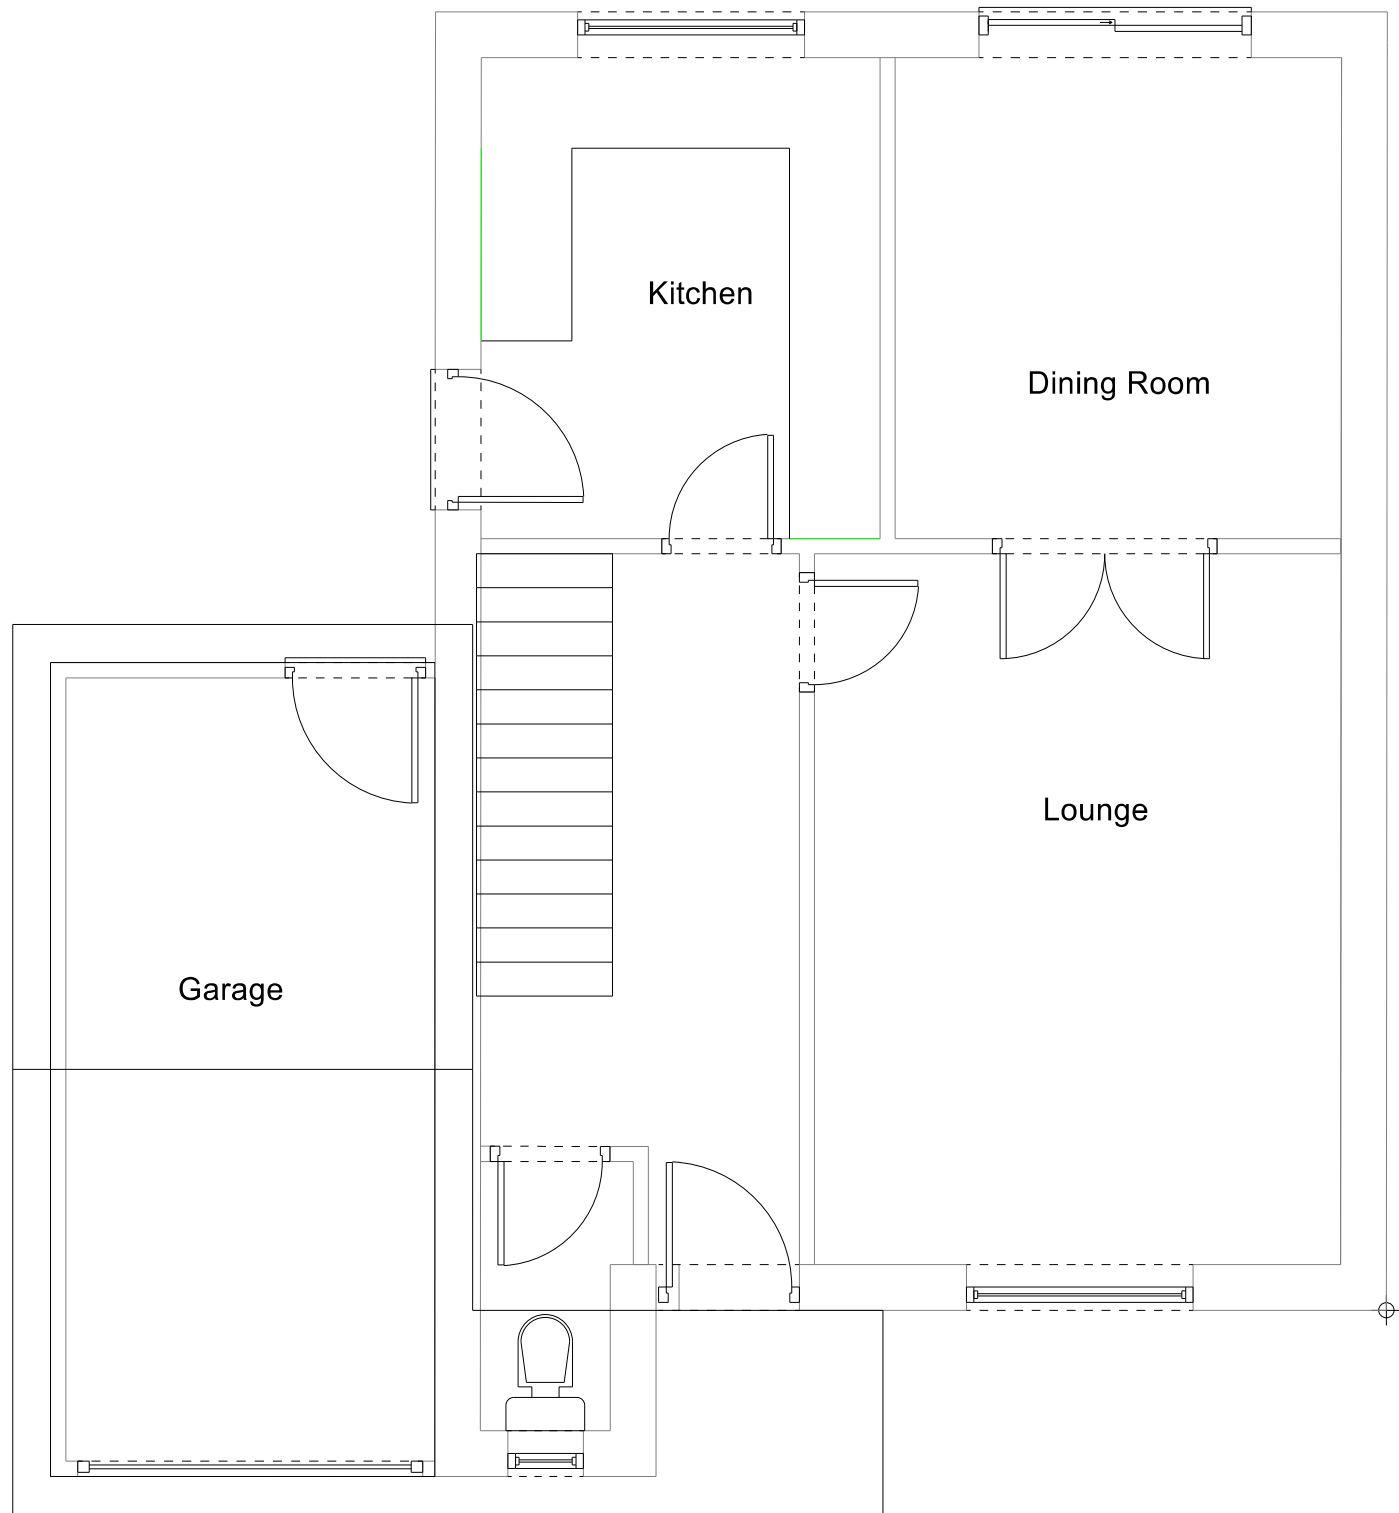


Ground Floor

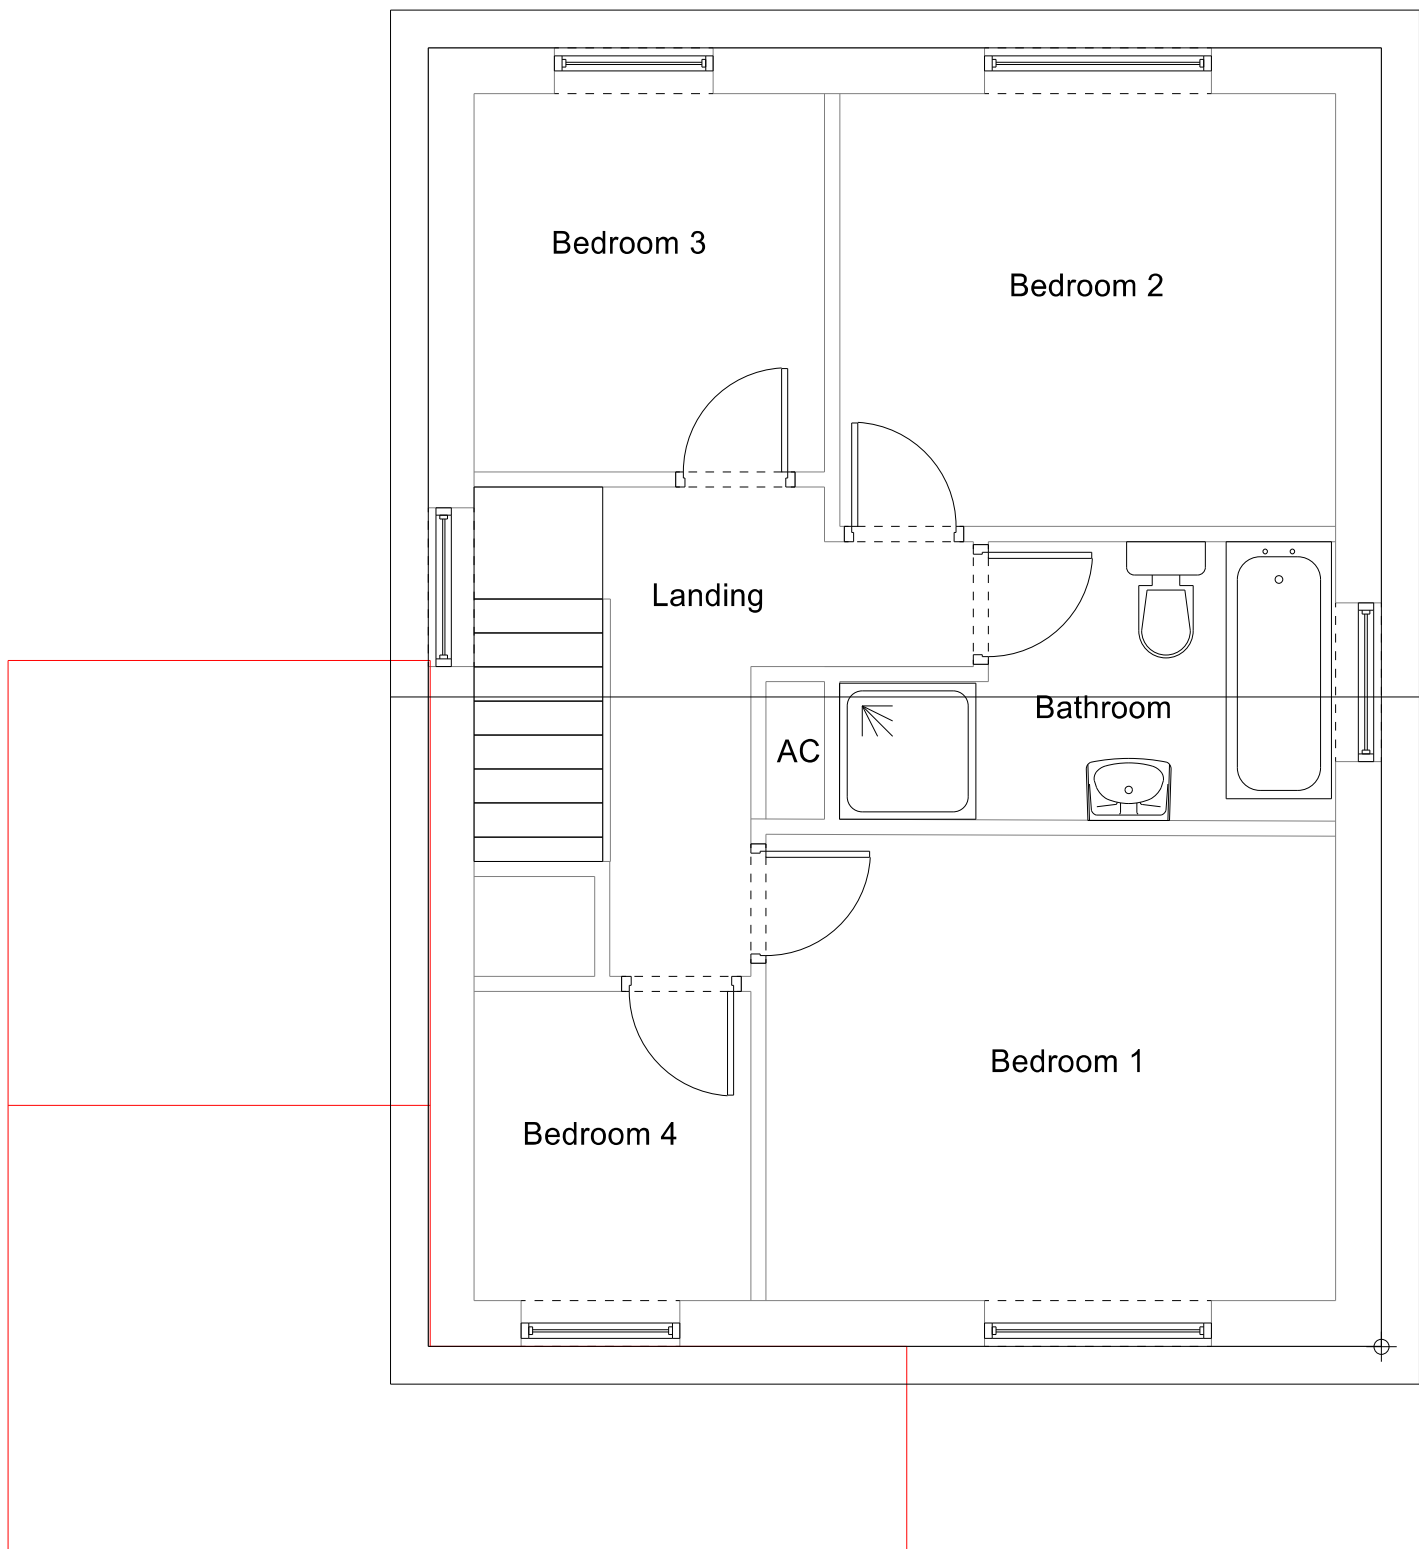

First Floor

1: 100 @ A1

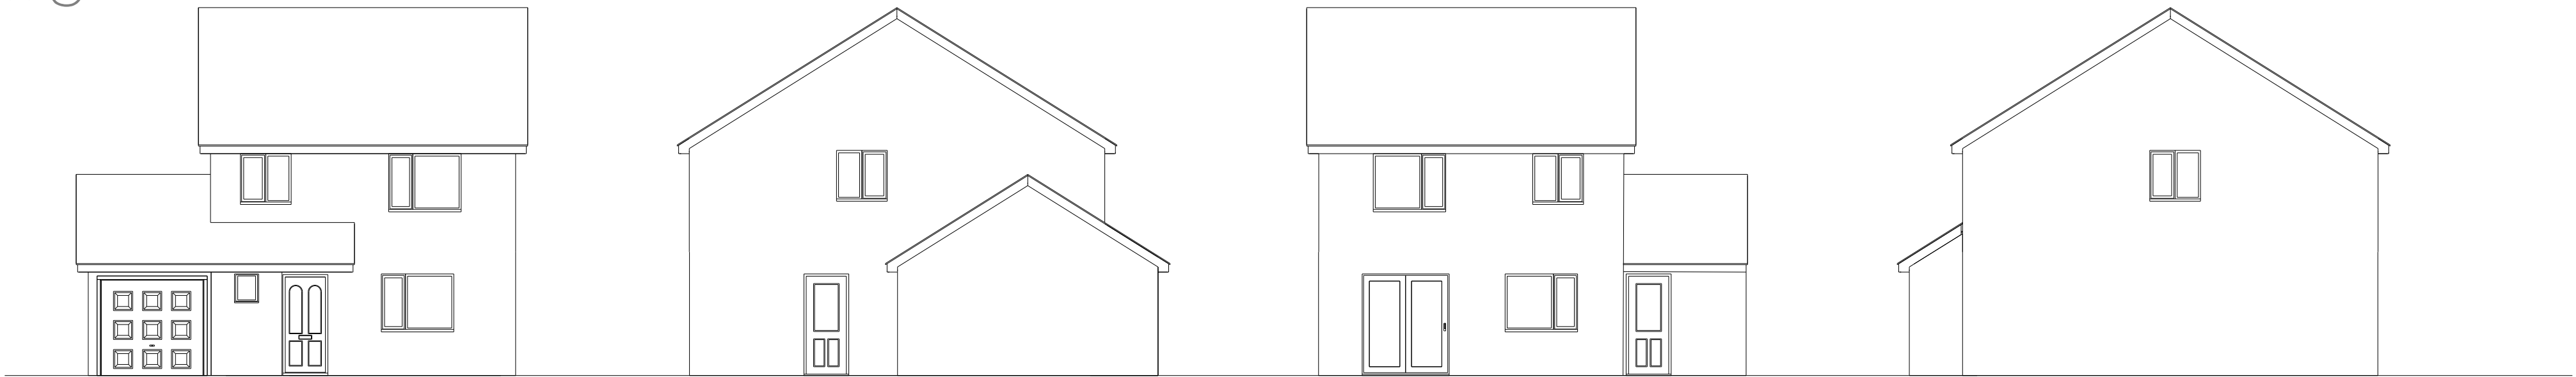


Front Elevation

Side Elevation

Rear Elevation

Side Elevation

 

Notes

[Cantley Design](#)

Cantley Design

Project

Extension
3 Eagle Close
Wokingham
RG41 3YZ

Drawing Type
Proposed Plan

Client

Mr and Mrs C. Lines

Drawing Number

RDO/3E/ D1pp/EPE

Date

February 2025

Drawn by

Bob Owles

Scale

1:50 @ A1

Checked by

NCO

Cantley Drawing Services
20 Cantley Crescent
Wokingham
RG41 1NX
0781 803 2212