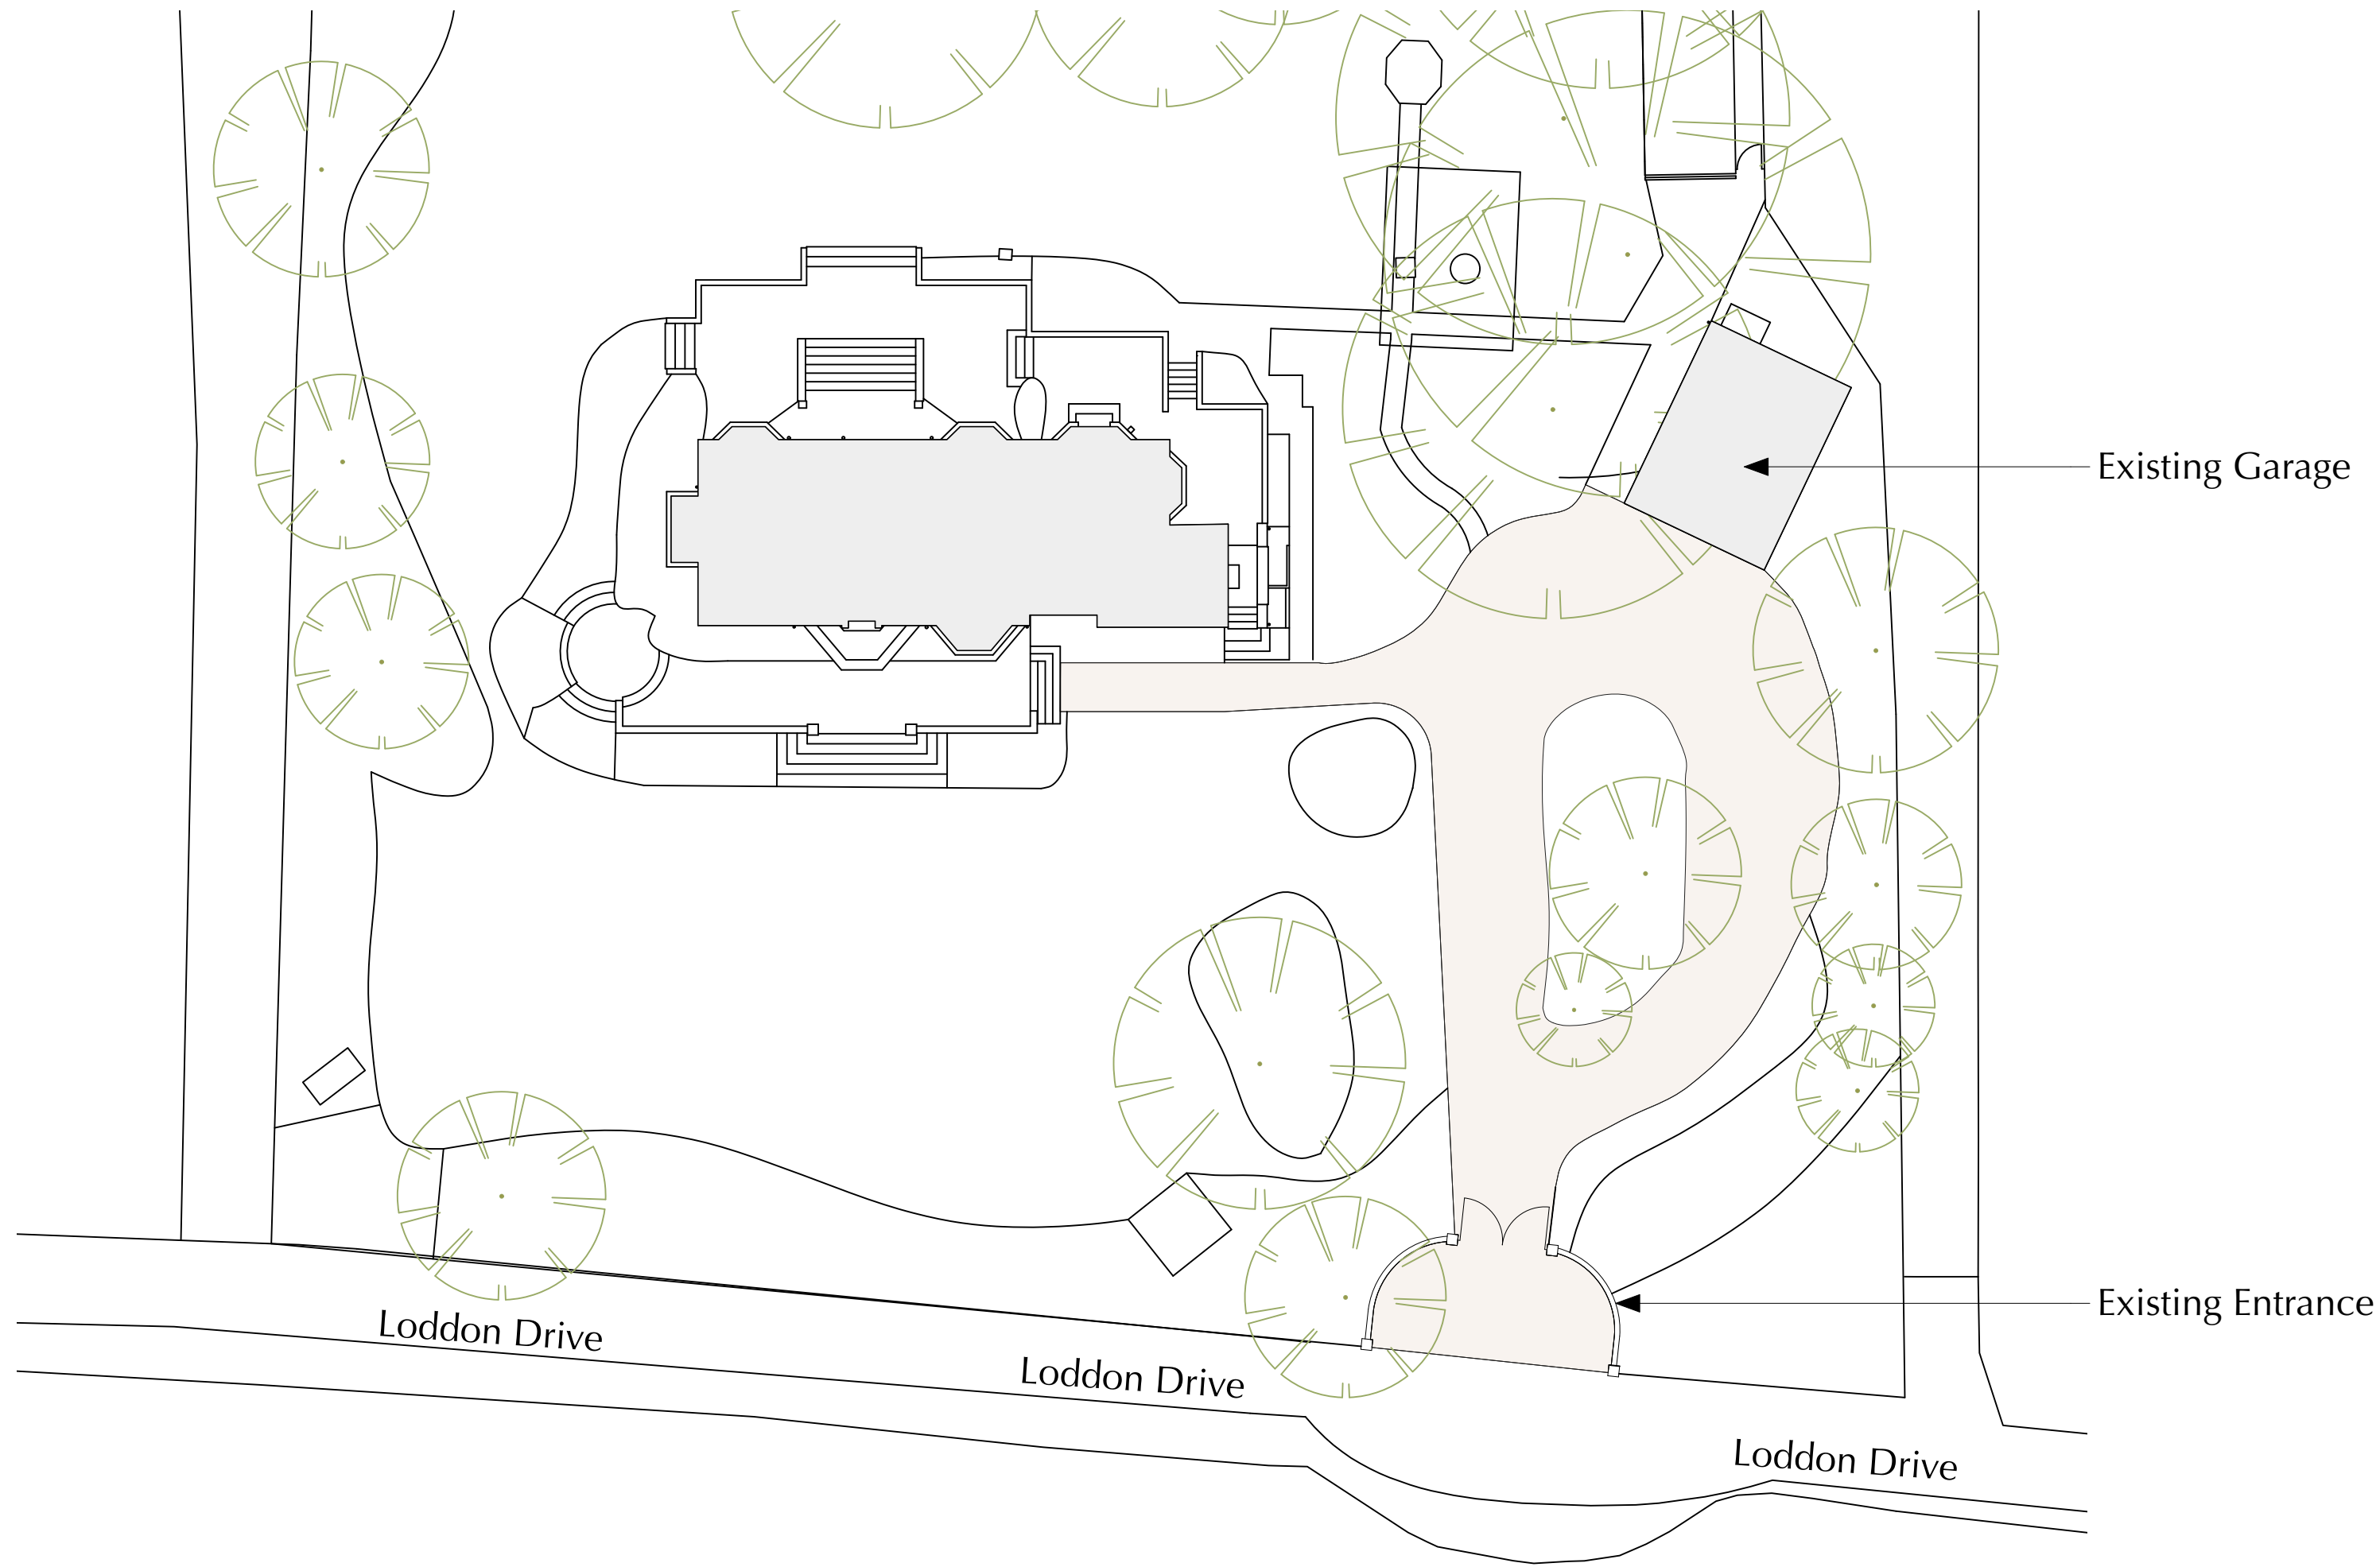


B	17/02/2025	Scale Updated and Notes Added
Rev	Date	Note
Sheet Status		

Project Title
Loddon Acres

Sheet Title
Existing Site Plan - Garage Location

Date Printed	Scale	
17/2/25	1:500	A3
	1:250	A1
Model Status	Drawn by	Checked
-	CM	DC
Drawing No.	Revision	
3288-CB-A-DR-1001A	B	