


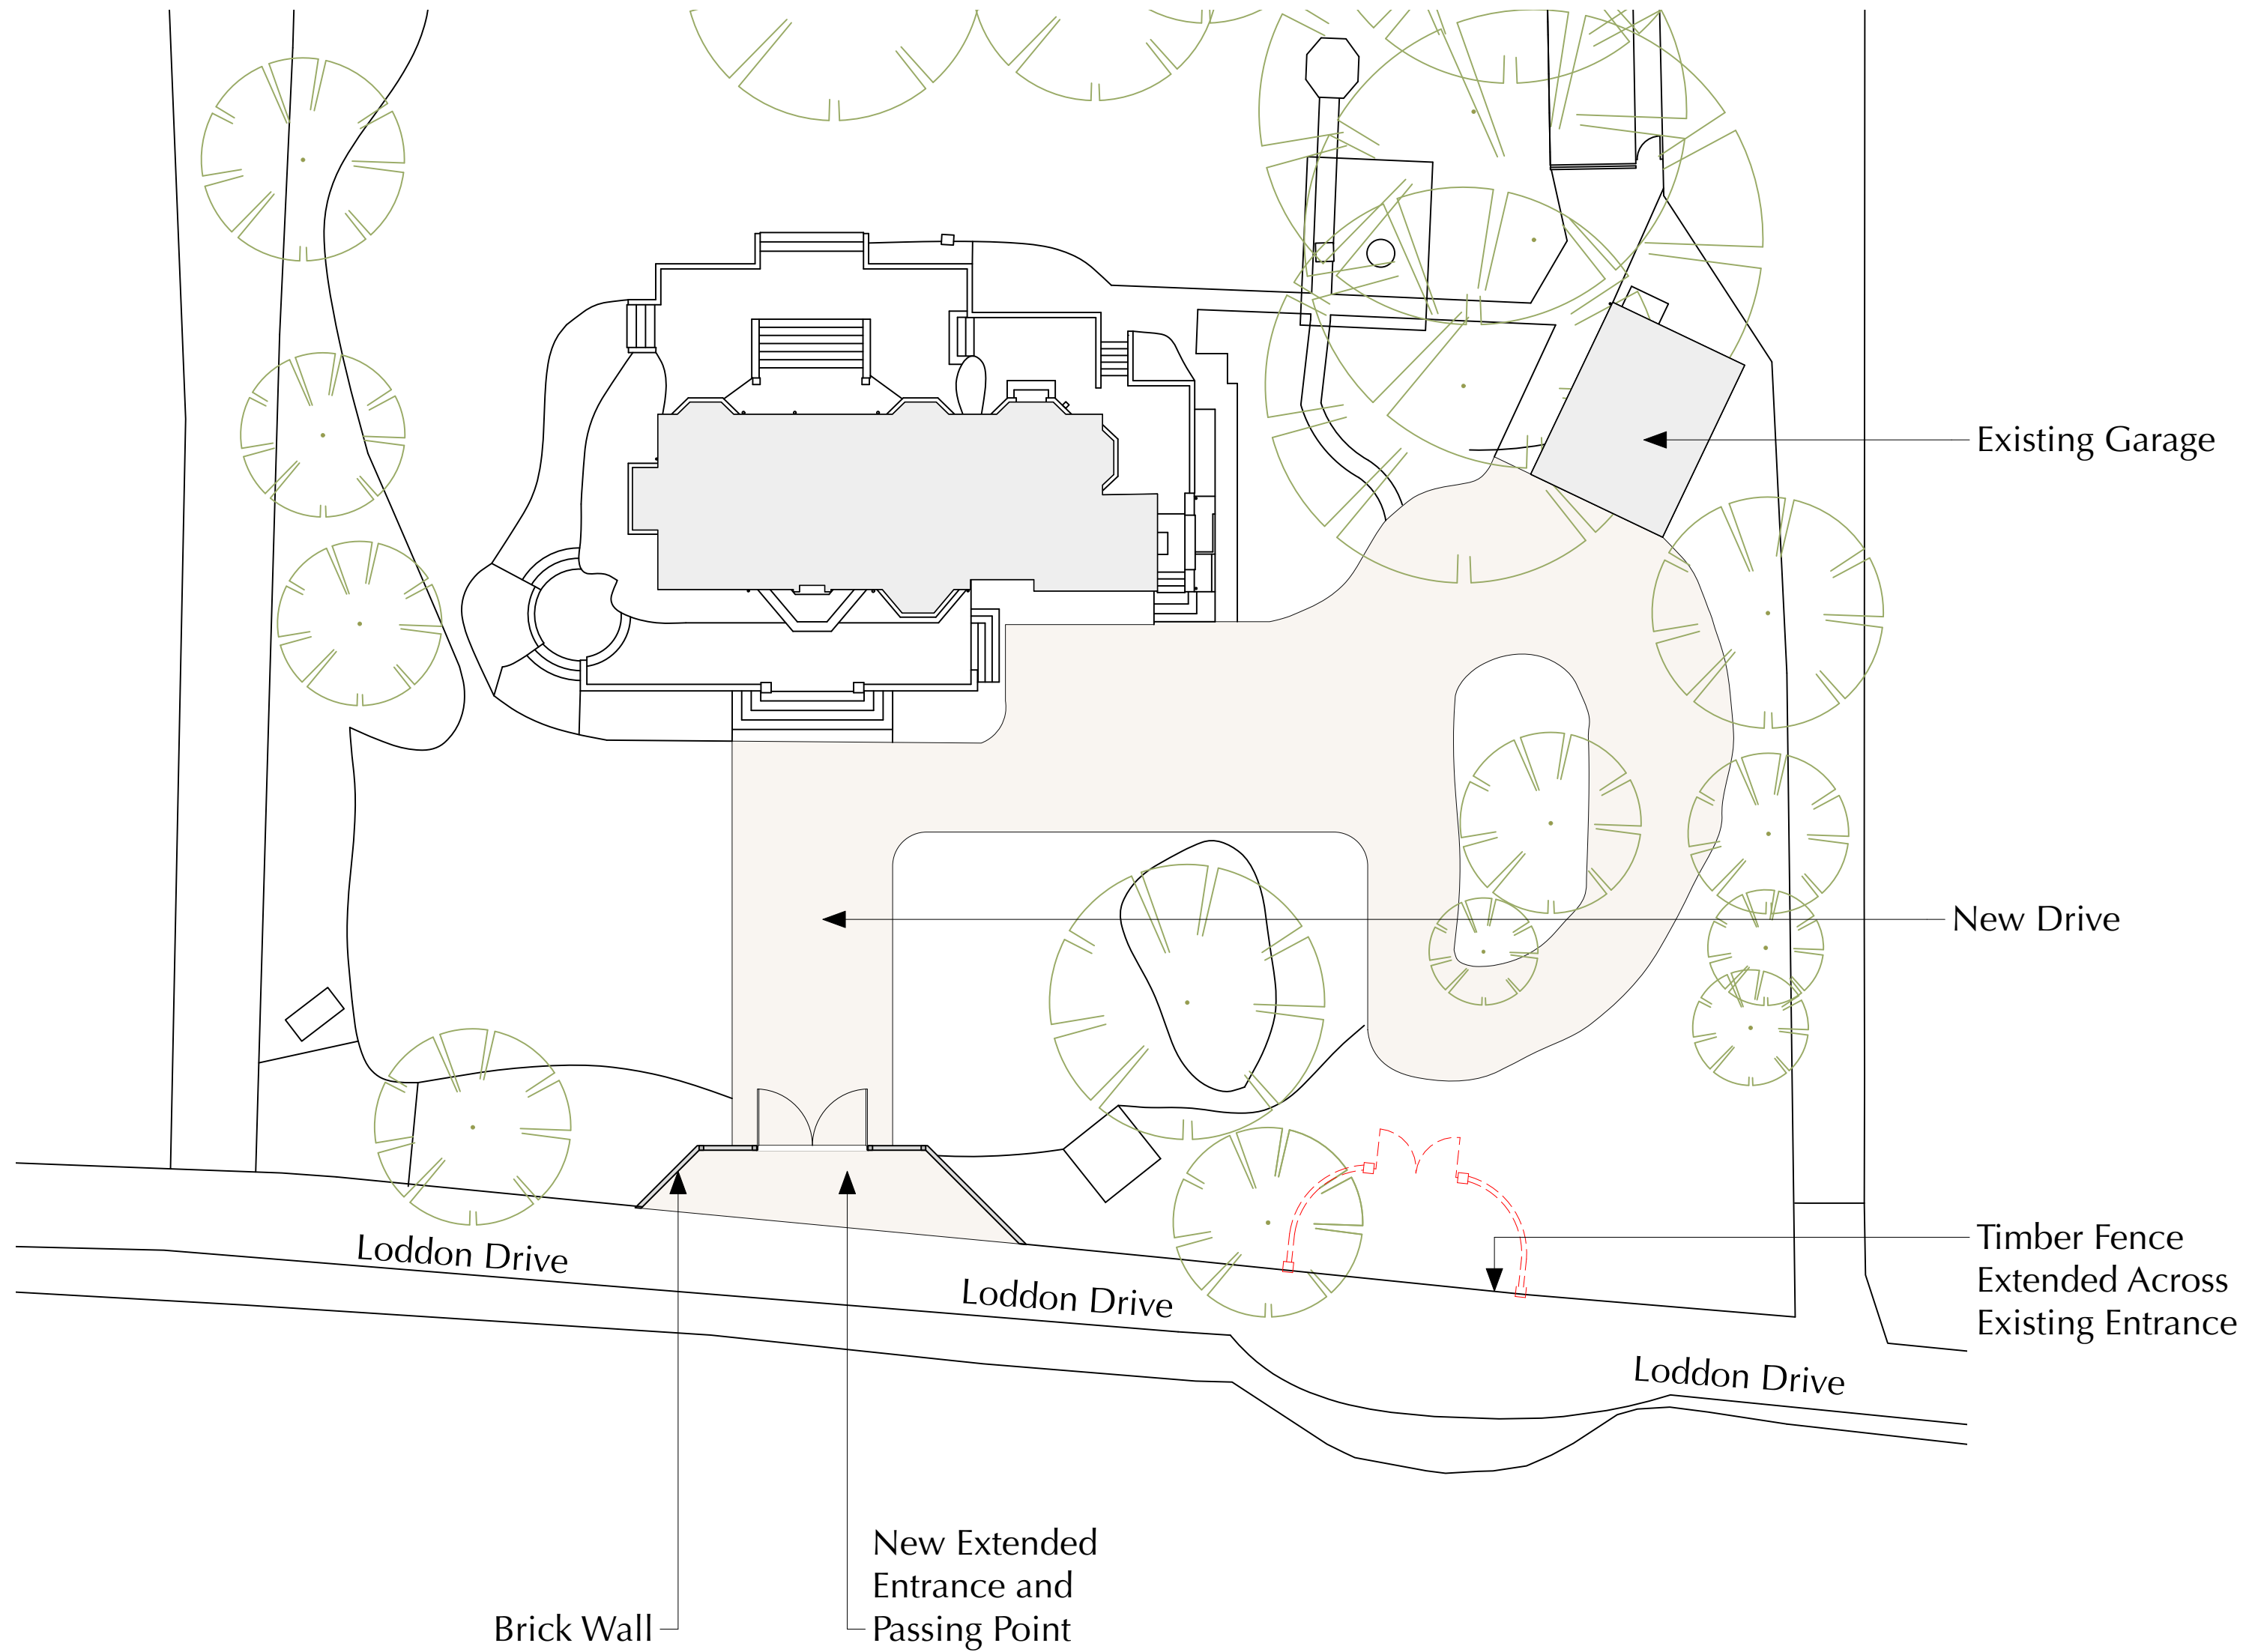

Rev	Date	Note
B	17/02/2025	Scale Updated and Notes Added
Sheet Status		

Project Title
Loddon Acres

Sheet Title
Proposed Site Plan - Garage Location

Date Printed	Scale	
17/2/25	1:500	A3
-	1:250	A1
Model Status	Drawn by	Checked
-	CM	DC
Drawing No.	Revision	
3288-CB-A-DR-1002A	B	