


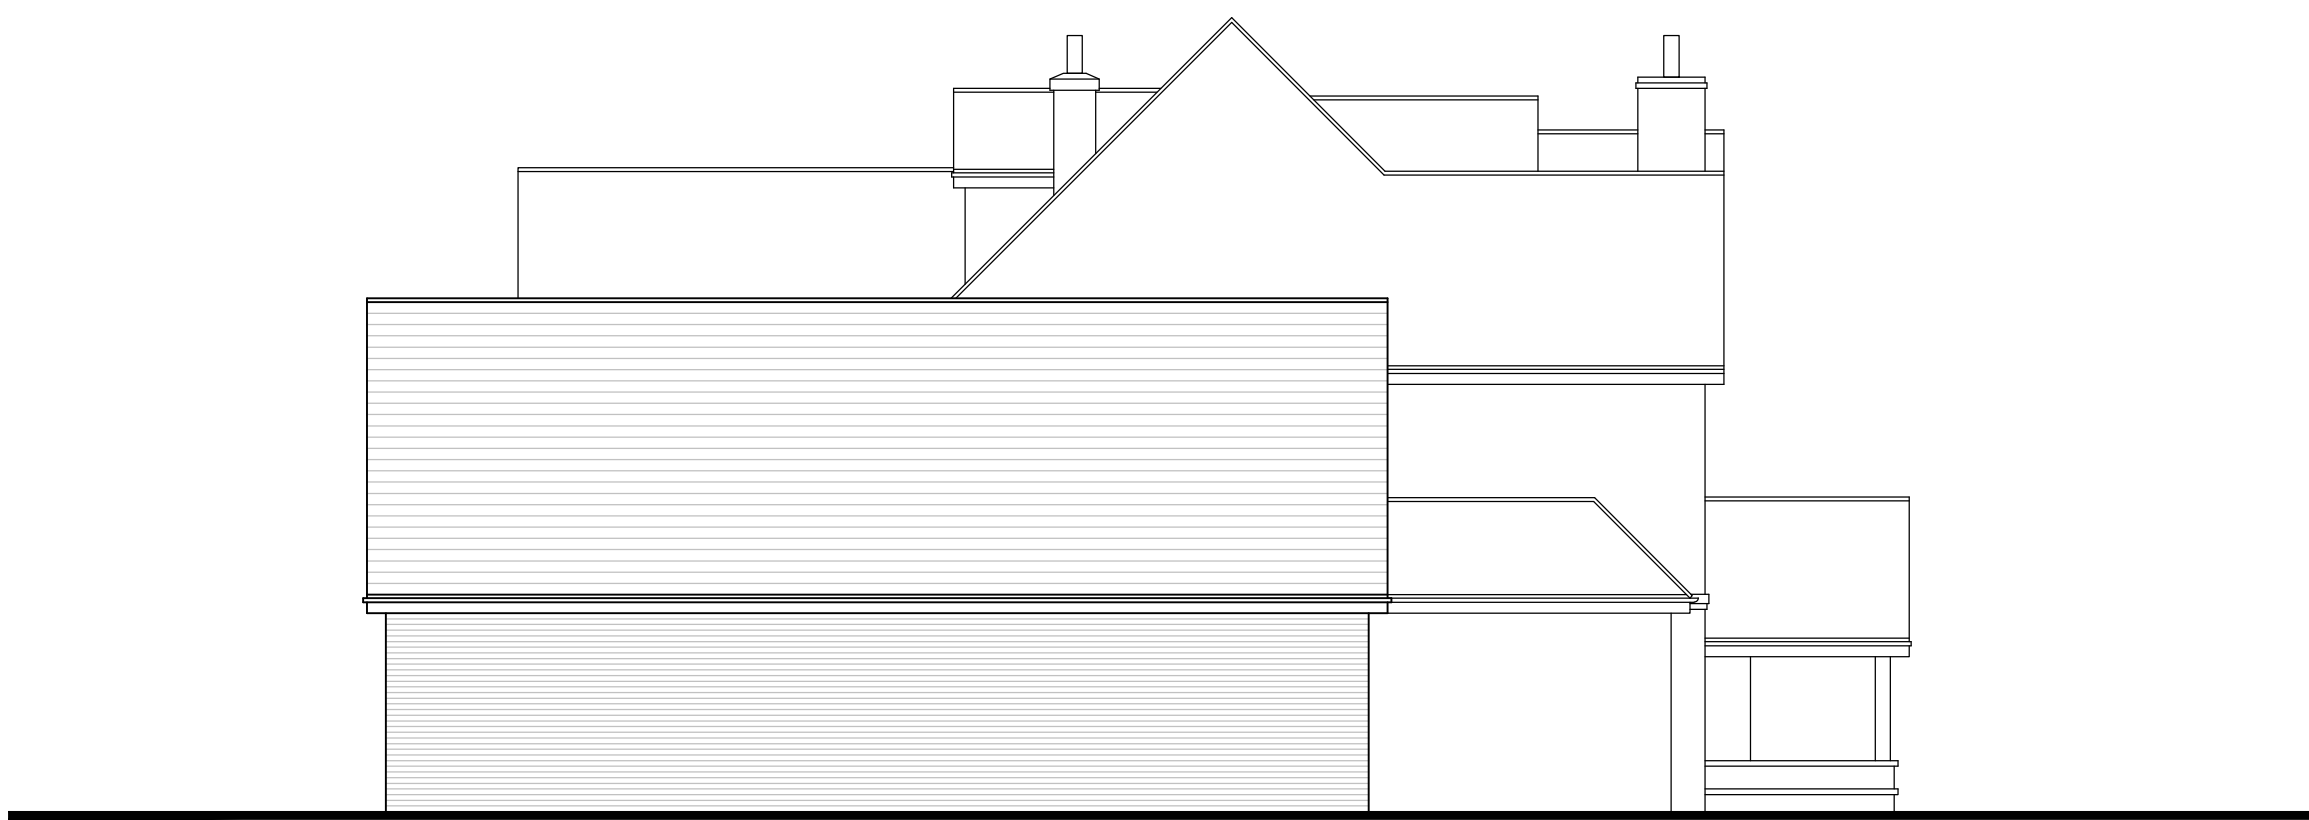

Proposed North-East Elevation




Proposed South-East Elevation




Proposed South-West Elevation




Proposed North-West Elevation

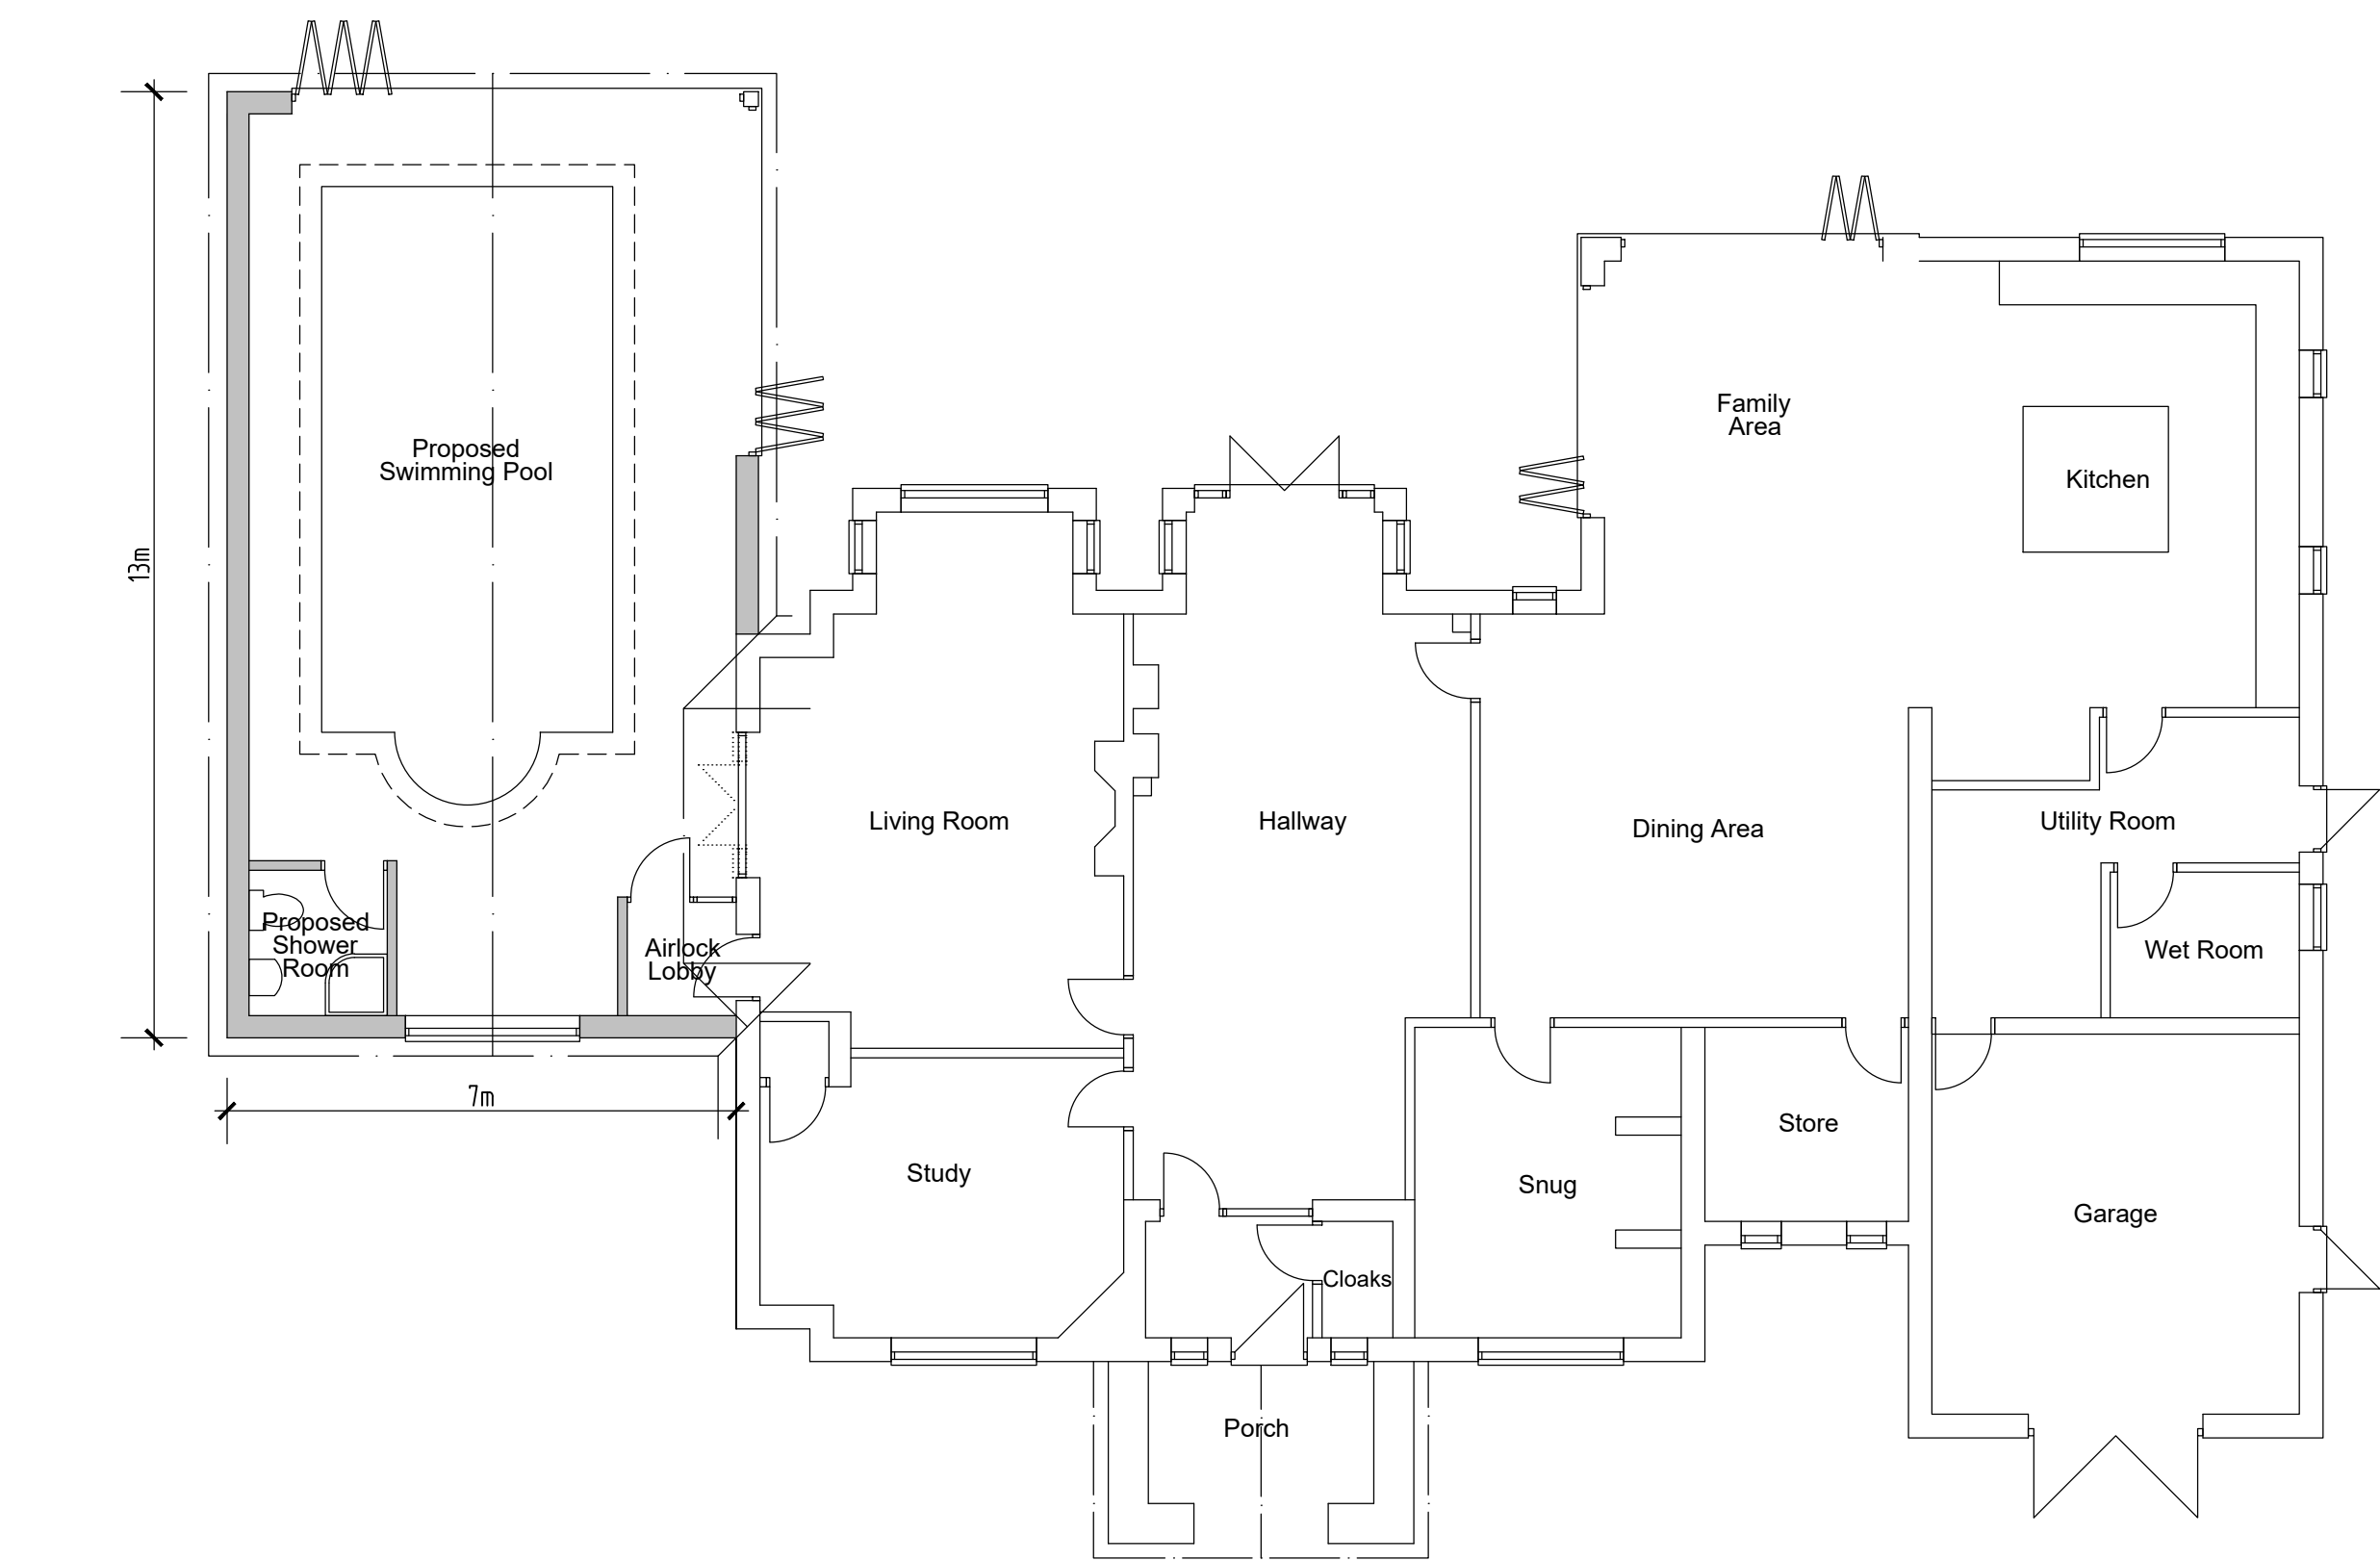

Proposed Ground Floor Plan

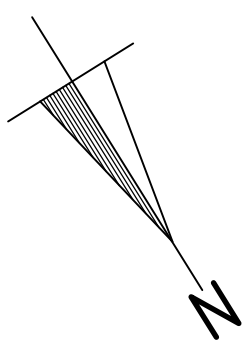

PROPOSED MATERIALS:-	
Walls -	Facing brickwork to match the existing. Replicate cill and head details to match existing
Roof -	Plain tiles to match existing main roof.
Windows -	Sage green UPVC to match existing.
Doors -	Sage green UPVC to match existing.

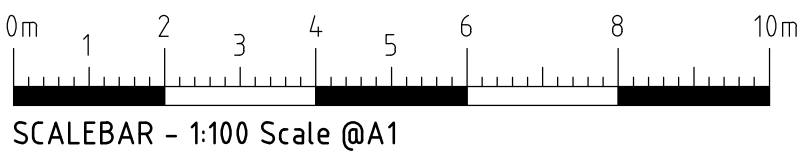

SCALEBAR - 1:100 Scale @A1

NOTE: CONSTRUCTION DESIGN MANAGEMENT REGULATIONS (CDM)
Martin Butler Partnership Limited does not undertake the role of lead consultant as defined by the CDM Regulations 2015 unless specifically appointed to do so. It is assumed that the Client or lead Contractor will undertake this role or alternatively a competent and qualified person is appointed to fulfil these duties.

Rev.A. (04.10.24) - Bullseye windows dia. increased with addition of brick header course. Brick string course added and proposed extension window to North-East elevation separated into 4 segments so proportions match existing dwelling.

Proposed Single Storey Side Extension forming Indoor Swimming Pool and Detached Triple Garage at 8 South Drive

Client	Description
Mr and Mrs Plews 8 South Drive Wokingham Berkshire RG40 2DH	Proposed Floor Plans and Elevations

MARTIN BUTLER PARTNERSHIP LIMITED

28 Broad Street Wokingham Berkshire RG40 1AB Tel/Fax: 0118 989 0990	date 26/06/24 drawn MB	Scale 1:100	Project 22406-4	drawing 03	revision A
---	---------------------------	----------------	--------------------	---------------	---------------