




SOUTH EAST REAR ELEVATION
Scale: 1:100



SOUTH WEST SIDE ELEVATION
Scale: 1:100
BOUNDARY FENCE AND HEDGE OMITTED FOR CLARITY

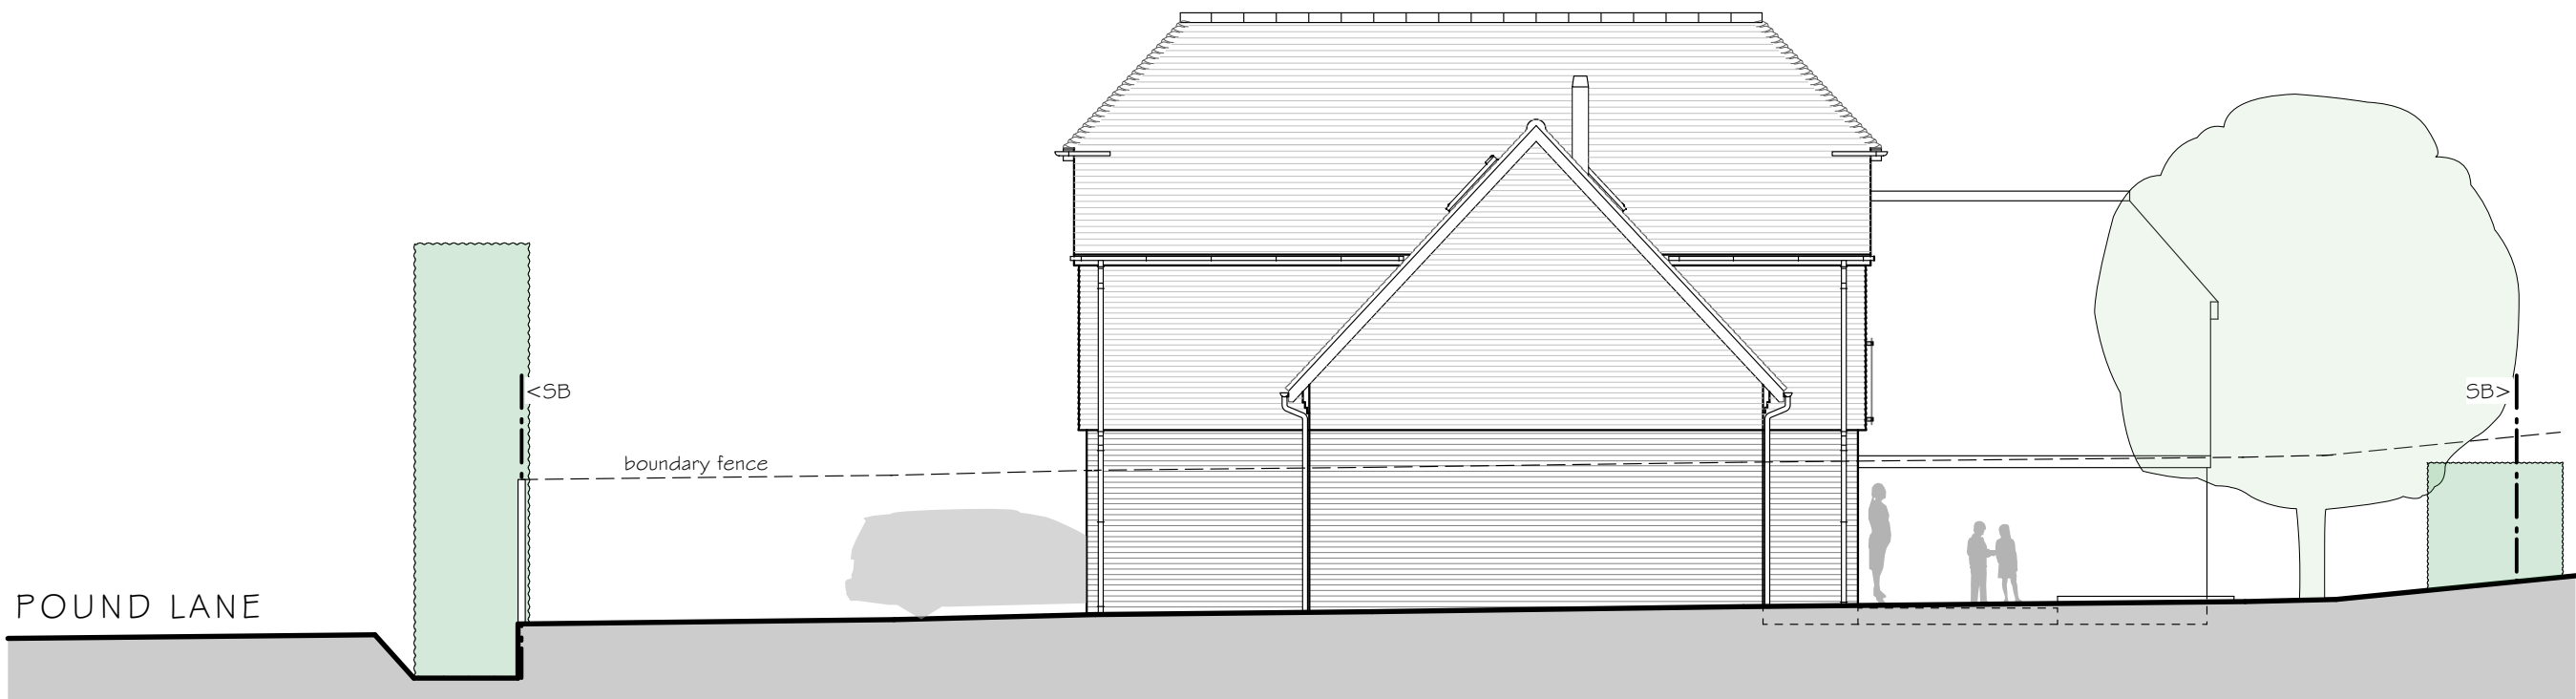

NORTH WEST FRONT ELEVATION
Scale: 1:100



NORTH EAST SIDE ELEVATION
Scale: 1:100



SECTION A-A & SOUTH WEST ELEVATION
Scale: 1:100



SECTION B-B & NORTH EAST ELEVATION
Scale: 1:100

PROJECT

HURST GRANGE FARMHOUSE, POUND LANE, HURST, RG10 0RS

REVISION	DATE	AMENDMENTS
B	SEP.24	PLANNING ISSUE
0 1 2 3 4 5 6 7 8 9 10m		
SCALE BAR - 1:100		

PROPOSED ELEVATIONS

PLANNING ISSUE

MATHEWSON WATERS ARCHITECTS

1:100 @ A1

The Old Surgery
Crowle Road · Lambourn
Berkshire · RG17 8NR

enquiries@mw-architects.co.uk
01888 731331
www.mw-architects.co.uk

Whitehouse Studio:
07540 728562

RIBA #
Chartered Practice

© MATHEWSON WATERS ARCHITECTS LTD

24025 PL106B