




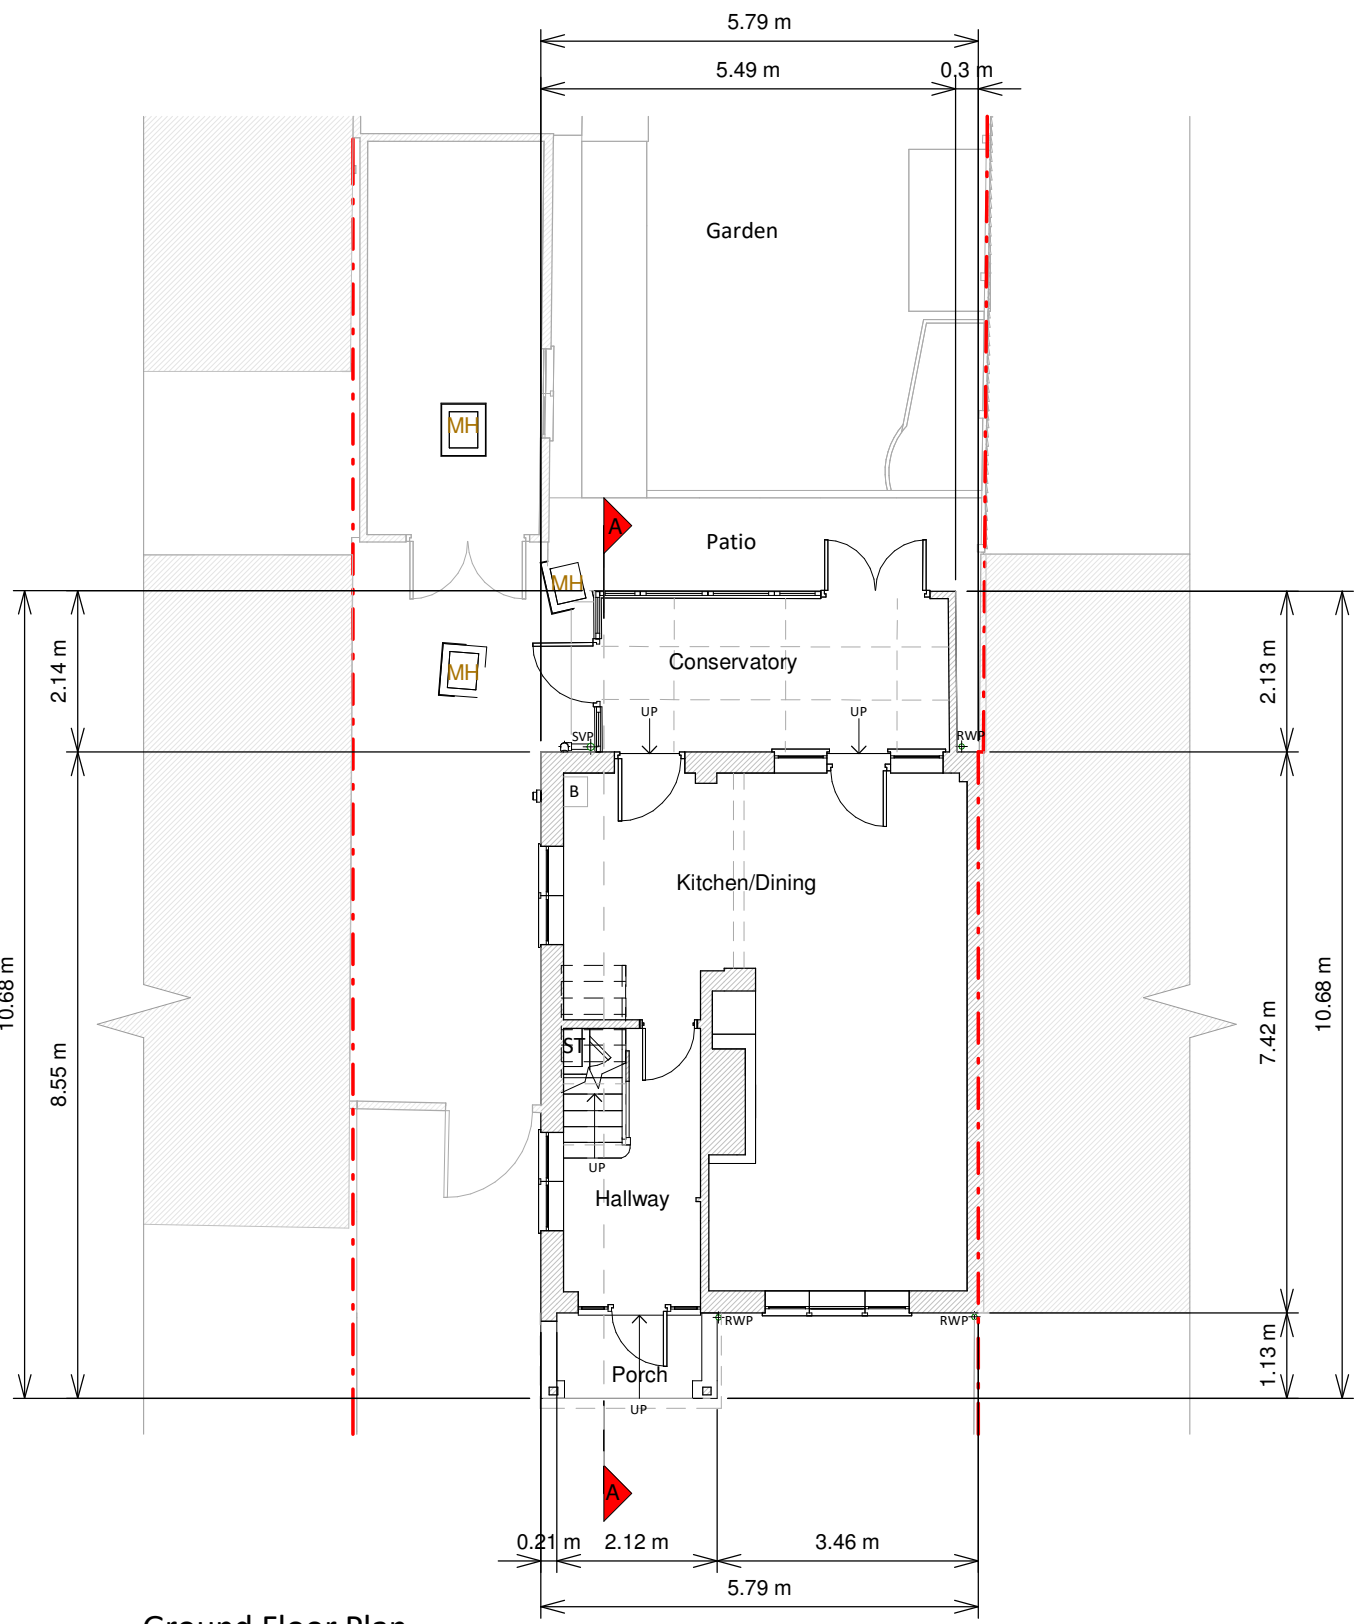

Ground Floor Plan

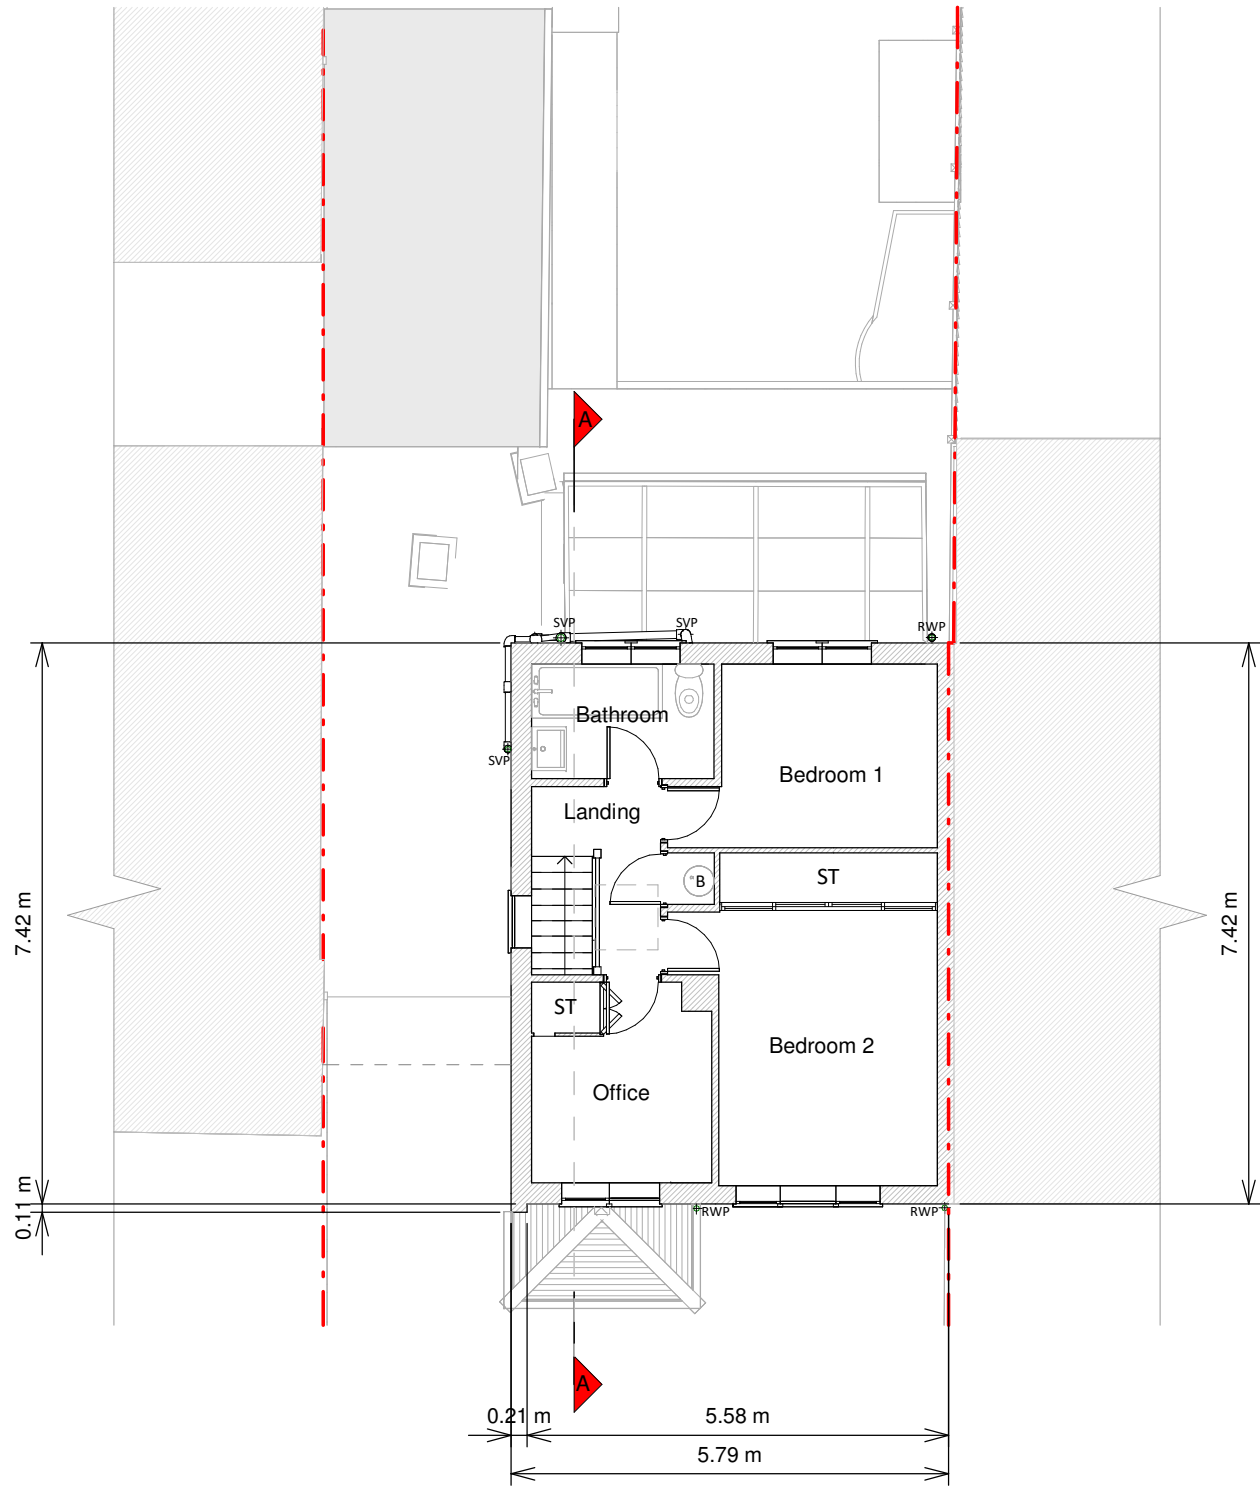


First Floor Plan

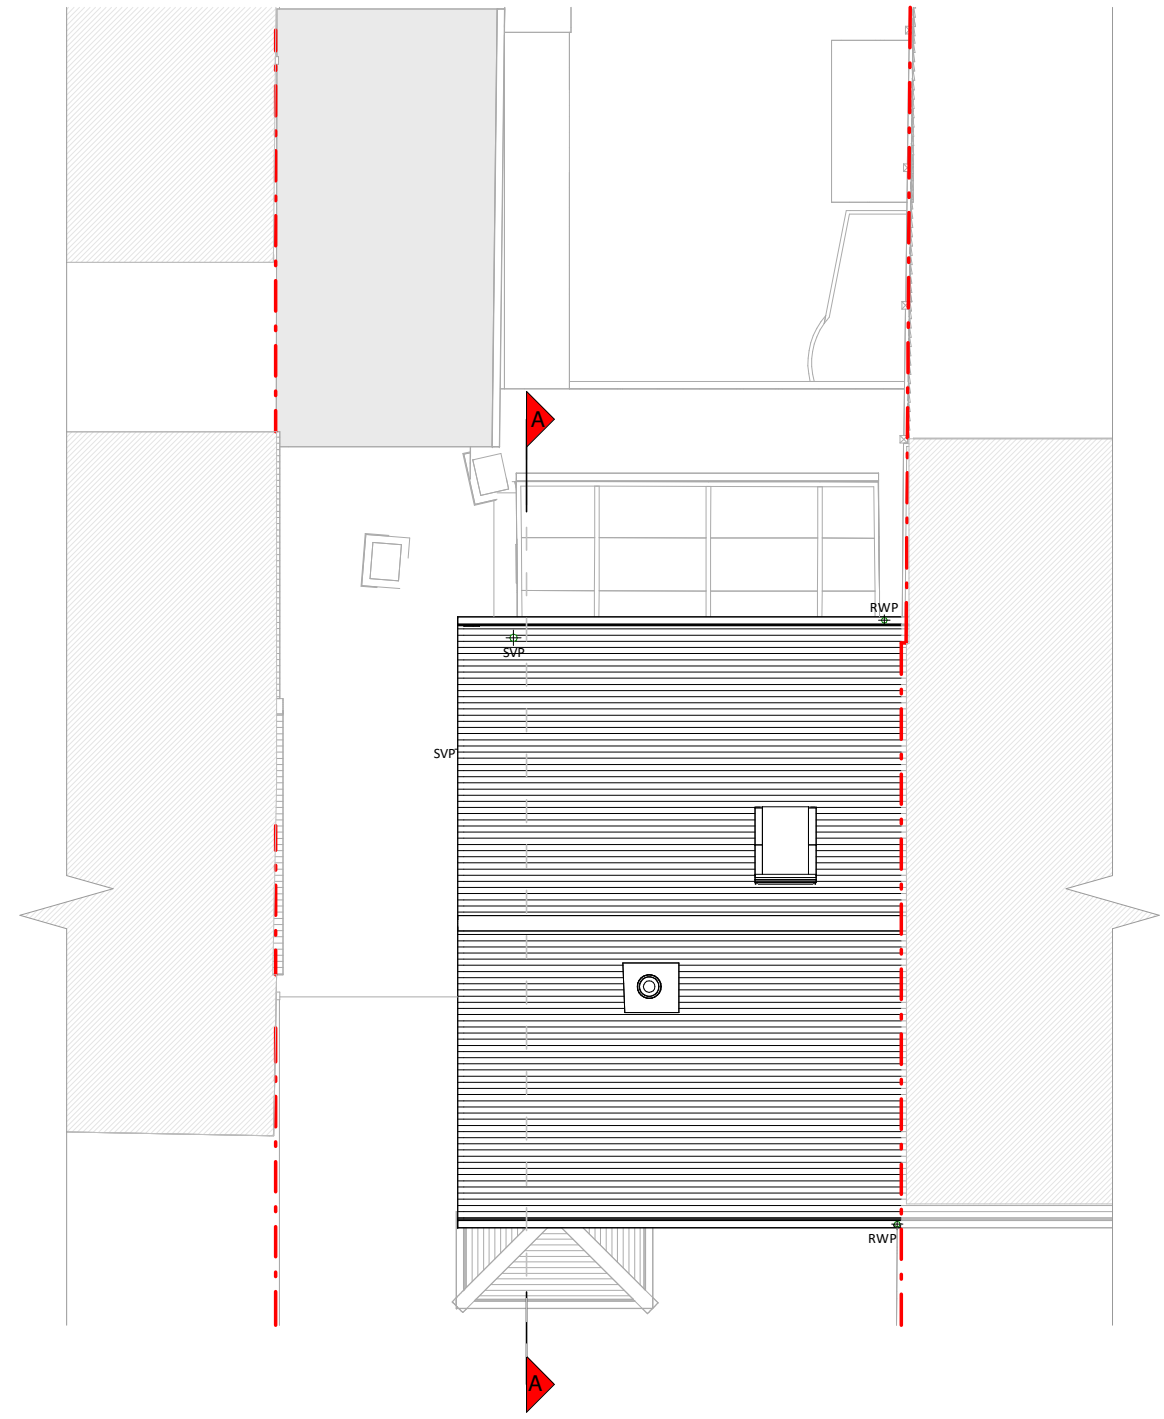

Roof Plan



Front Elevation

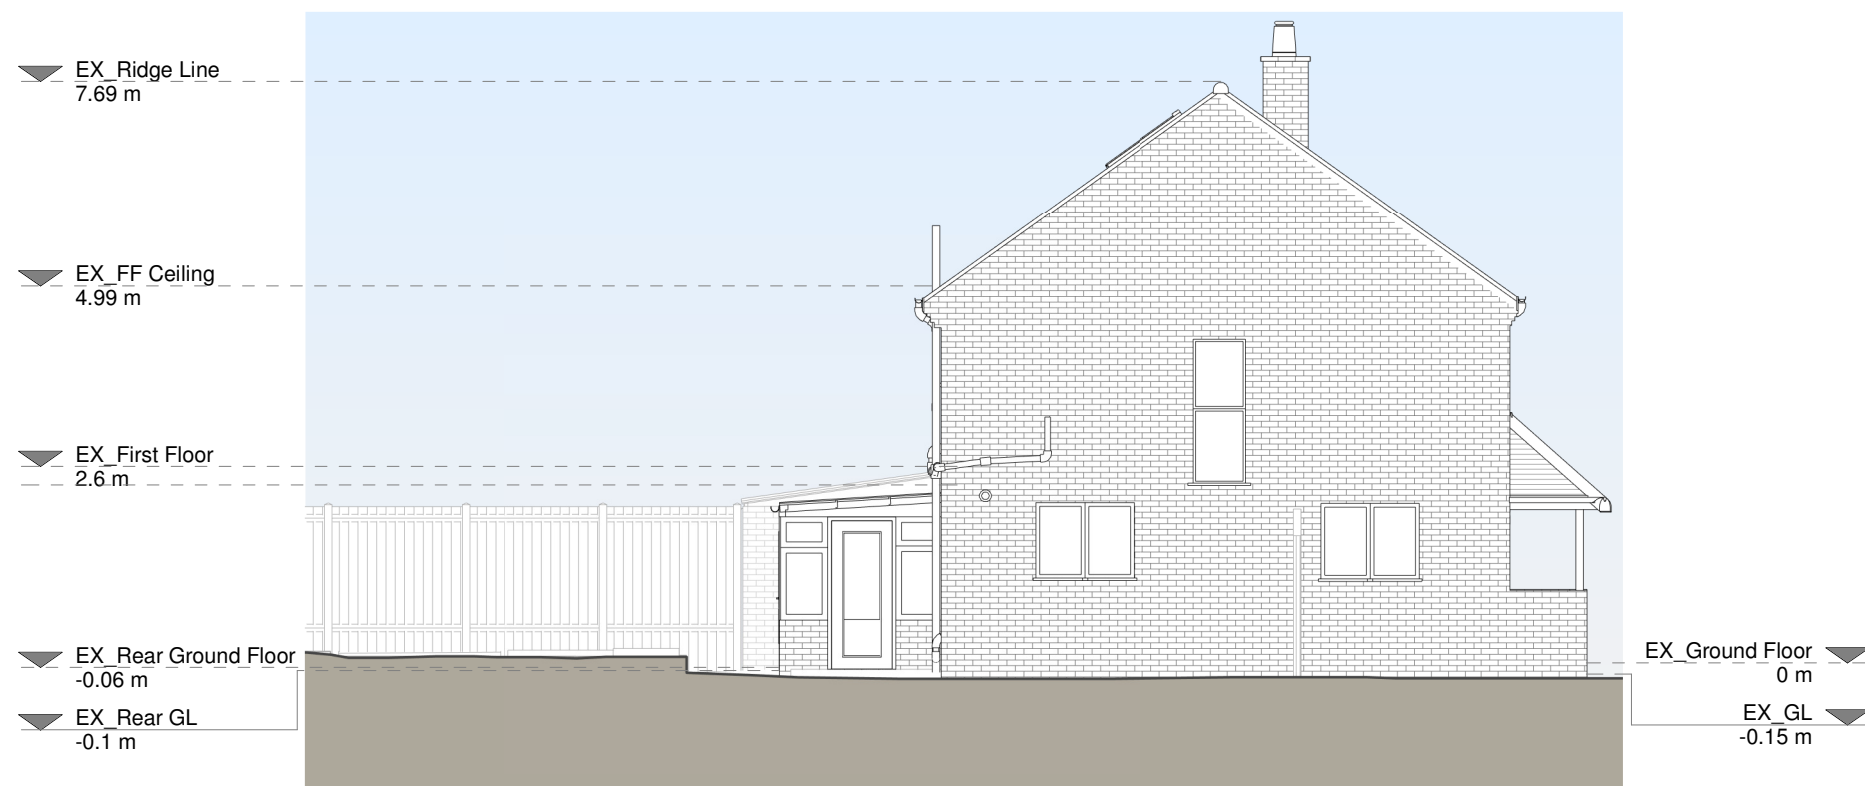


Left Side Elevation




Rear Elevation



Right Side Elevation

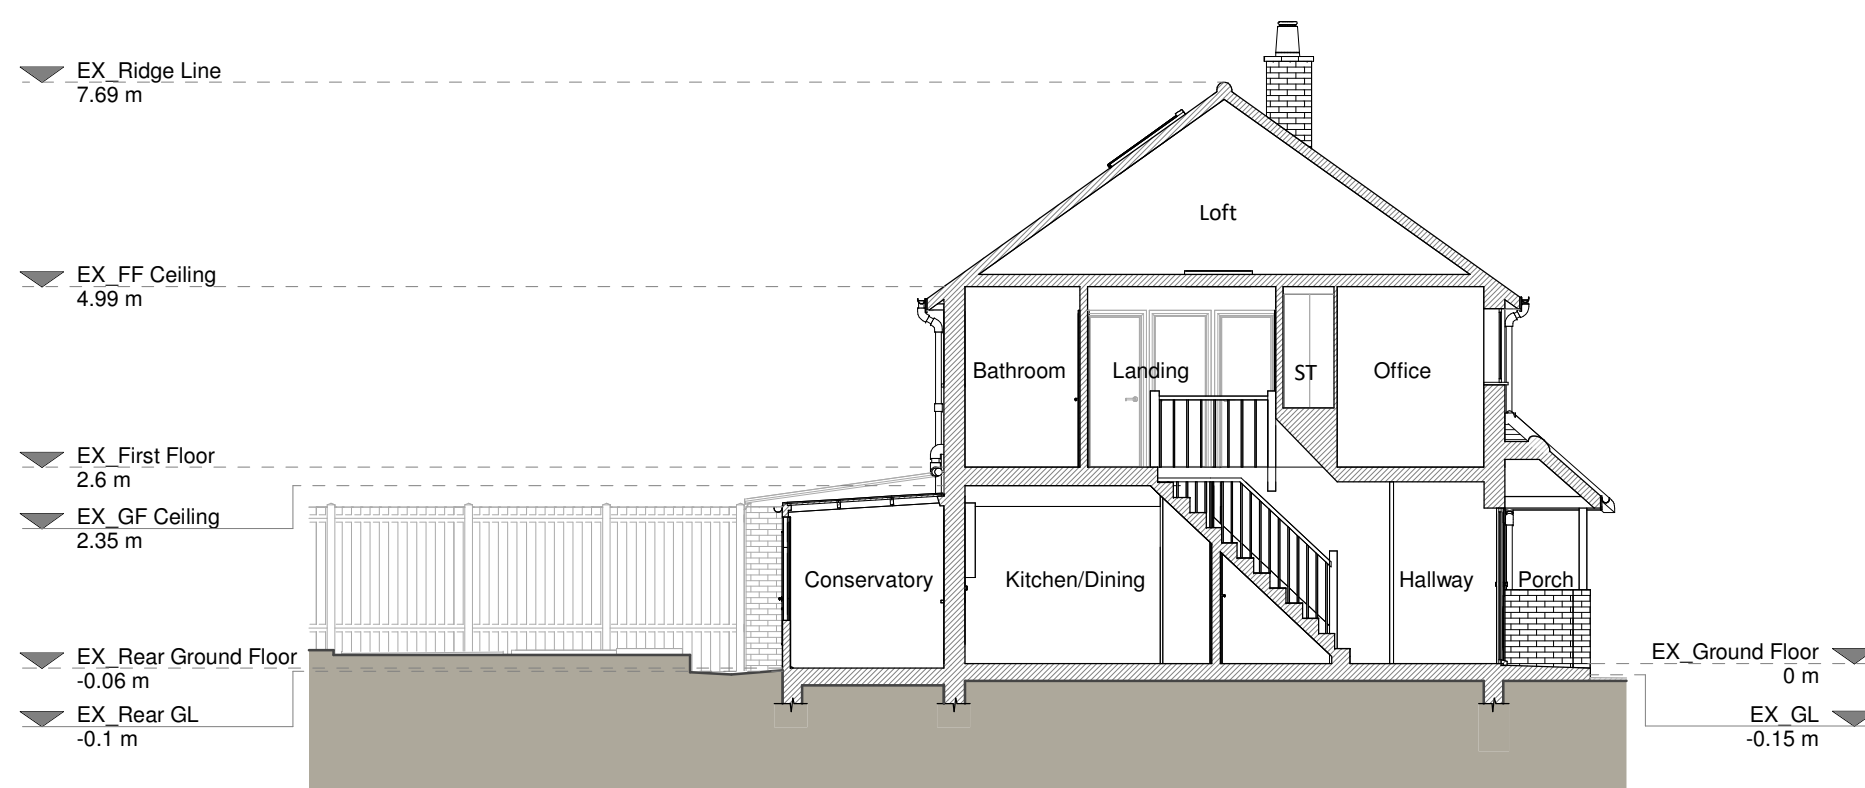

Section A - A

 

Copyright in the design and this drawing is the property of RESI. Permission is granted to print or reproduce this drawing for personal use only. This drawing must be read in conjunction with all other relevant documentation and drawings.

RESI accepts no liability for any expense, loss or damage of whatsoever nature and however arising from any variation which has not been referred to them and their approval is required.

Read do not advise using planning drawings for the construction of a building. All construction is to be carried out in accordance with the Building Regulations and construction. Any discrepancies to be reported to RESI immediately.

Existing Materials

Brickwork / Walls - Red brick, white stone effect conservatory walls and cream painted render

Pitched roof - Concrete and clay tiles, corrugated pergolas conservatory roof

Flat roof - N/A

Windows - White uPVC framed windows and timber framed conservatory windows

Doors - Grey/brown painted timber and white uPVC framed double doors

Roof / Gutters / Fascia - Black uPVC downpipes, gutters and white uPVC fascias

KEY

Existing walls - Red dashed line

Existing furniture - Blue dashed line

Level line - Blue dashed line

1.5m head height - Blue dashed line

1.8m head height - Blue dashed line

Revision

Rev	Notes	Date
A	Planning Issue	16/08/2024

RESI
Grow your home

Job Title

Proposed ground floor wraparound extension, first floor side extension, internal alterations, and all associated works at 32 Wilmington Close

Drawing Status

Planning

Client

Dan Porter

Drawing Title

Existing Drawings

Scale

1:100 @ A1

Drawn

AR

Checked

JK

Date


Aug 2024

Drawing No.


8235559-1100

Rev


A

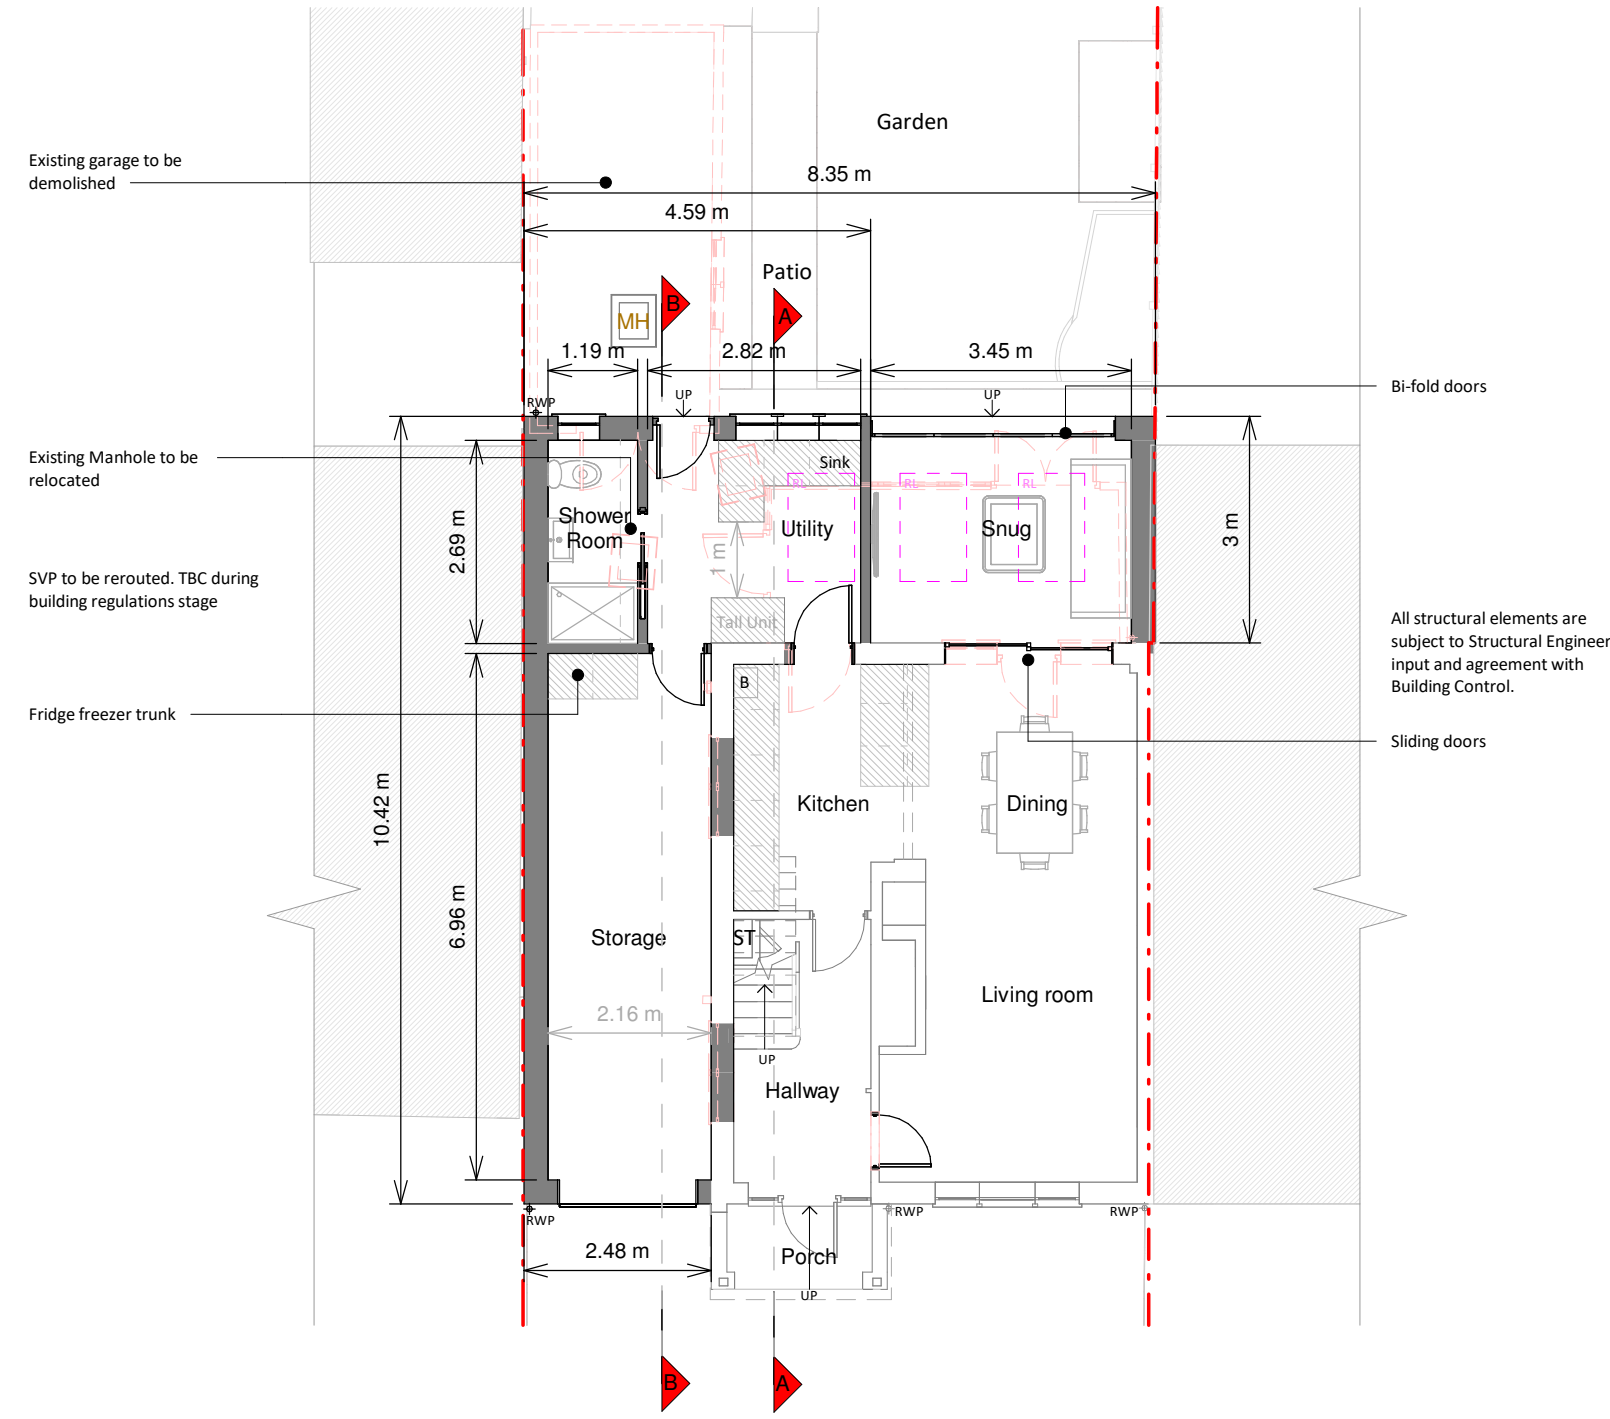


Ground Floor Plan

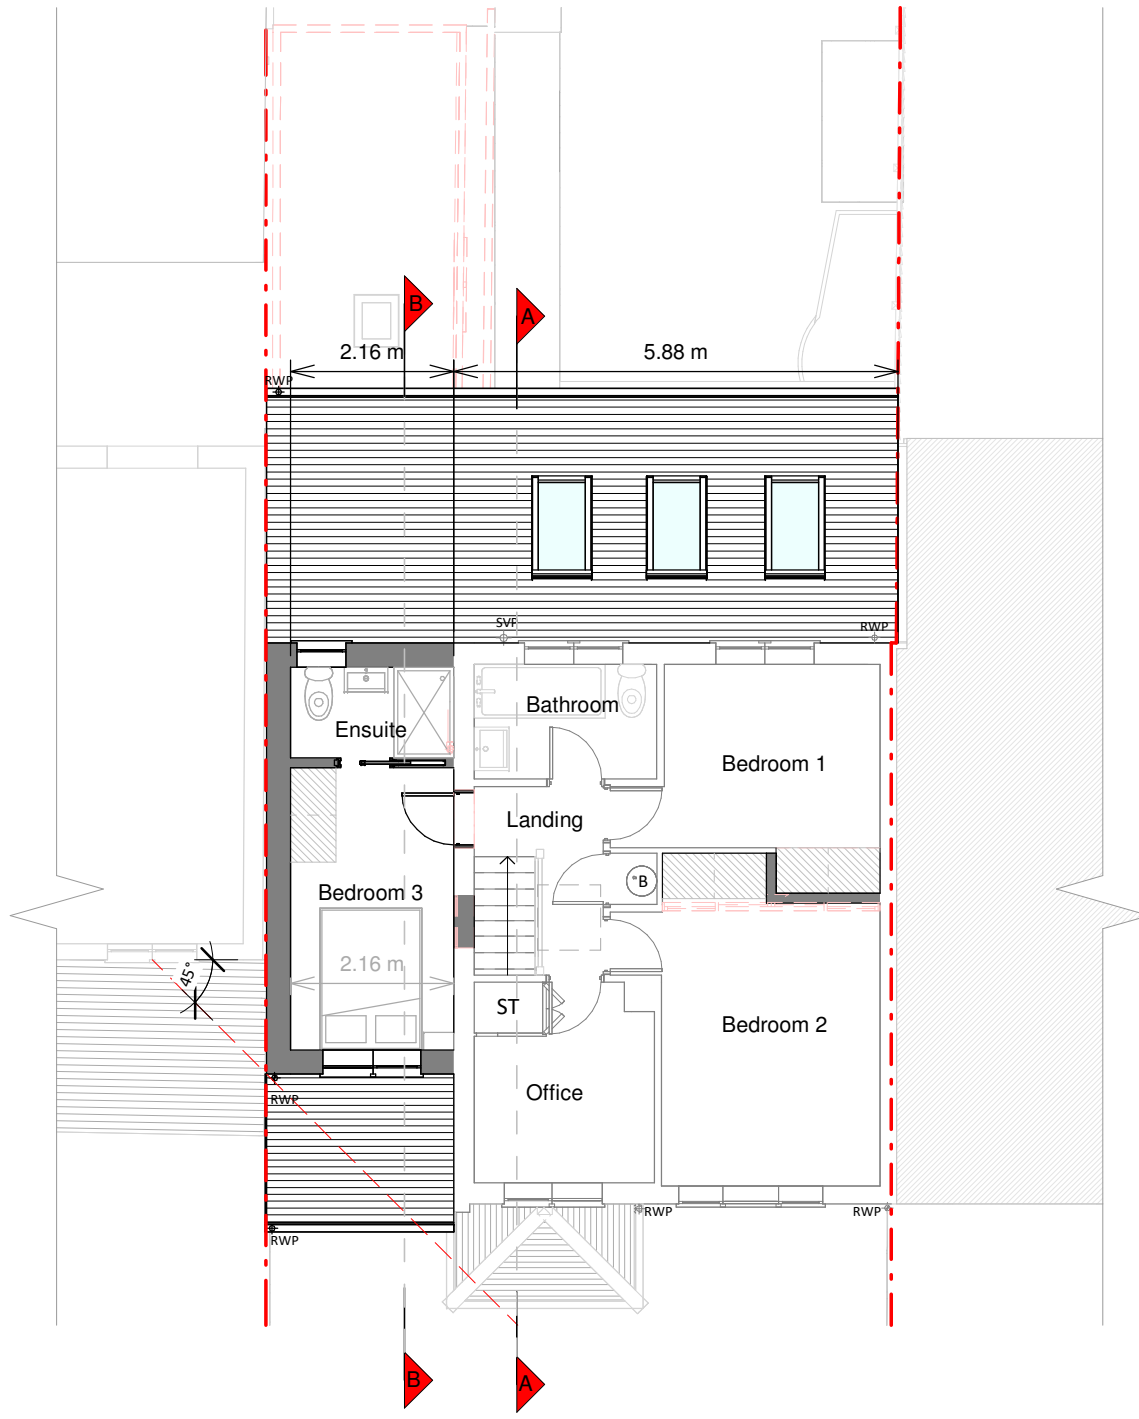


First Floor Plan

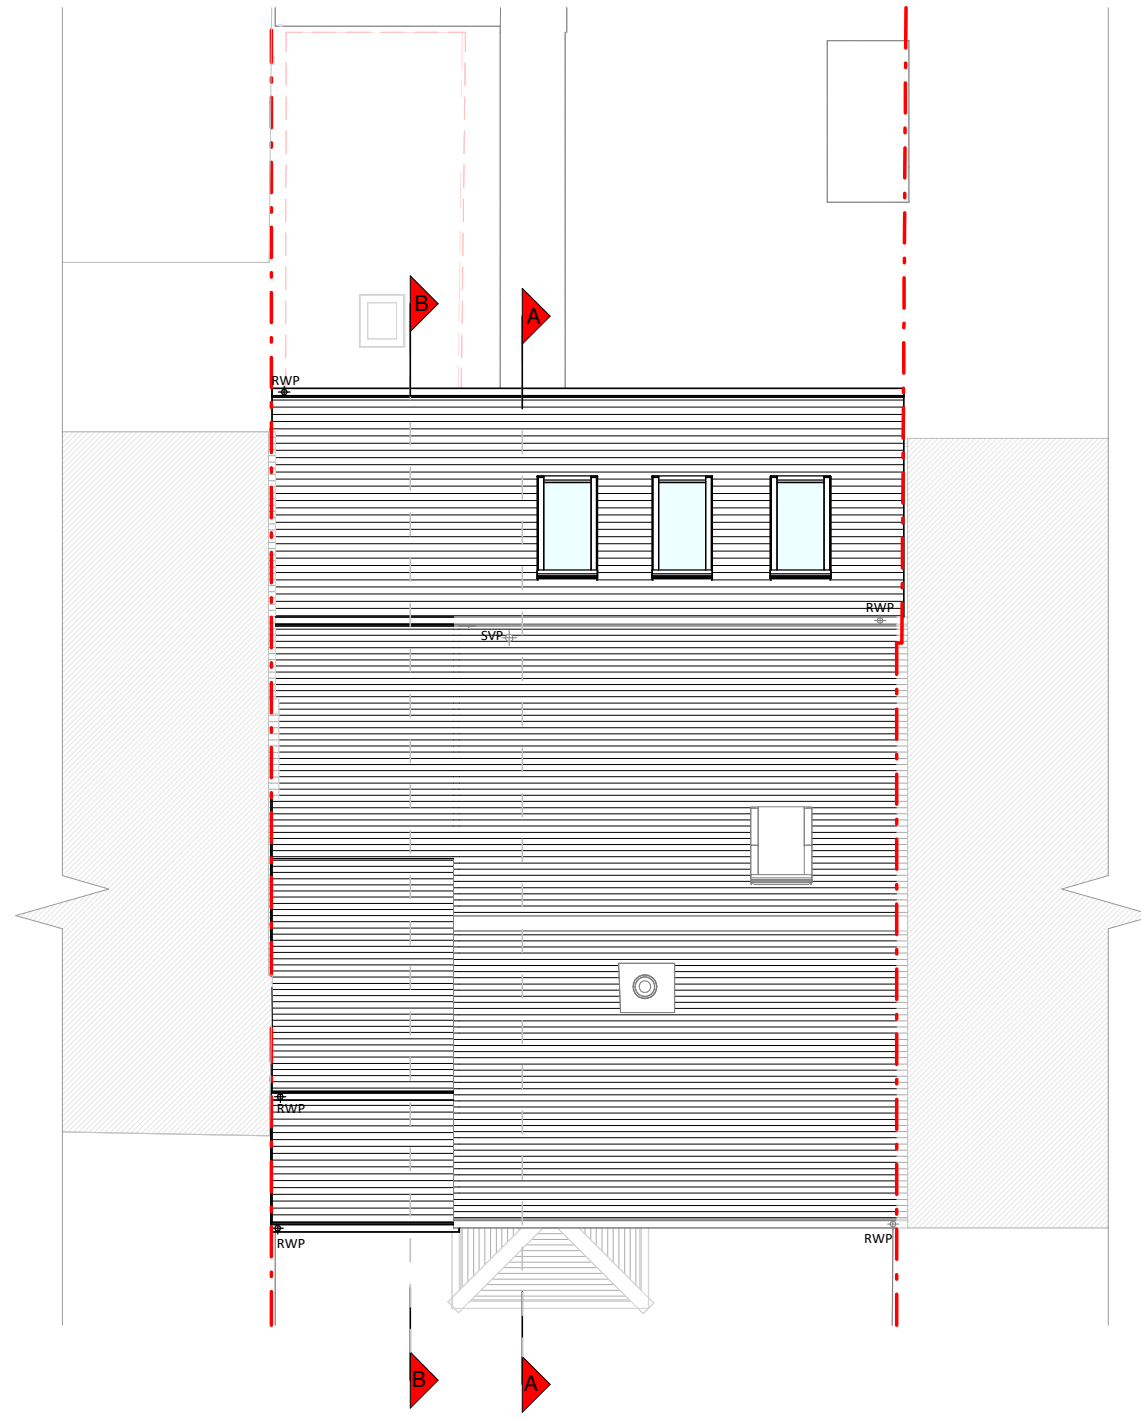


Roof Plan

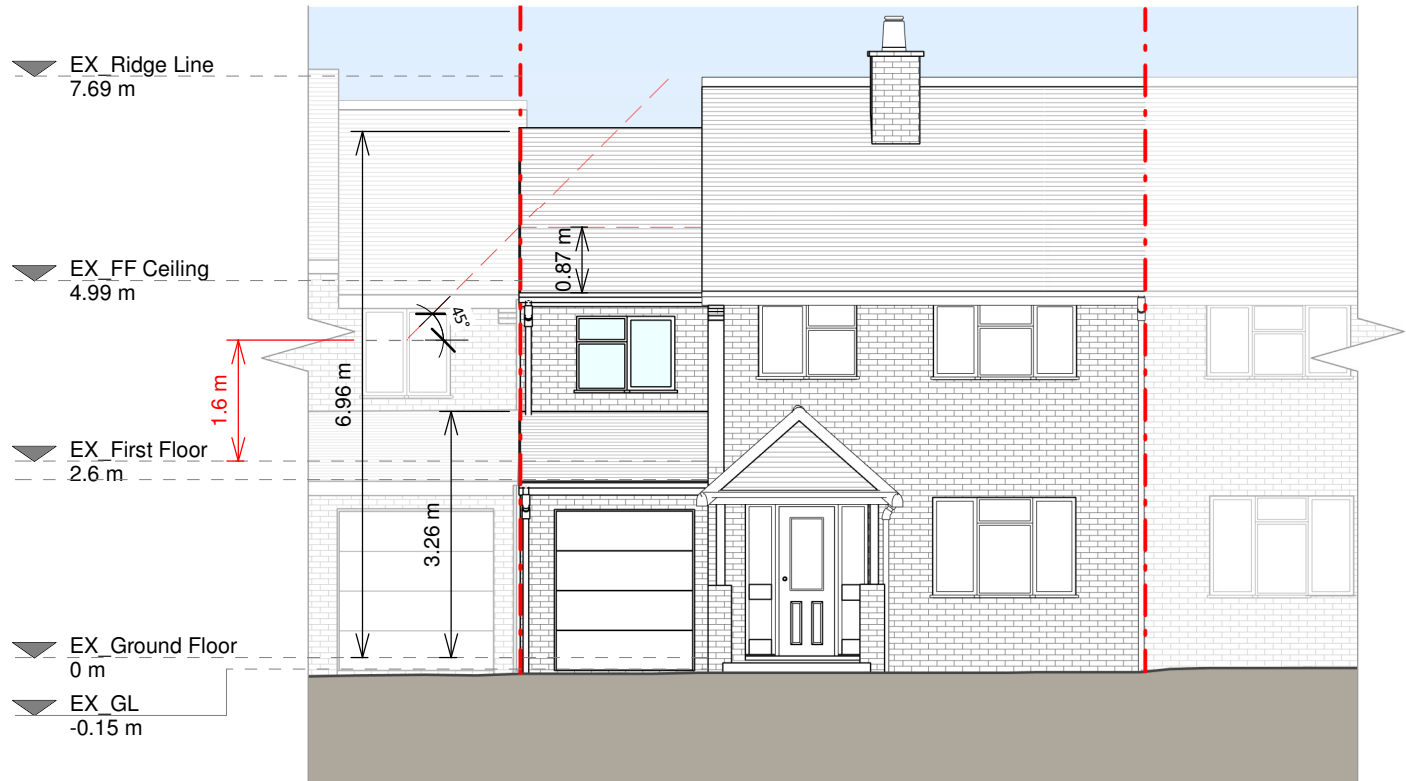


Front Elevation

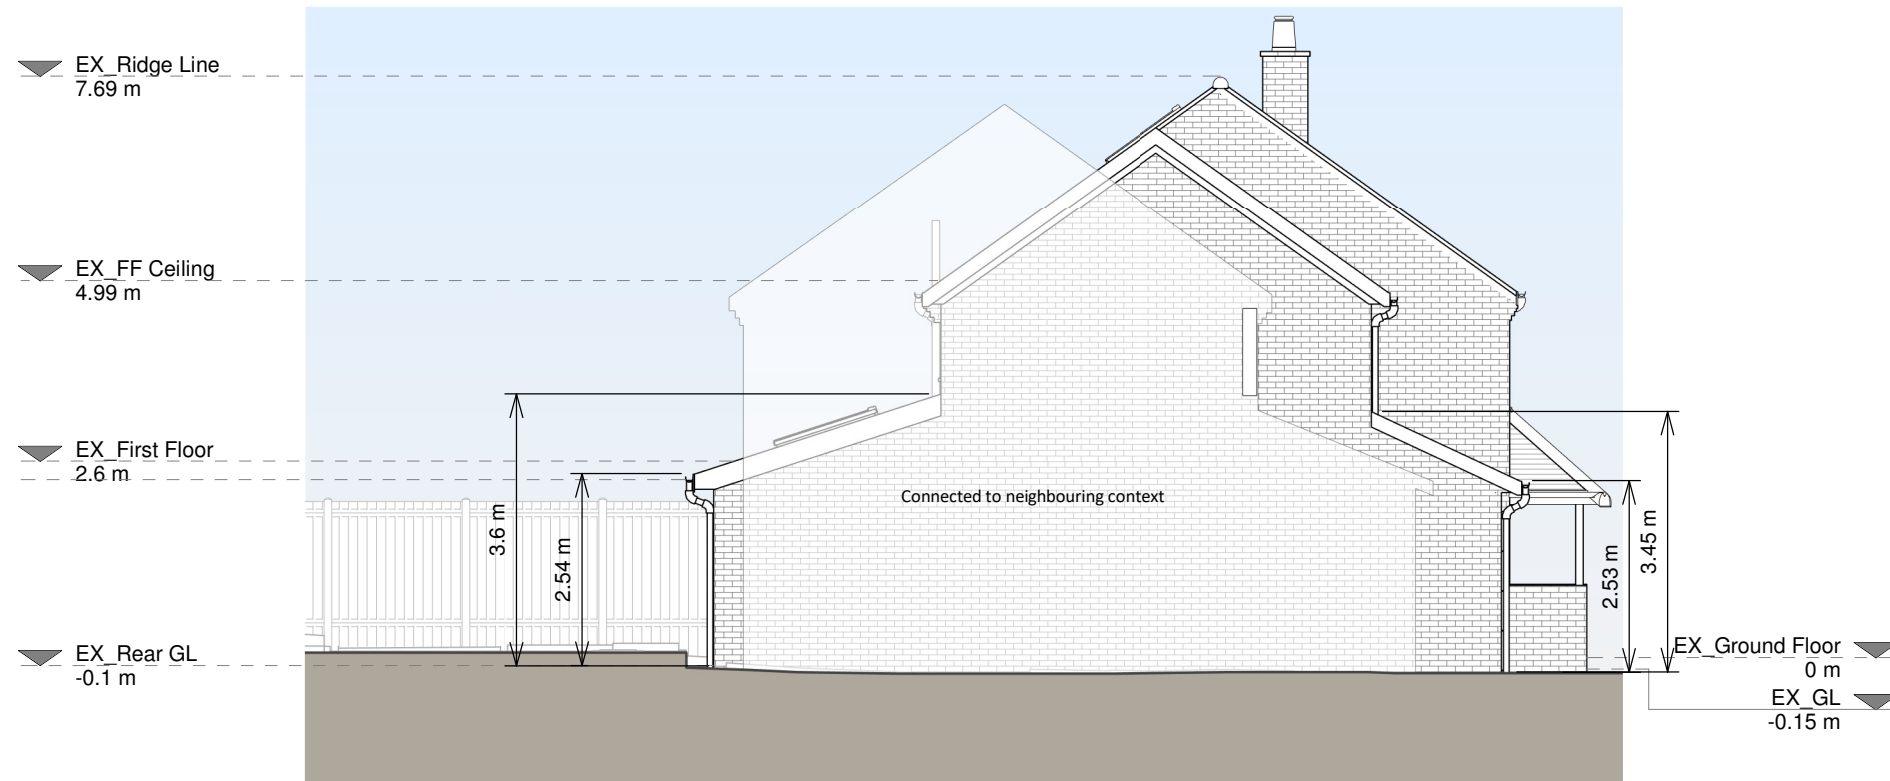


Left Side Elevation

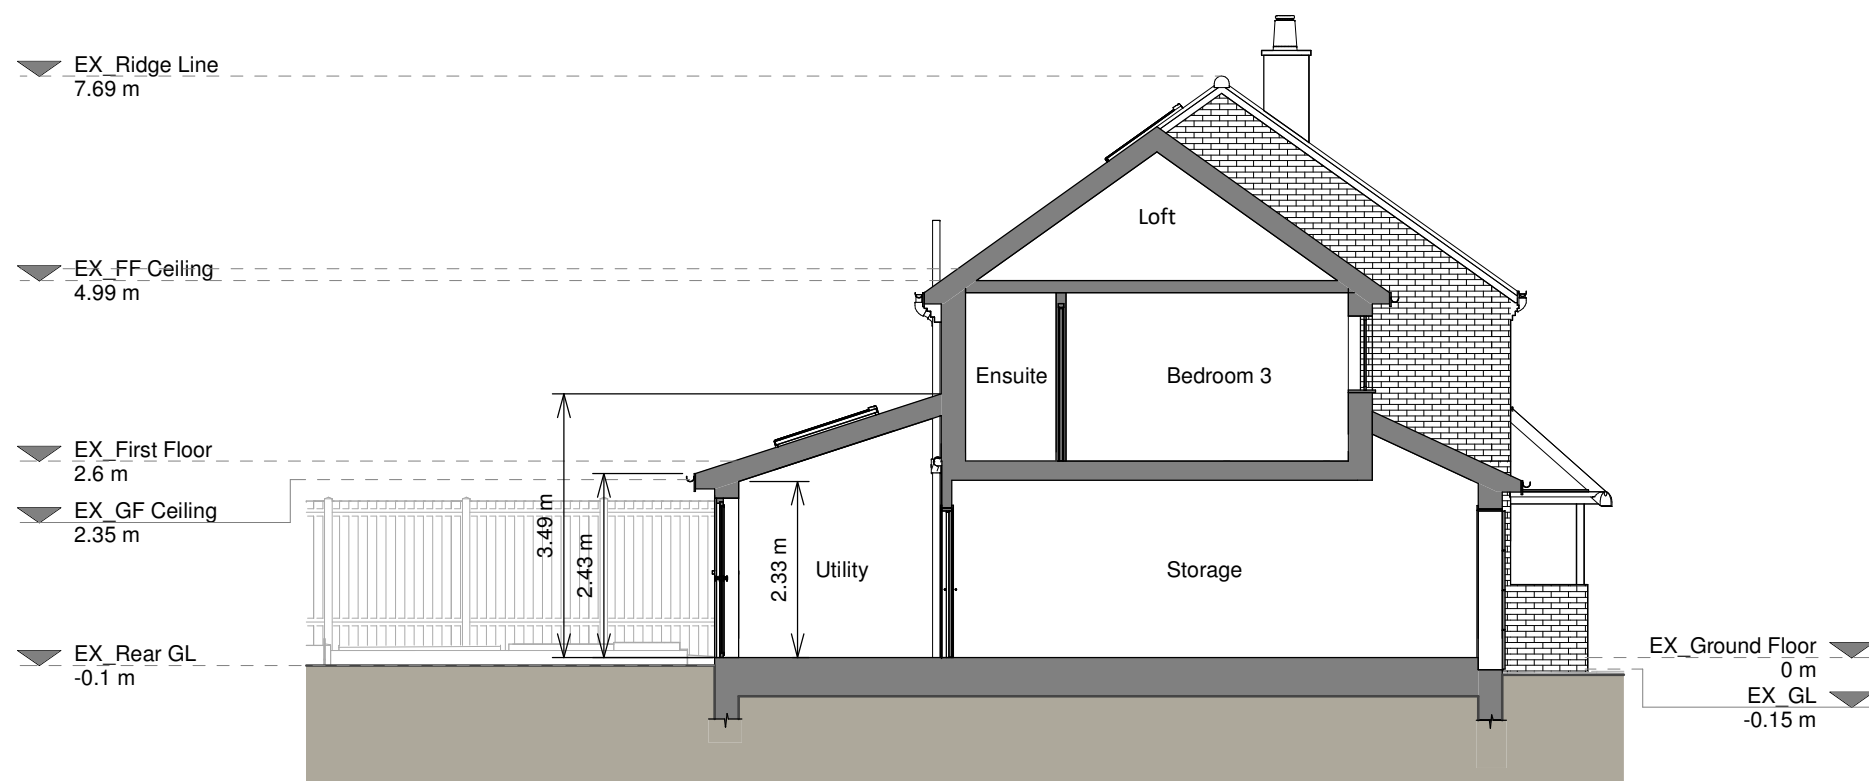


Section B - B

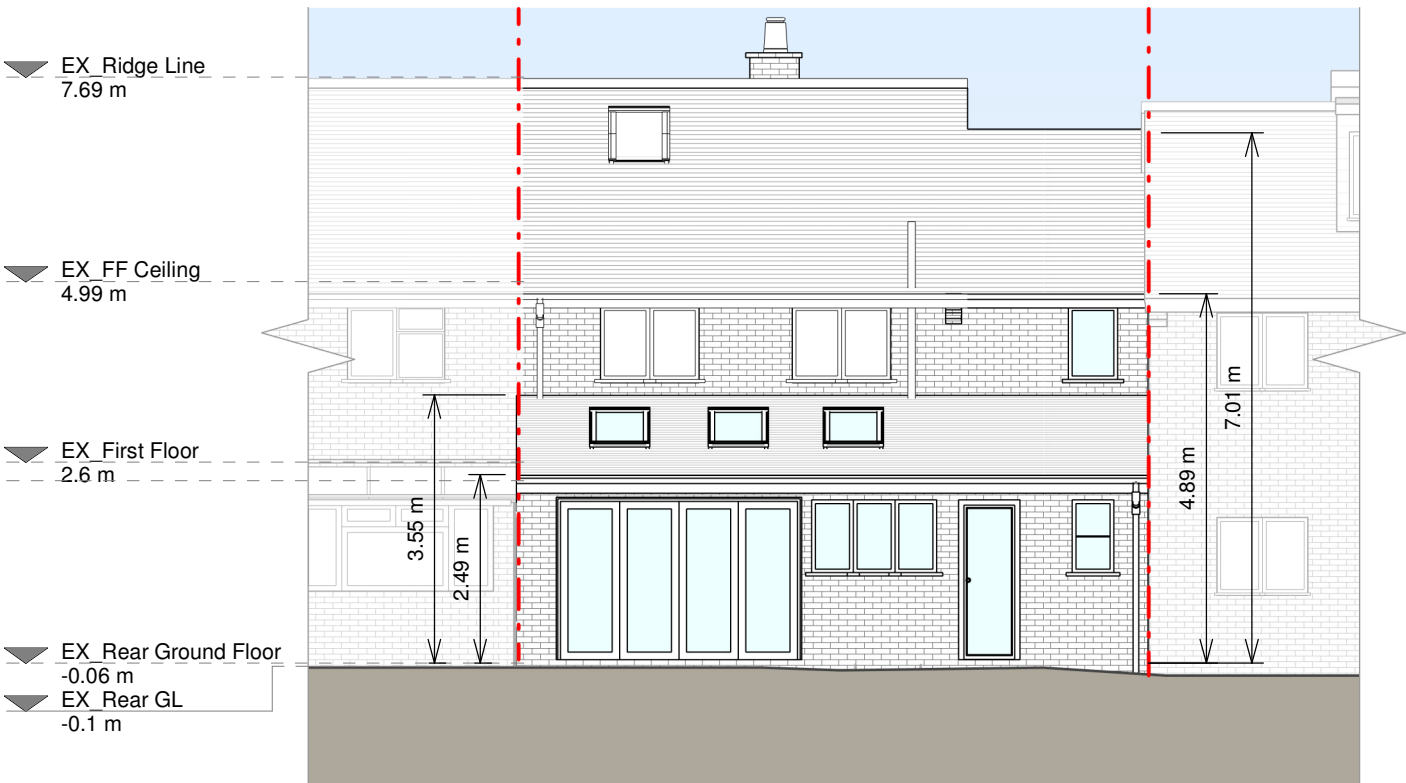

Rear Elevation

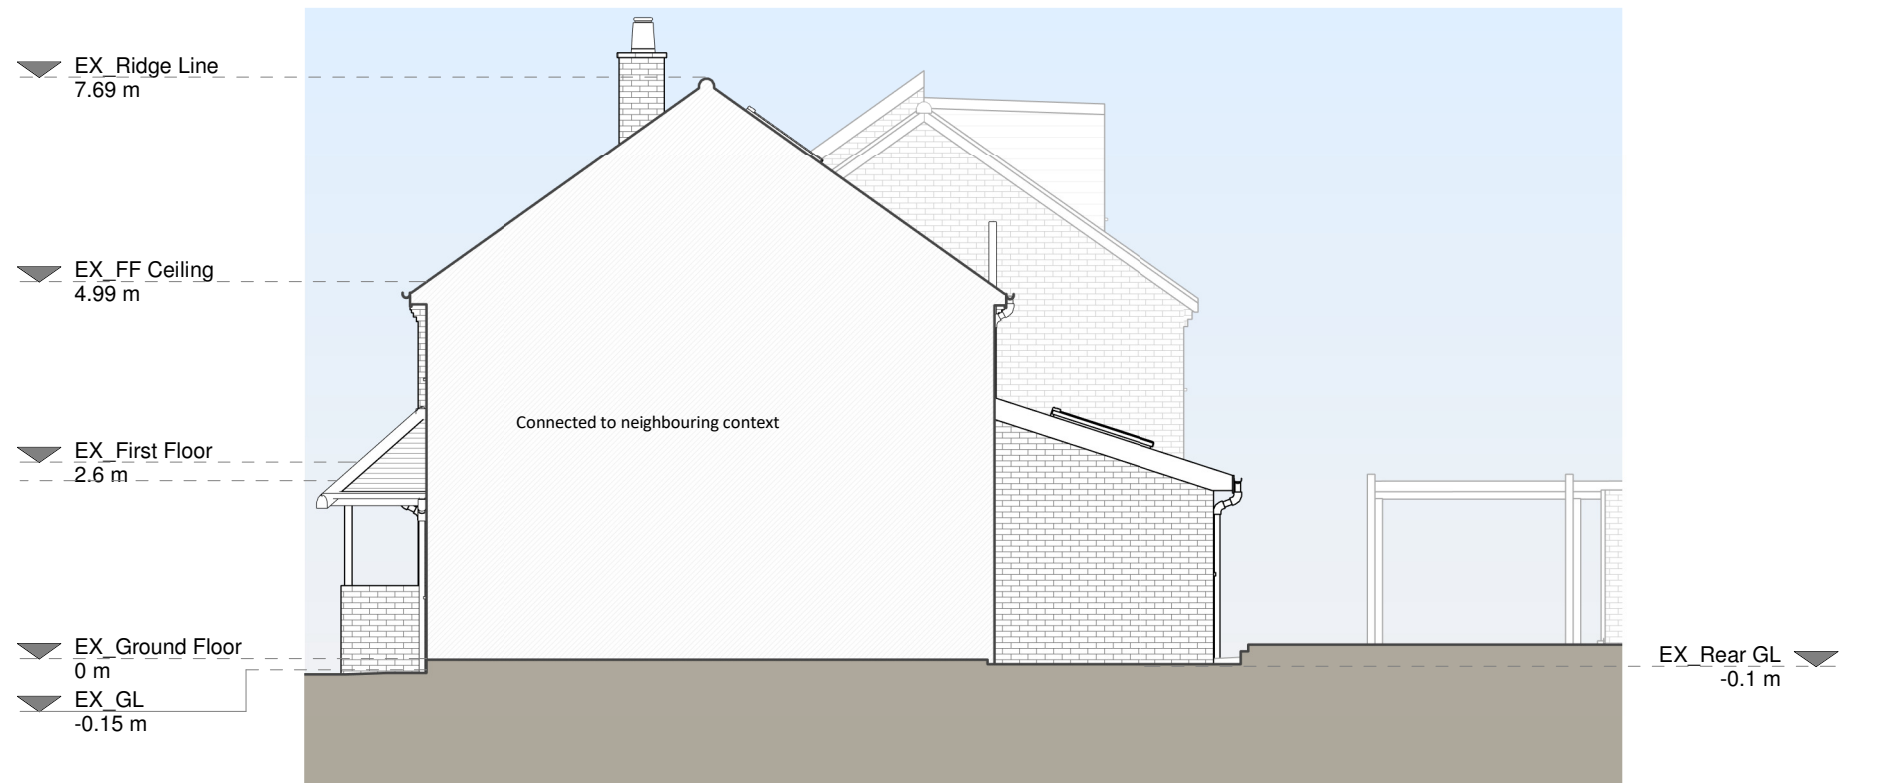

Right Side Elevation

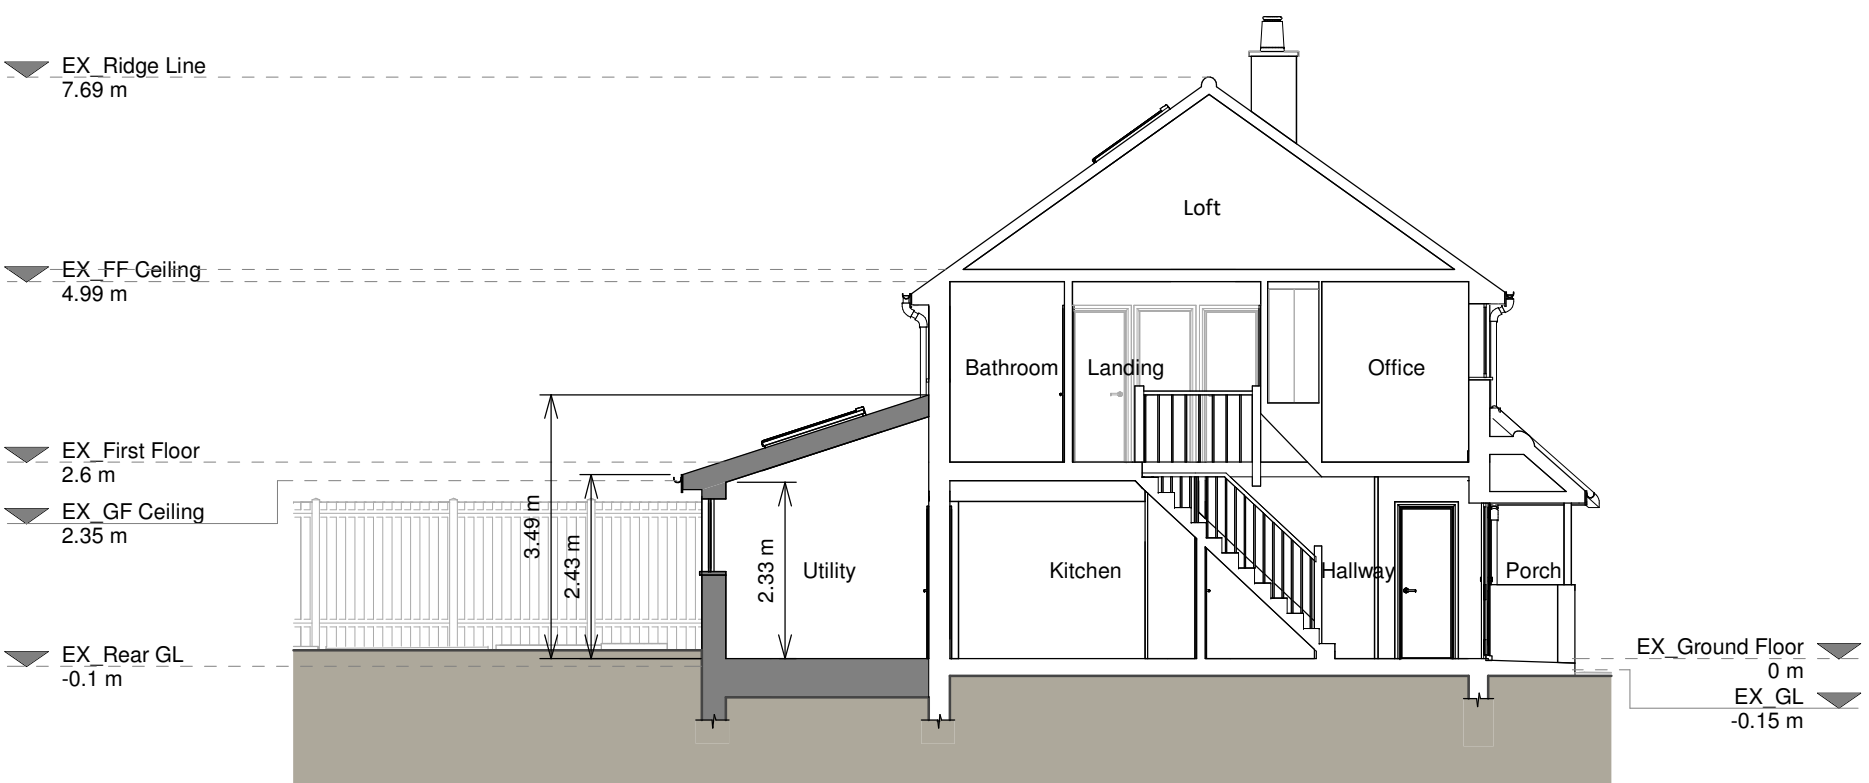

Section A - A

Copyright in the design and this drawing is the property of RSI. Permission is granted to print or reproduce this drawing for personal use only. This drawing must be read in conjunction with all other relevant documentation and drawings.

RSI accepts no liability for any expense, loss or damage of whatever nature and however arising from any variation which has not been referred to them and their approval obtained.

Read do not advise using planning drawings for the construction stage. All dimensions to be given in order to be constructed and construction. Any discrepancies to be reported to RSI immediately.

Proposed Materials

Brickwork / Walls - Red brick to match existing

Pitched roof - Concrete tiles to match existing

Flat roof - N/A

Windows - Aluminium framed rooflights and uPVC windows to match existing

Doors - Aluminium framed doors and garage door

Roofs / Gutters / Fascia - uPVC downpipes, gutters and fascias to match existing

KEY

- Existing walls
- Proposed walls
- Proposed furniture
- Proposed rooflight
- Boundary line
- Proposed beam
- Proposed drainage
- Existing removed
- 1.5m head height
- 1.8m head height

Revision

Rev	Notes	Date
A	Planning Issue	16/08/2024
B	Planning Amend	29/08/2024
C	Planning Amend	17/09/2024

RSI
Grow your home

Job Title

Proposed ground floor wraparound extension, first floor side extension, internal alterations, and all associated works at 32 Wilmington Close

Drawing Status

Planning

Client

Dan Porter

Drawing Title

Proposed Drawings

Scale

1:100 @ A1

Drawn

AR

Checked

TM

Date

Aug 2024

Drawing No.

8235559-3100

Rev

C

1 0 1 2 3 4 5

SCALE 1:100

m