




10m
0m
Scale 1:100

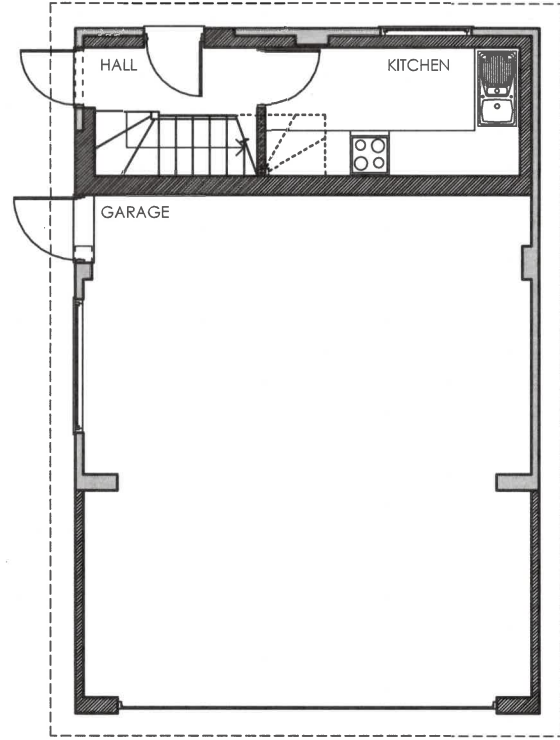


GROUND FLOOR PLAN
1:100

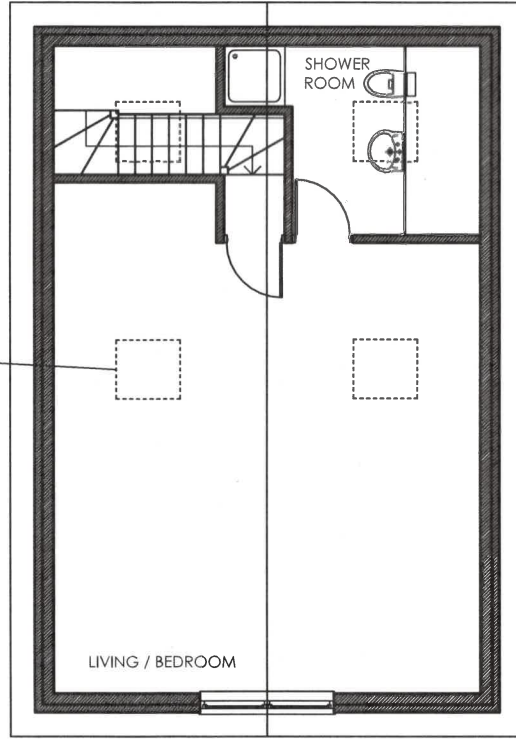


FIRST FLOOR PLAN
1:100

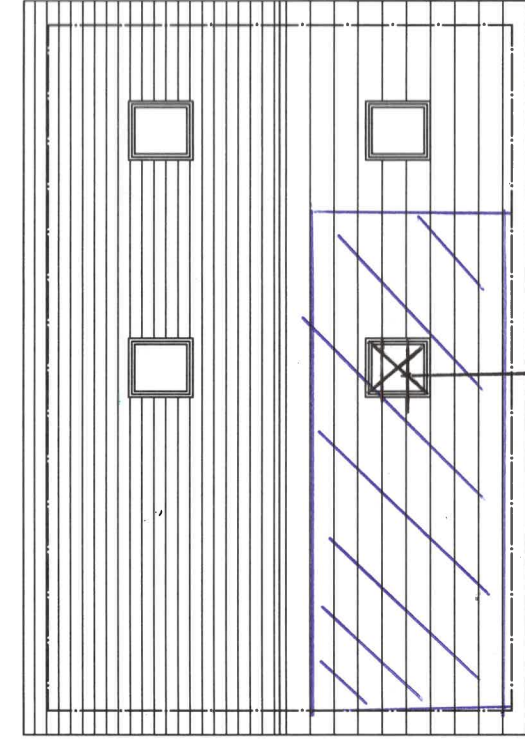


ROOF PLAN
1:100

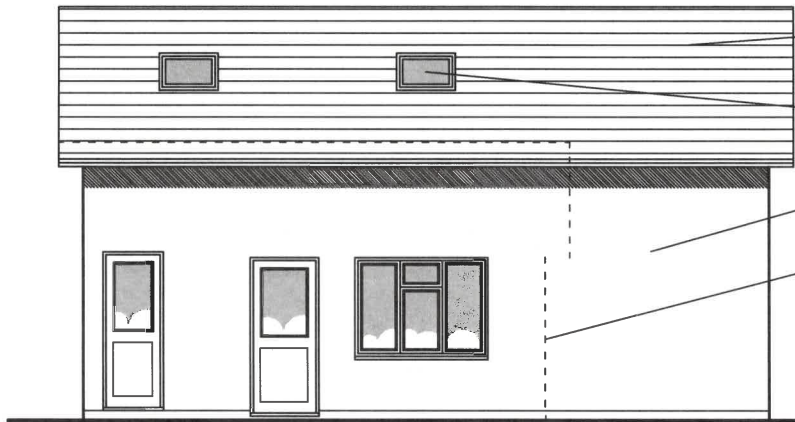


SIDE ELEVATION
1:100

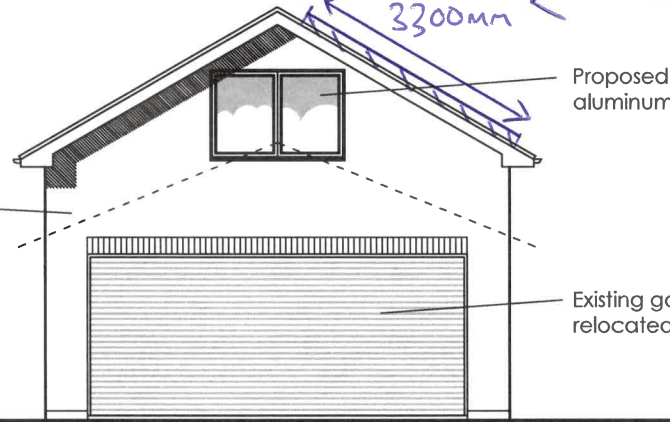


FRONT ELEVATION
1:100

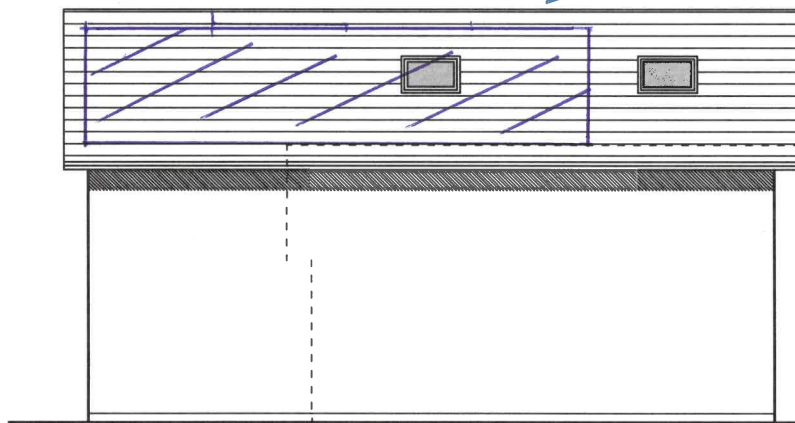

SIDE ELEVATION
1:100

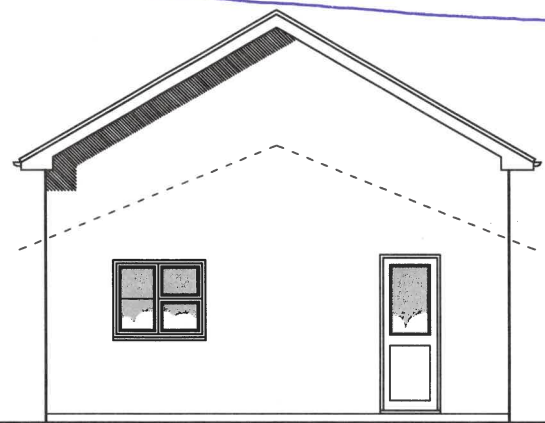

REAR ELEVATION
1:100

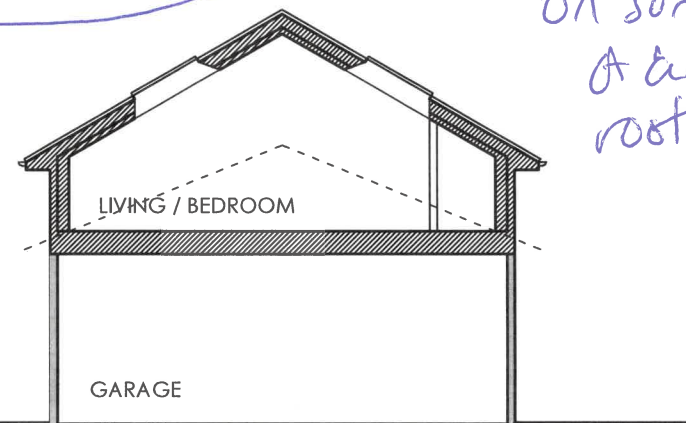

SECTION
1:100

anne owen
architects

DATE Feb 2021
SCALE 1:100
REV. 1

JOB TITLE Proposed Extension
123 Nashgrove Lane
Finchampstead
JOB No. 2034 DWG No. 15

CLIENT Mr & Mrs Mainstone
DRG TITLE Proposed Garage

Anne Owen Architects Ltd
24 Springfield Park, Twyford, Reading RG10 9JH
+44(0)118 932 0846 / 07788 262602
anne@annehearchitect.co.uk
www.annehearchitect.co.uk
Director: Anne Owen BA (Hons) BArch RIBA
Company Registered in England & Wales No. 8861202

DRG. REMAINS COPYRIGHT OF THE ARCHITECT.
DIMENSIONAL DISCREPANCIES TO BE REFERRED
TO THE ARCHITECT
DO NOT SCALE

DRAWING STATUS PRELIMINARY FOR APPROVAL CONSTRUCTION