




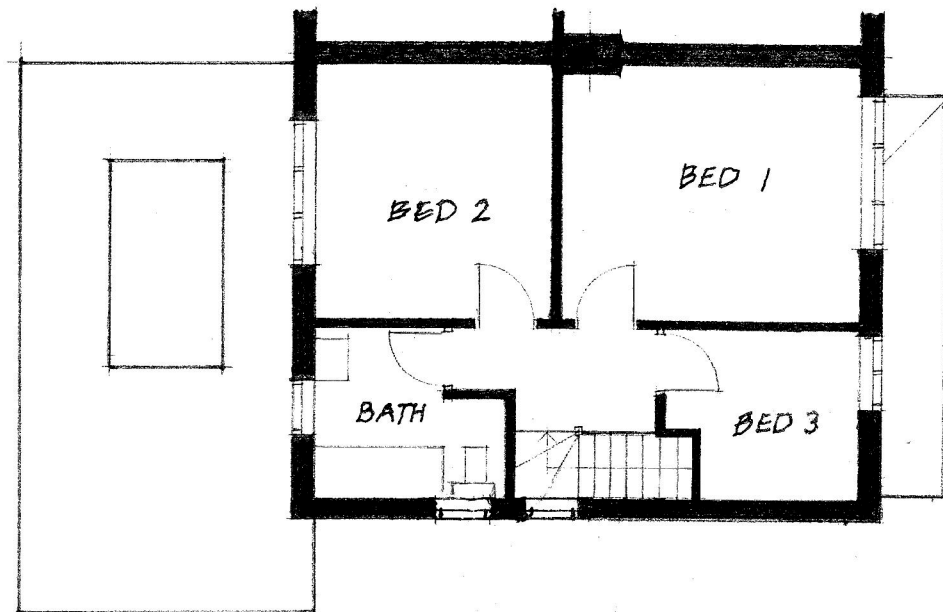

first floor plan

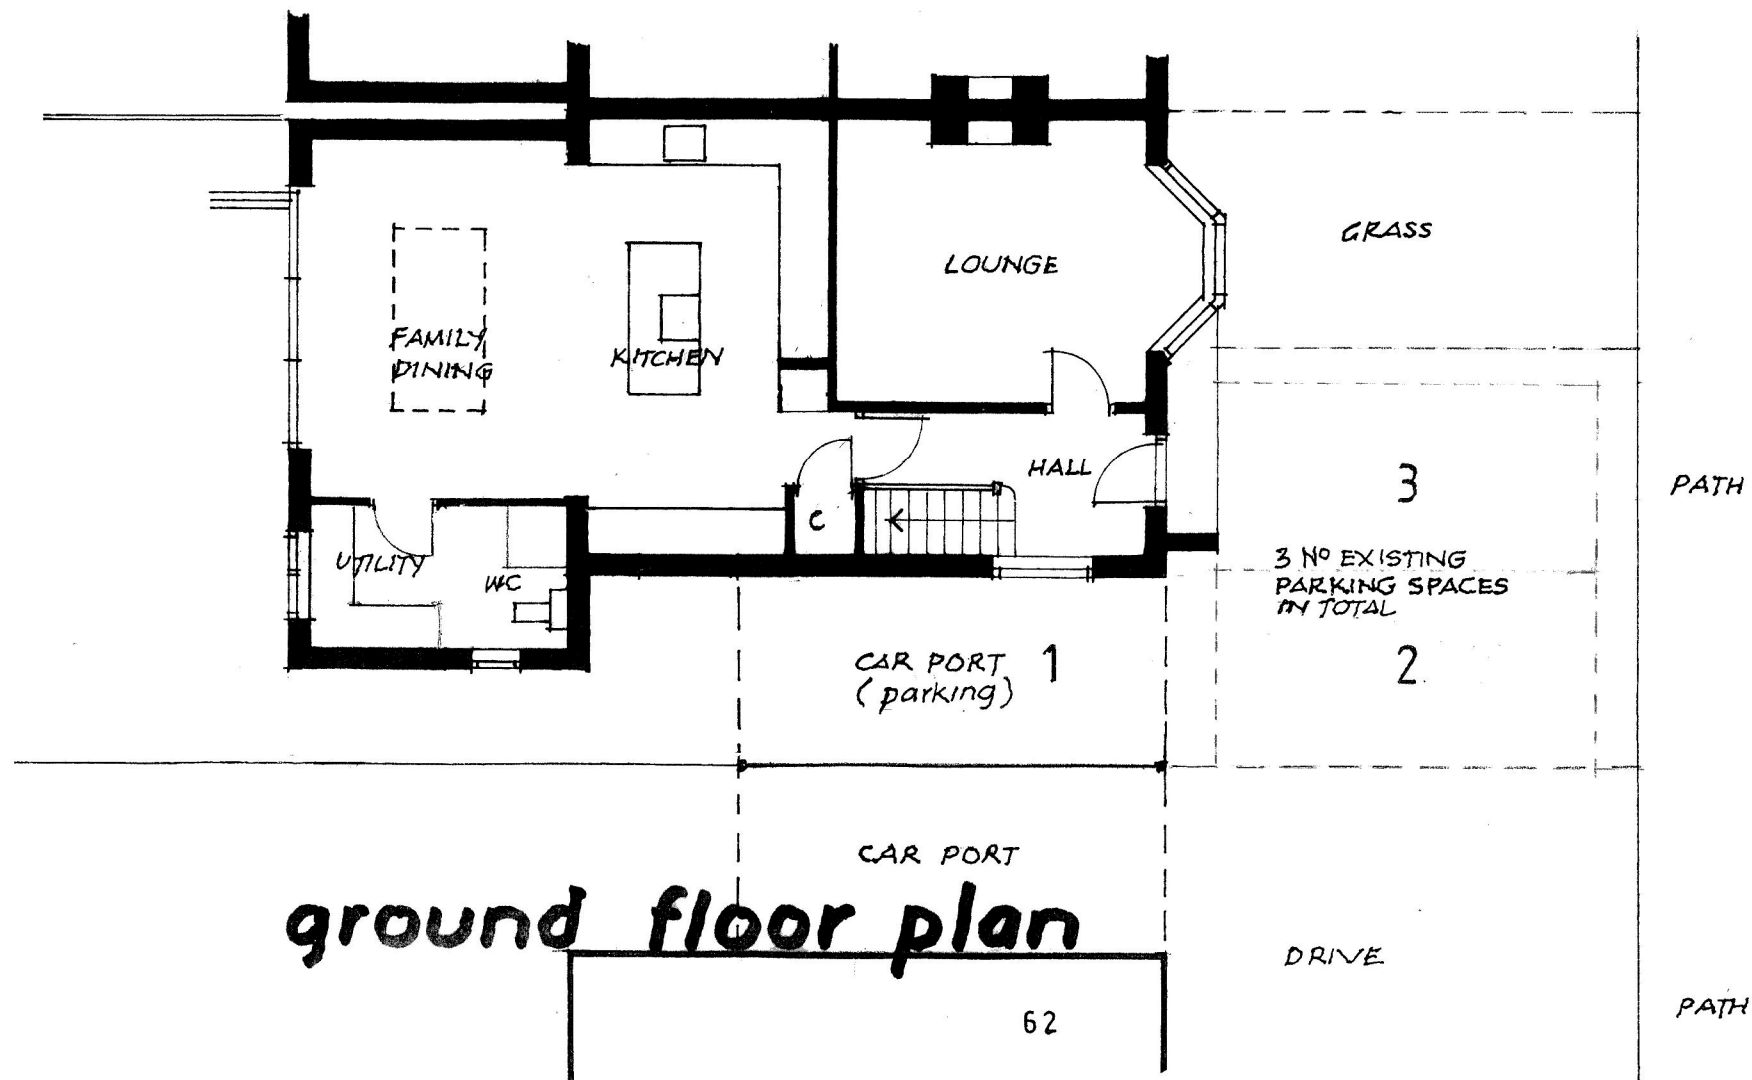

ground floor plan

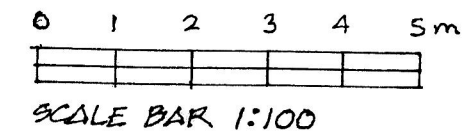

60, ROCHESTER AVENUE WOODLEY READING BERKSHIRE RG5 4NB	Scale 1:100
	Date dec. 2025
	Revision
EXISTING floor plans 410-01	

Countryside Designs countryside_designs@outlook.com	White Gables School Road Hurst Berks, RG10 0DR 0118 9340390 07811 252850