




front elevation

NOTE: GARAGE HAS BEEN PERMITTED,
REF. APP'NO. 243025 - 27th JAN. 2025

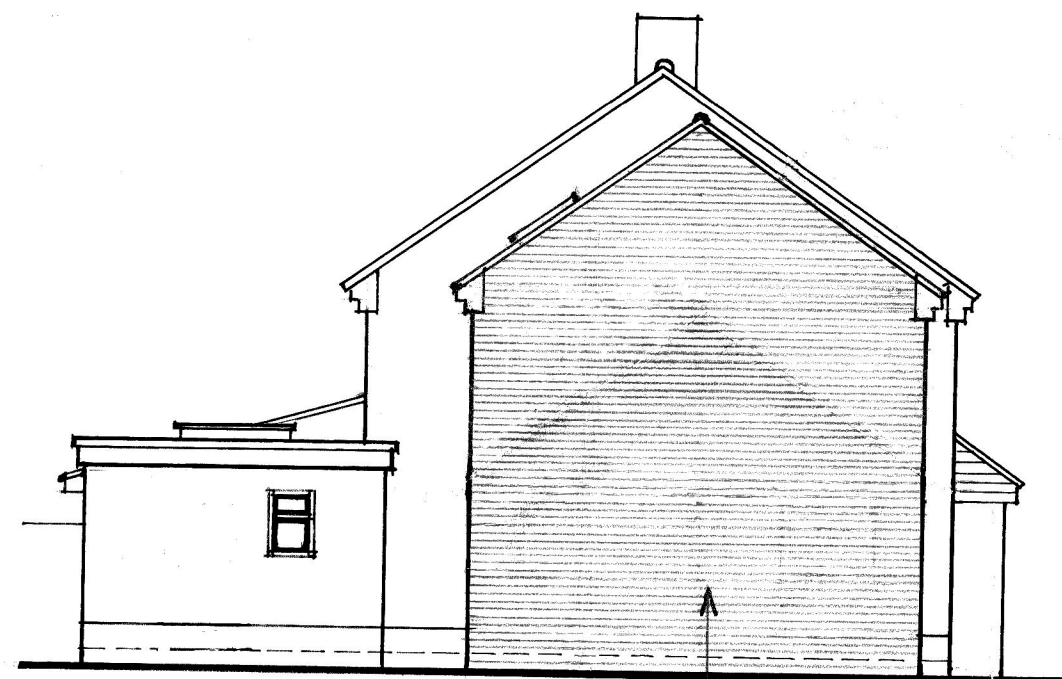


side elevation

PROPOSED TWO STOREY SIDE
EXTENSION



rear elevation

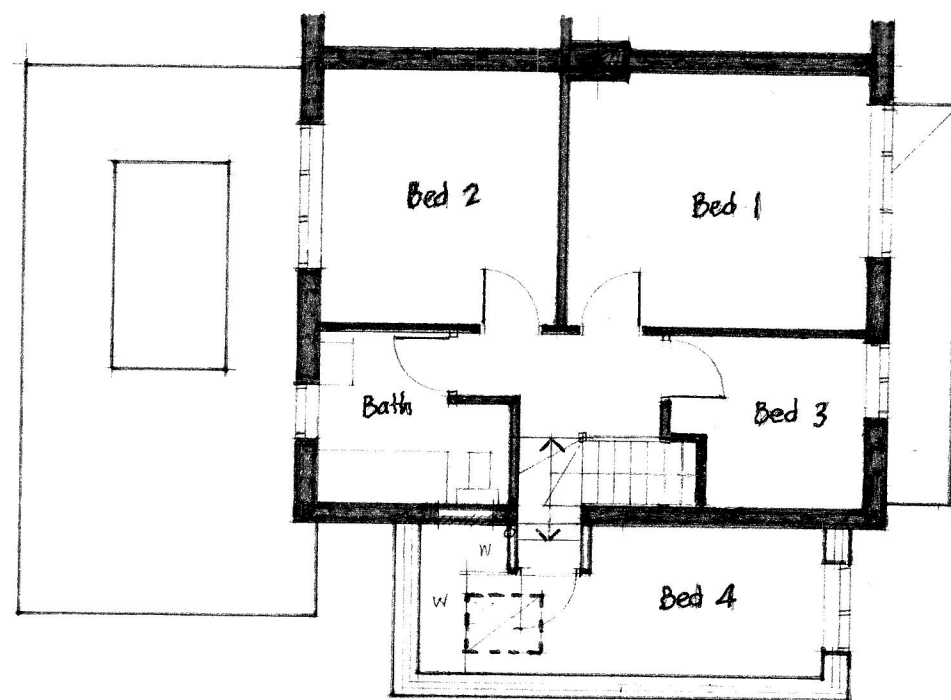


first floor plan

REV 'A' 10.12.2025 noted as 2 storey side extension
FOR EXISTING GROUND + FIRST FLOOR PLANS - DRG 410-01

NOTE: FOR PREVIOUS PERMISSION FOR GARAGE
REFER TO DRAWING NO 393-02 dated DEC.2024.

0 1 2 3 4 5m.

 

SCALE BAR 1:100

60, ROCHESTER AVENUE
WOODLEY
READING
BERKSHIRE RG5 4NB

Scale 1:100

Date **dec.2025**

Revision **A**

PROPOSED

410-02

**Countryside
Designs**

countryside_designs@outlook.com

White Gables
School Road
Hurst
Berks, RG10 0DR
0118 9340390
07811 252850