





1:1250 SITE LOCATION PLAN

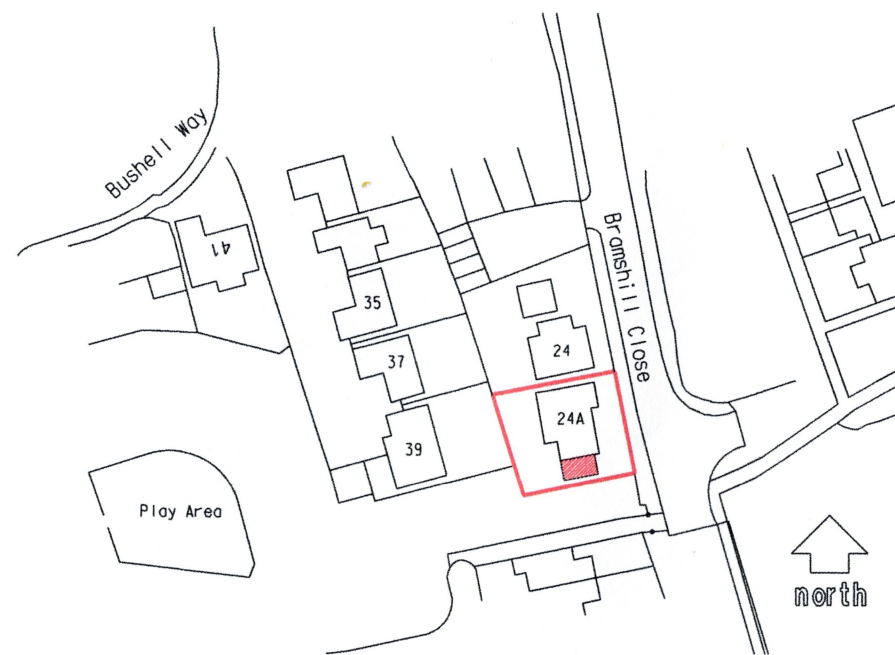


1:500 SITE PLAN

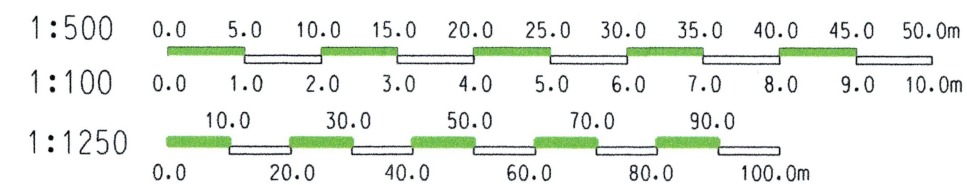


CLIENT
Mr. & Mrs. Lagouix
ADDRESS
24A Bramshill Close, Arborfield
CONTRACT
Proposed Garage Conversion

KEITH A. WRIGHT
ARCHITECTURAL DESIGN & PLANNING CONSULTANT
2 WIELD COURT, LOWER EARLEY, BERKS RG6 3TF
PHONE : 0118 9669485 or 07766 611156


DATE
December 2025
SCALE
1:500 & 1:1250 (at A3)
DRG NO
P/2501/1

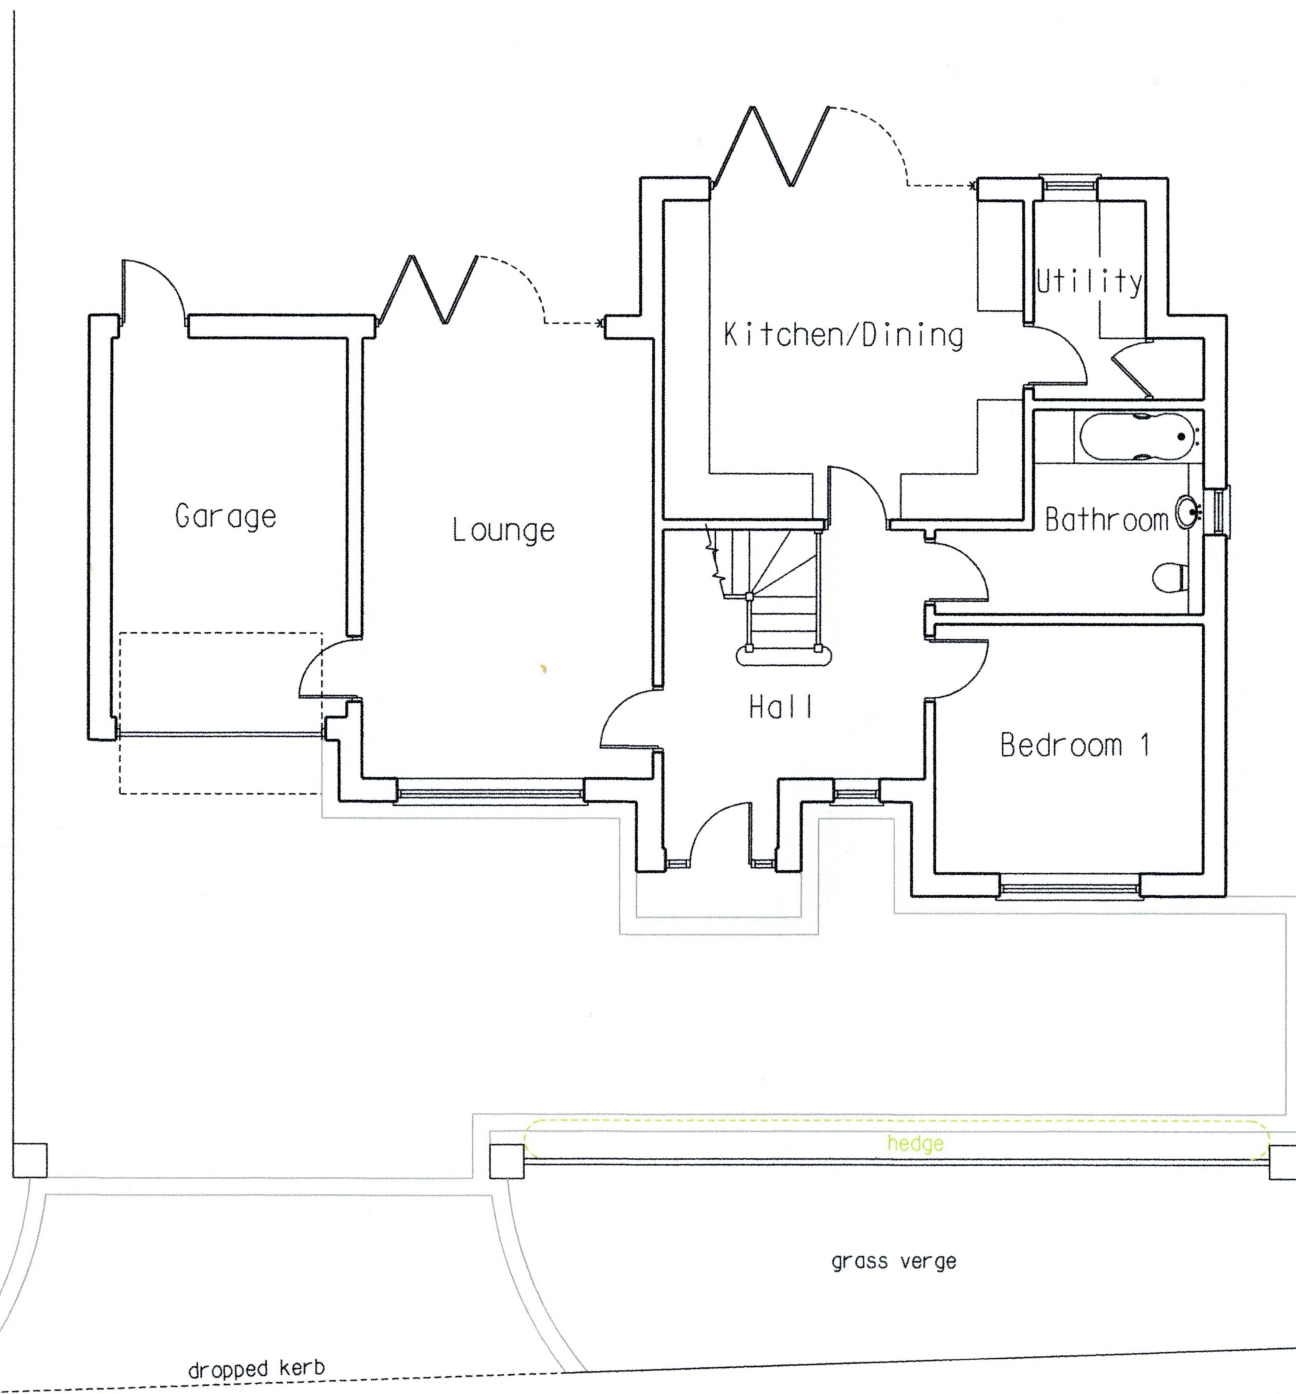

GROUND FLOOR PLAN AS EXISTING

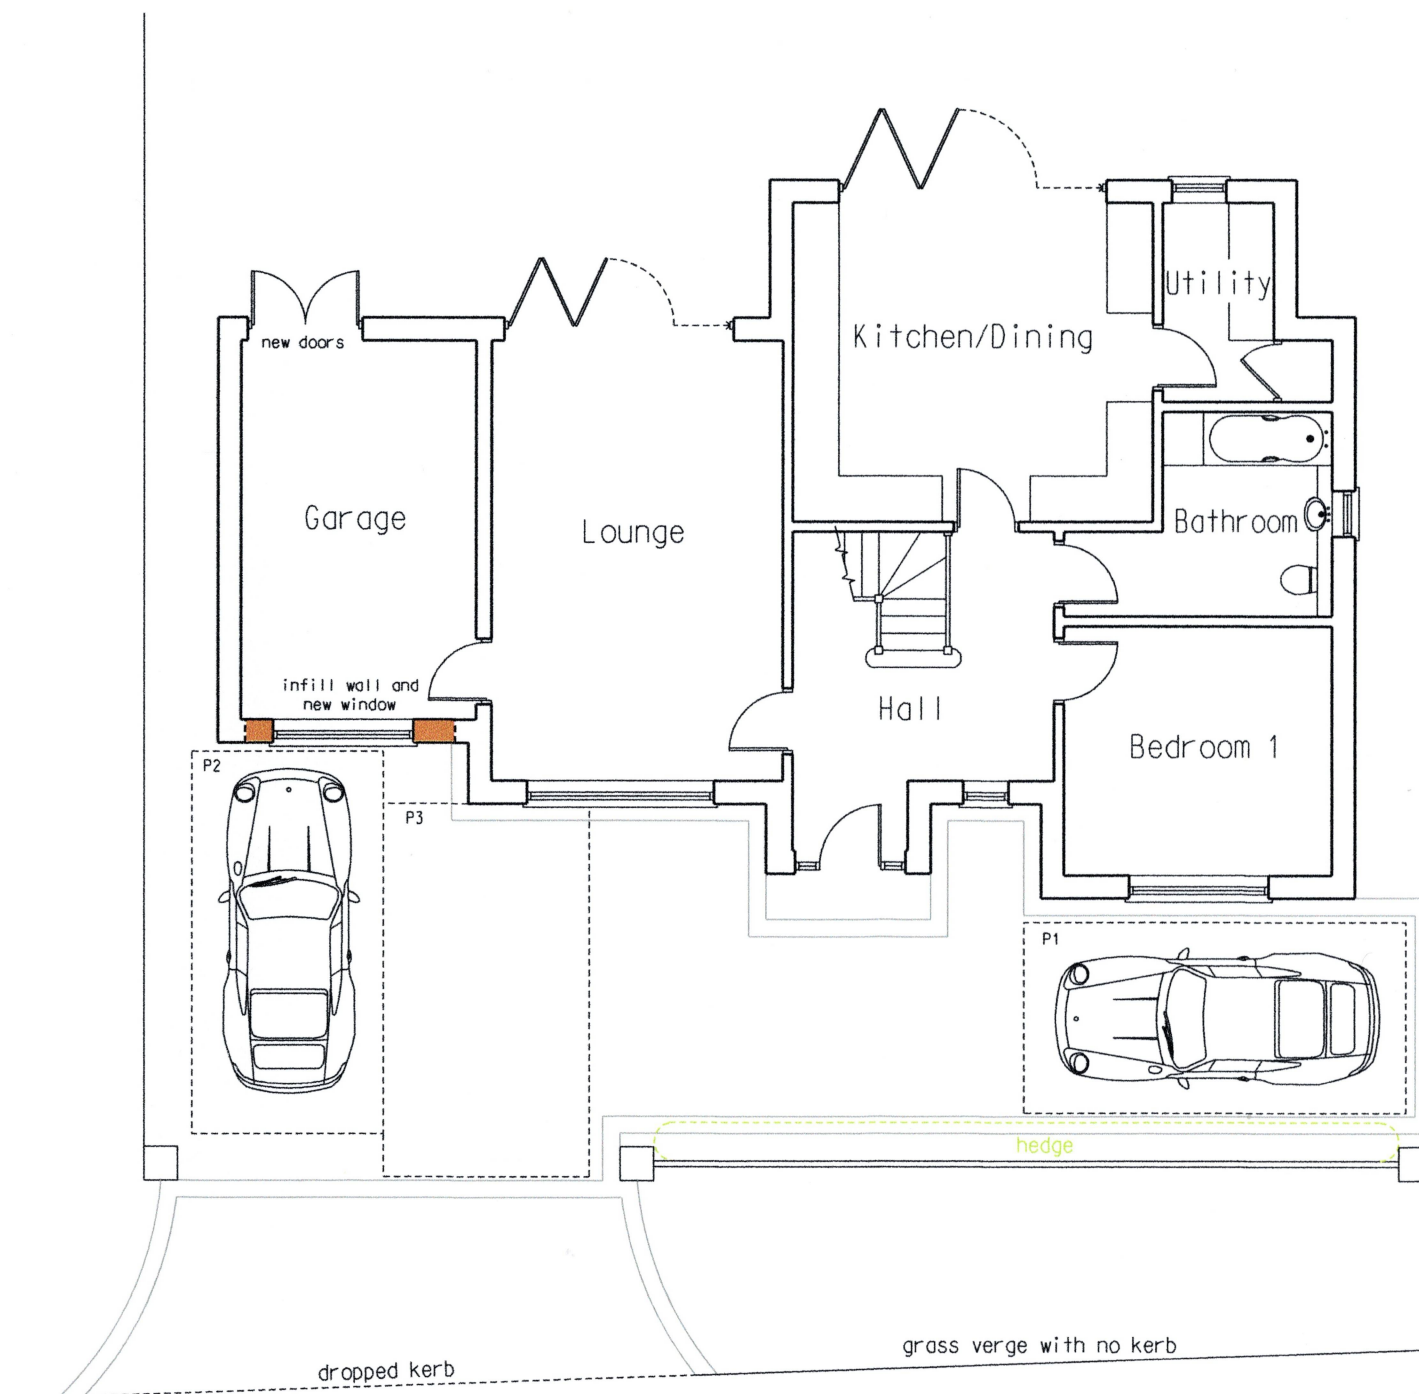

GROUND FLOOR PLAN AS PROPOSED

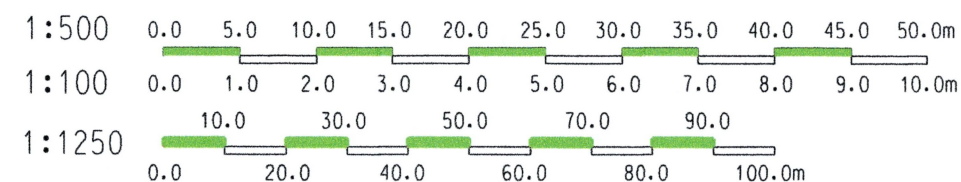


CLIENT
Mr. & Mrs. Lagouix
ADDRESS
24A Bramshill Close, Arborfield
CONTRACT
Proposed Garage Conversion

KEITH A. WRIGHT
ARCHITECTURAL DESIGN & PLANNING CONSULTANT
2 WIELD COURT, LOWER EARLEY, BERKS RG6 3TF
PHONE : 0118 9669486 or 07766 611156

DATE
December 2025
SCALE
1:100 (at A3)
DRG NO
P/2501/2




FRONT ELEVATION AS PROPOSED

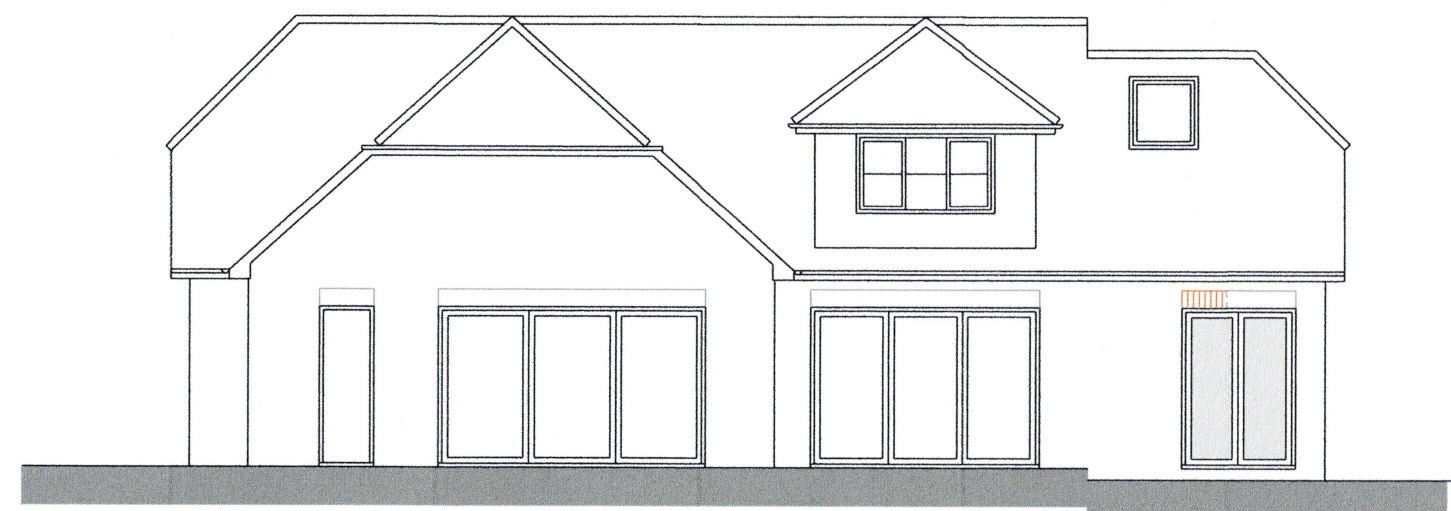


REAR ELEVATION AS PROPOSED



FRONT ELEVATION AS EXISTING

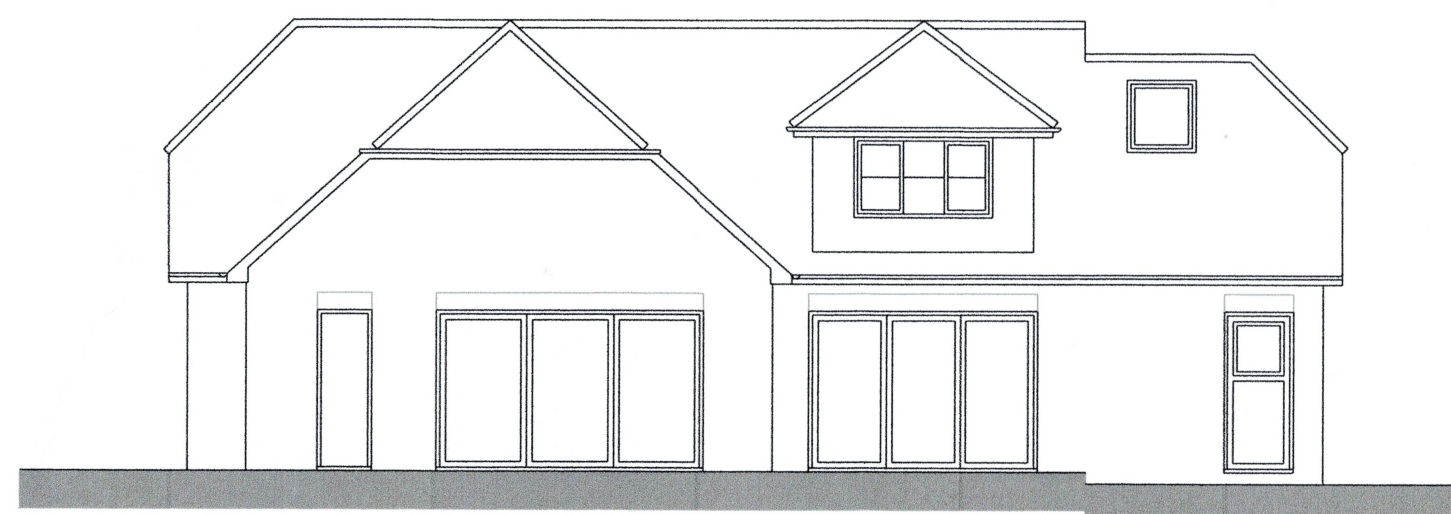

REAR ELEVATION AS EXISTING

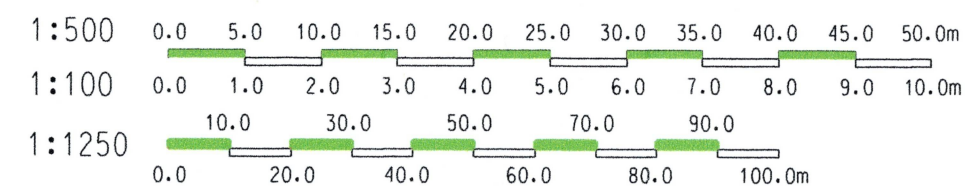

CLIENT
Mr. & Mrs. Lagouix
ADDRESS
24A Bramshill Close, Arborfield
CONTRACT
Proposed Garage Conversion

KEITH A. WRIGHT
ARCHITECTURAL DESIGN & PLANNING CONSULTANT
2 WIELD COURT, LOWER EARLEY, BERKS RG6 3TF
PHONE : 0118 9669485 or 07768 611156

DATE
December 2025
SCALE
1:100 (at A3)
DRG NO
P/2501/3