



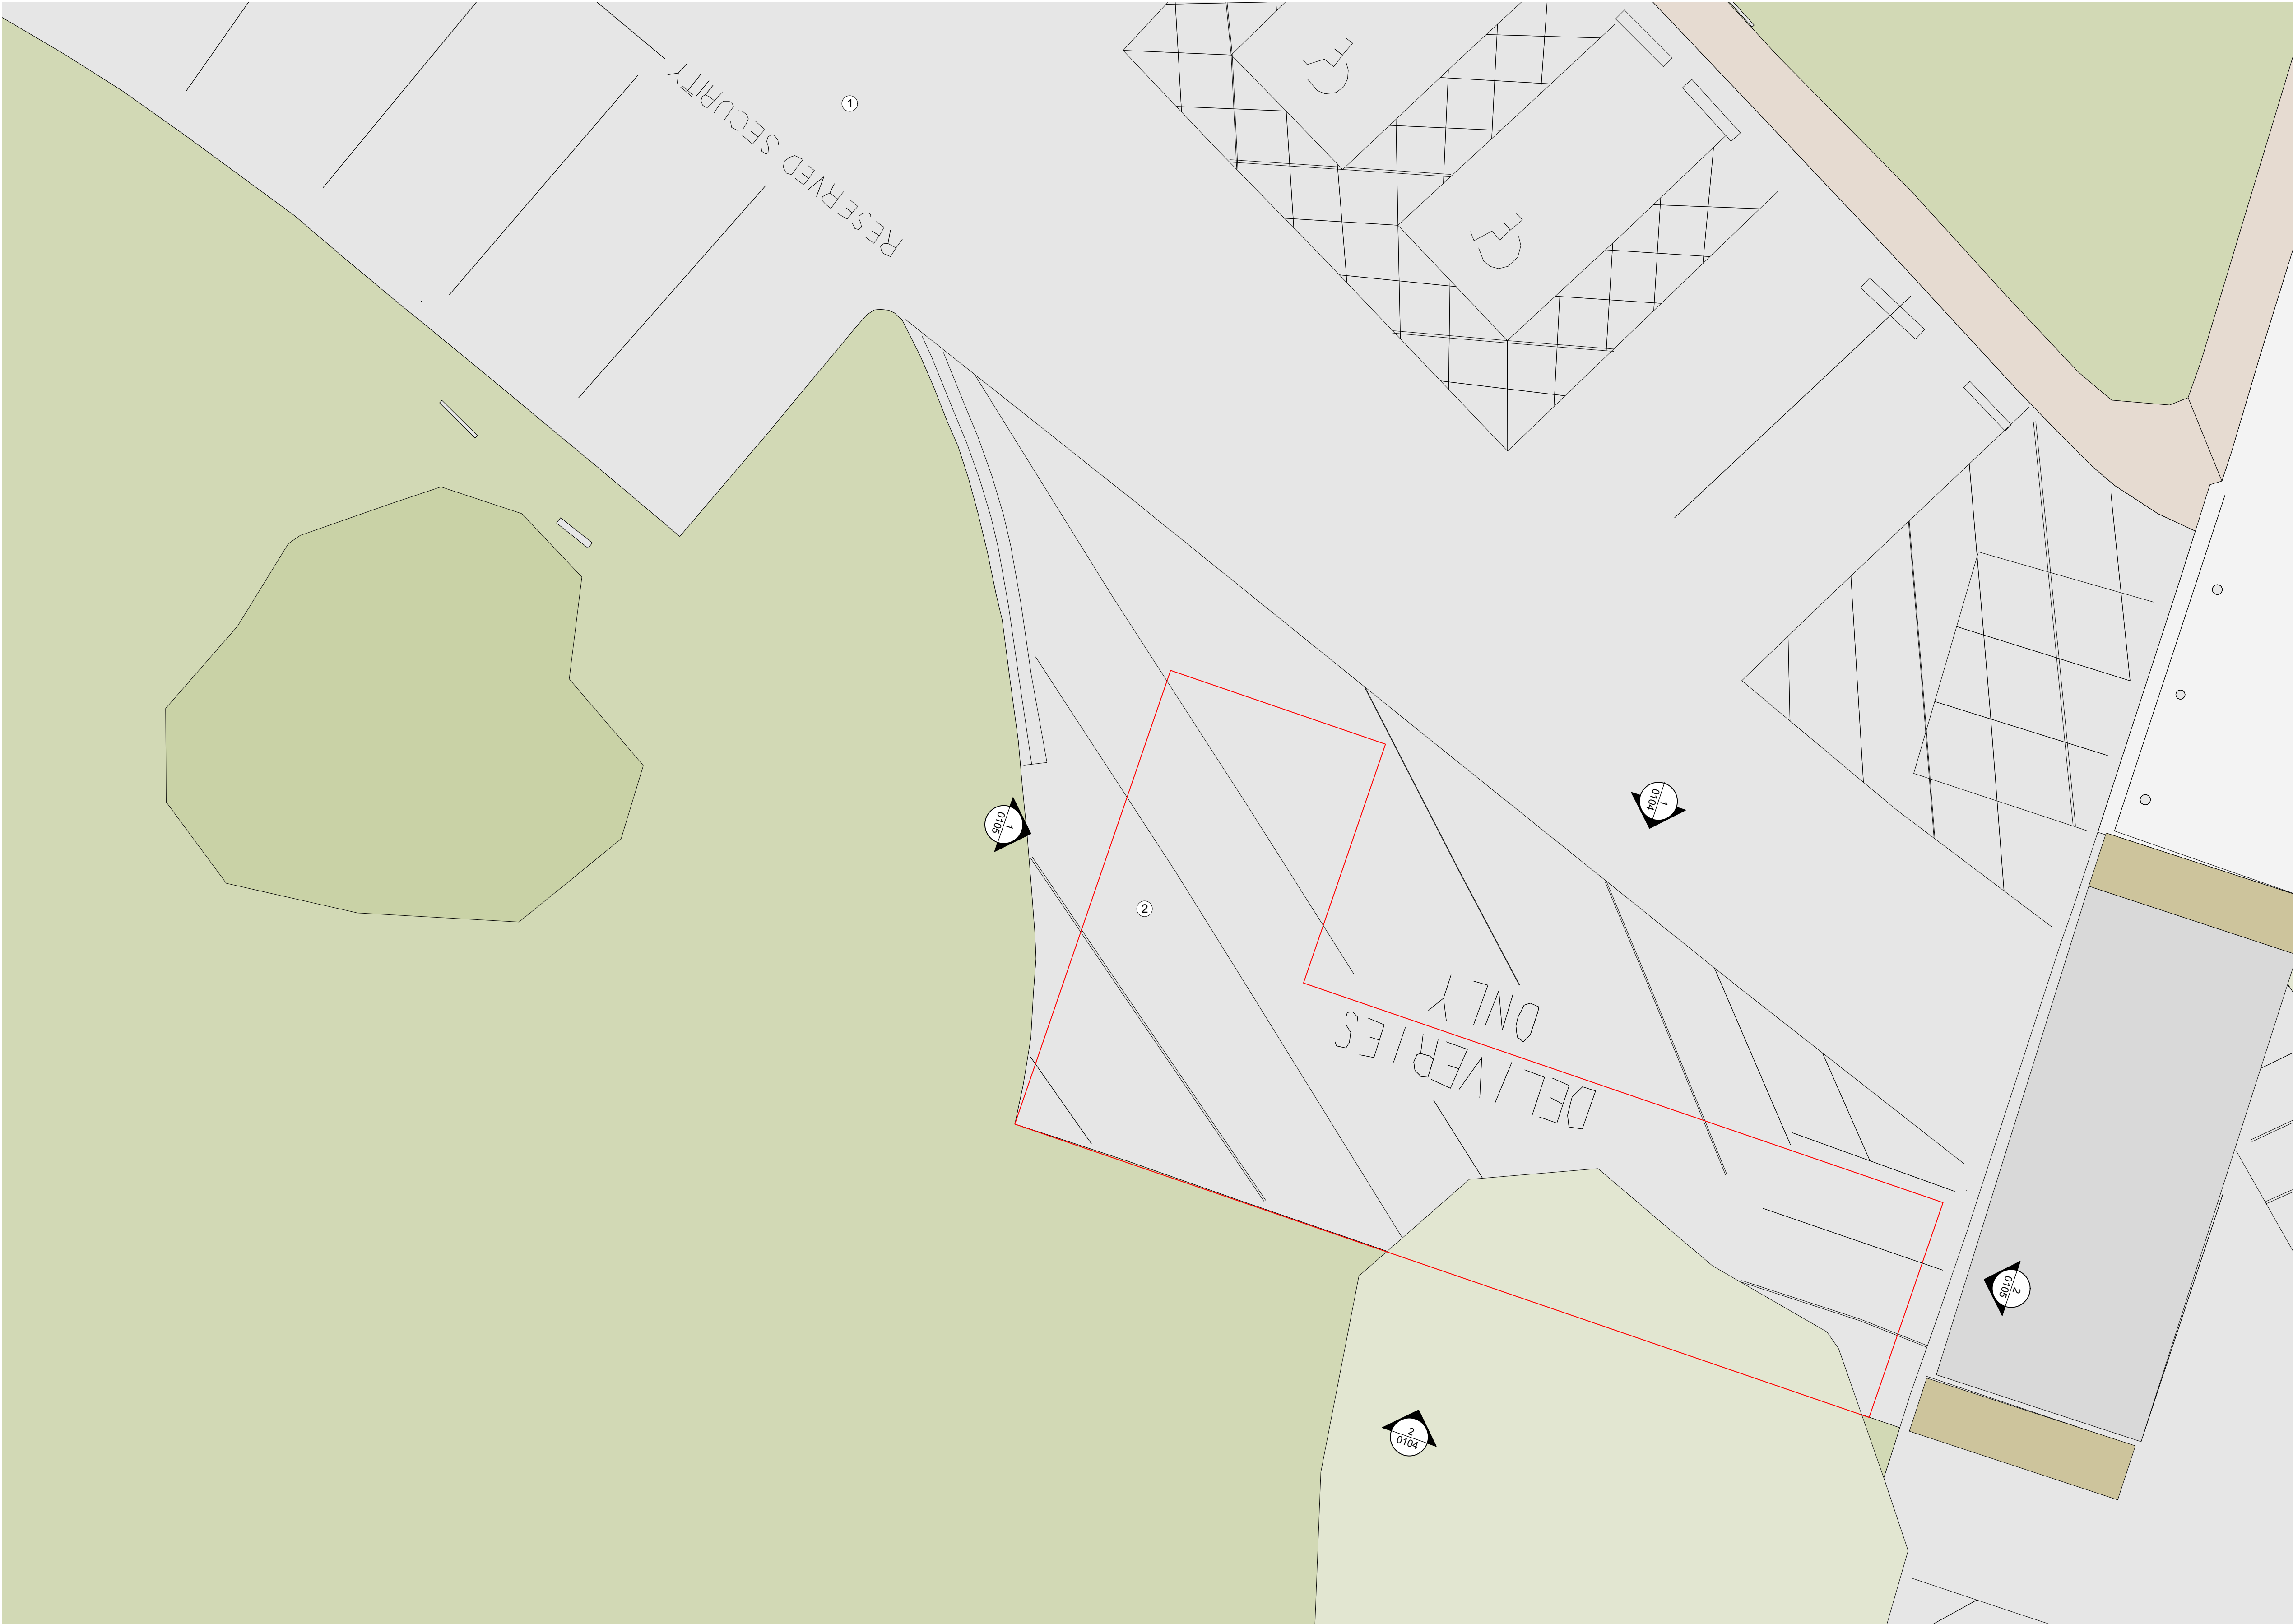

© Copyright  
Ayre Chamberlain Gaunt

A1

0 1000 1800 mm

 

1:50

NOTES:

All dimensions to be checked on site.  
Drawing to be read with all relevant Architectural, Interiors, Structural, M&E, Drainage/Public Health, Landscape, Civils and Interiors drawings and specifications. Any discrepancies between consultant's drawings to be reported to the Architect before any work commences.  
The Contractor's attention is drawn to the Health & Safety matters identified in the Health & Safety plan as being potentially hazardous.  
These items should not be considered as a full and final list.  
The Work Package Contractor's normal Health & Safety obligations still apply when undertaking constructional operations both on and off site.  
Ayre Chamberlain Gaunt take no responsibility for the location of legal boundaries indicated on this drawing and advise a separate drawing be completed by a specialist surveyor in order to establish exact boundaries.  
DWG files provided for information only. Refer to PDF record.  
The copyright of this drawing is held by Ayre Chamberlain Gaunt Ltd. Not to be used for any purpose without consent.

Site Boundary Line

Notes

- Existing Whiteknights Car Park
- Existing Delivery Parking

ACGARCHITECTS.CO.UK

Ayre Chamberlain Gaunt  
Belvedere House  
Basing View  
Basingstoke  
Hampshire, RG21 4HG

+44 (0)20 3909 5790  
mail@acgarchitects.co.uk

**AYRE  
CHAMBERLAIN  
GAUNT**

PROJECT  
University of Reading  
Whiteknights Campus

DRAWING TITLE  
Existing Cycle Store-Whiteknights  
House Floor Plan

| REV | DATE       | DESCRIPTION         |
|-----|------------|---------------------|
| A   | 22/05/2025 | ISSUED FOR PLANNING |

| REV. | VER. | APPROVED BY |
|------|------|-------------|
| PA   | .01  | DG          |

DRAWING NO.  
project code - originator - volume - level - type - role - number  
484-ACG-XX-RF-DR-A-0005

SUITABILITY  
code description  
D5 SUITABLE FOR PLANNING

1 Existing Whiteknights House Floor Plan  
Scale: 1:50