



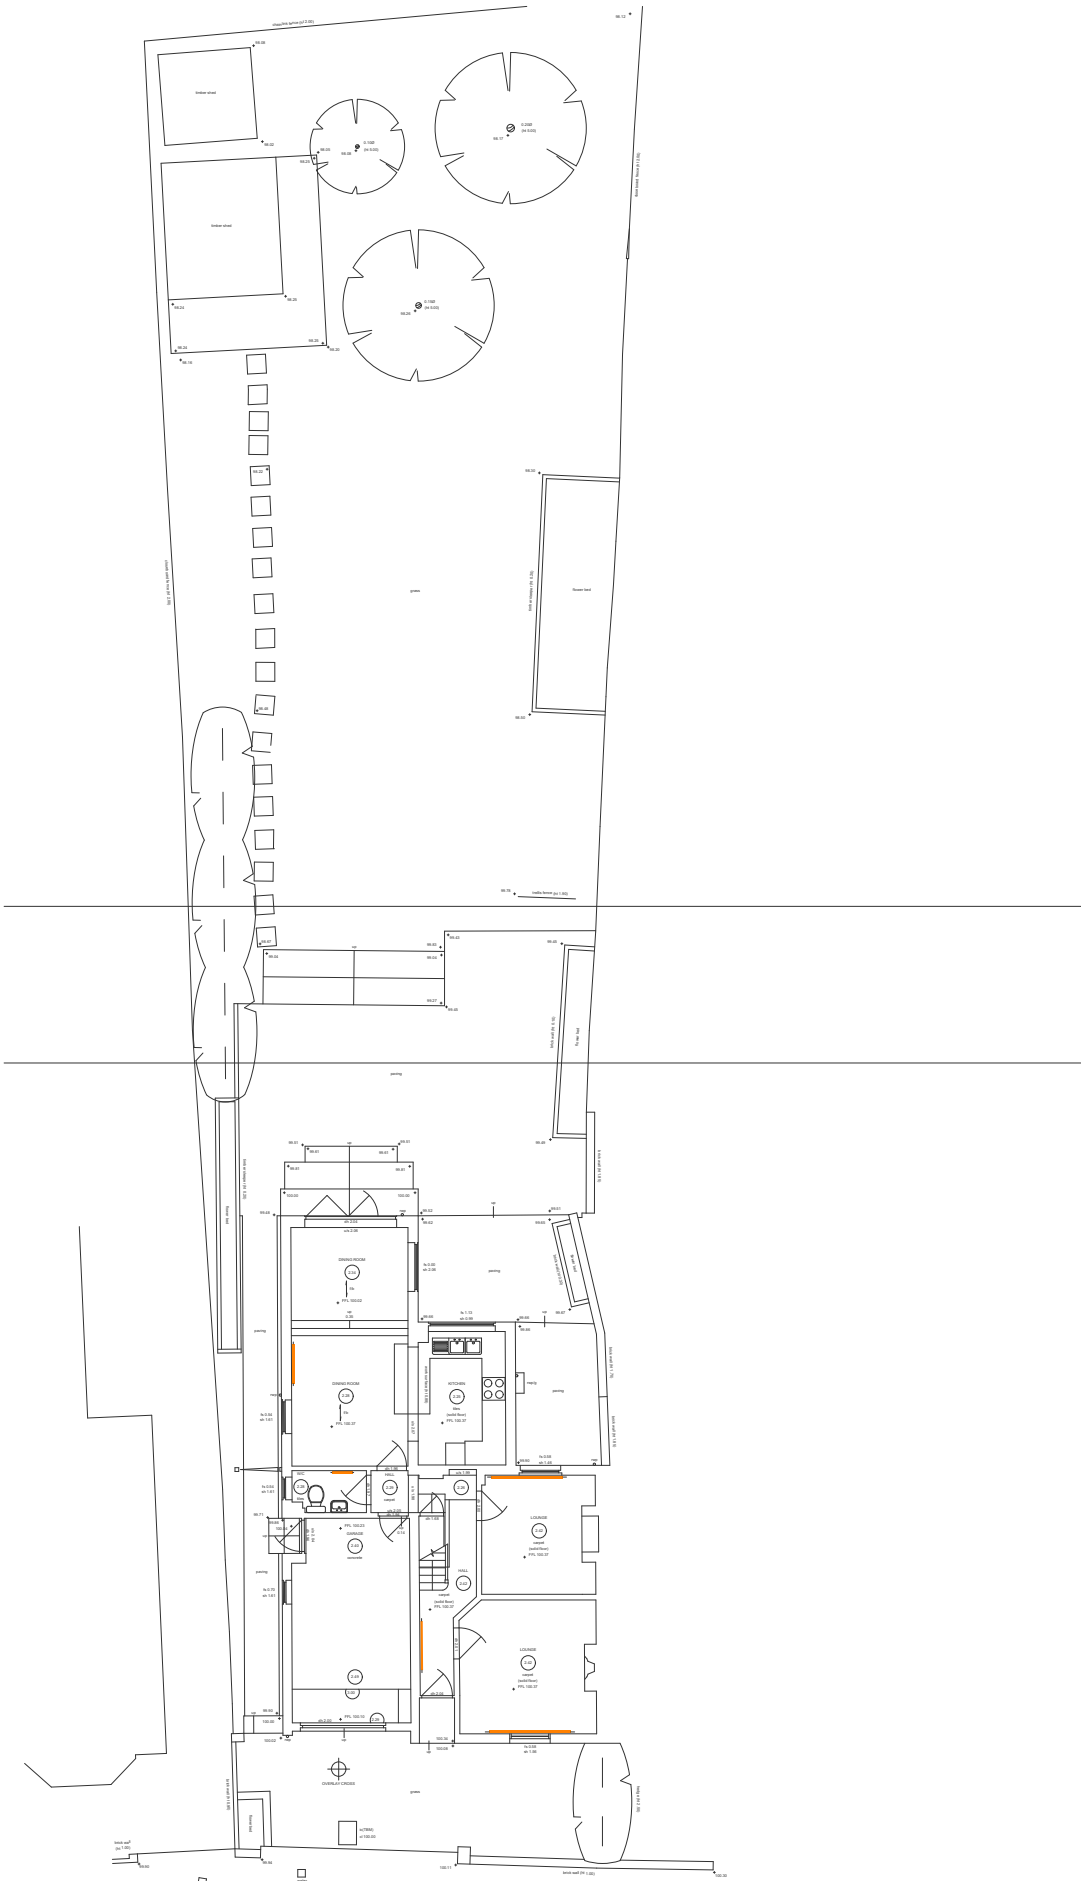

Existing Site Plan

scale1:200

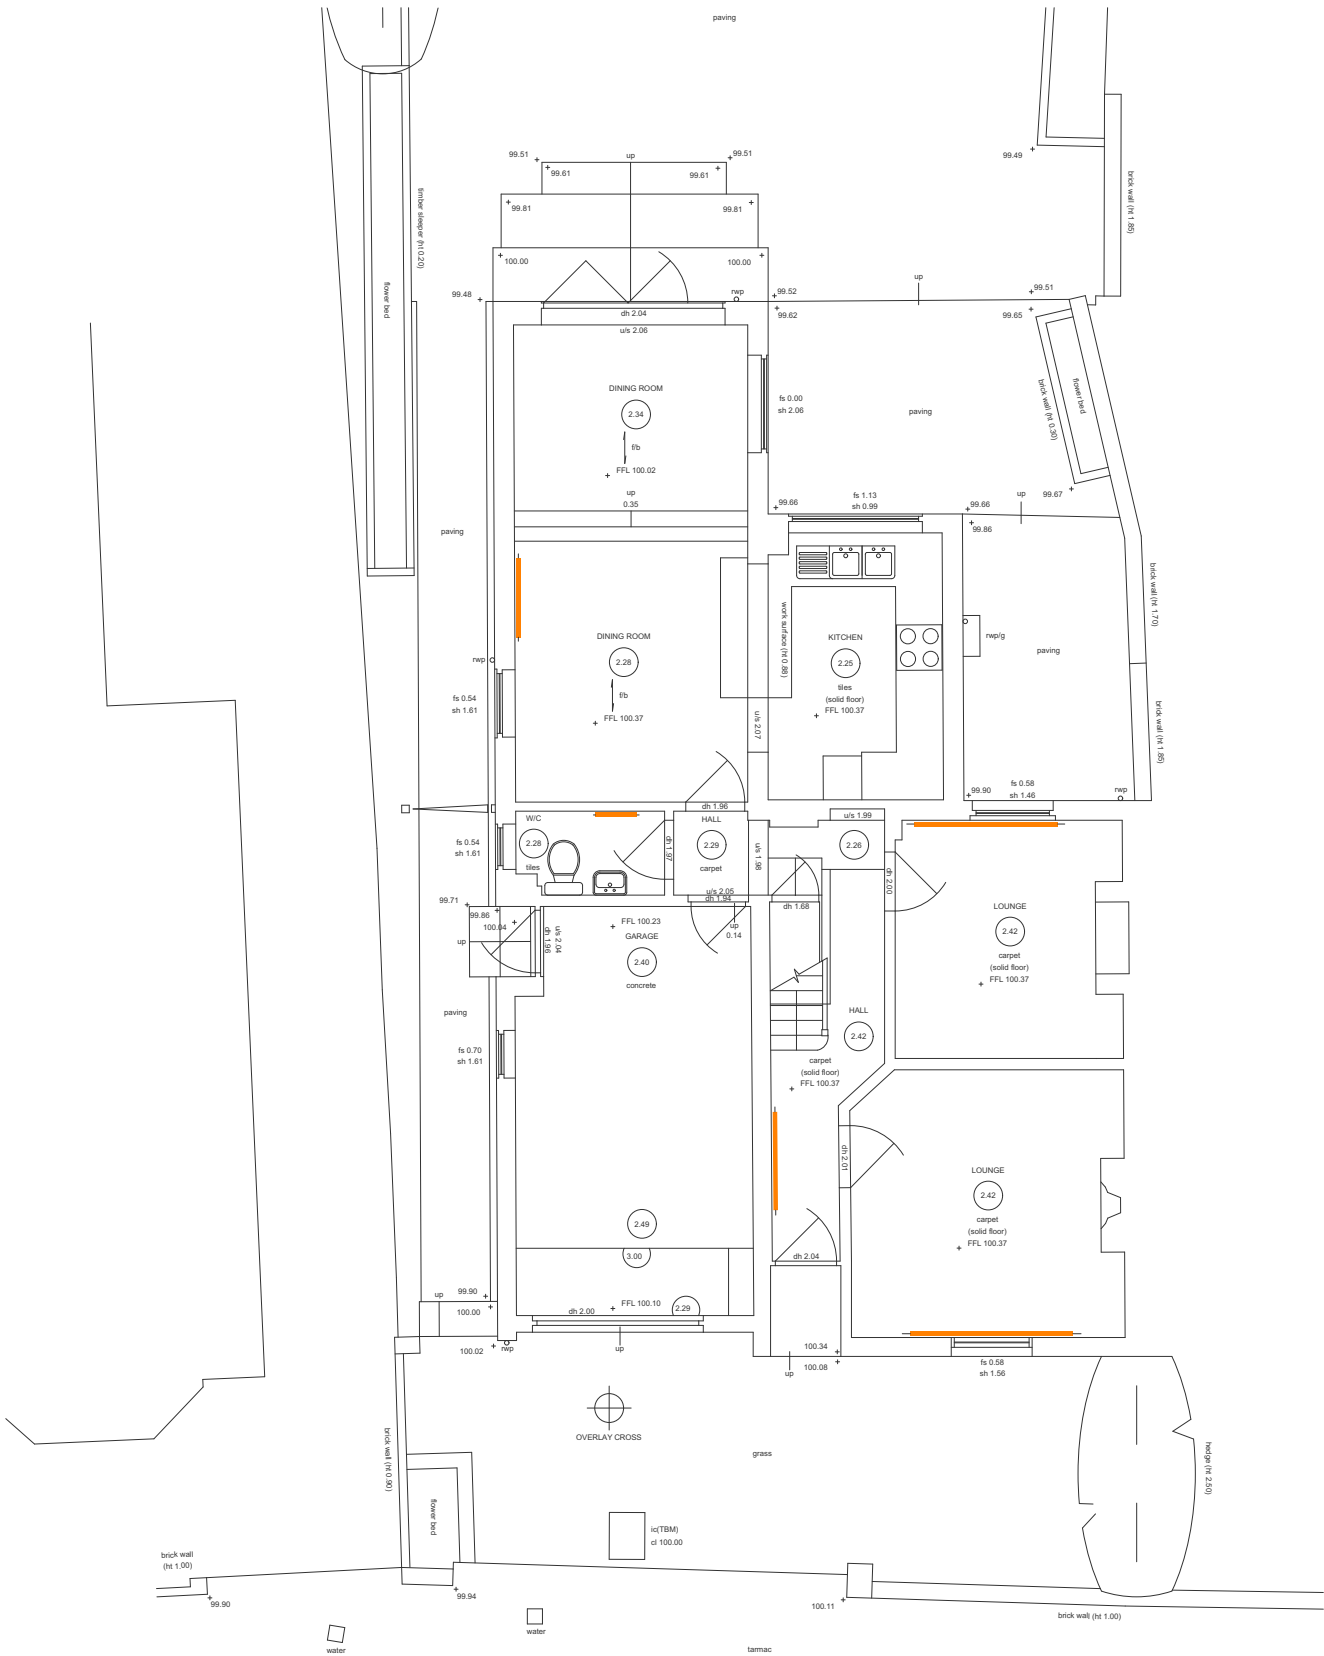

Existing Site Plan

scale1:100