


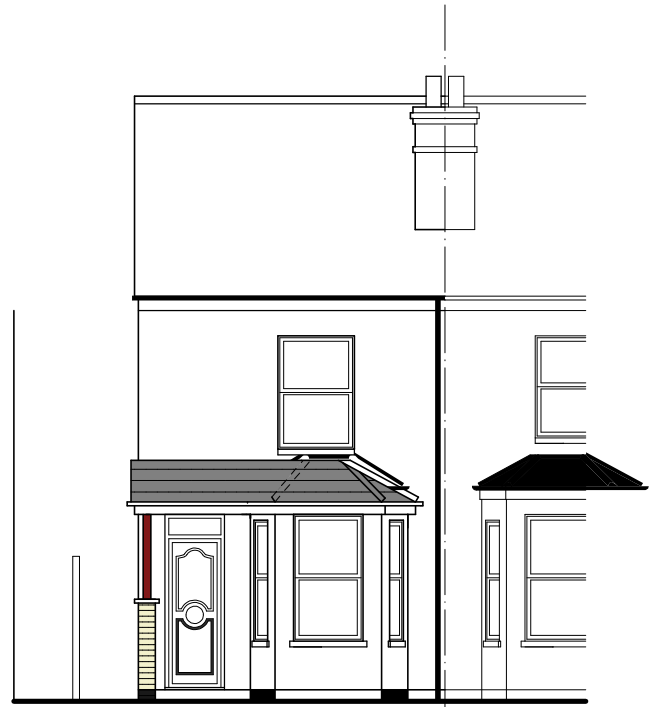


Front Elevation 1-100





Side Elevation 1-100




Rear Elevation 1-100

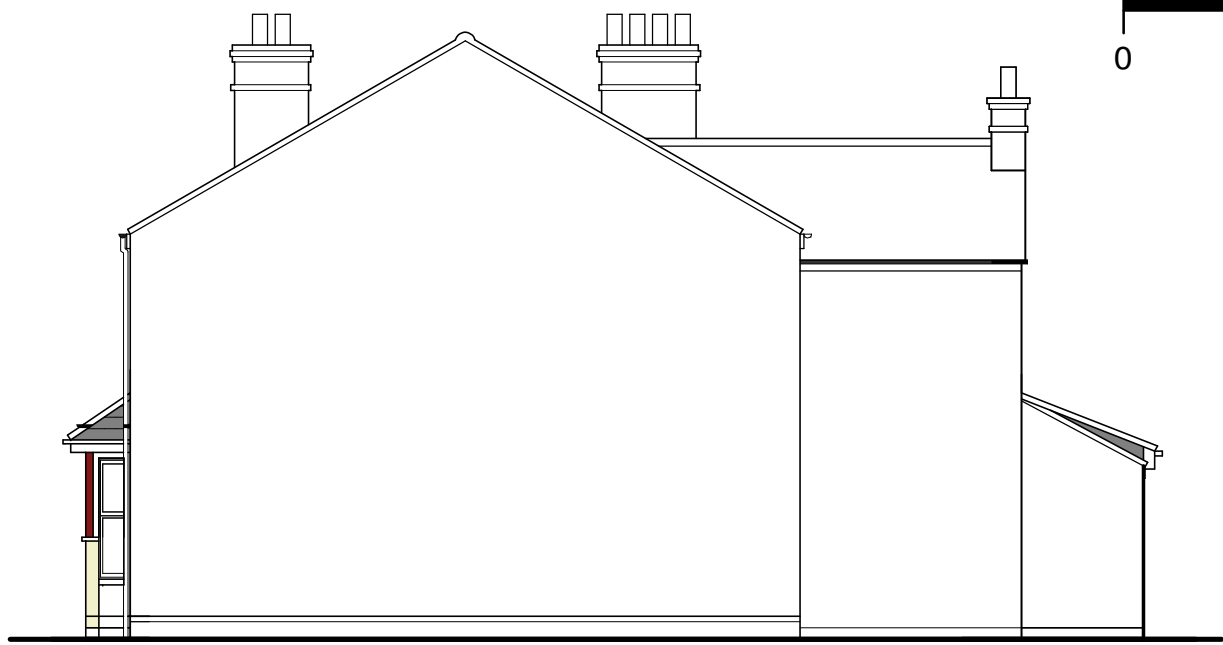

Side Elevation 1-100

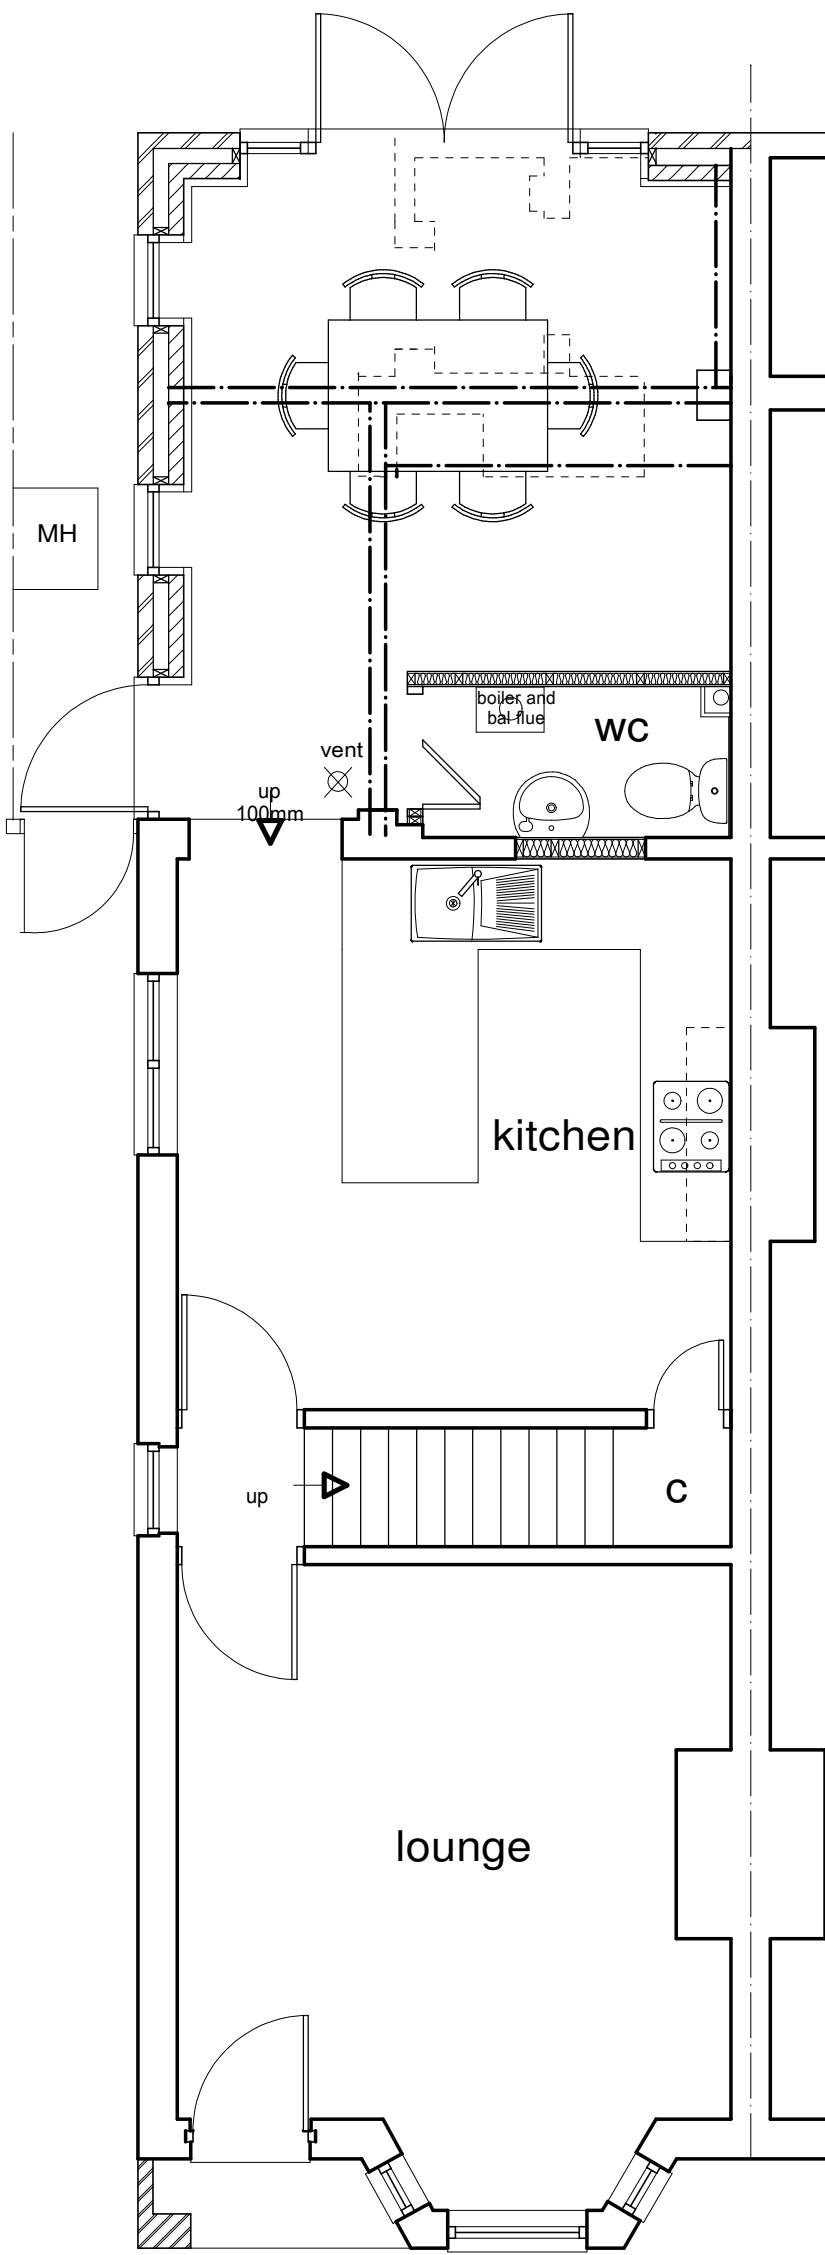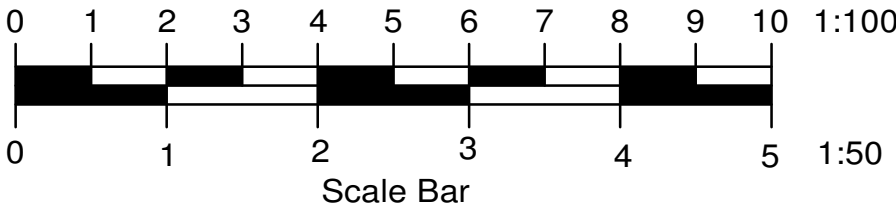

Ground Floor Plan 1-50

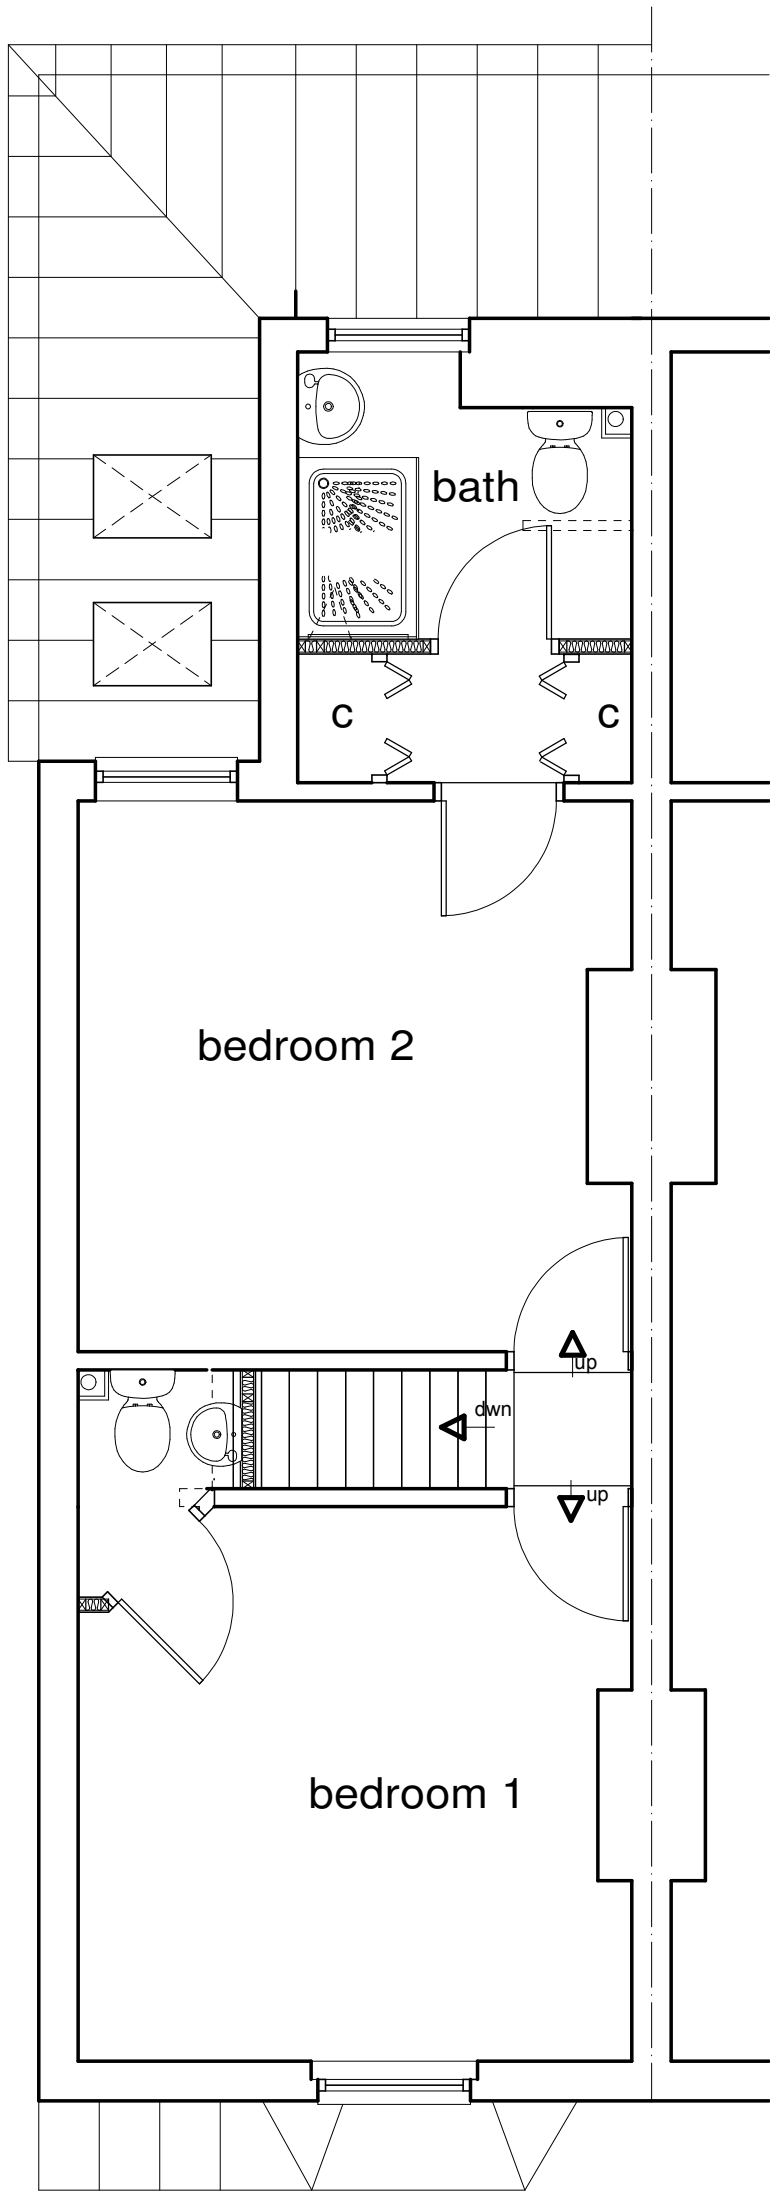

First Floor Plan 1-50

|               |  |                                          |              |
|---------------|--|------------------------------------------|--------------|
|               |  |                                          |              |
|               |  |                                          |              |
| Client        |  | Angela Gordon                            |              |
| Job Title     |  | 29 Wescott Road<br>Wokingham<br>RG40 2ER |              |
| Drawing Title |  | Proposed Plans<br>and Elevations         |              |
| Scale         |  | 1-50 1-100                               |              |
| Date          |  | Aug 25                                   | Drawn by wen |
| Drg No.       |  | G- 2838-1                                | Rev.         |