



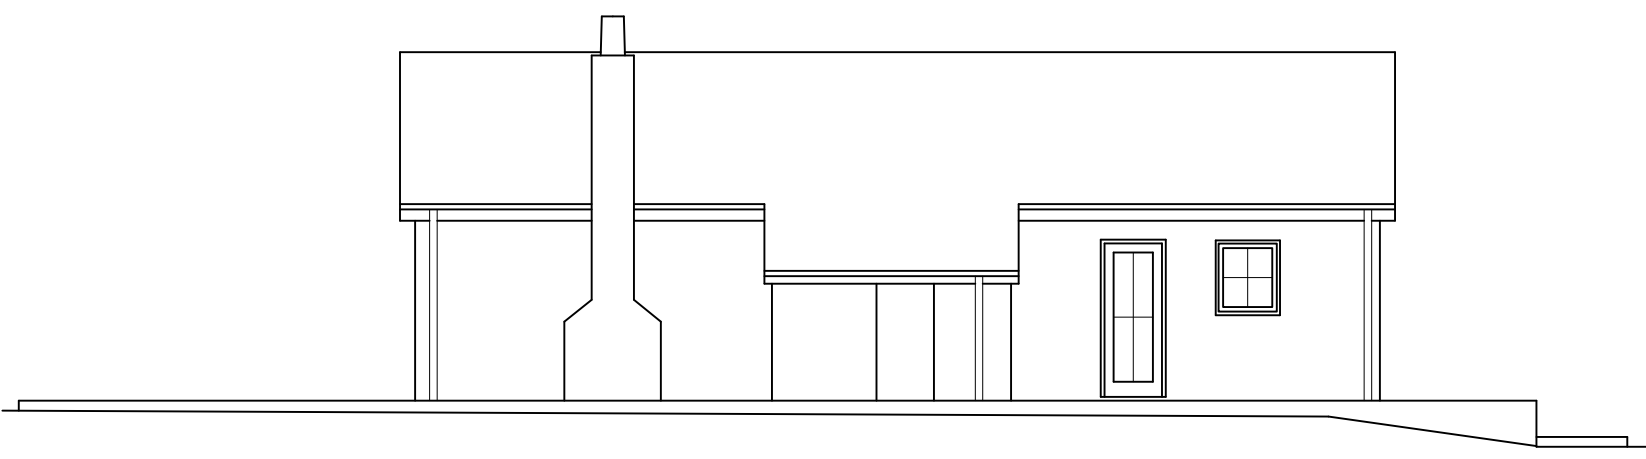


West Elevation

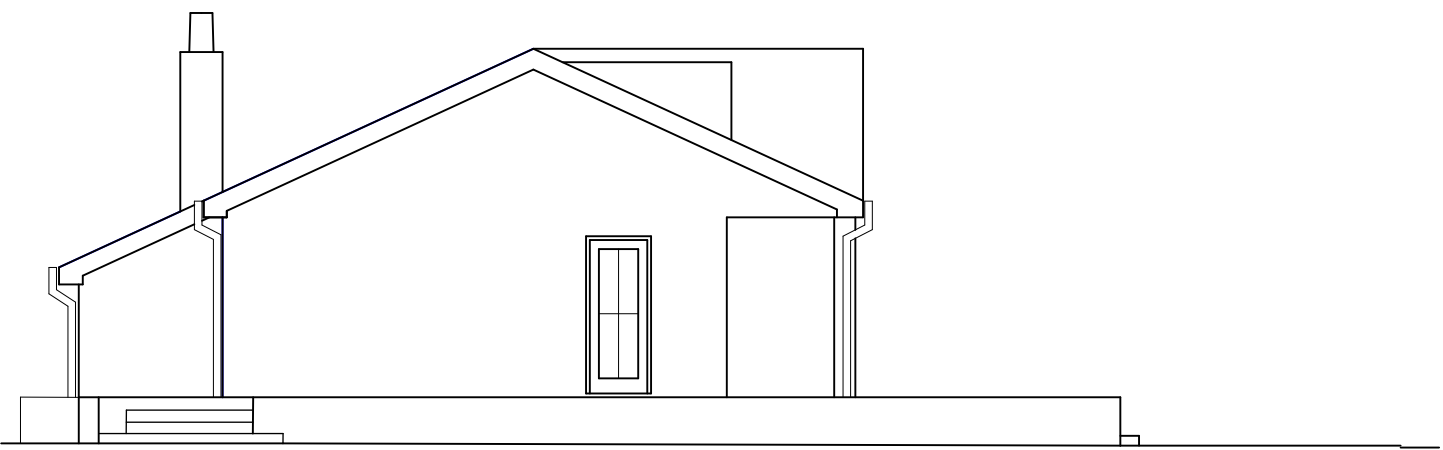


East Elevation





North Elevation

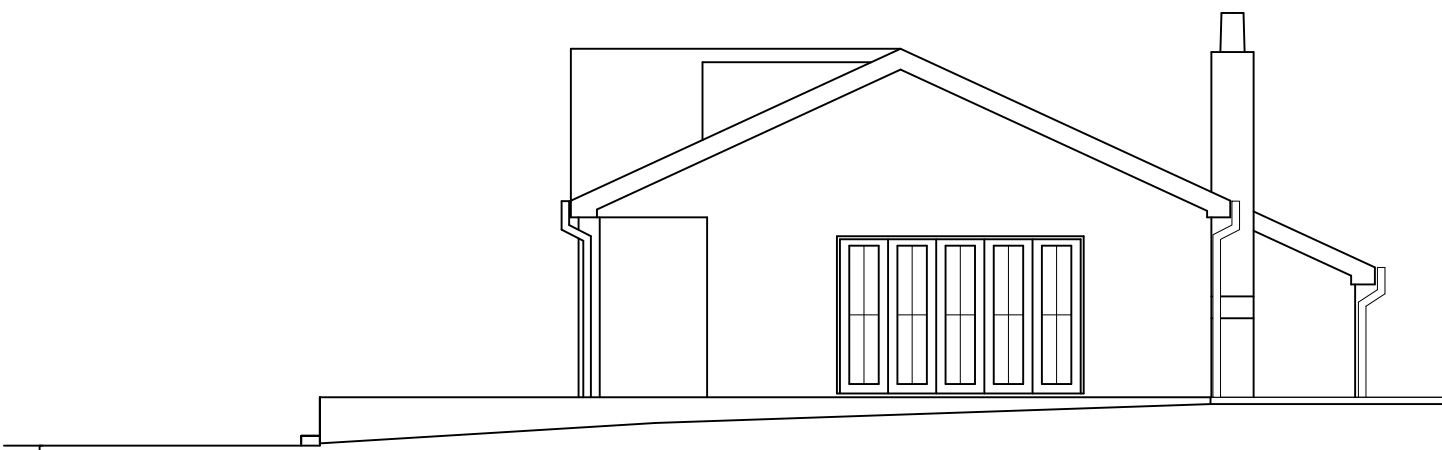

South Elevation

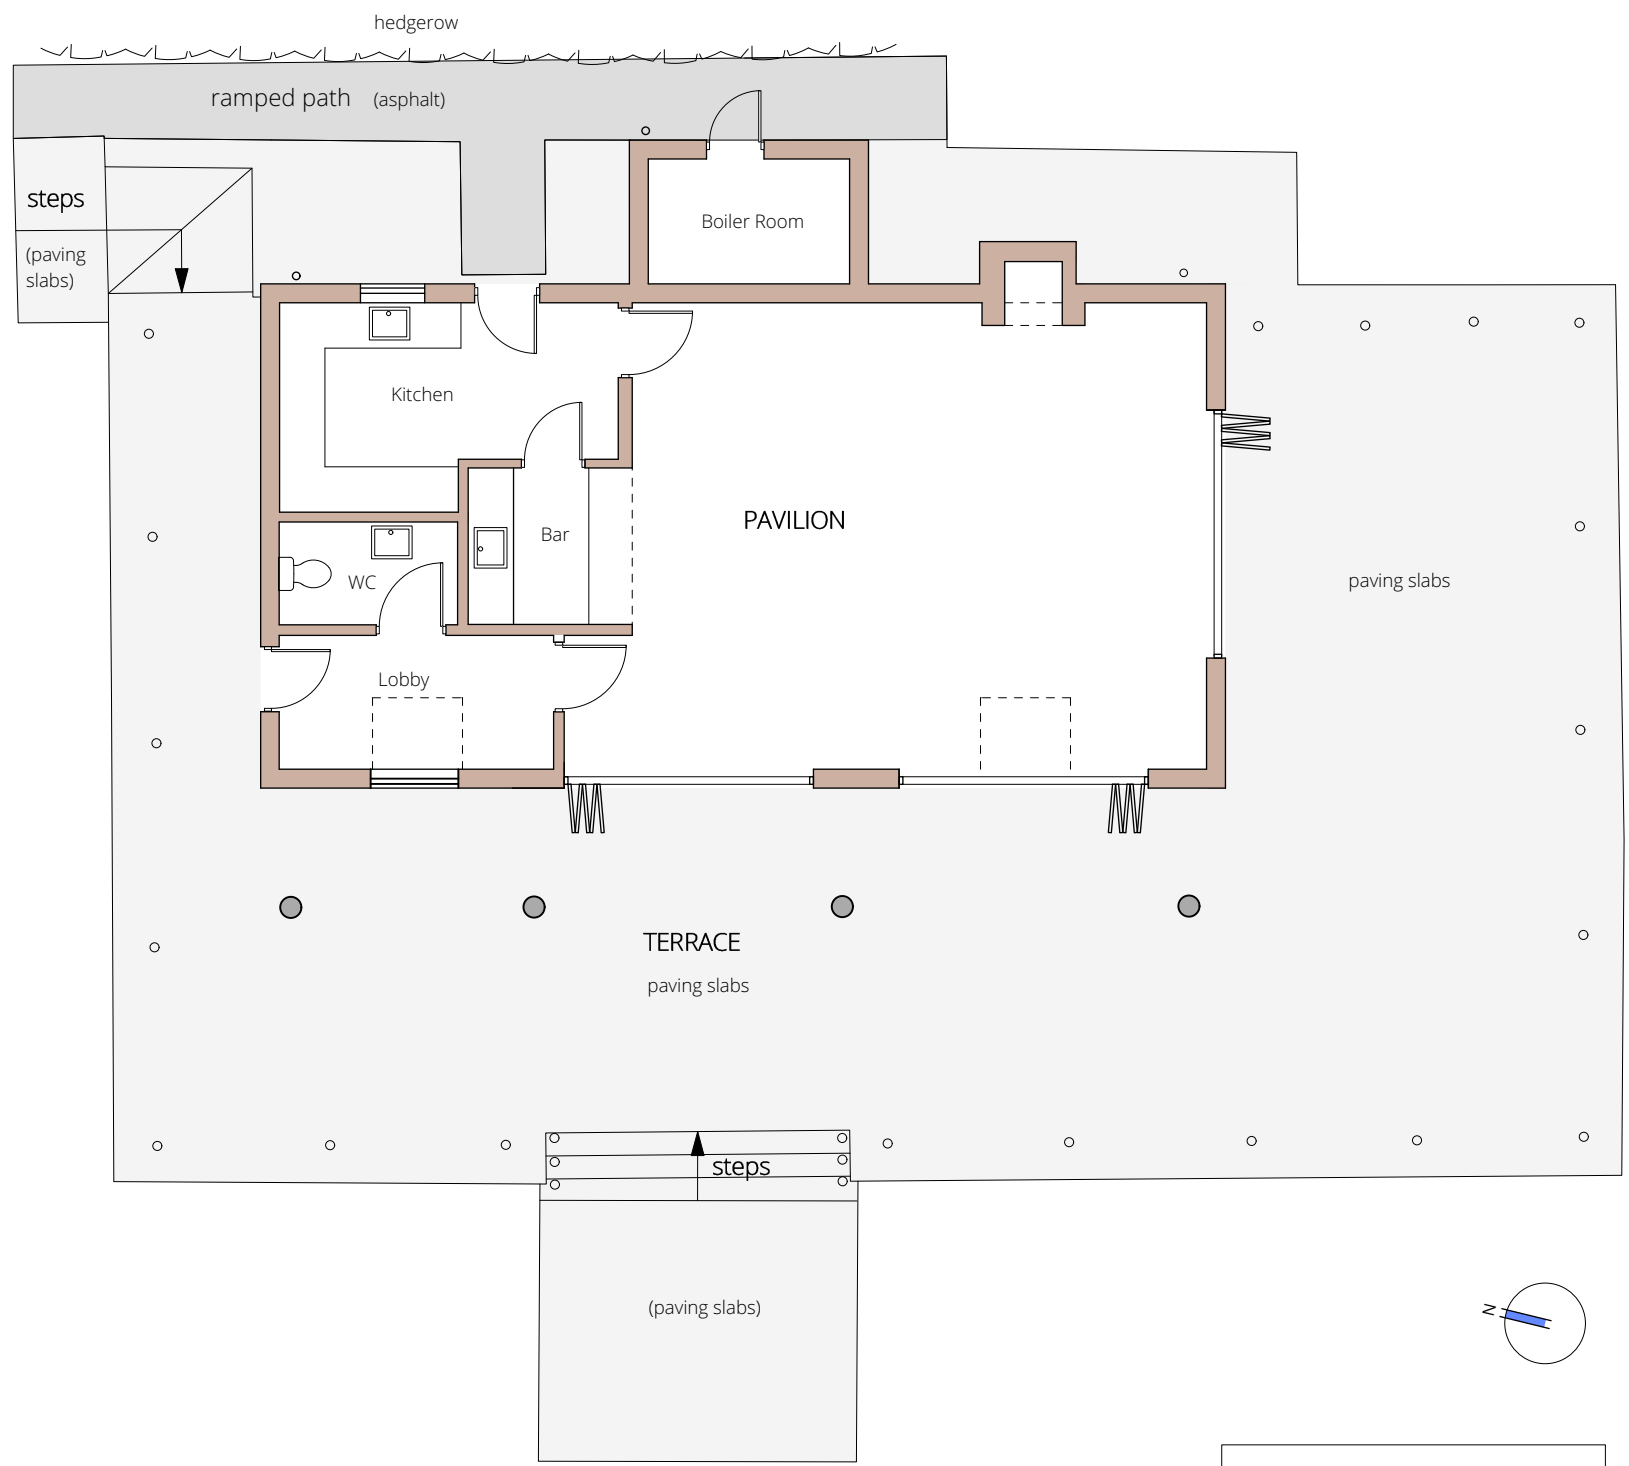

Floor Plan

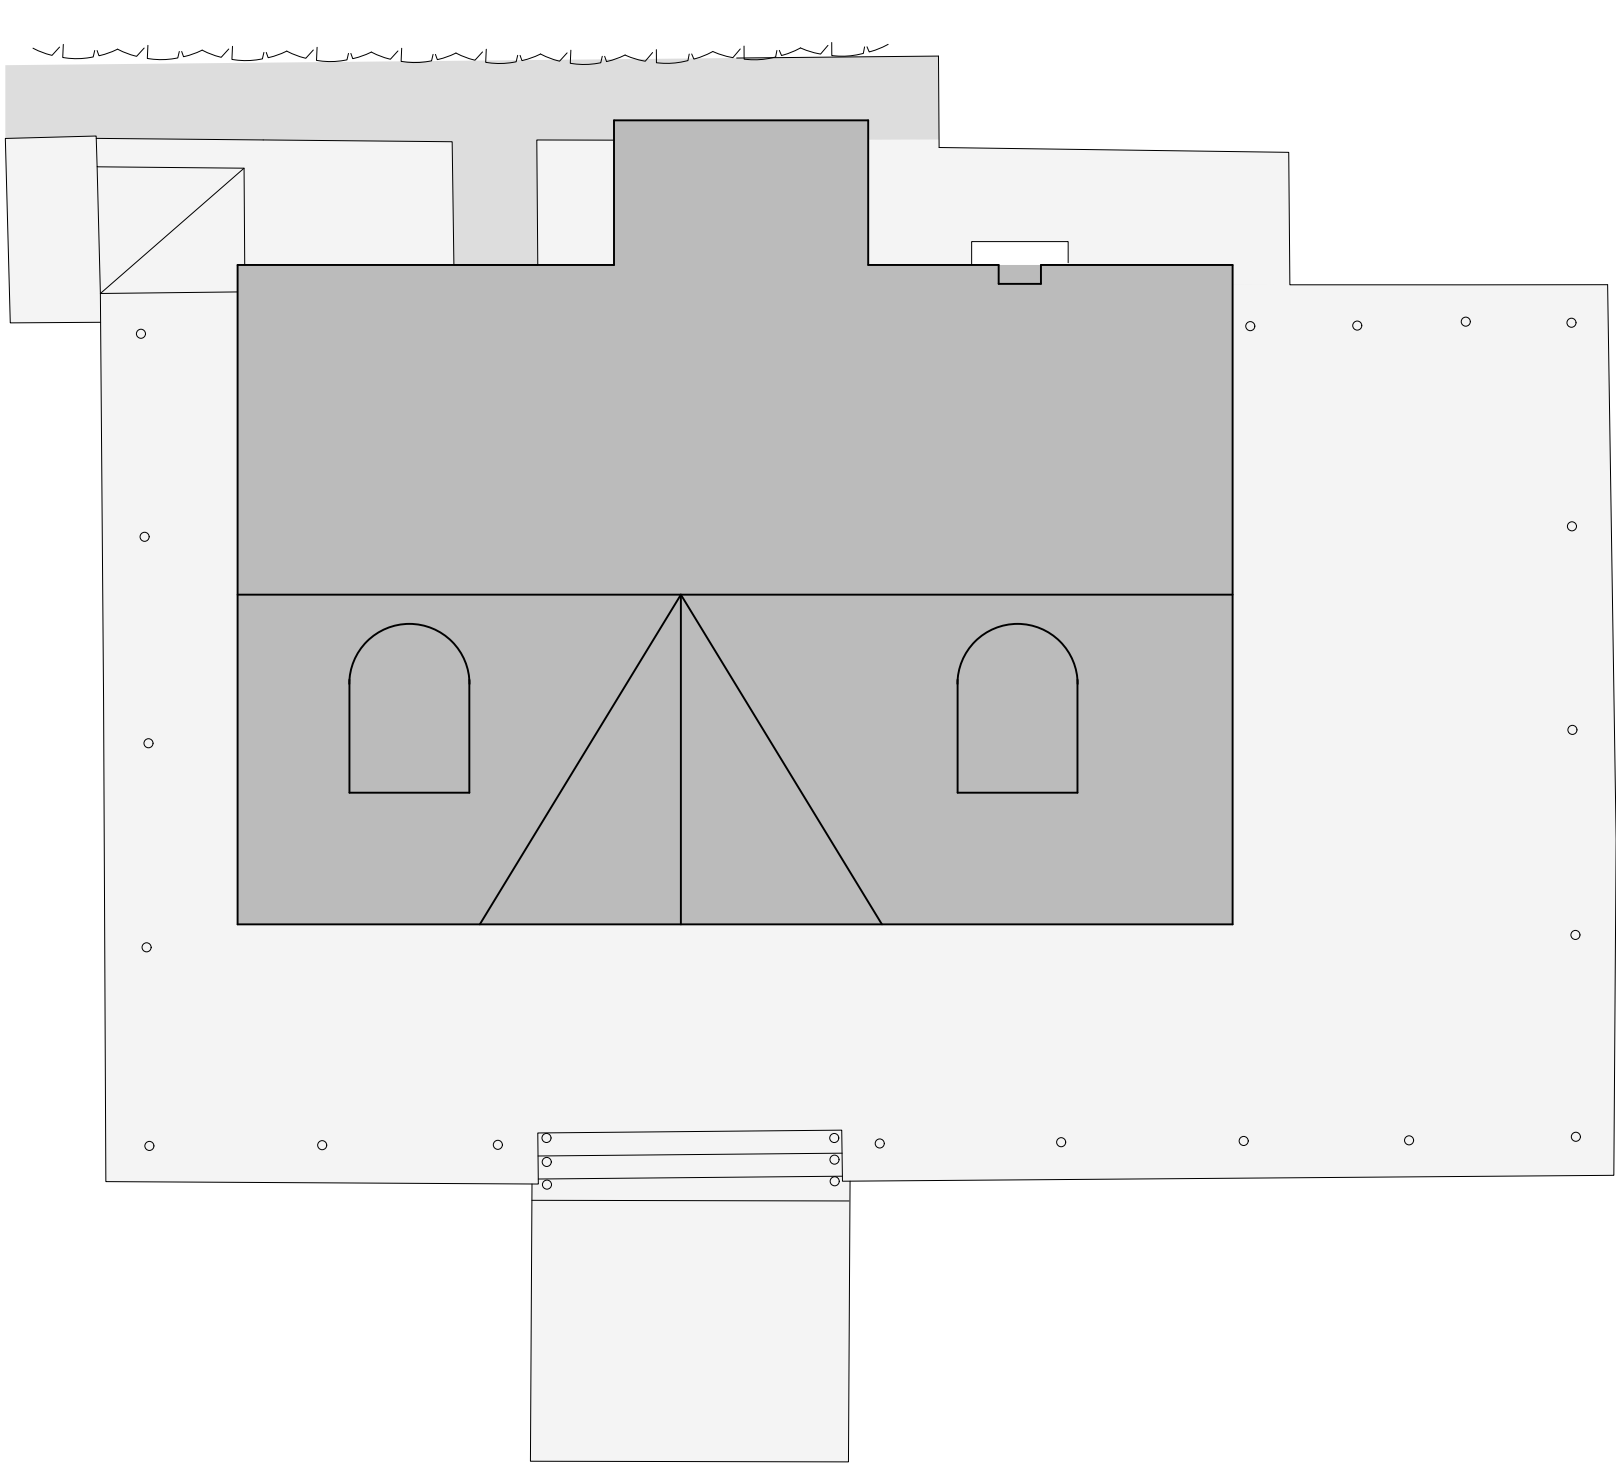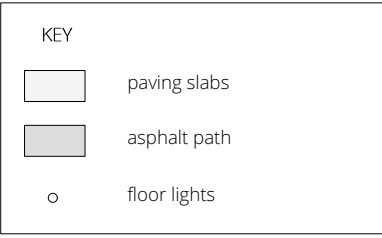

Roof Plan

based on building survey by P Stubbington Land Surveys Ltd, drawing 10903 / 05 and topographical survey by Glanville.

Pavilion, including raised terrace, steps, paved entrance and rear access path  
Plans and Elevations  
Scale 1:100