




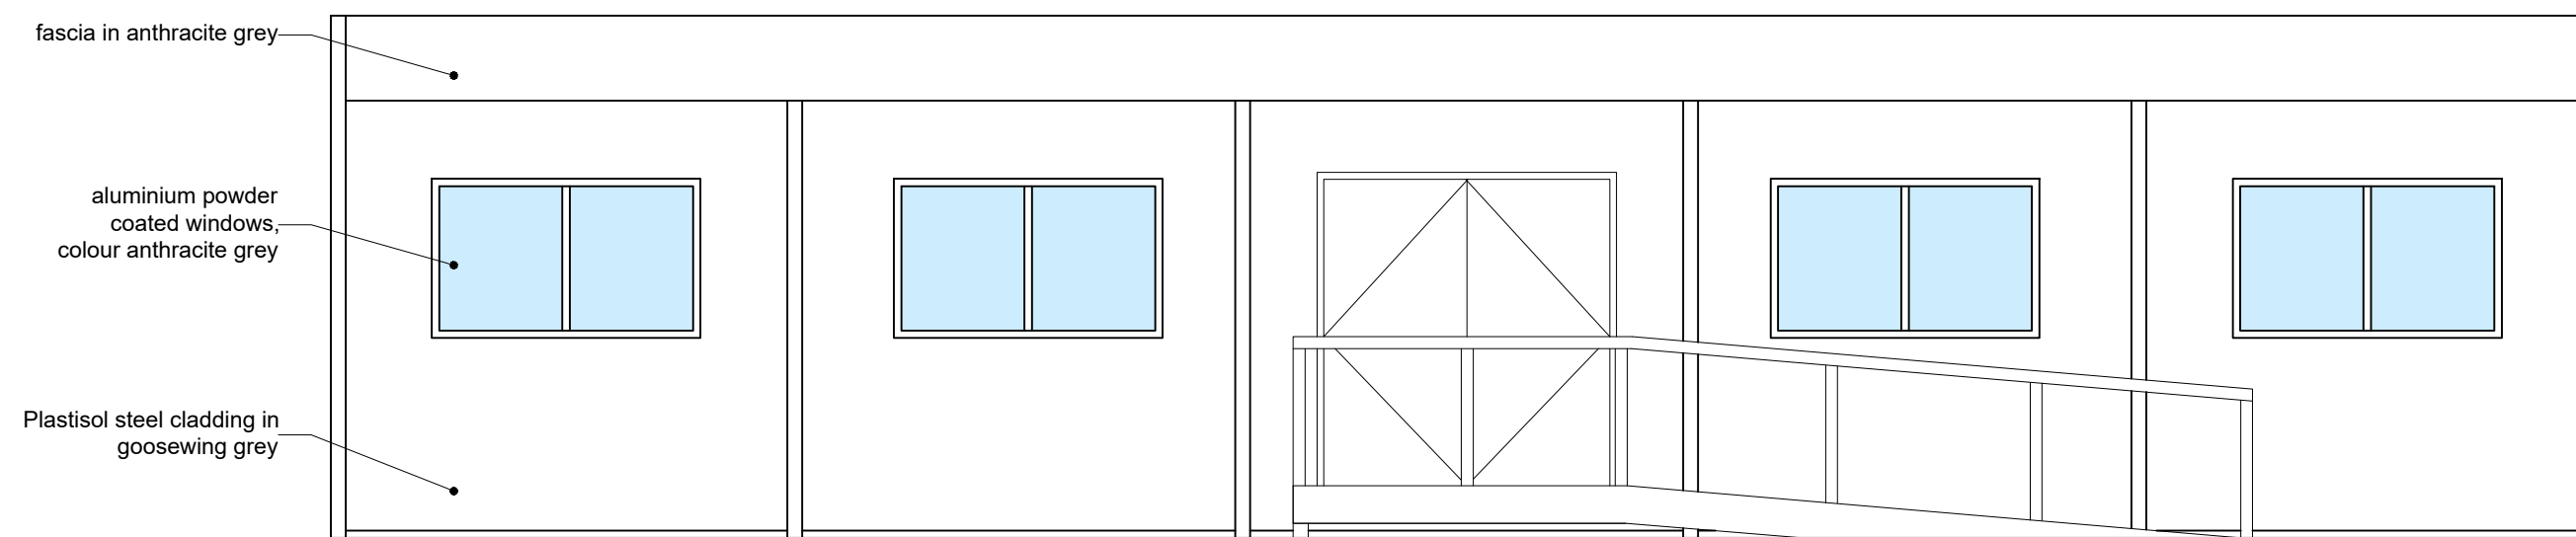


Music Classrooms - SouthEast Elevation
Scale 1:50

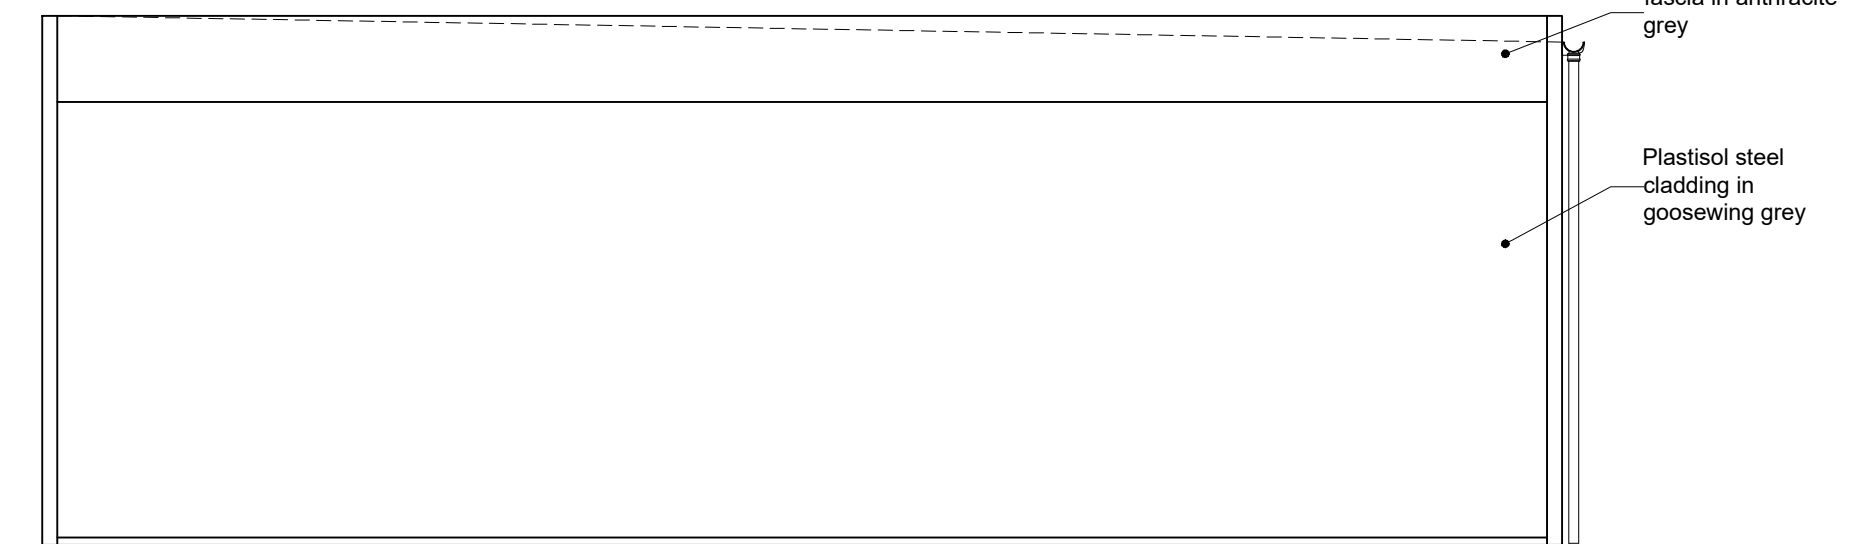


Music Classrooms - SouthEast Elevation
Scale 1:50

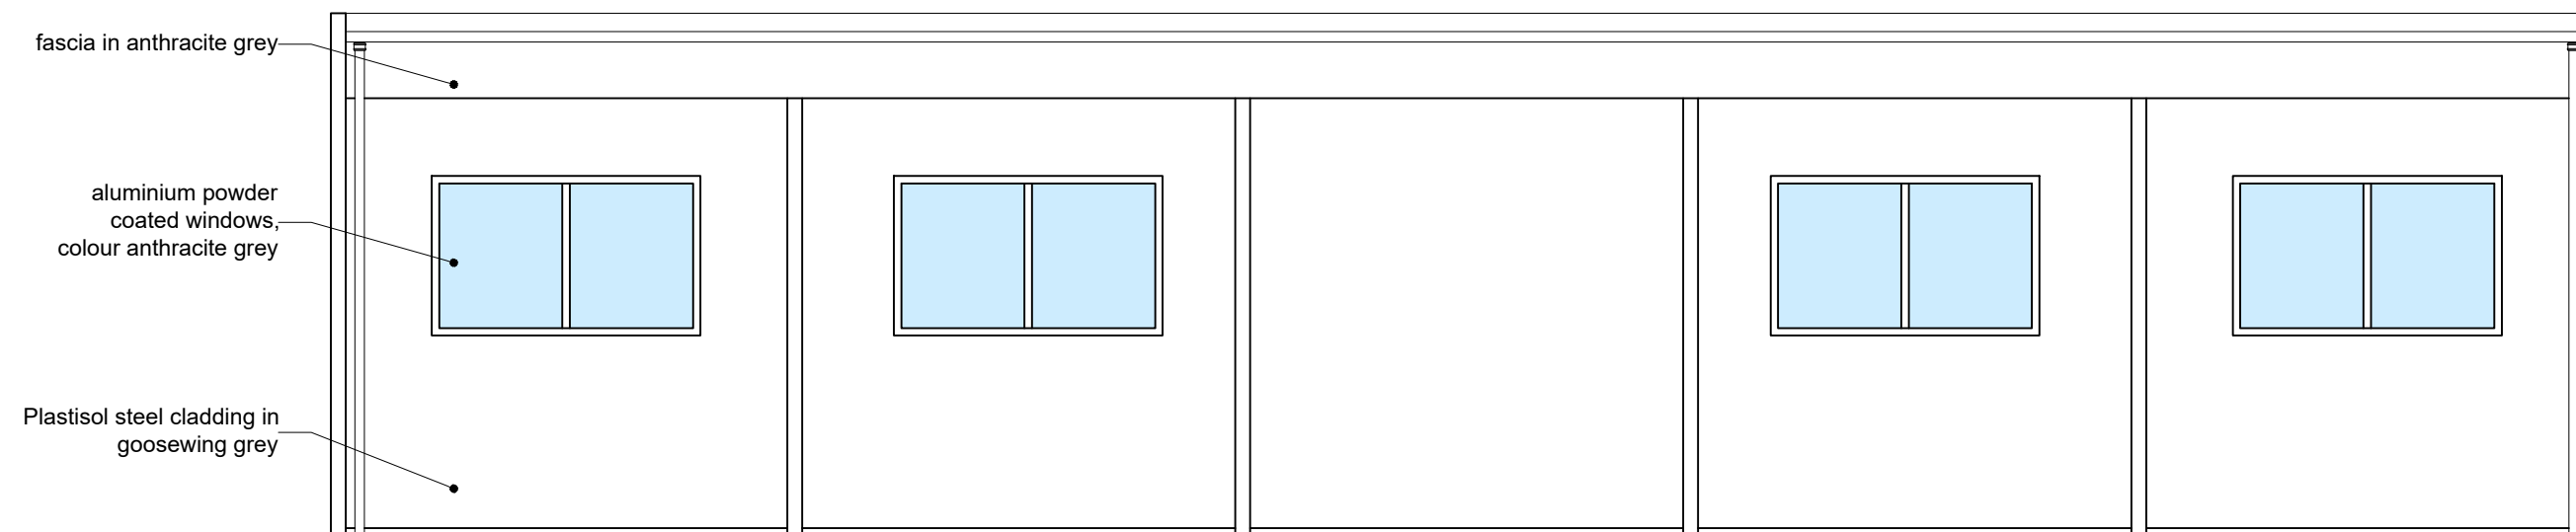

Music Classrooms - NorthWest Elevation
Scale 1:50

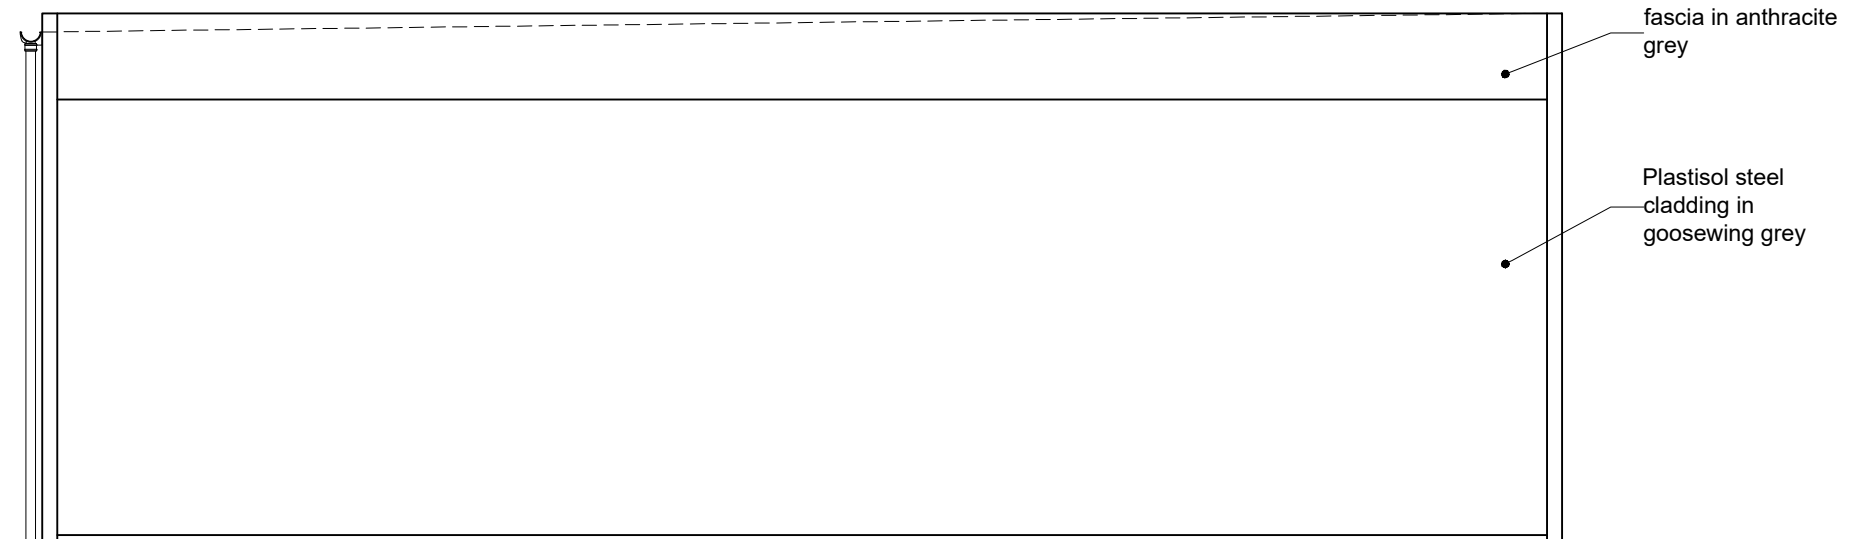

Music Classrooms - SouthWest Elevation
Scale 1:50

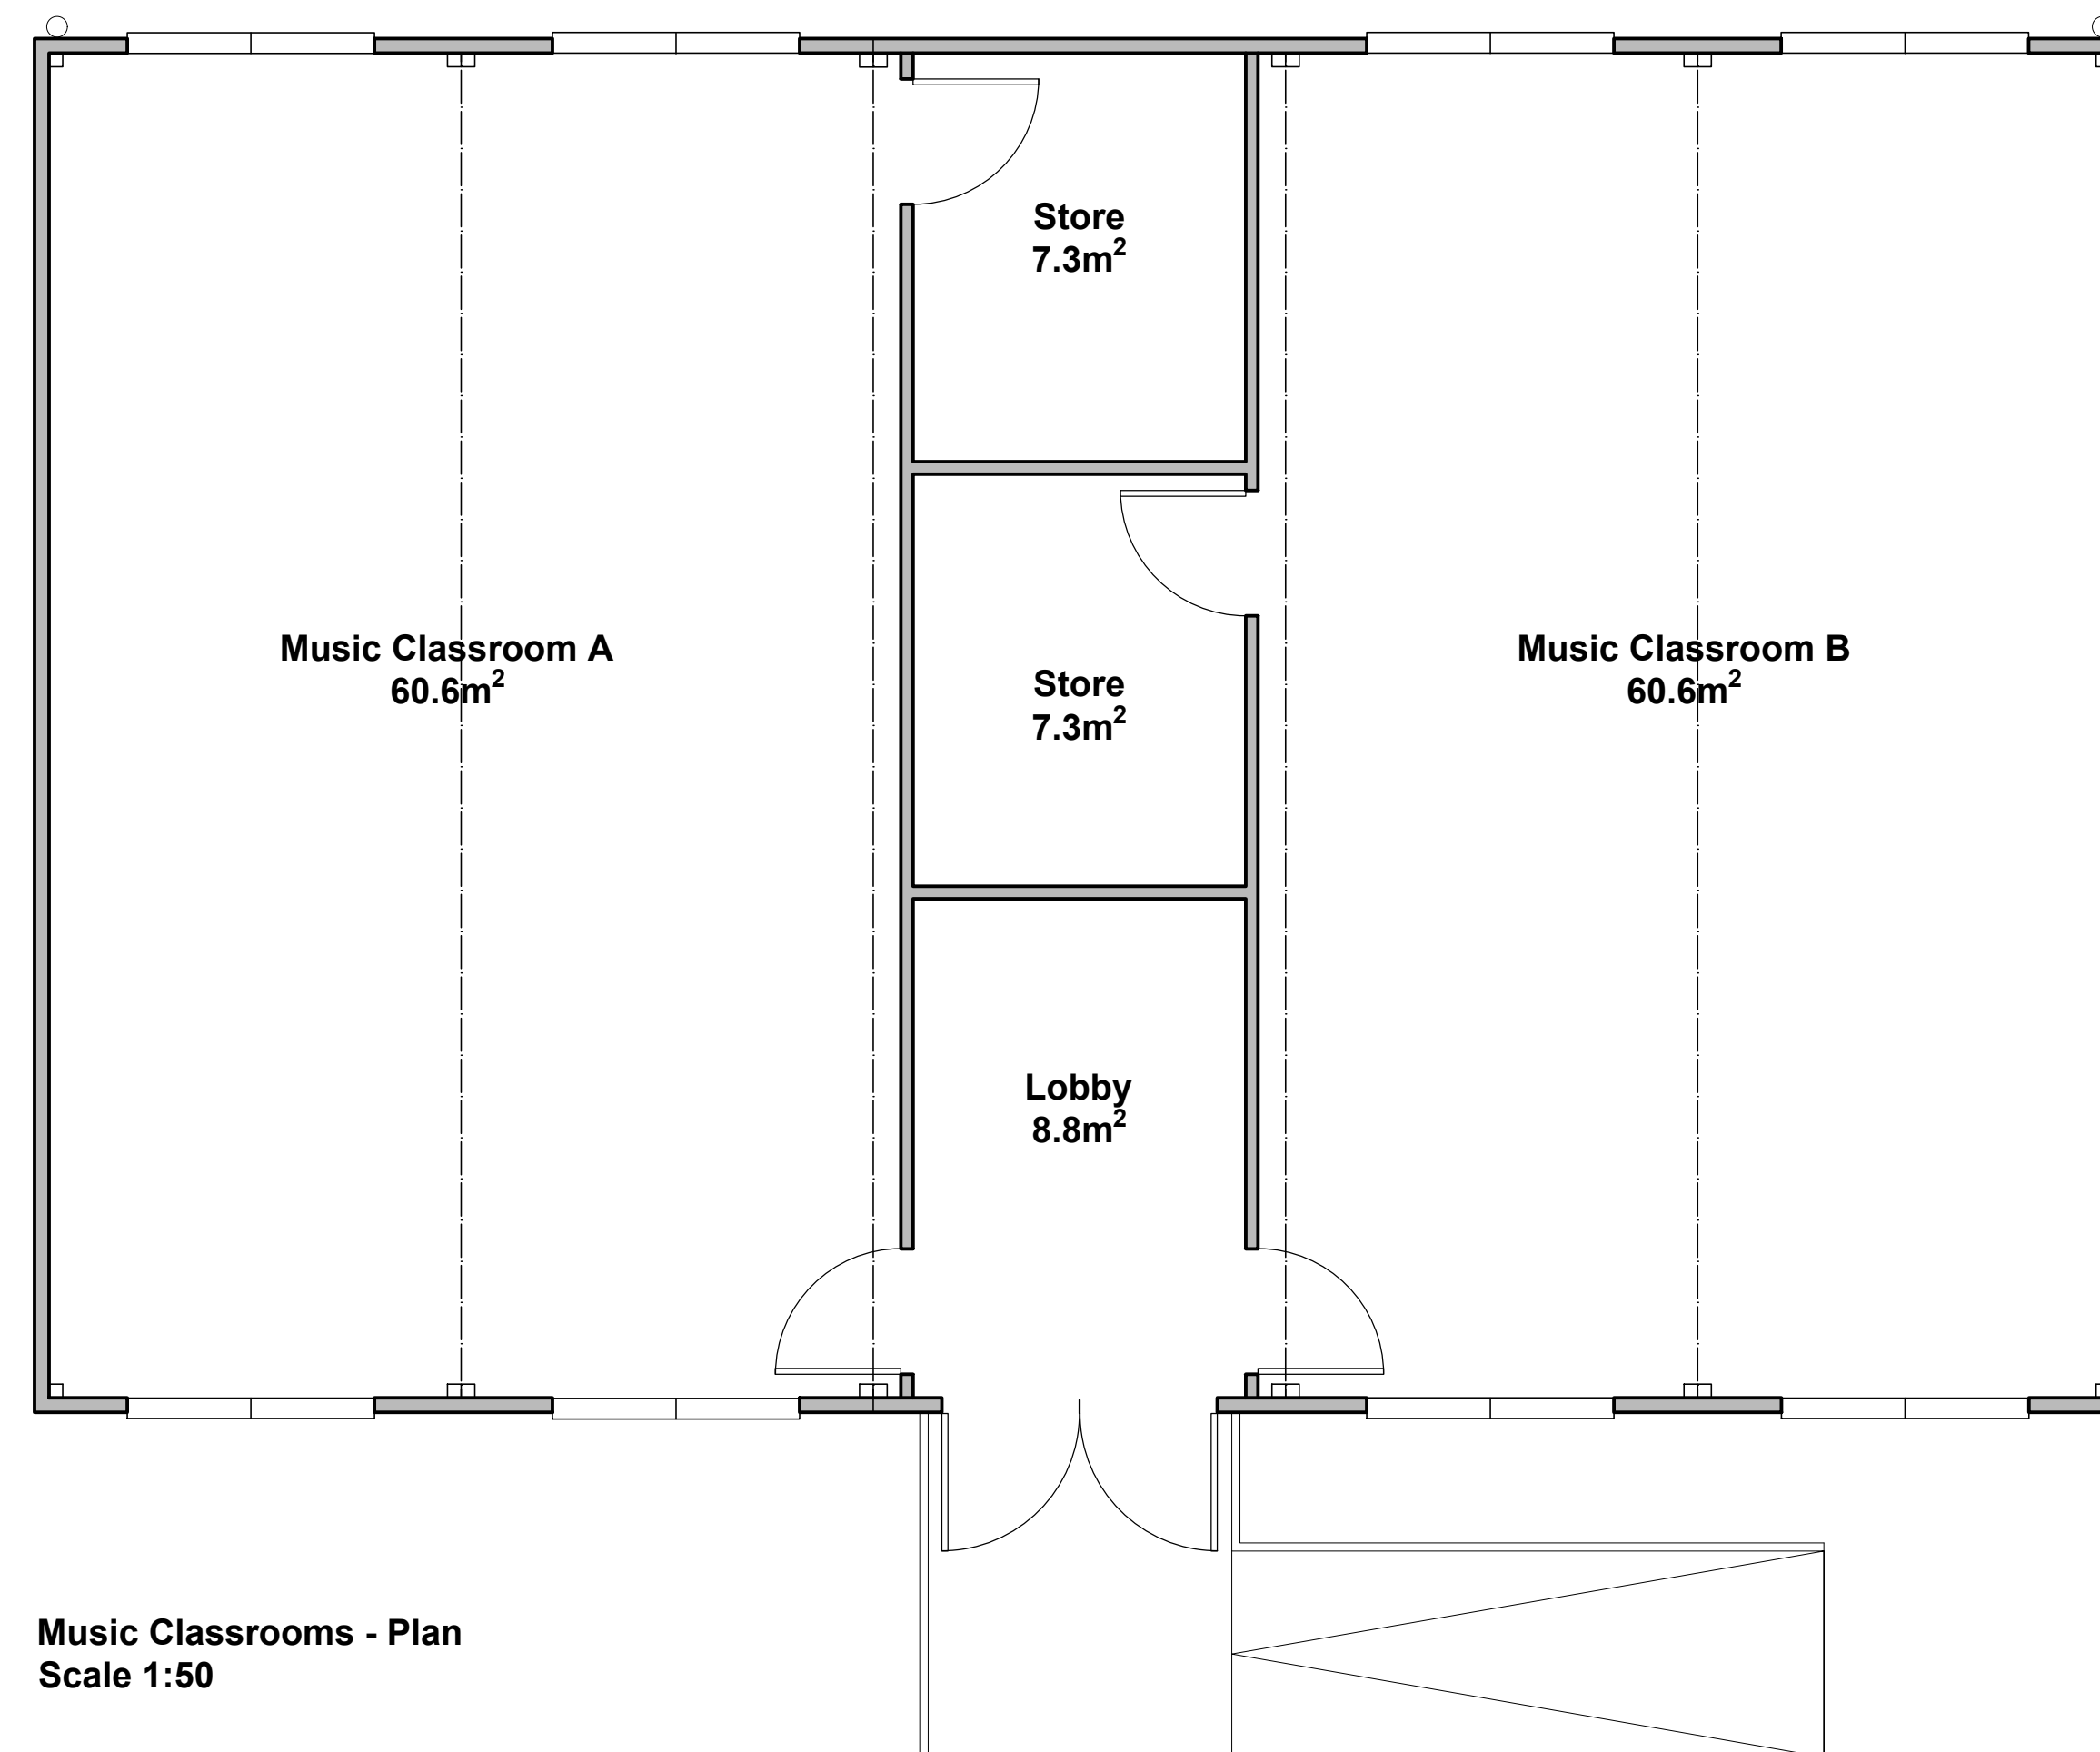

Music Classrooms - Plan
Scale 1:50

