



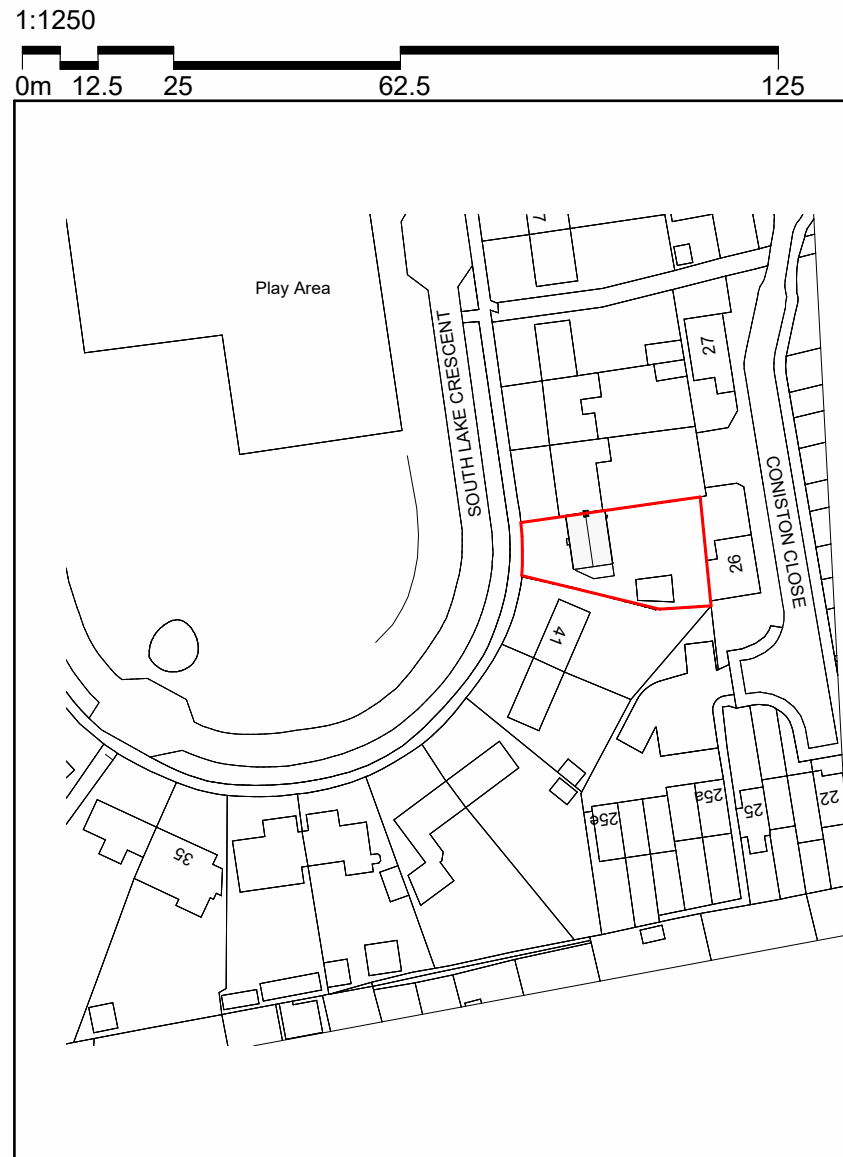


1 Location Plan
1 : 1250

© Crown Copyright and database rights 2025 OS 100047474

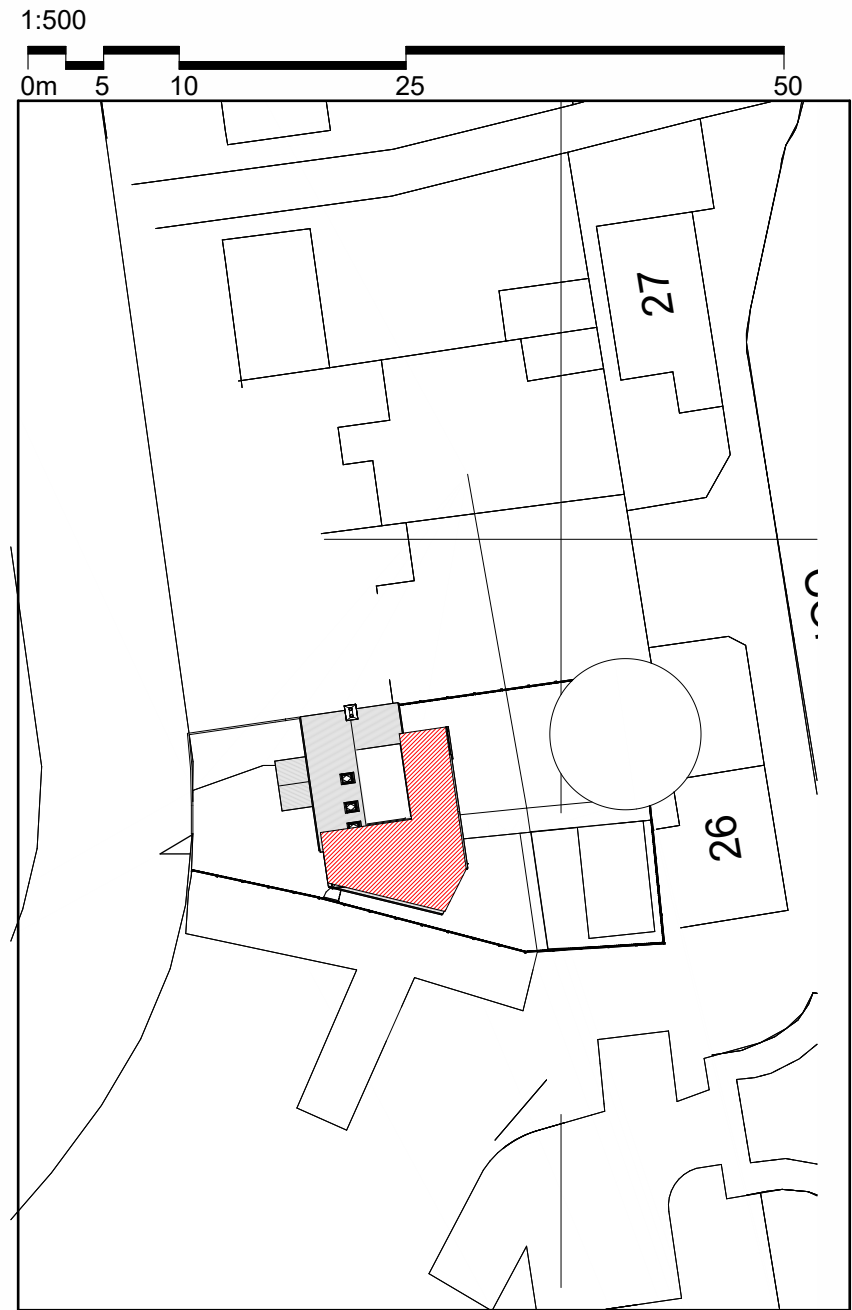


2 Block Plan
1 : 500


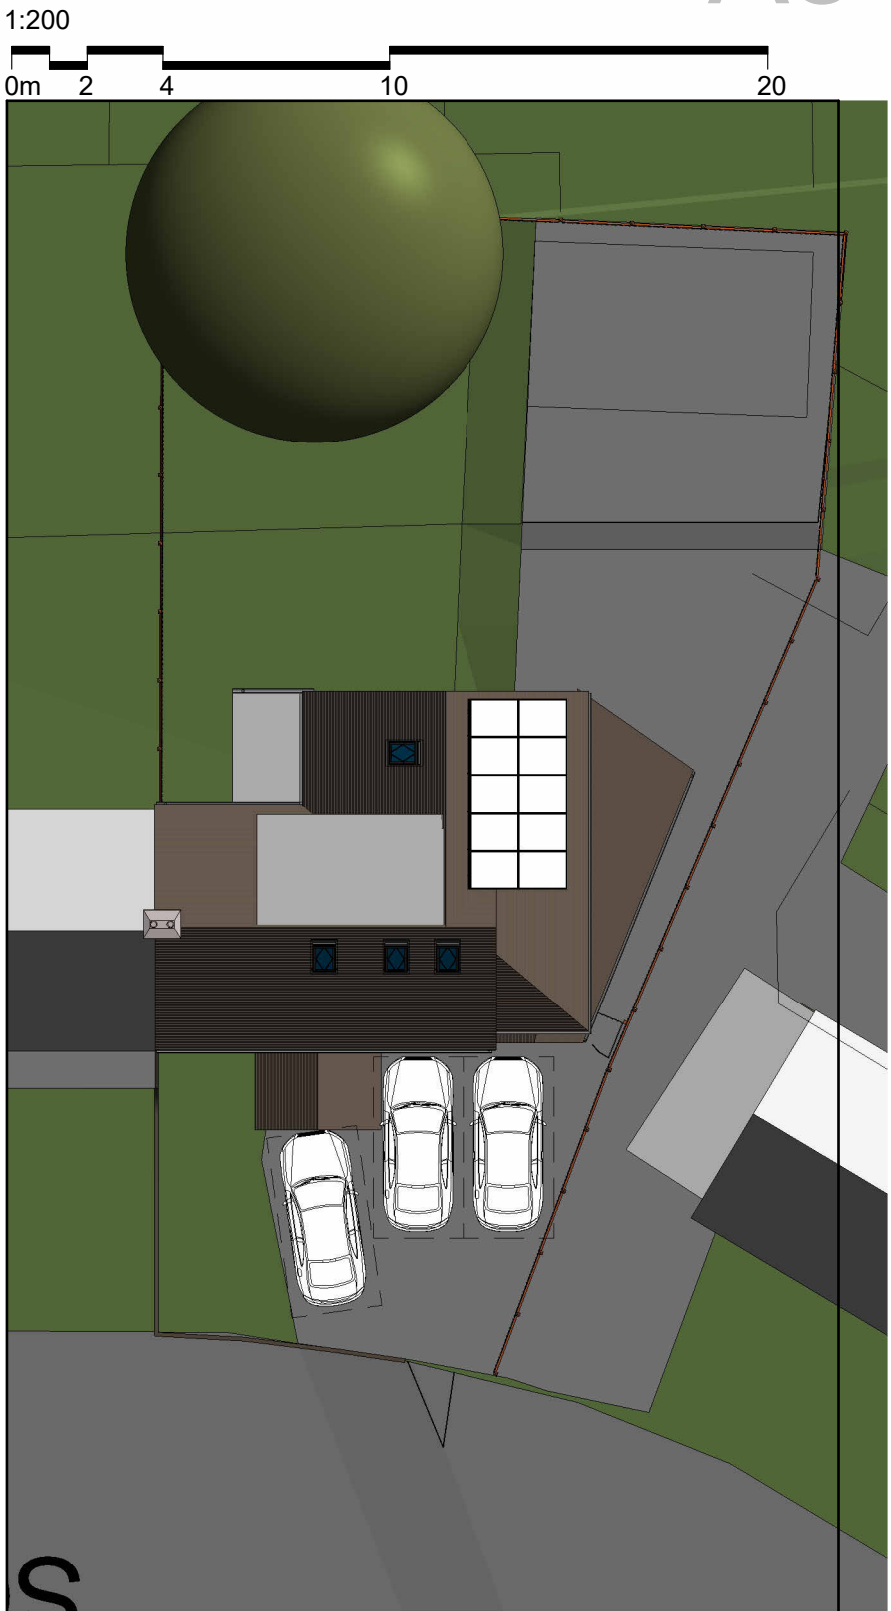


3 Site Plan
1 : 200

PROJECT	SCALE	DATE	CHECKED BY
42 Southlake Crescent - Planning	As indicated	Feb 2025	mAdt
DRAWING TITLE	DRAWING NUMBER	DRAWN BY	REVISION NO.
Location, Block and Site Plan	2502 PL01	LM	

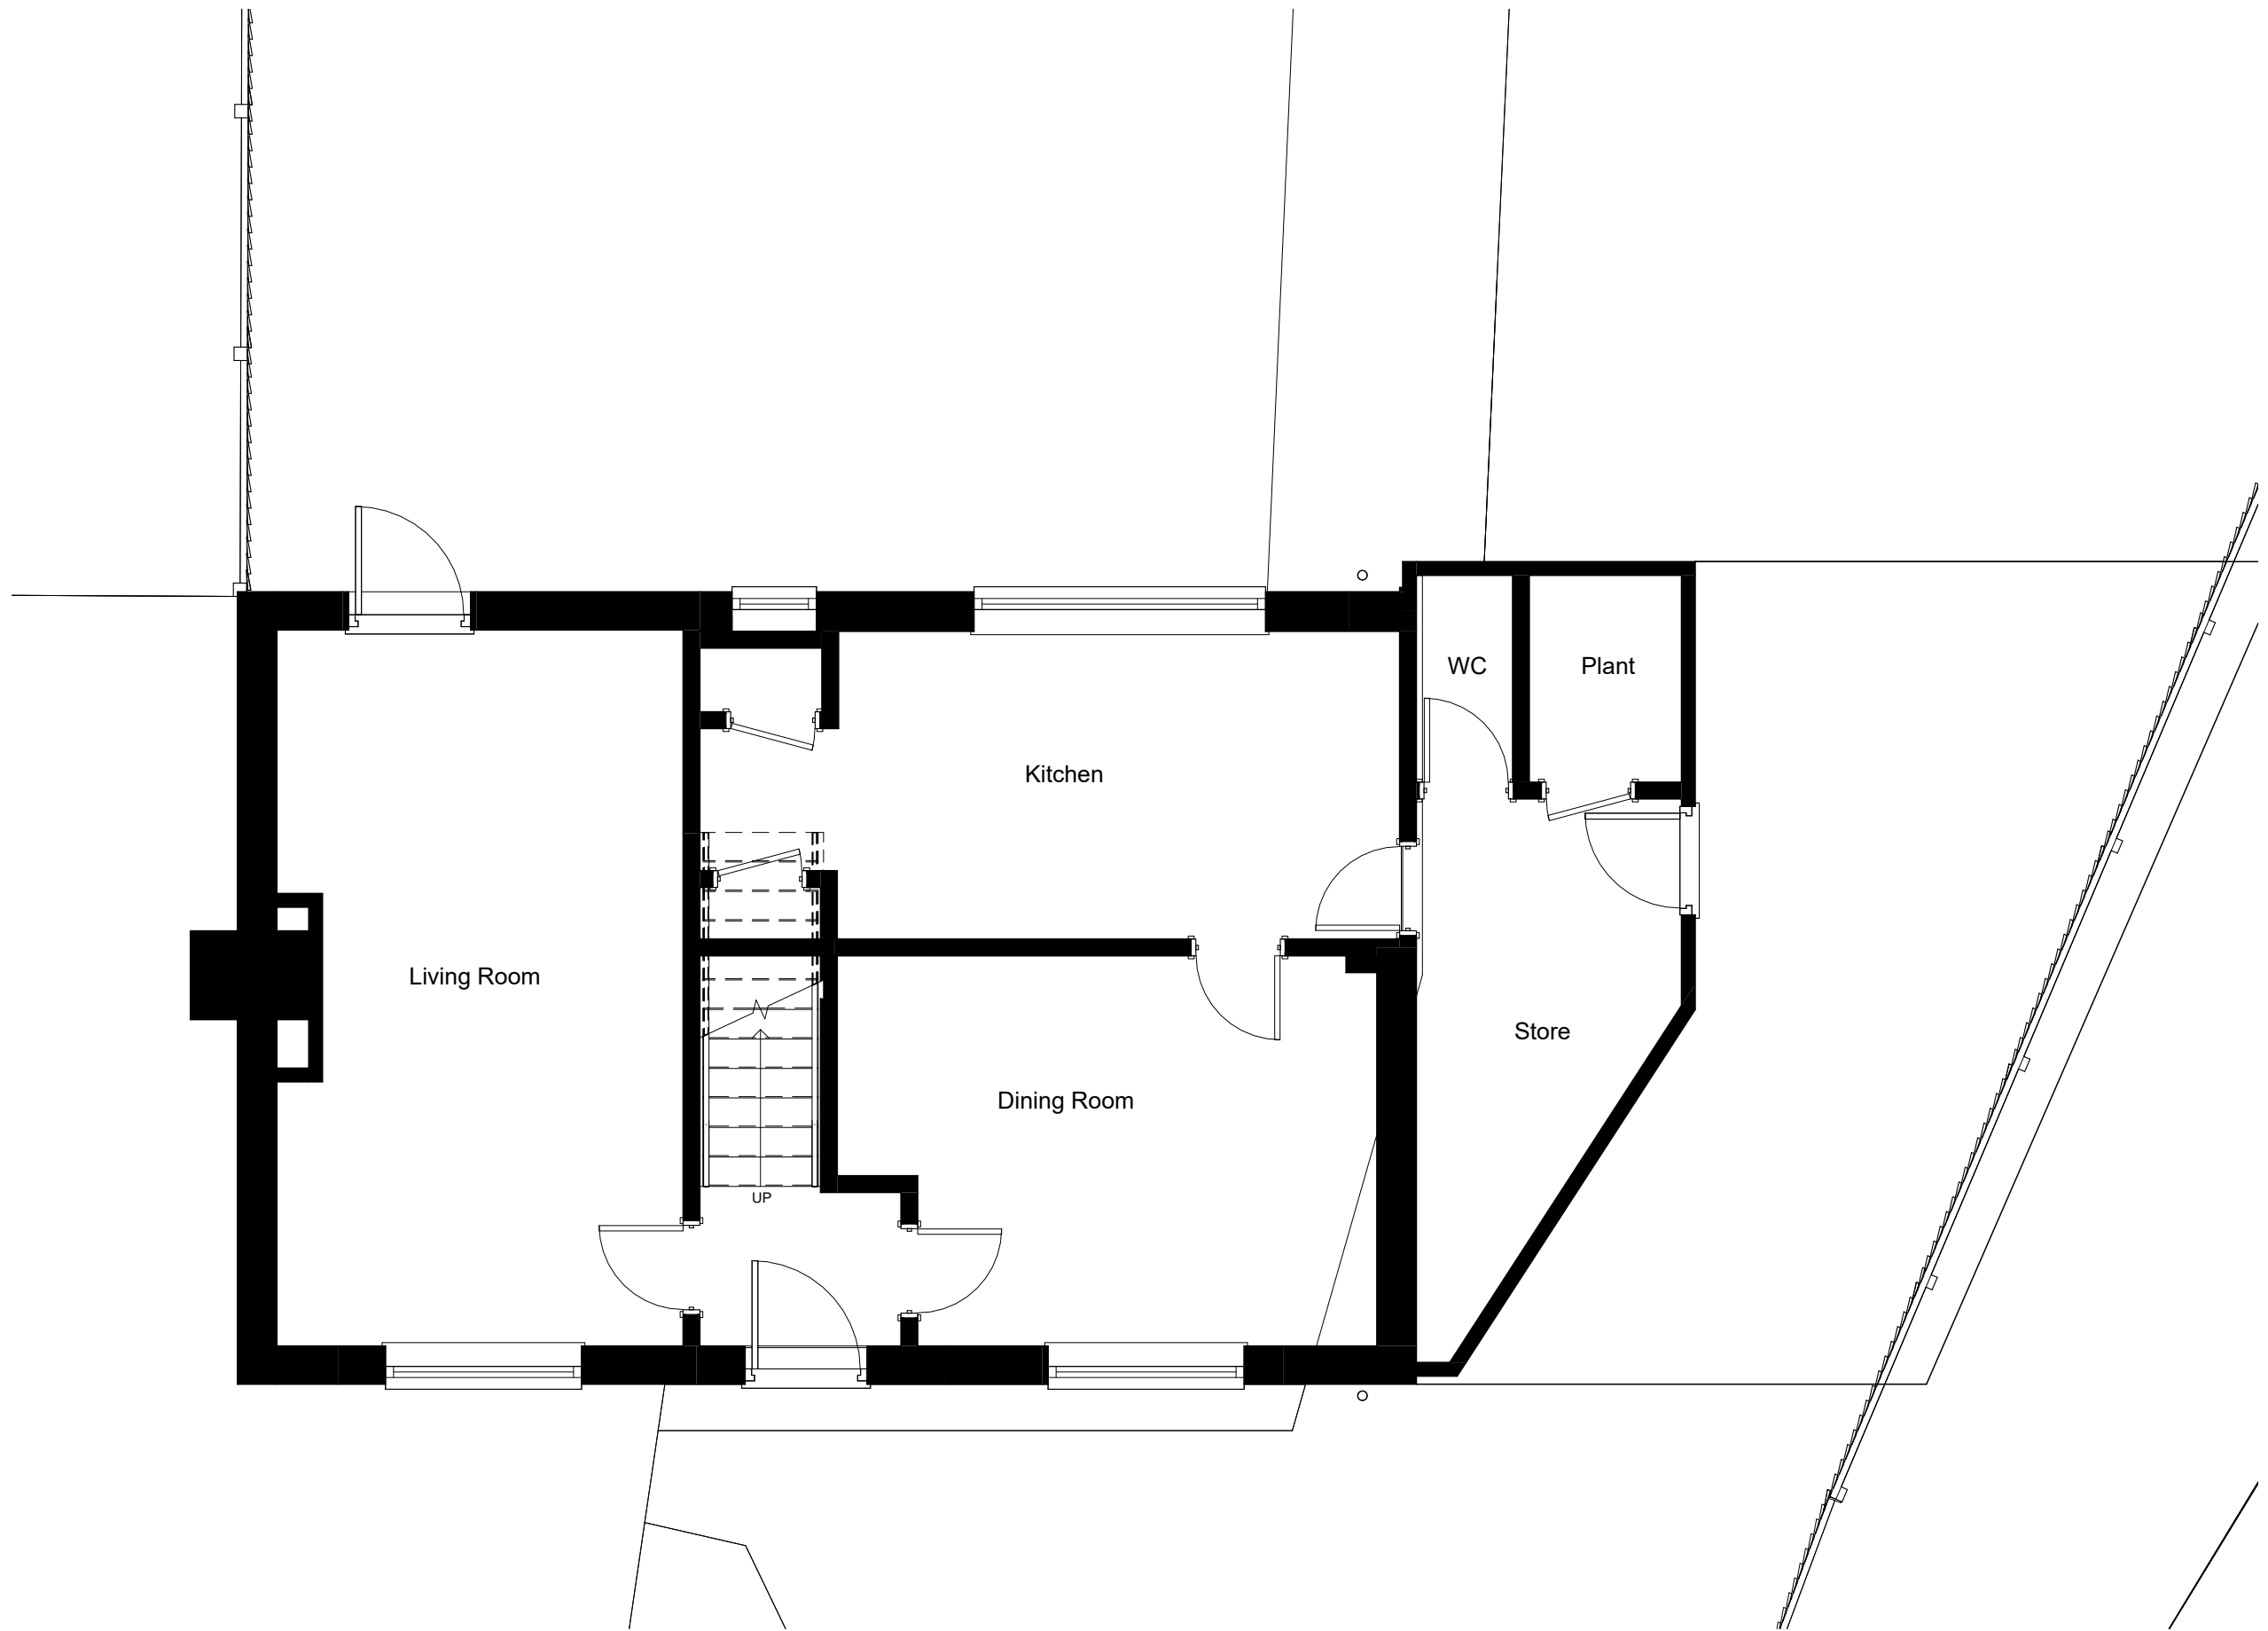

PROJECT	SCALE	DATE	CHECKED BY
42 Southlake Crescent - Planning	1 : 50	Feb 2025	mAdt
DRAWING TITLE	DRAWING NUMBER	DRAWN BY	REVISION NO.
Existing Ground Floor Plan	2502 PL02	LM	

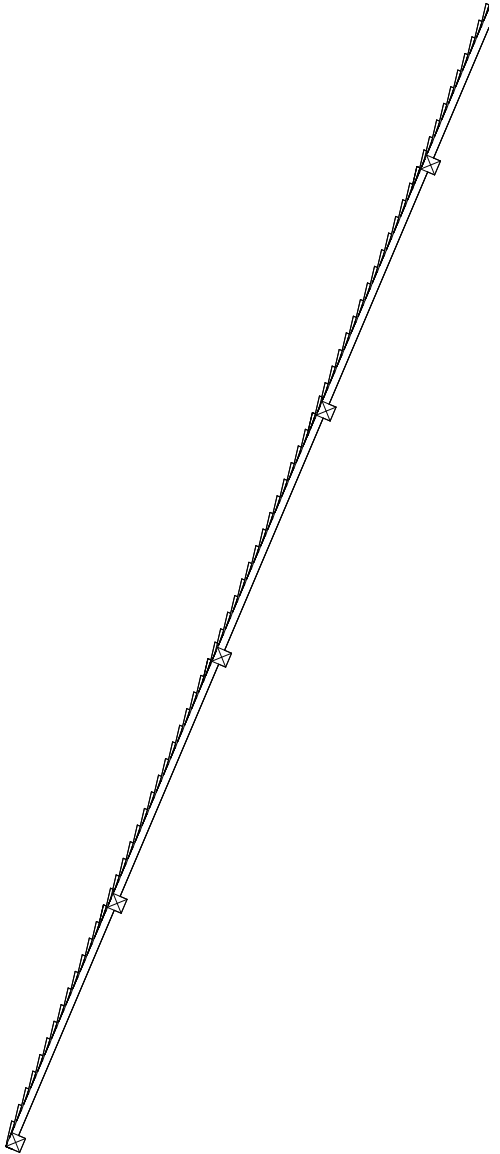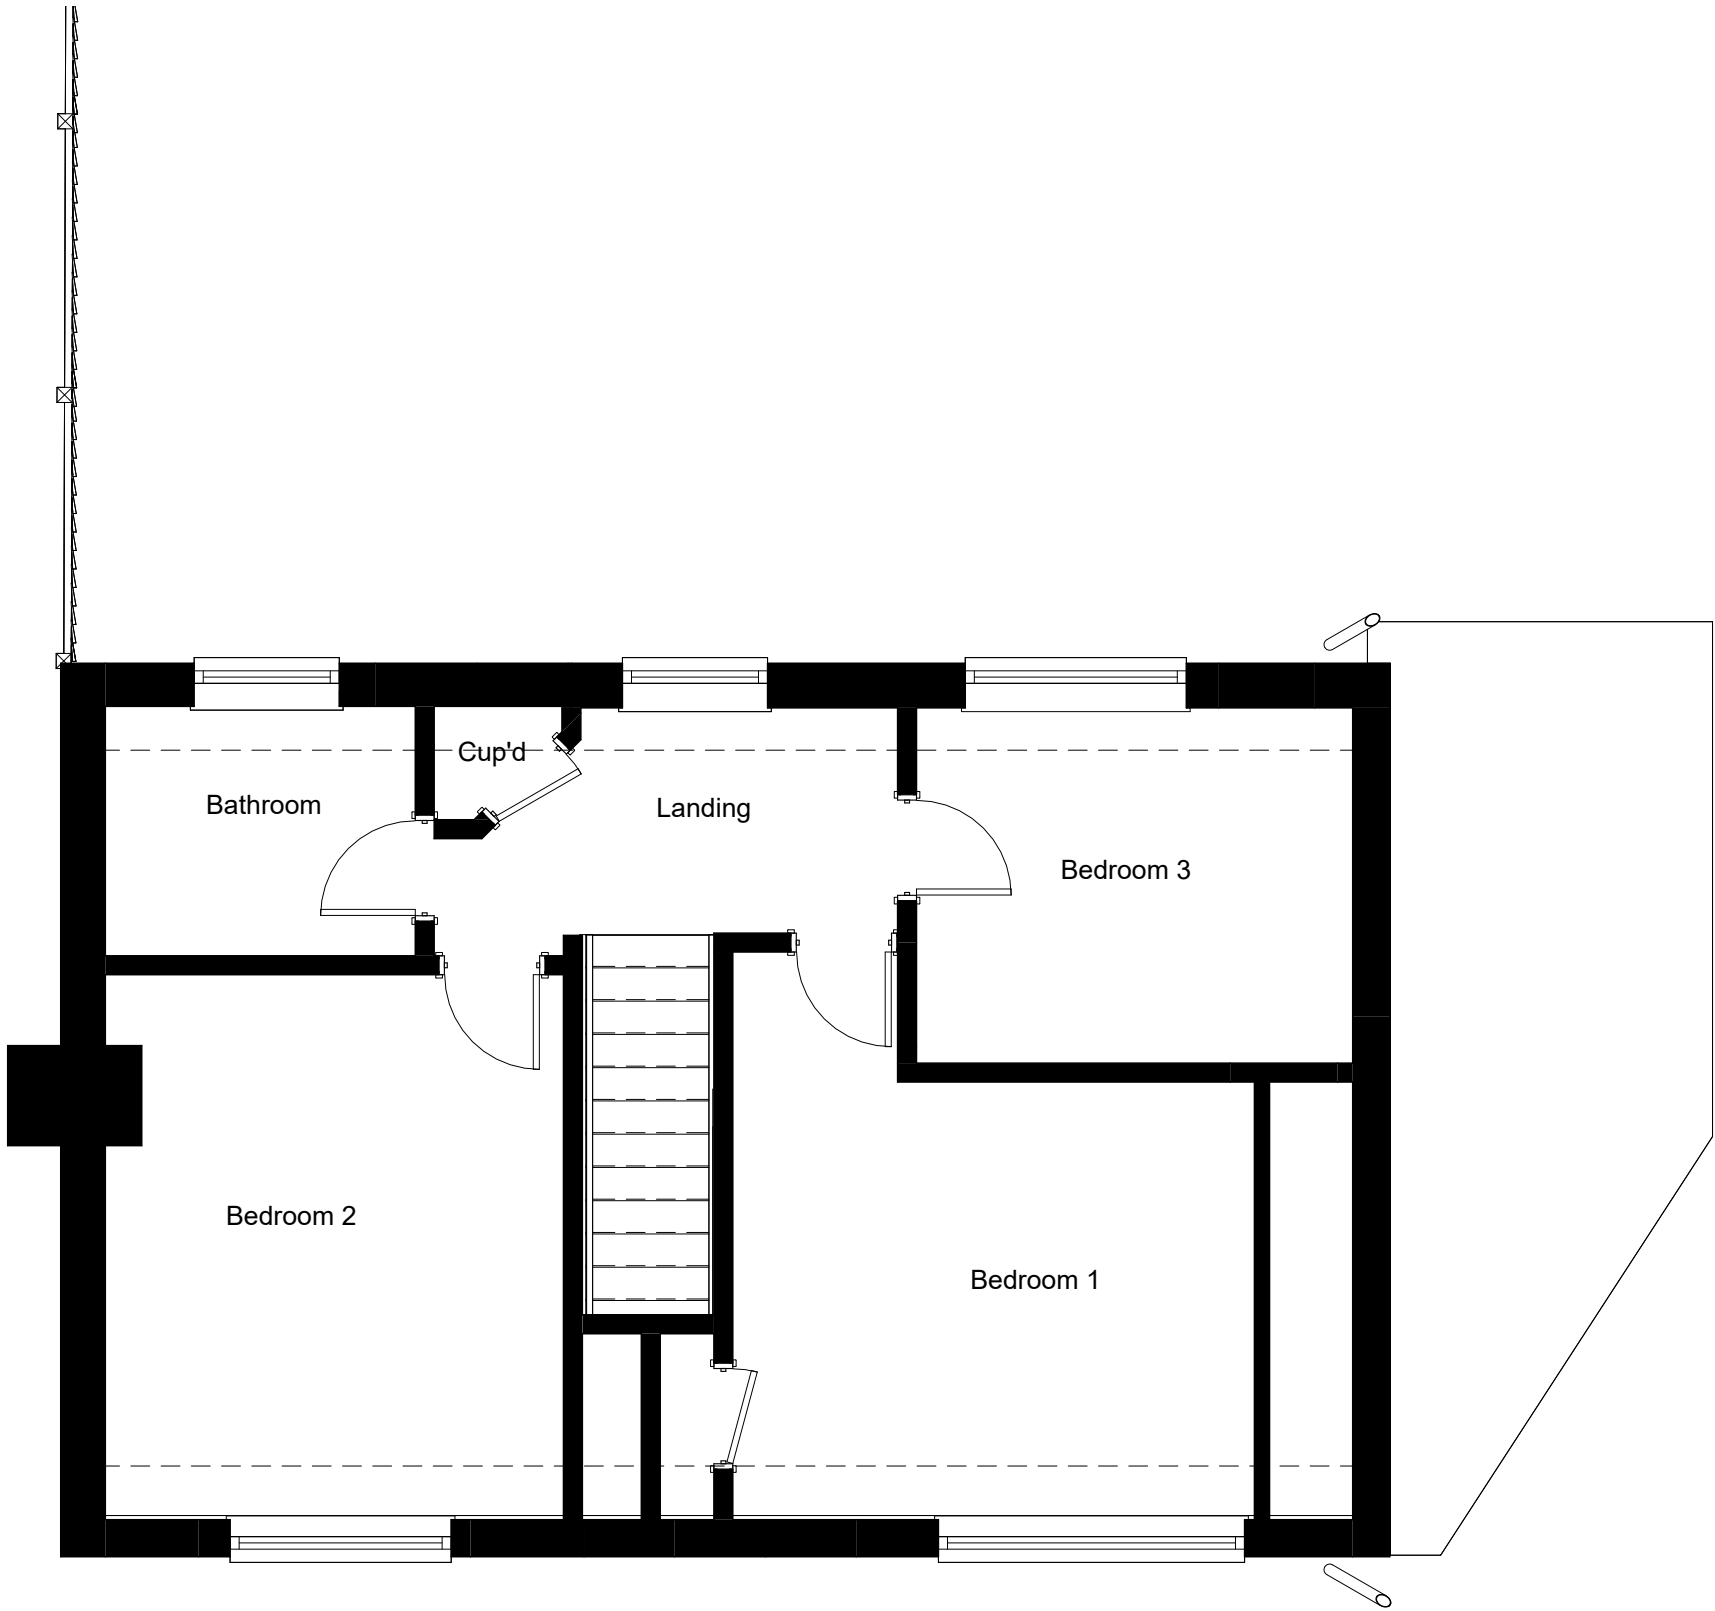

PROJECT	SCALE	DATE	CHECKED BY
42 Southlake Crescent - Planning	1 : 50	Feb 2025	mAdt
DRAWING TITLE	DRAWING NUMBER	DRAWN BY	REVISION NO.
Existing First Floor Plan	2502 PL03	LM	



PROJECT	SCALE	DATE	CHECKED BY
42 Southlake Crescent - Planning	1 : 50	Feb 2025	mAdt
DRAWING TITLE	DRAWING NUMBER	DRAWN BY	REVISION NO.
Existing Roof Plan	2502 PL04	LM	



PROJECT	SCALE	DATE	CHECKED BY
42 Southlake Crescent - Planning	1 : 50	Feb 2025	mAdt
DRAWING TITLE	DRAWING NUMBER	DRAWN BY	REVISION NO.
Existing East Elevation - Rear	2502 PL05	LM	




PROJECT	SCALE	DATE	CHECKED BY
42 Southlake Crescent - Planning	1 : 50	Feb 2025	mAdt
DRAWING TITLE	DRAWING NUMBER	DRAWN BY	REVISION NO.
Existing North Elevation - Side	2502 PL06	LM	




PROJECT	SCALE	DATE	CHECKED BY
42 Southlake Crescent - Planning	1 : 50	Feb 2025	mAdt
DRAWING TITLE	DRAWING NUMBER	DRAWN BY	REVISION NO.
Existing South Elevation - Neighbours	2502 PL07	LM	




PROJECT	SCALE	DATE	CHECKED BY
42 Southlake Crescent - Planning	1 : 50	Feb 2025	mAdt
DRAWING TITLE	DRAWING NUMBER	DRAWN BY	REVISION NO.
Existing West Elevation - Front	2502 PL08	LM	

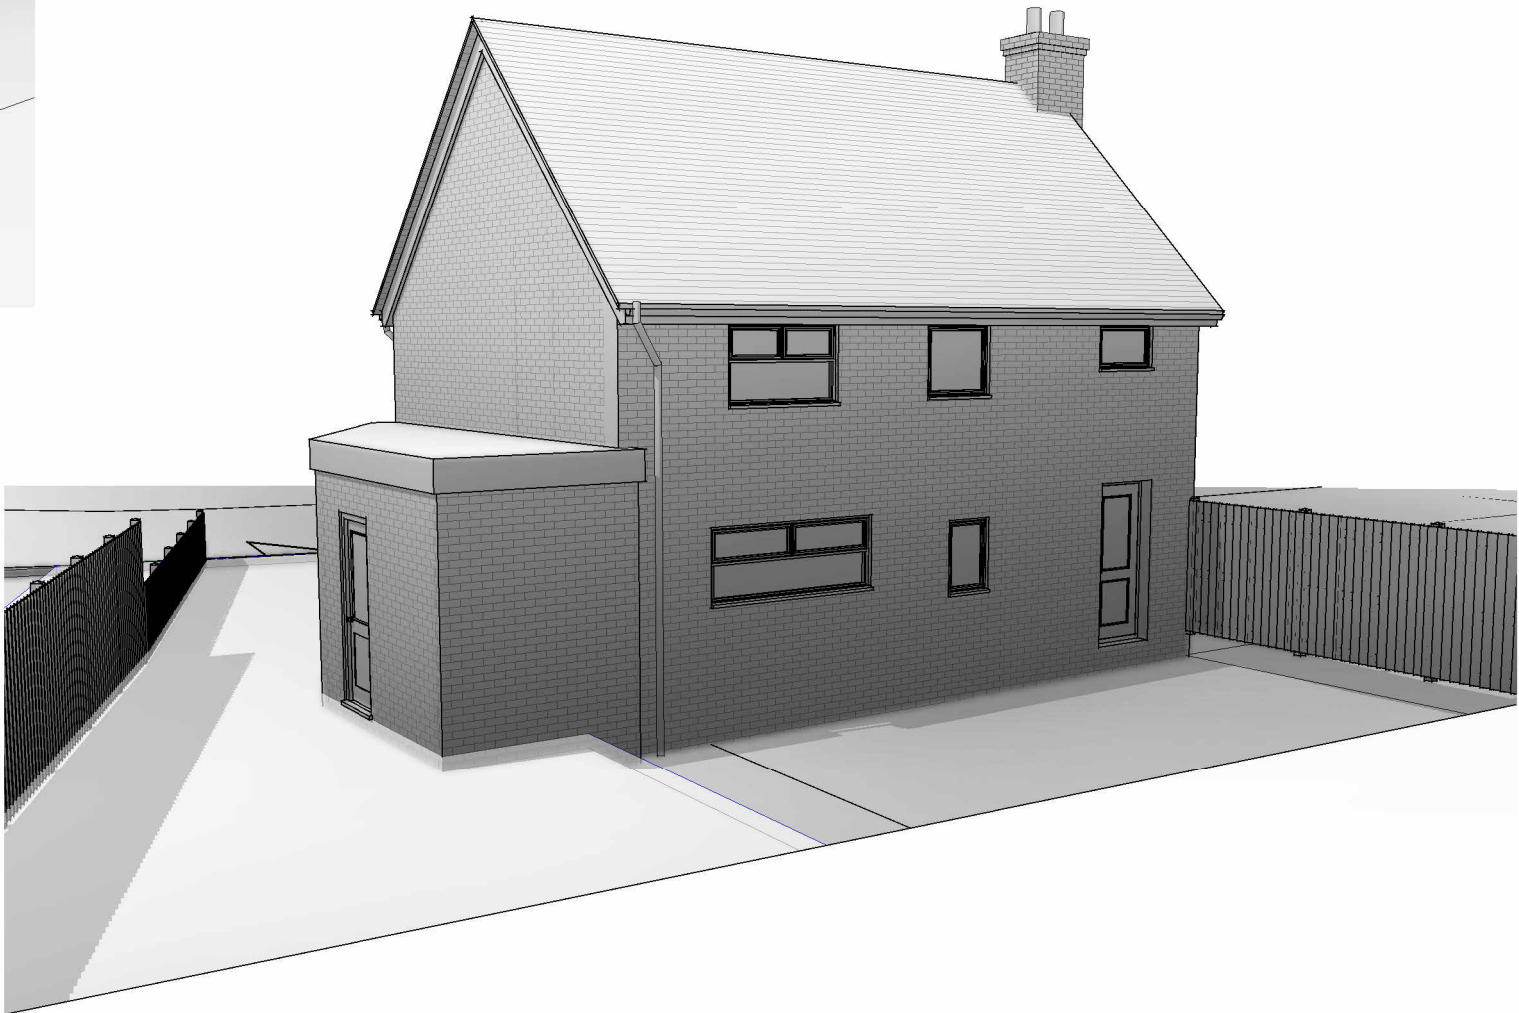

PROJECT	SCALE	DATE	CHECKED BY
42 Southlake Crescent - Planning		Feb 2025	mAdt
DRAWING TITLE	DRAWING NUMBER	DRAWN BY	REVISION NO.
Existing 3d Sketches	2502 PL09	LM	

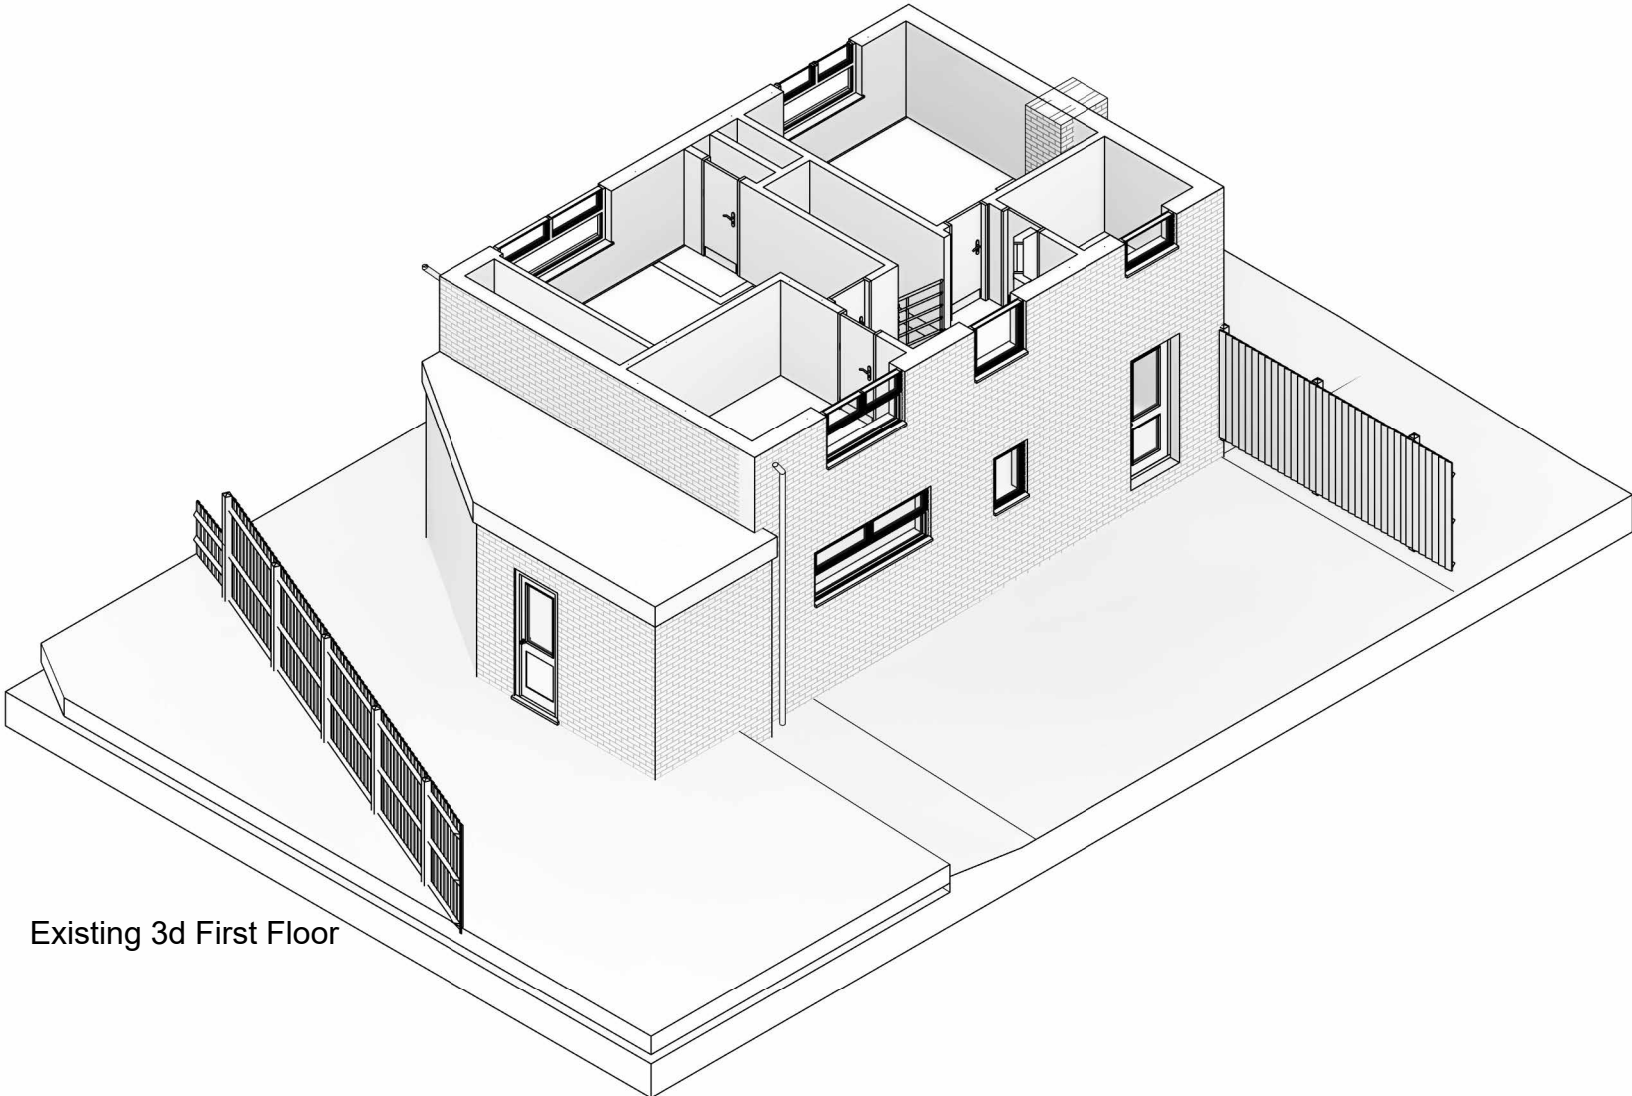



Existing 3d First Floor

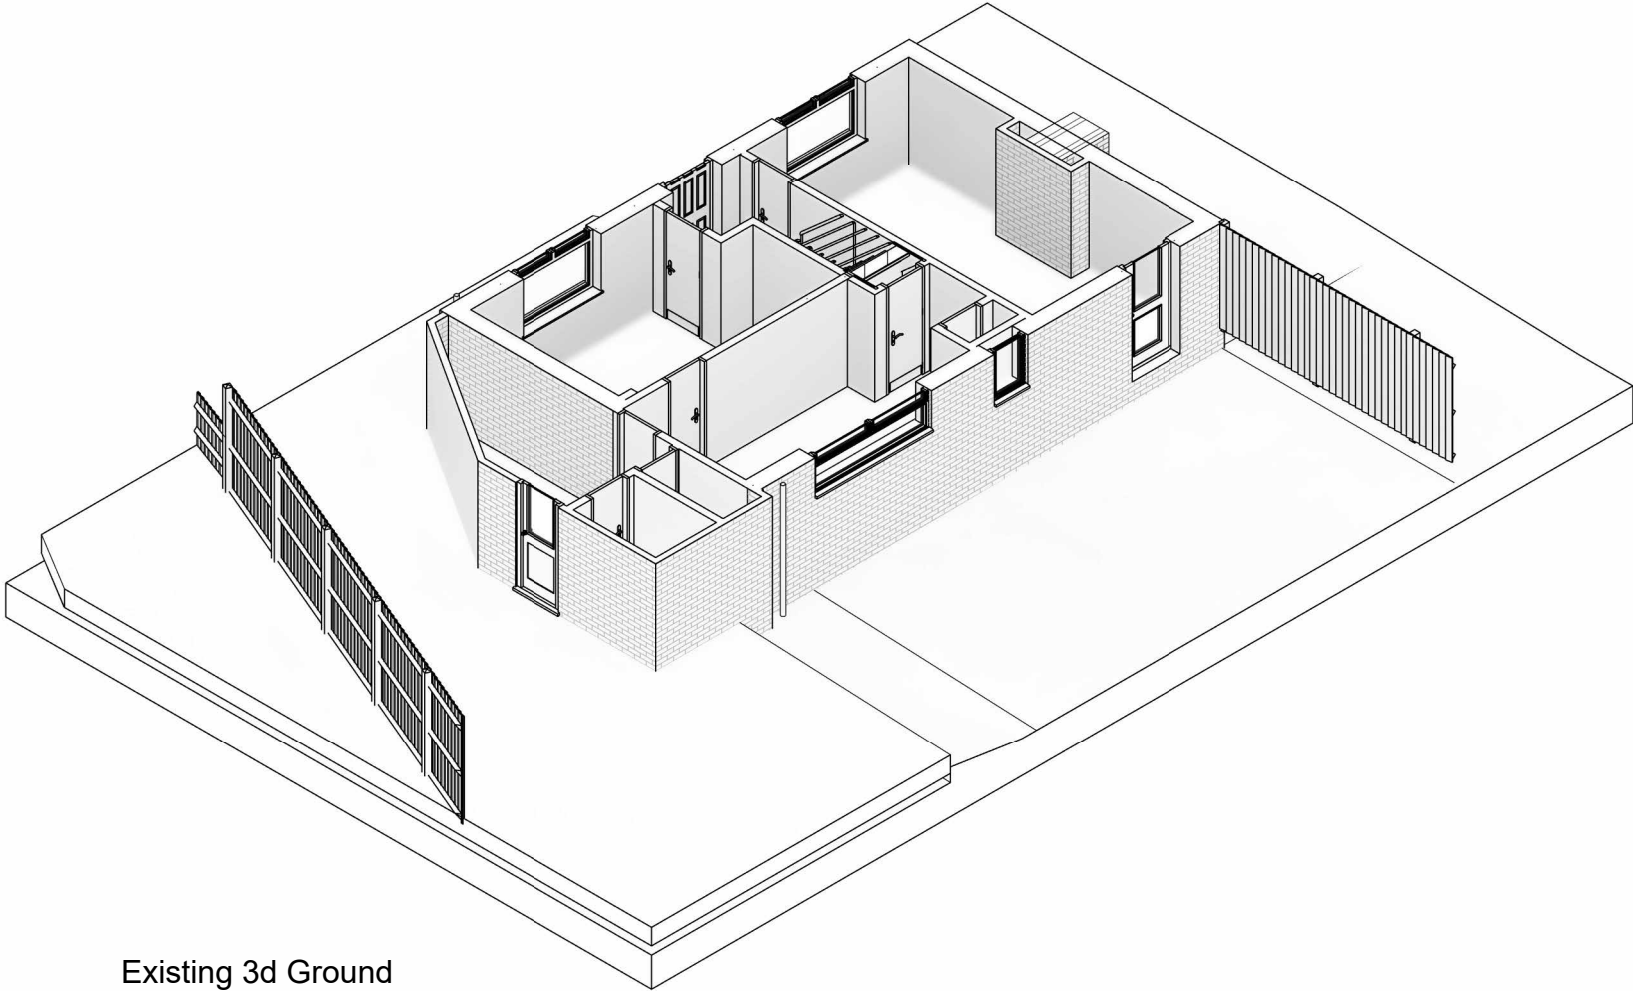


Existing 3d Ground

PROJECT	SCALE	DATE	CHECKED BY
42 Southlake Crescent - Planning		Feb 2025	mAdt
DRAWING TITLE	DRAWING NUMBER	DRAWN BY	REVISION NO.
Existing 3d Floor Plans	2502 PL10	LM	

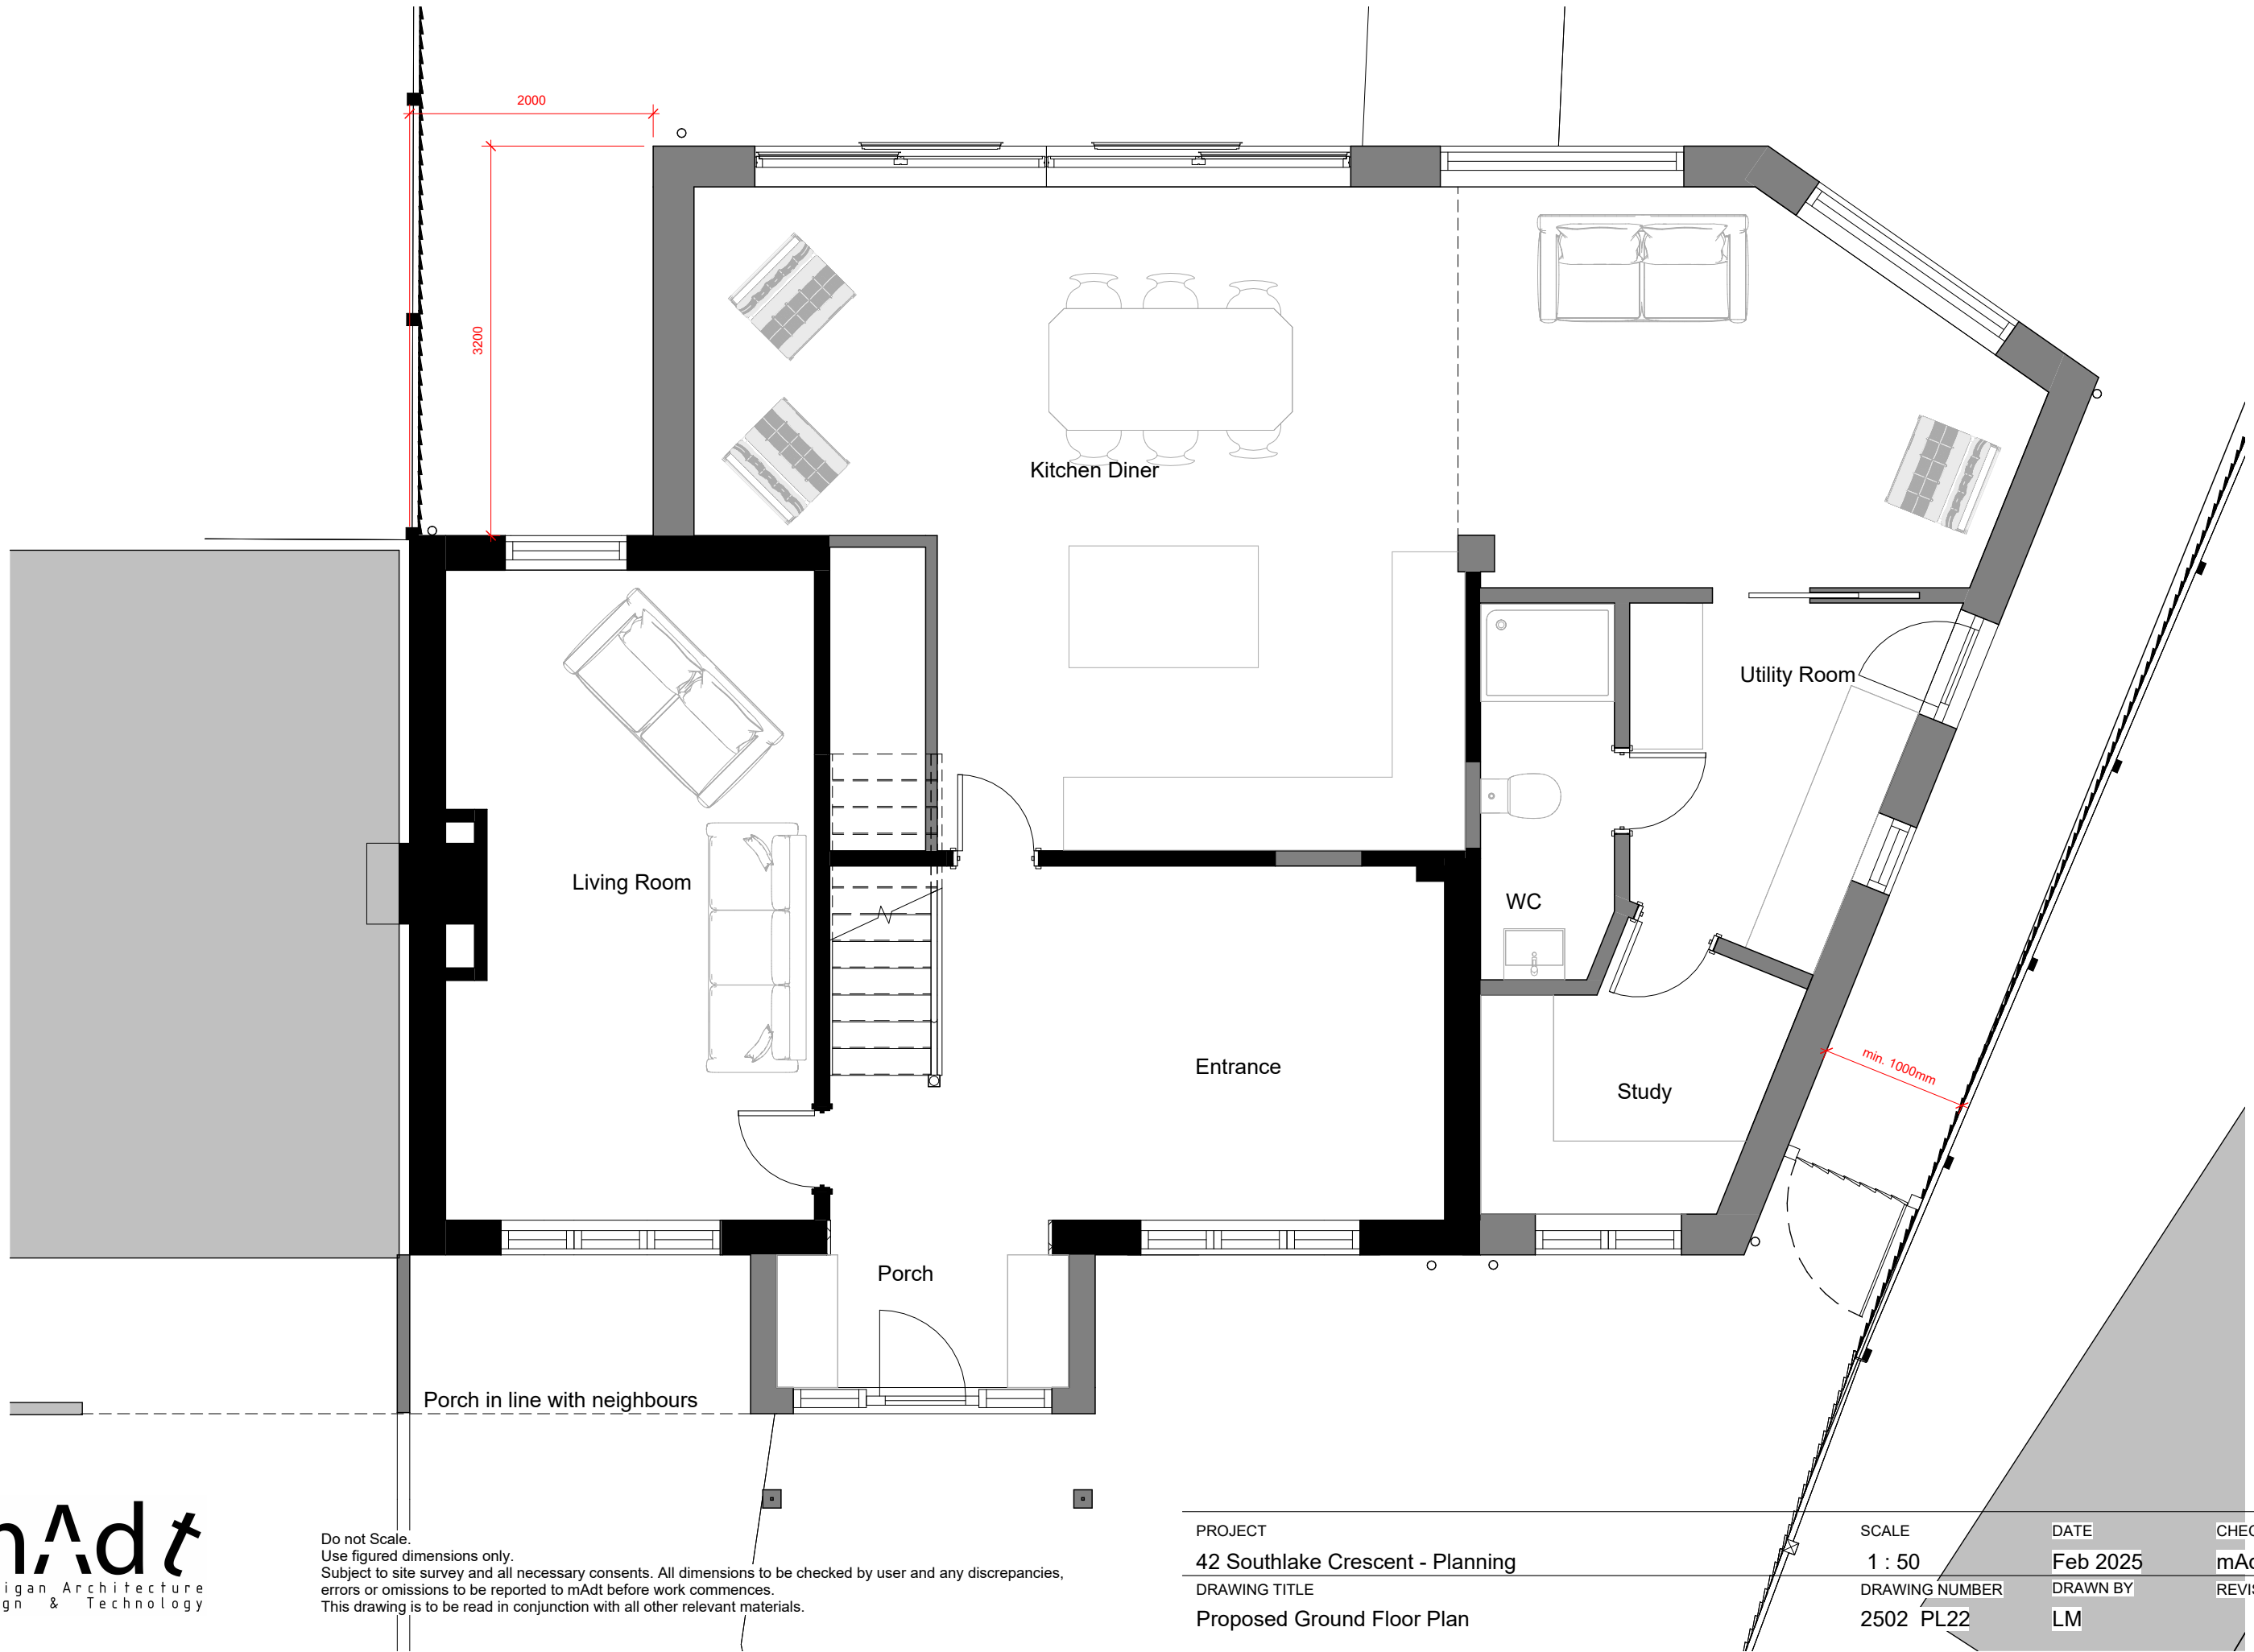


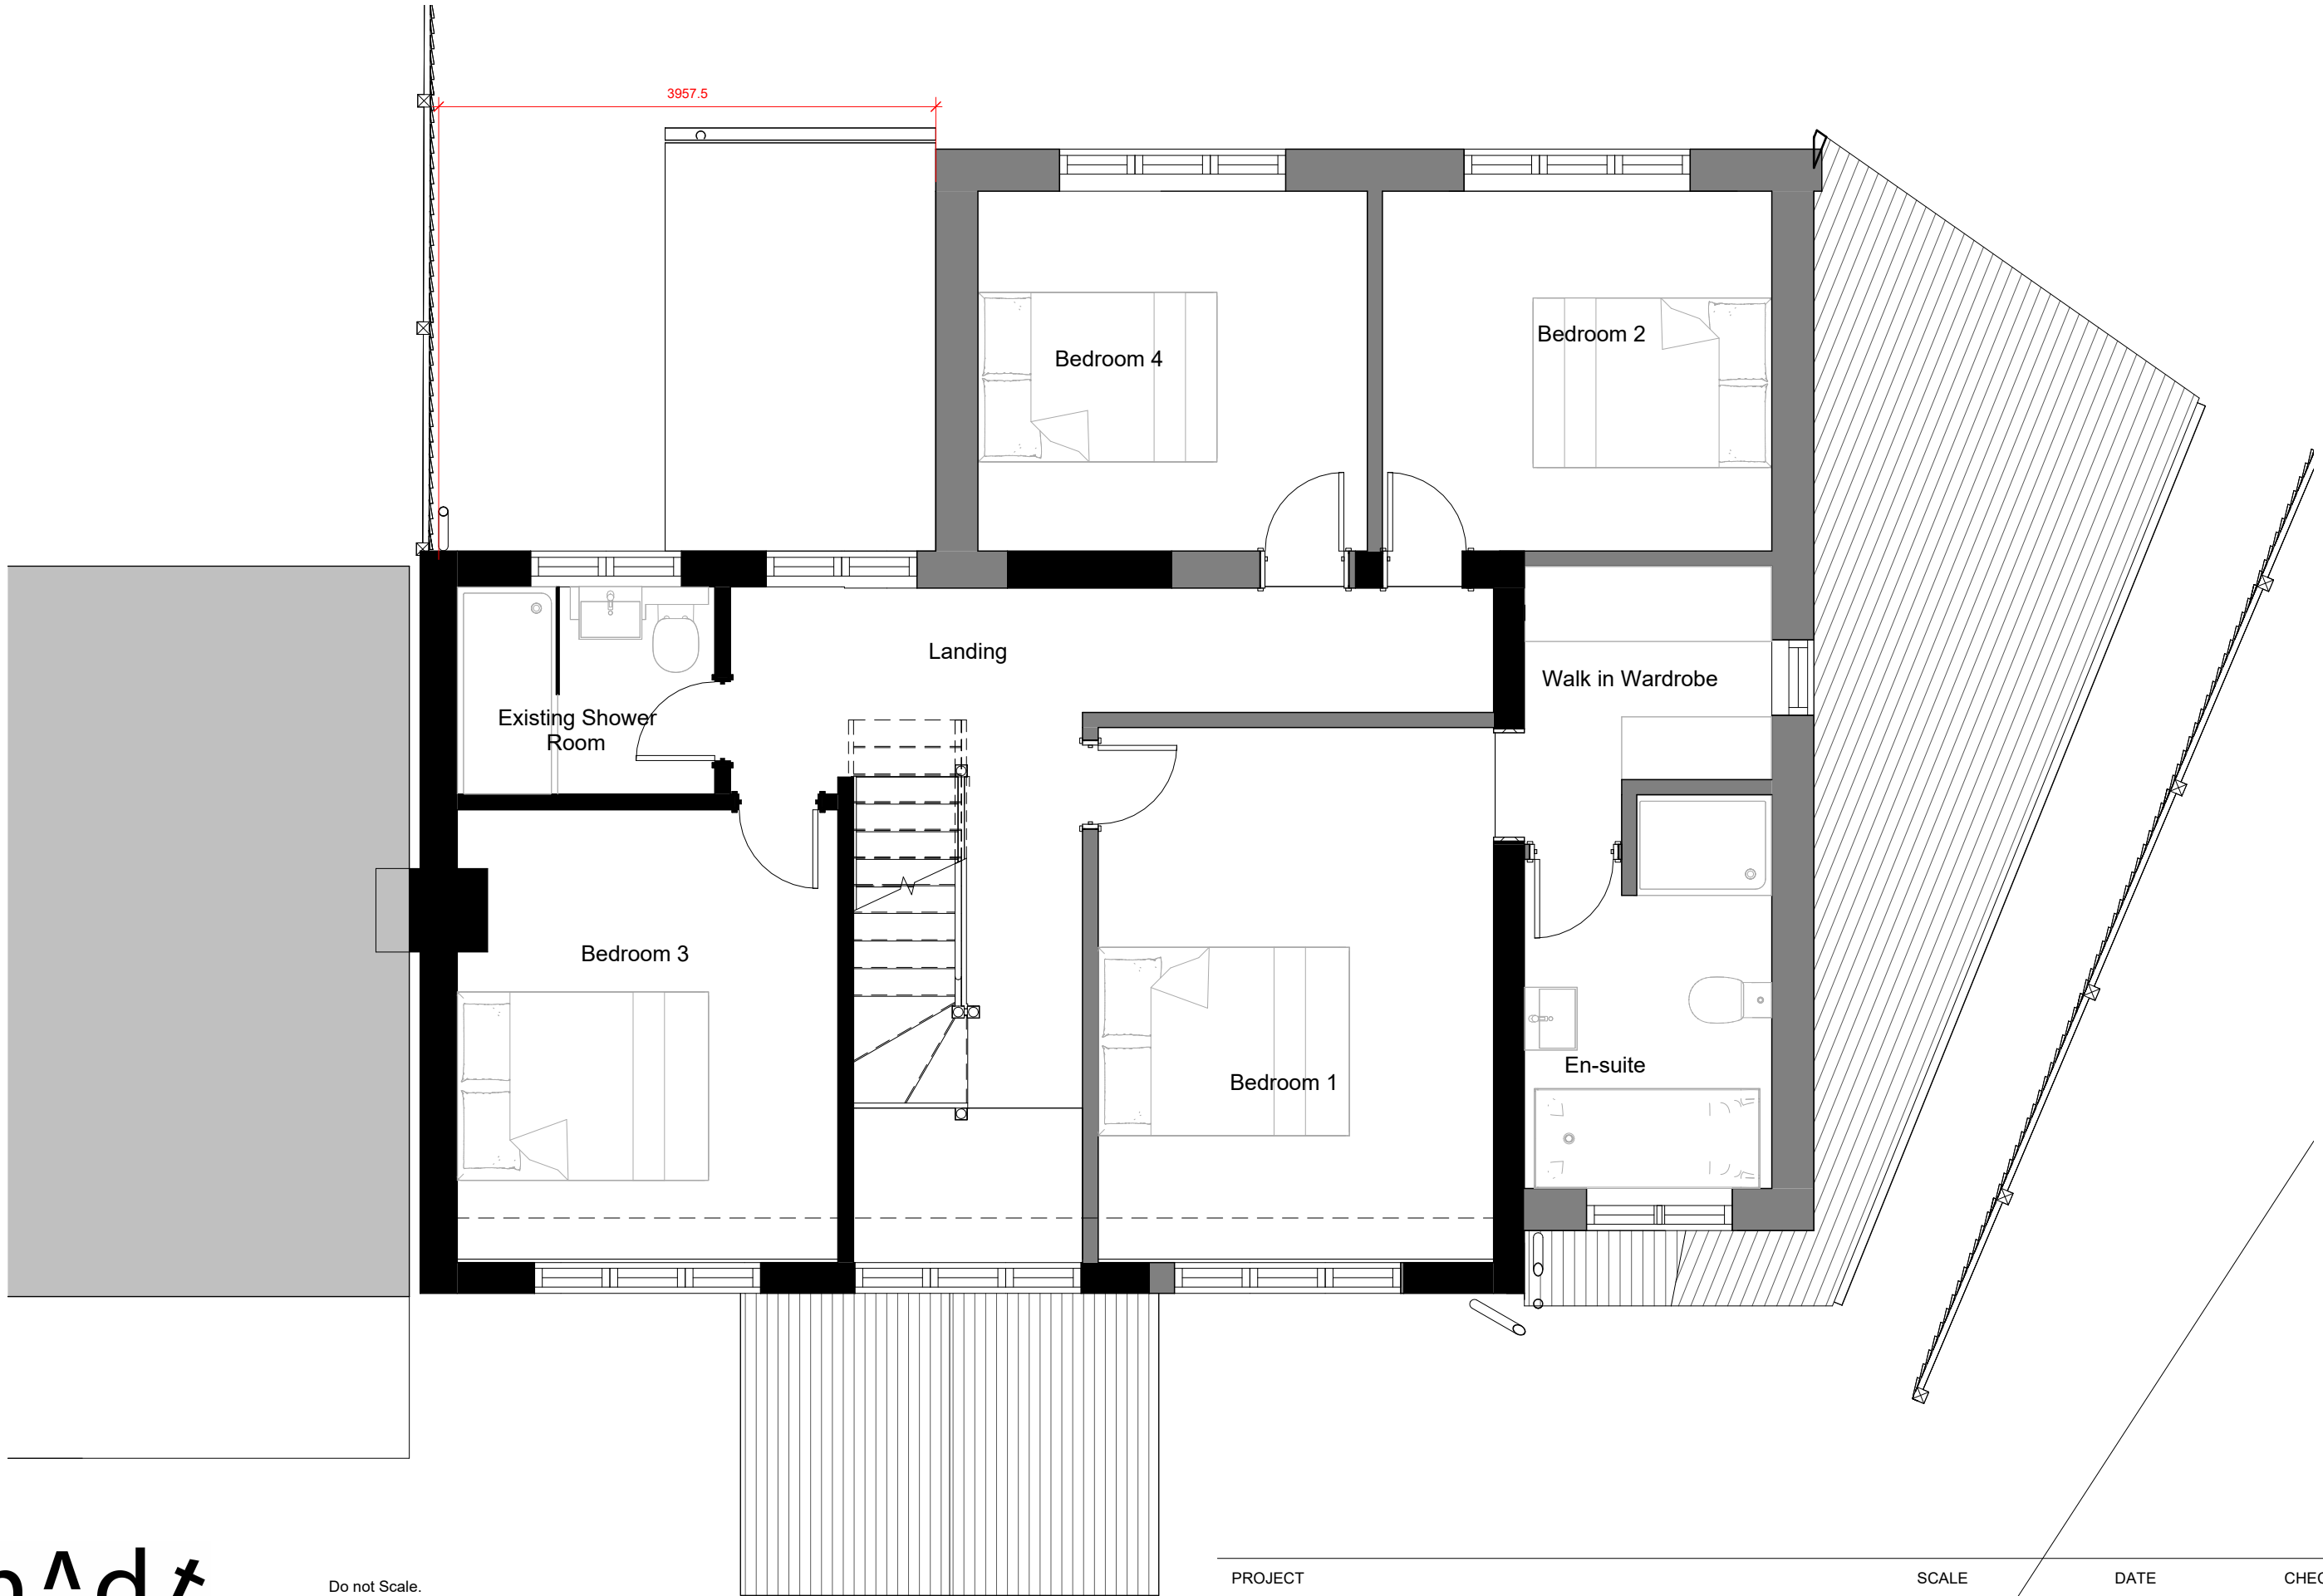

PROJECT	SCALE	DATE	CHECKED BY
42 Southlake Crescent - Planning	1 : 50	Feb 2025	mAdt
DRAWING TITLE	DRAWING NUMBER	DRAWN BY	REVISION NO.
Proposed First Floor Plan	2502 PL23	LM	

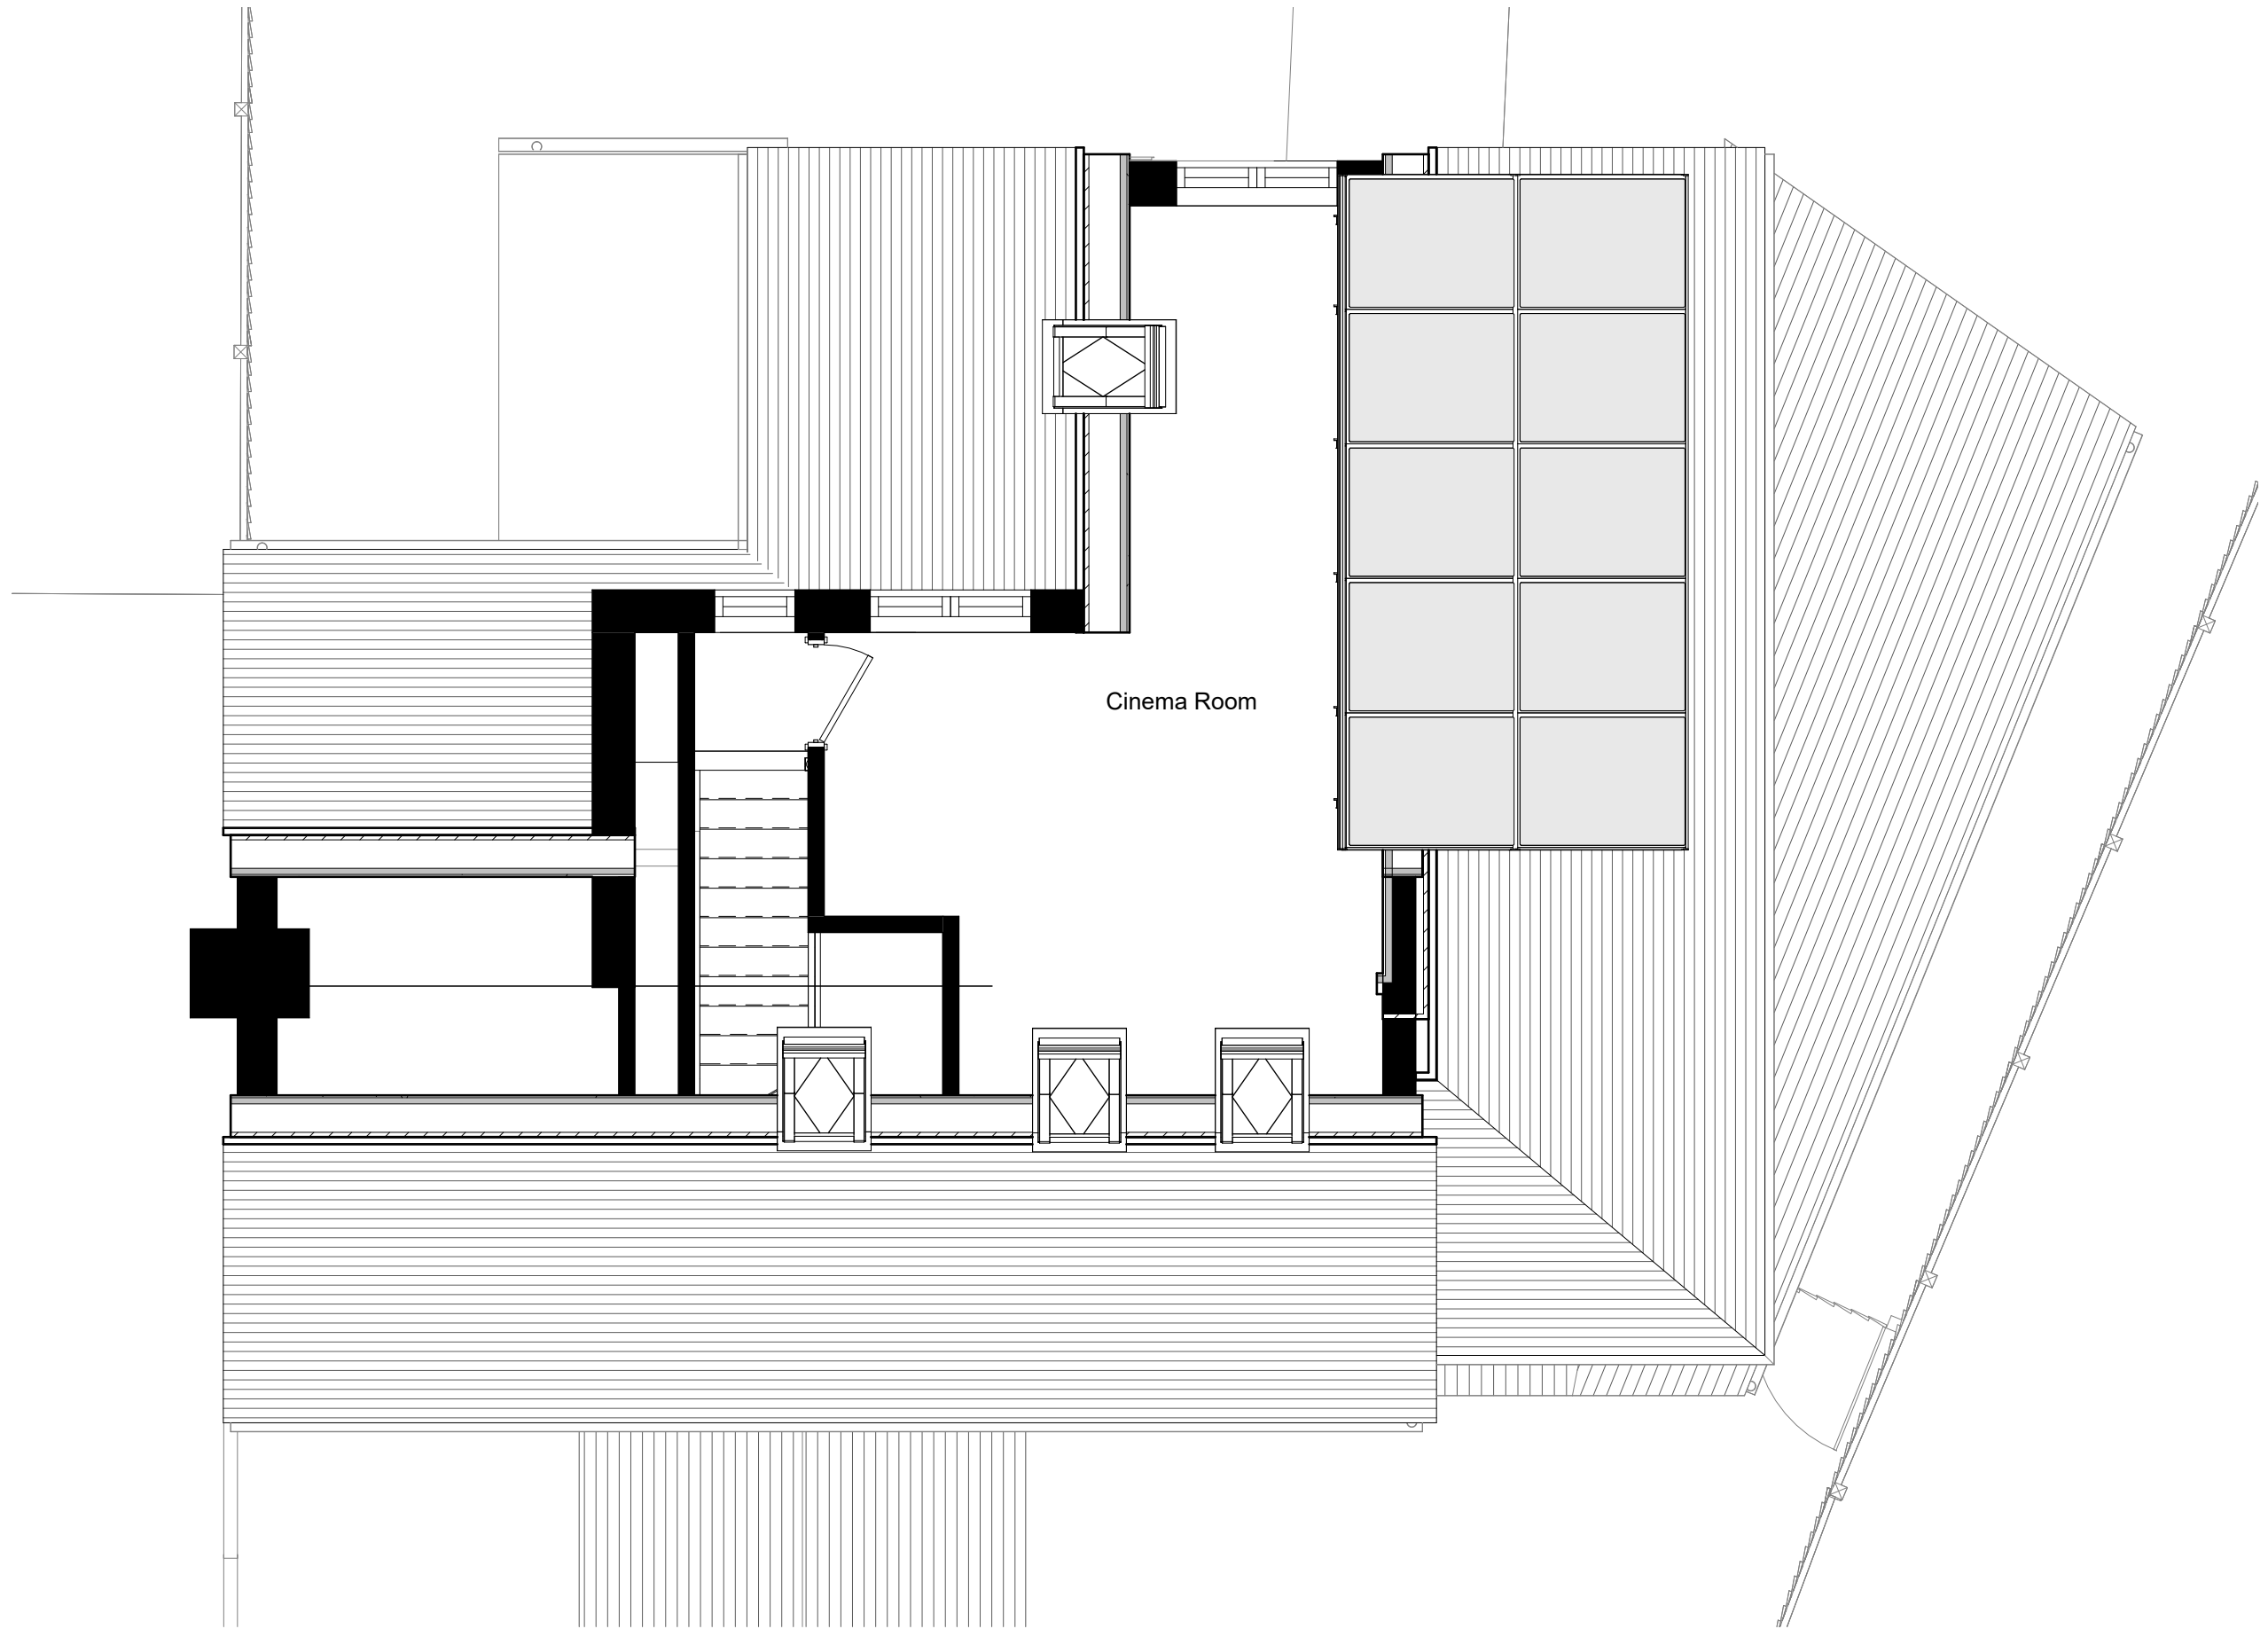


PROJECT	SCALE	DATE	CHECKED BY
42 Southlake Crescent - Planning	1 : 50	Feb 2025	mAdt
DRAWING TITLE	DRAWING NUMBER	DRAWN BY	REVISION NO.
Loft Plan	2502 PL24	LM	

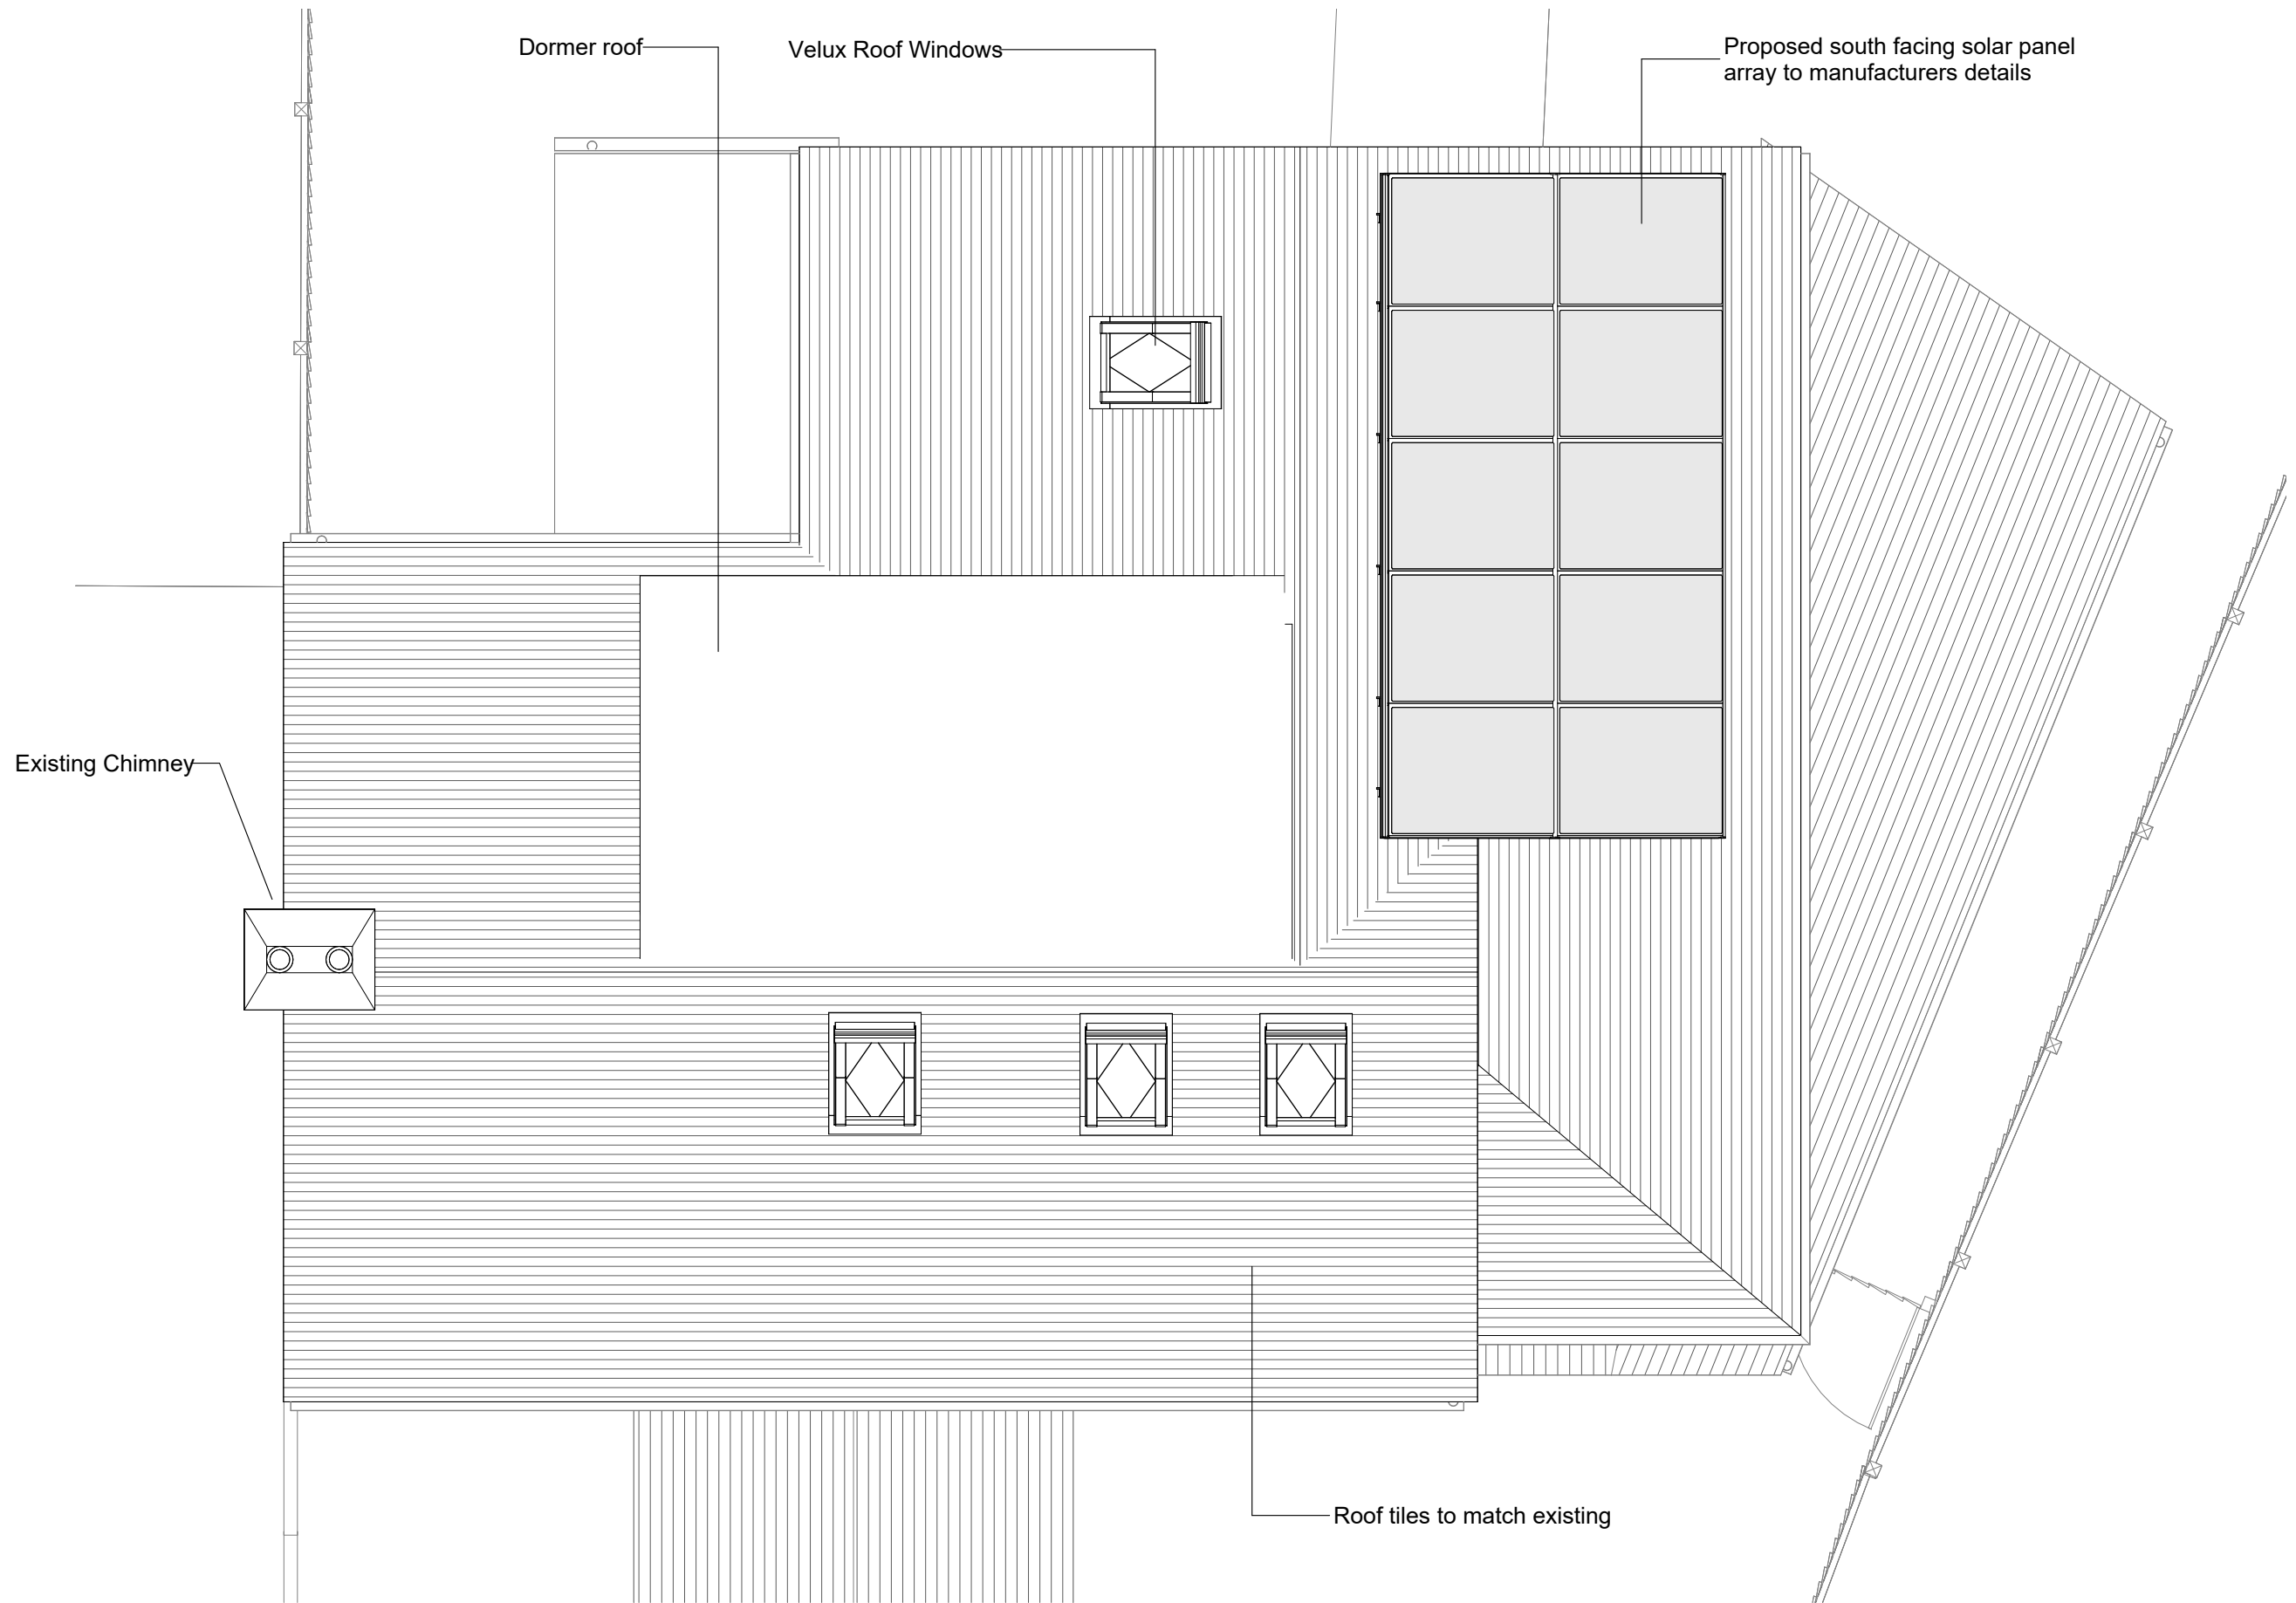






PROJECT	SCALE	DATE	CHECKED BY
42 Southlake Crescent - Planning	1 : 50	Feb 2025	mAdt
DRAWING TITLE	DRAWING NUMBER	DRAWN BY	REVISION NO.
Proposed North Elevation - Side	2502 PL27	LM	

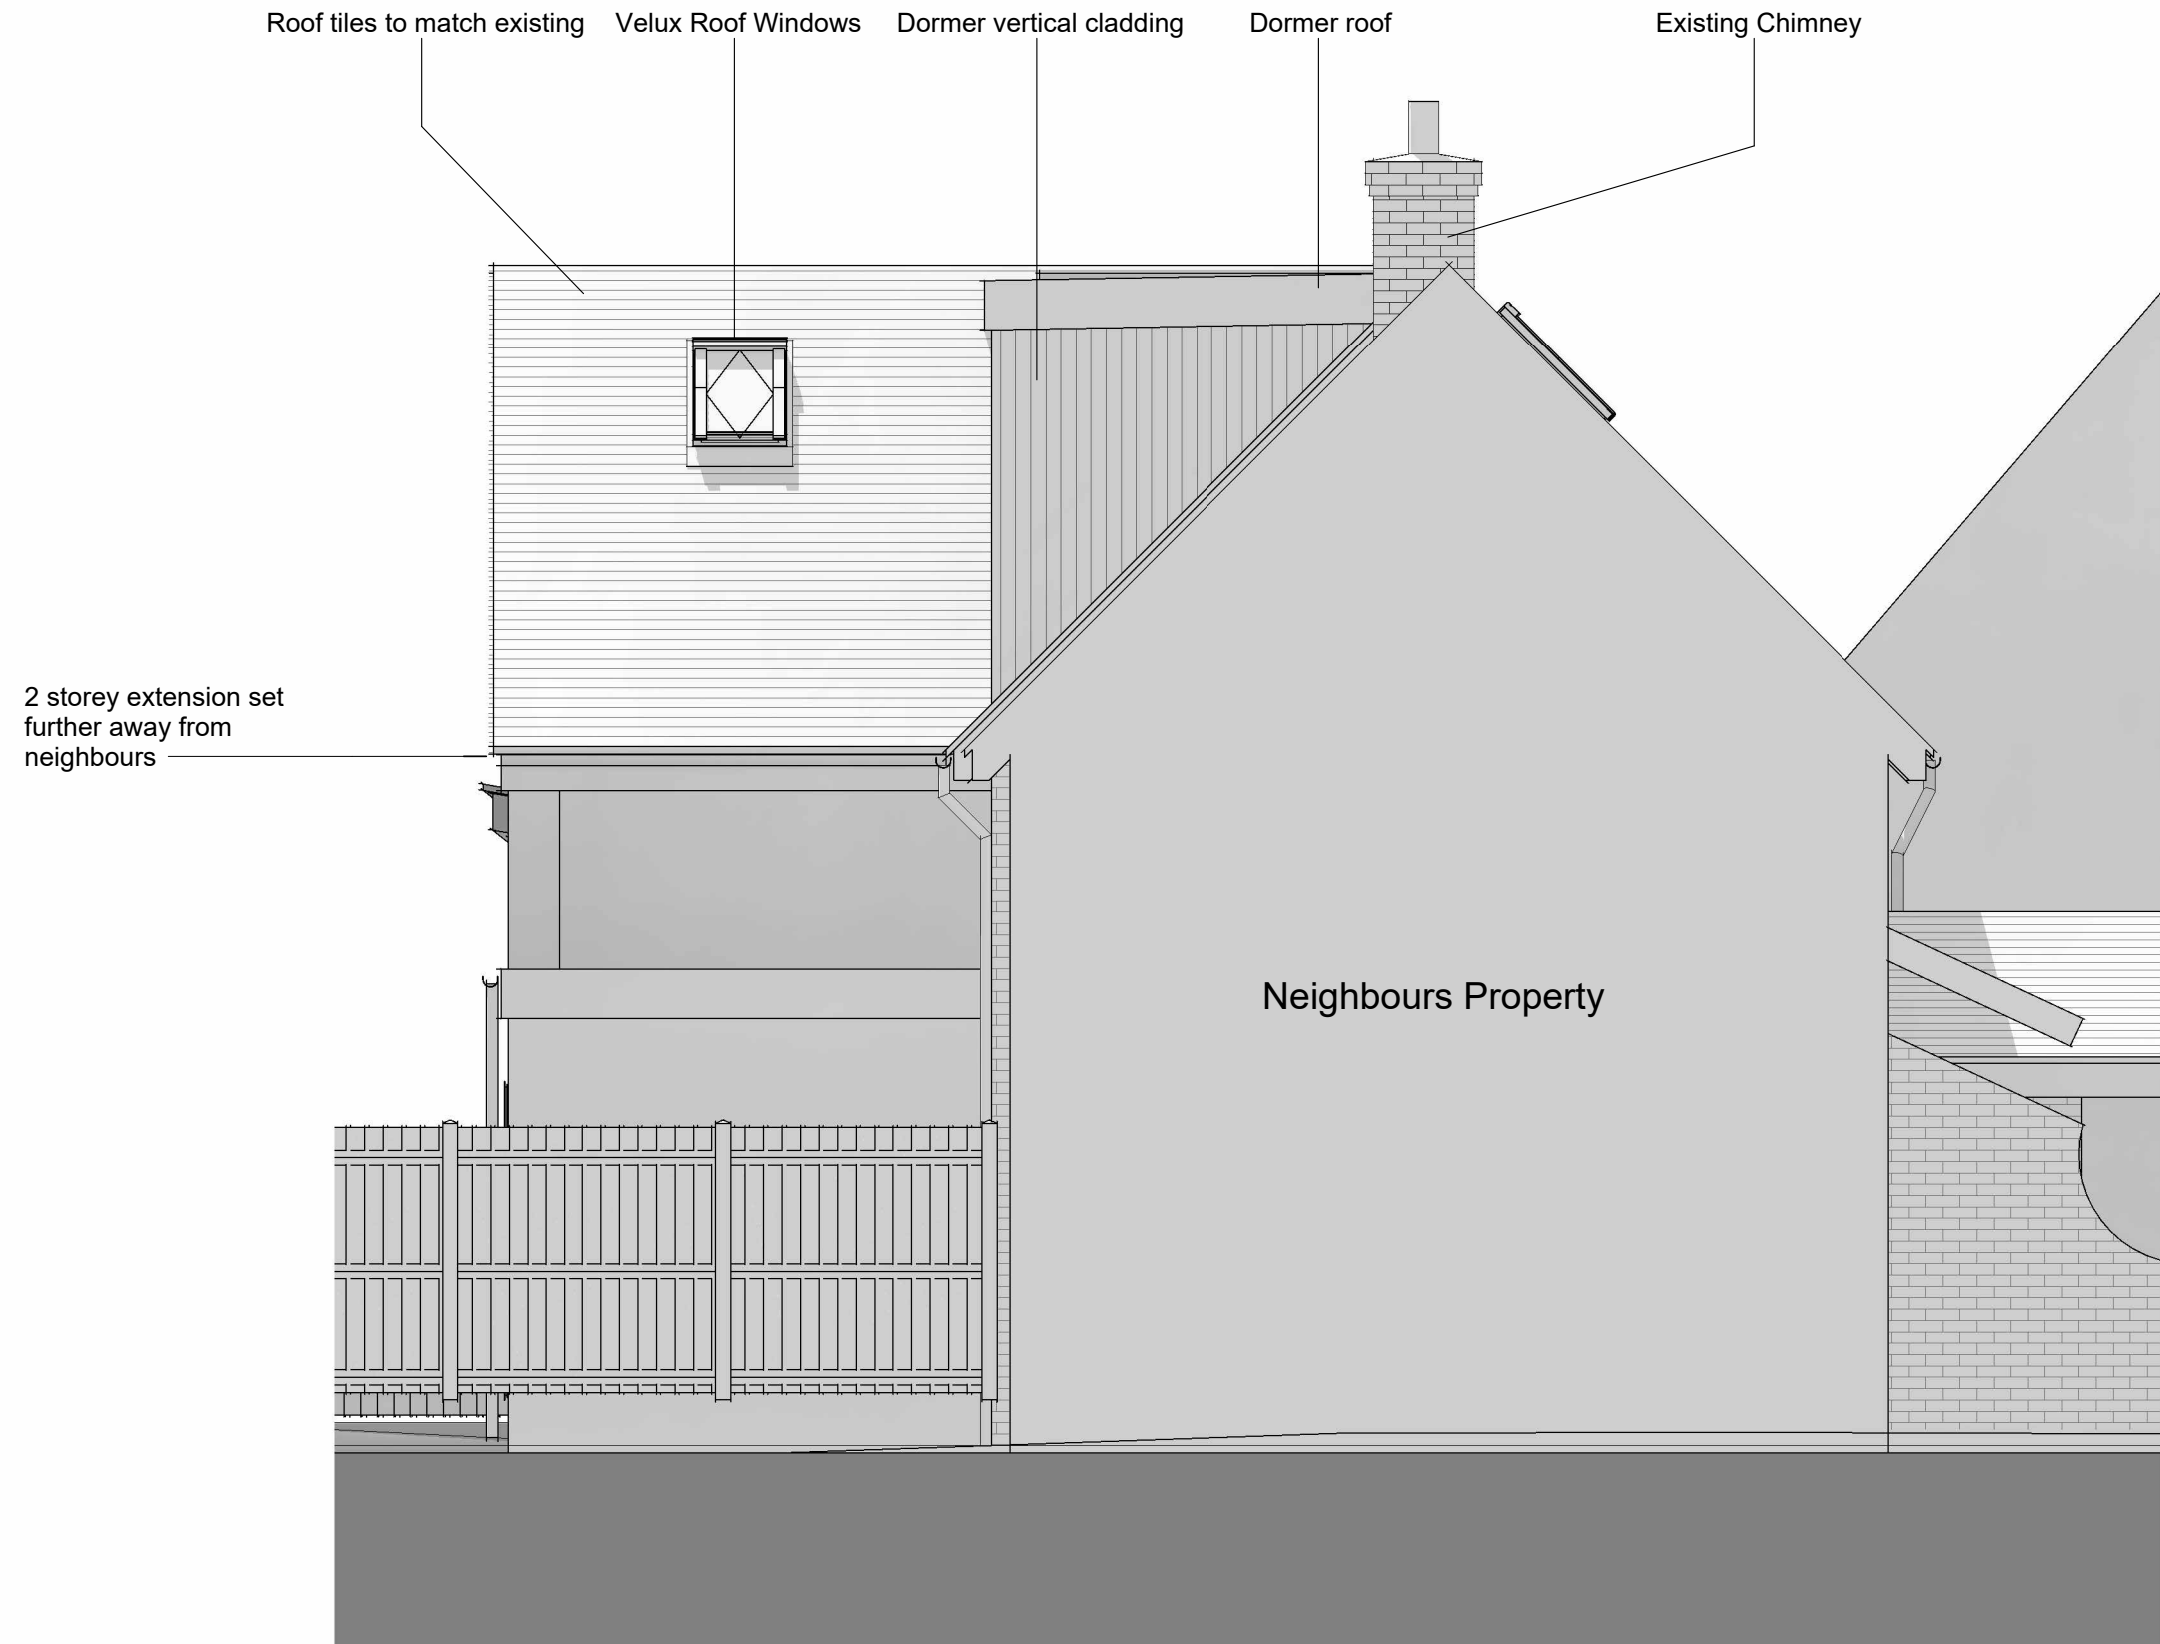


PROJECT	SCALE	DATE	CHECKED BY
42 Southlake Crescent - Planning	1 : 50	Feb 2025	mAdt
DRAWING TITLE	DRAWING NUMBER	DRAWN BY	REVISION NO.
Proposed South Elevation - Neighbours	2502 PL28	LM	




PROJECT	SCALE	DATE	CHECKED BY
42 Southlake Crescent - Planning	1 : 50	Feb 2025	mAdt
DRAWING TITLE	DRAWING NUMBER	DRAWN BY	REVISION NO.
Proposed West Elevation - Front	2502 PL29	LM	

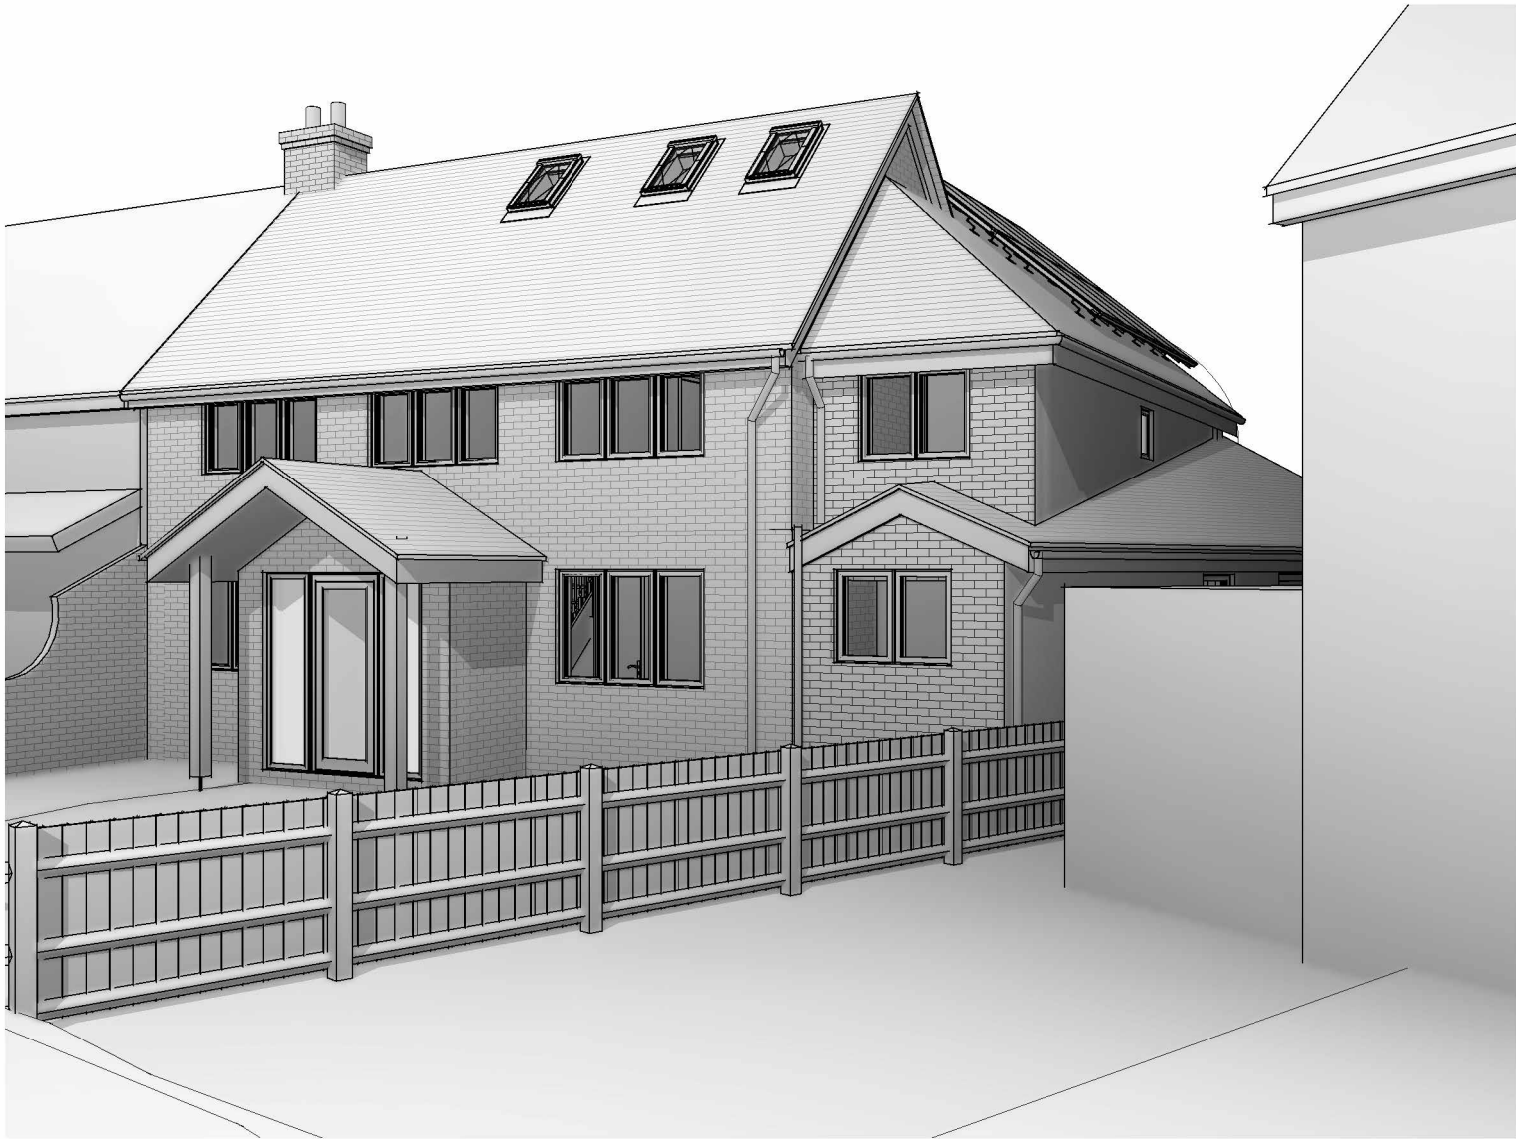

PROJECT	SCALE	DATE	CHECKED BY
42 Southlake Crescent - Planning		Feb 2025	mAdt
DRAWING TITLE	DRAWING NUMBER	DRAWN BY	REVISION NO.
Proposed 3d Sketches	2502 PL30	LM	

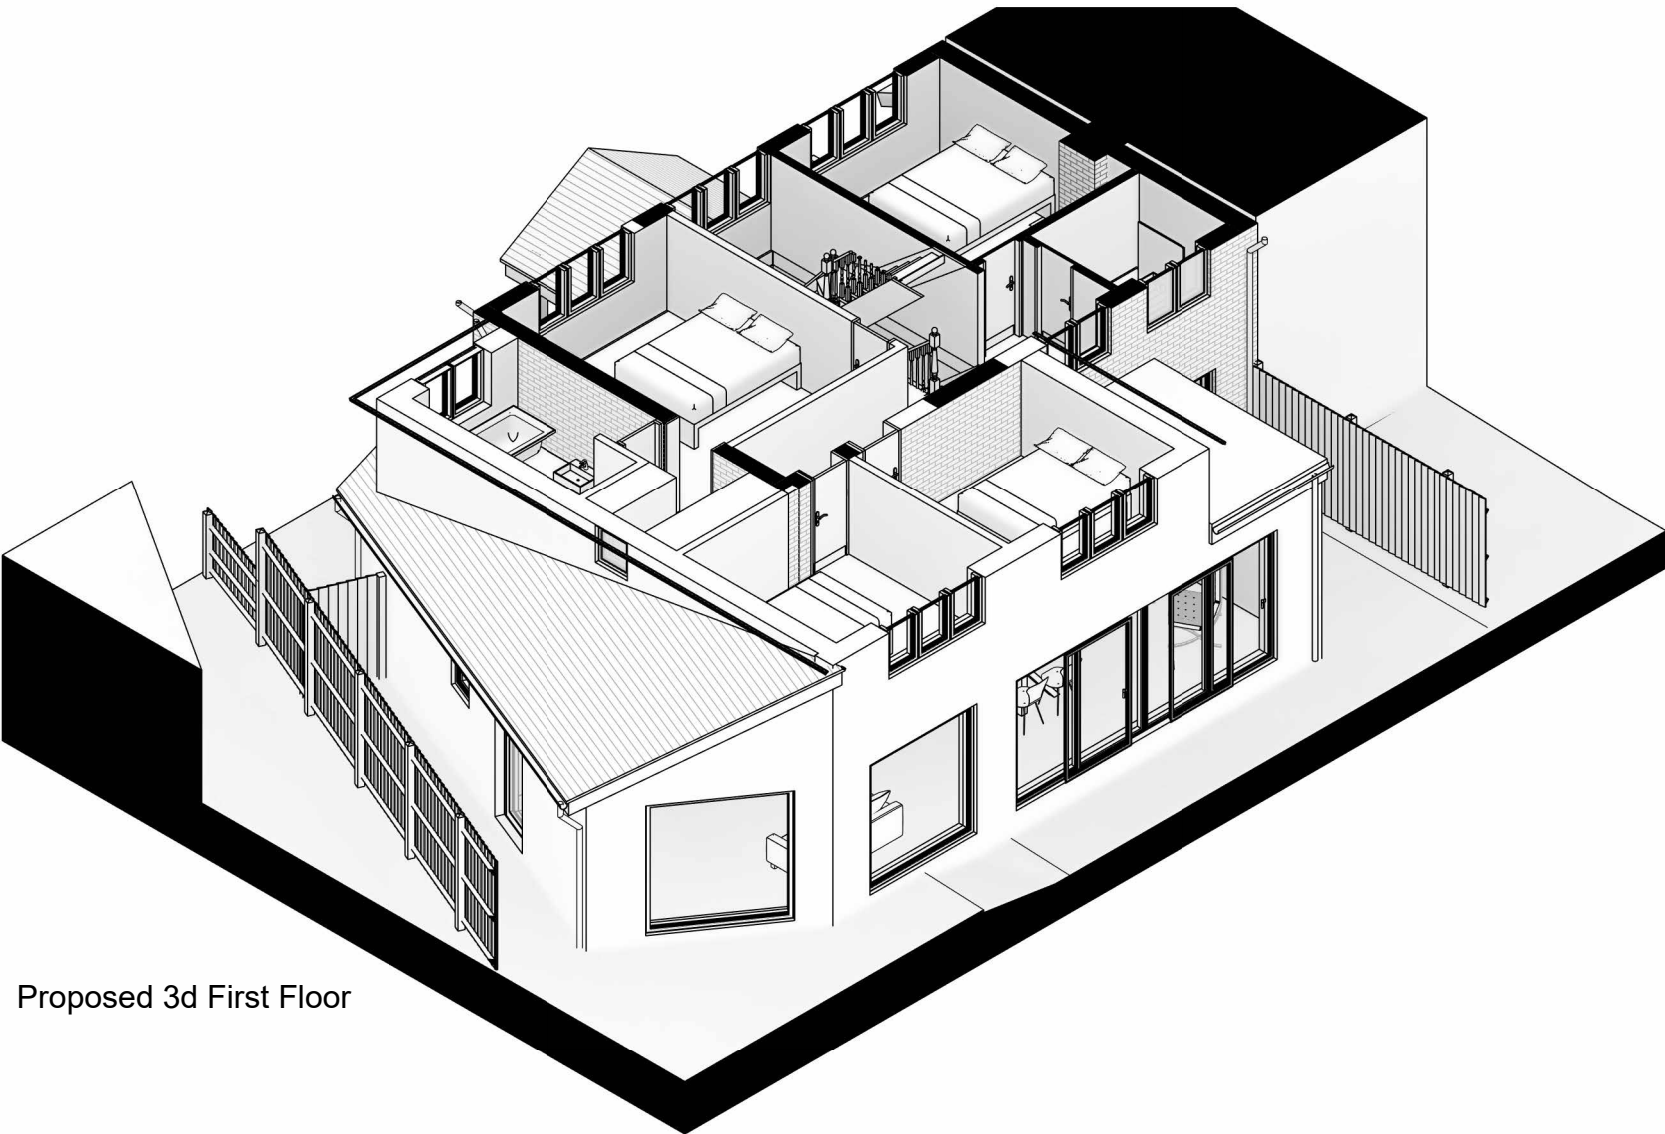

Proposed 3d First Floor

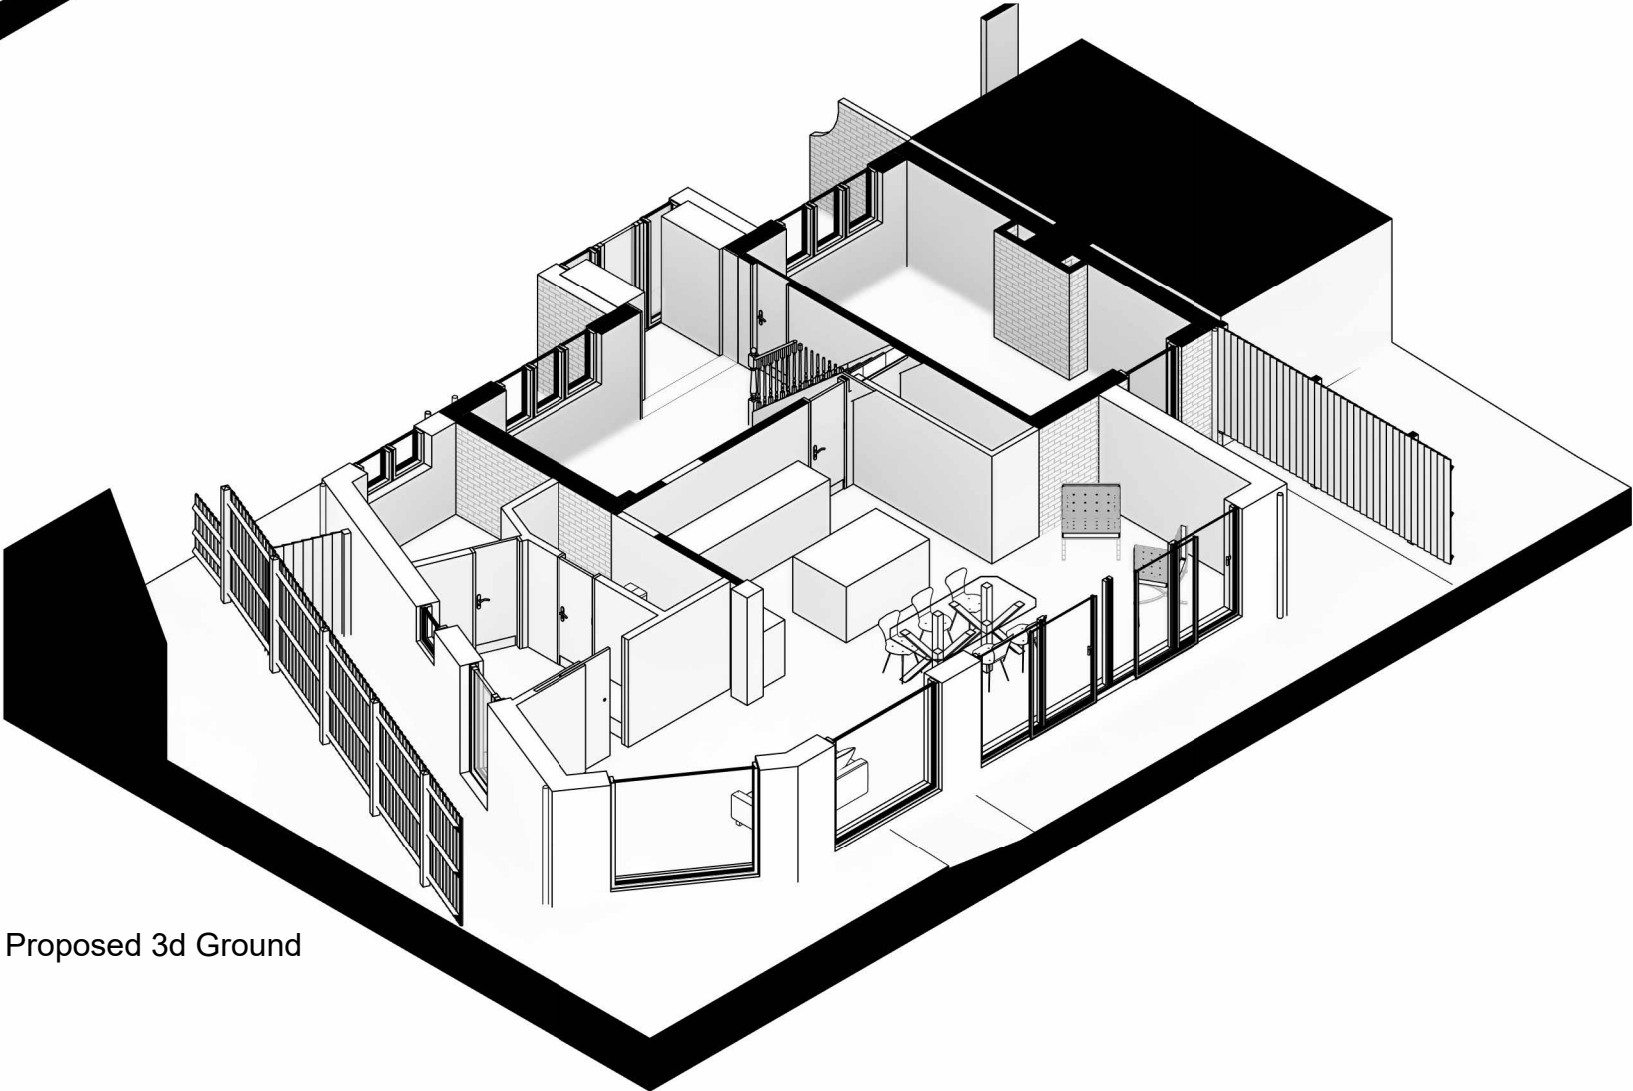

Proposed 3d Ground

PROJECT	SCALE	DATE	CHECKED BY
42 Southlake Crescent - Planning		Feb 2025	mAdt
DRAWING TITLE	DRAWING NUMBER	DRAWN BY	REVISION NO.
Proposed 3d Floor Plans	2502 PL31	LM	