



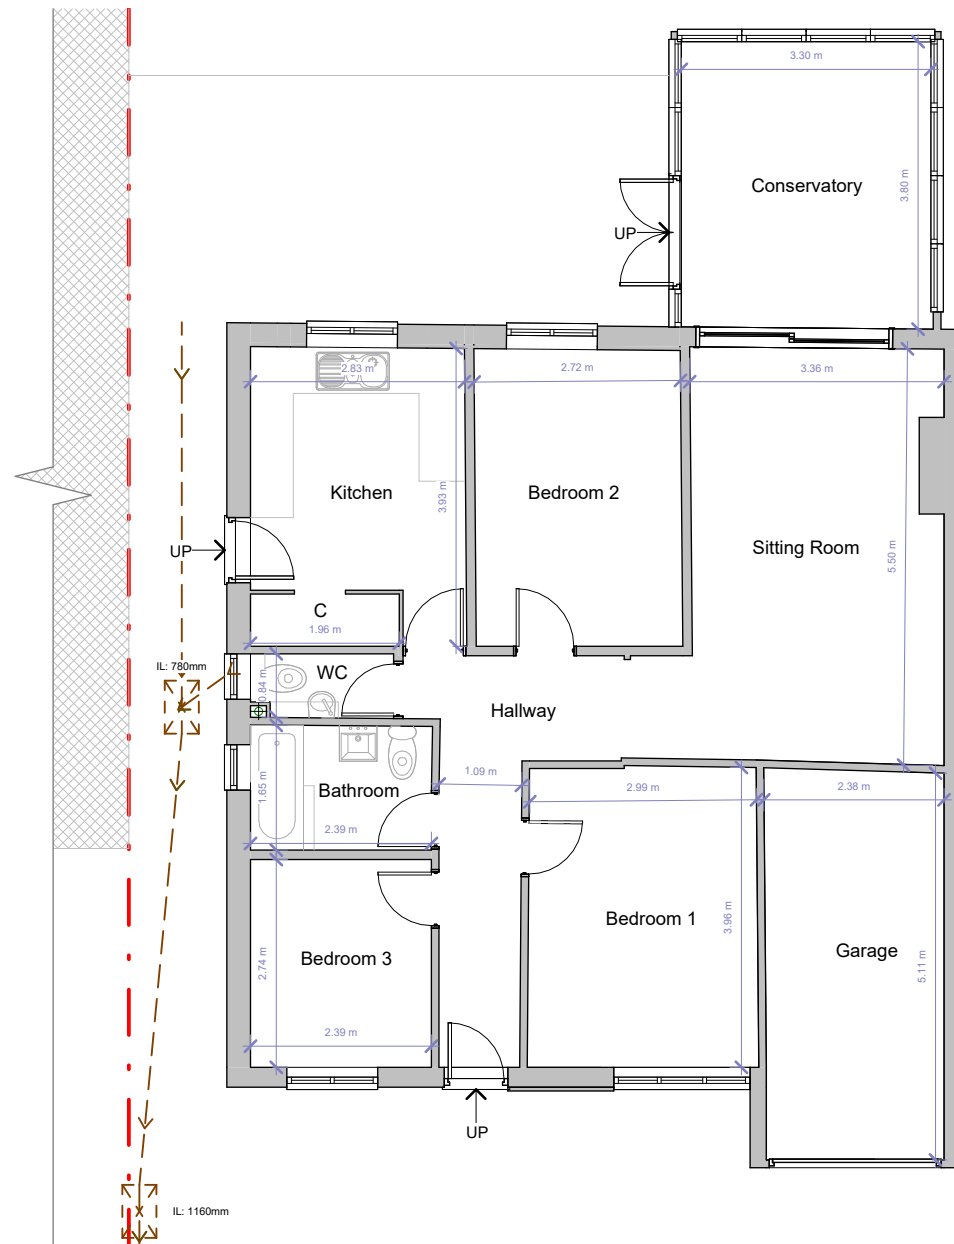

Ground Floor

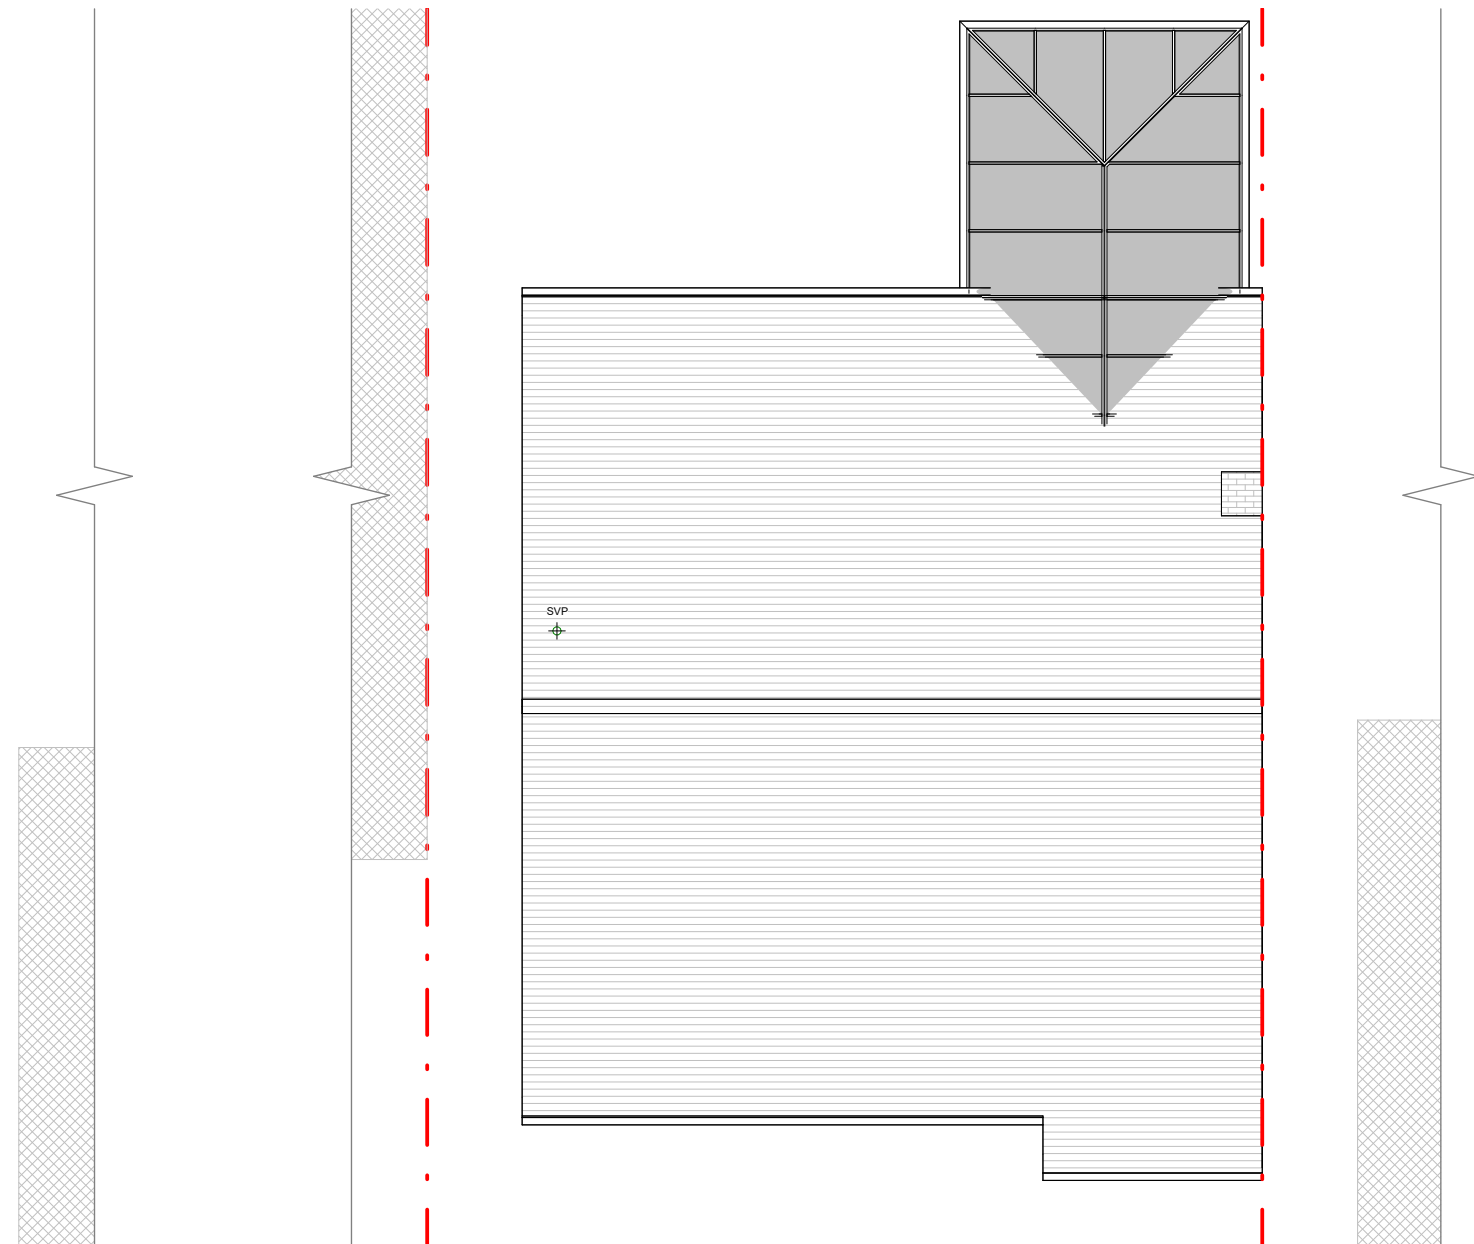

Roof Plan



FLUENT
ARCHITECTURAL DESIGN SERVICES
TEL: 0800 043 8838
E-MAIL: INFO@FLUENT-ADS.CO.UK
WEB: FLUENT-ADS.CO.UK

84 Broadwater Road Twyford

Existing Floor Plans

Scale @ A3
1 : 100

Date
05.02.26

Drawn by
S.G


Drawing number
P.M.200

Project number
2502

Rev
0

Key:

Existing Proposed SVP Boundary line
Existing drainage Proposed drainage Overhead

 

No.	Description	Date
0	First Draft	05.02.26