



Existing Plan

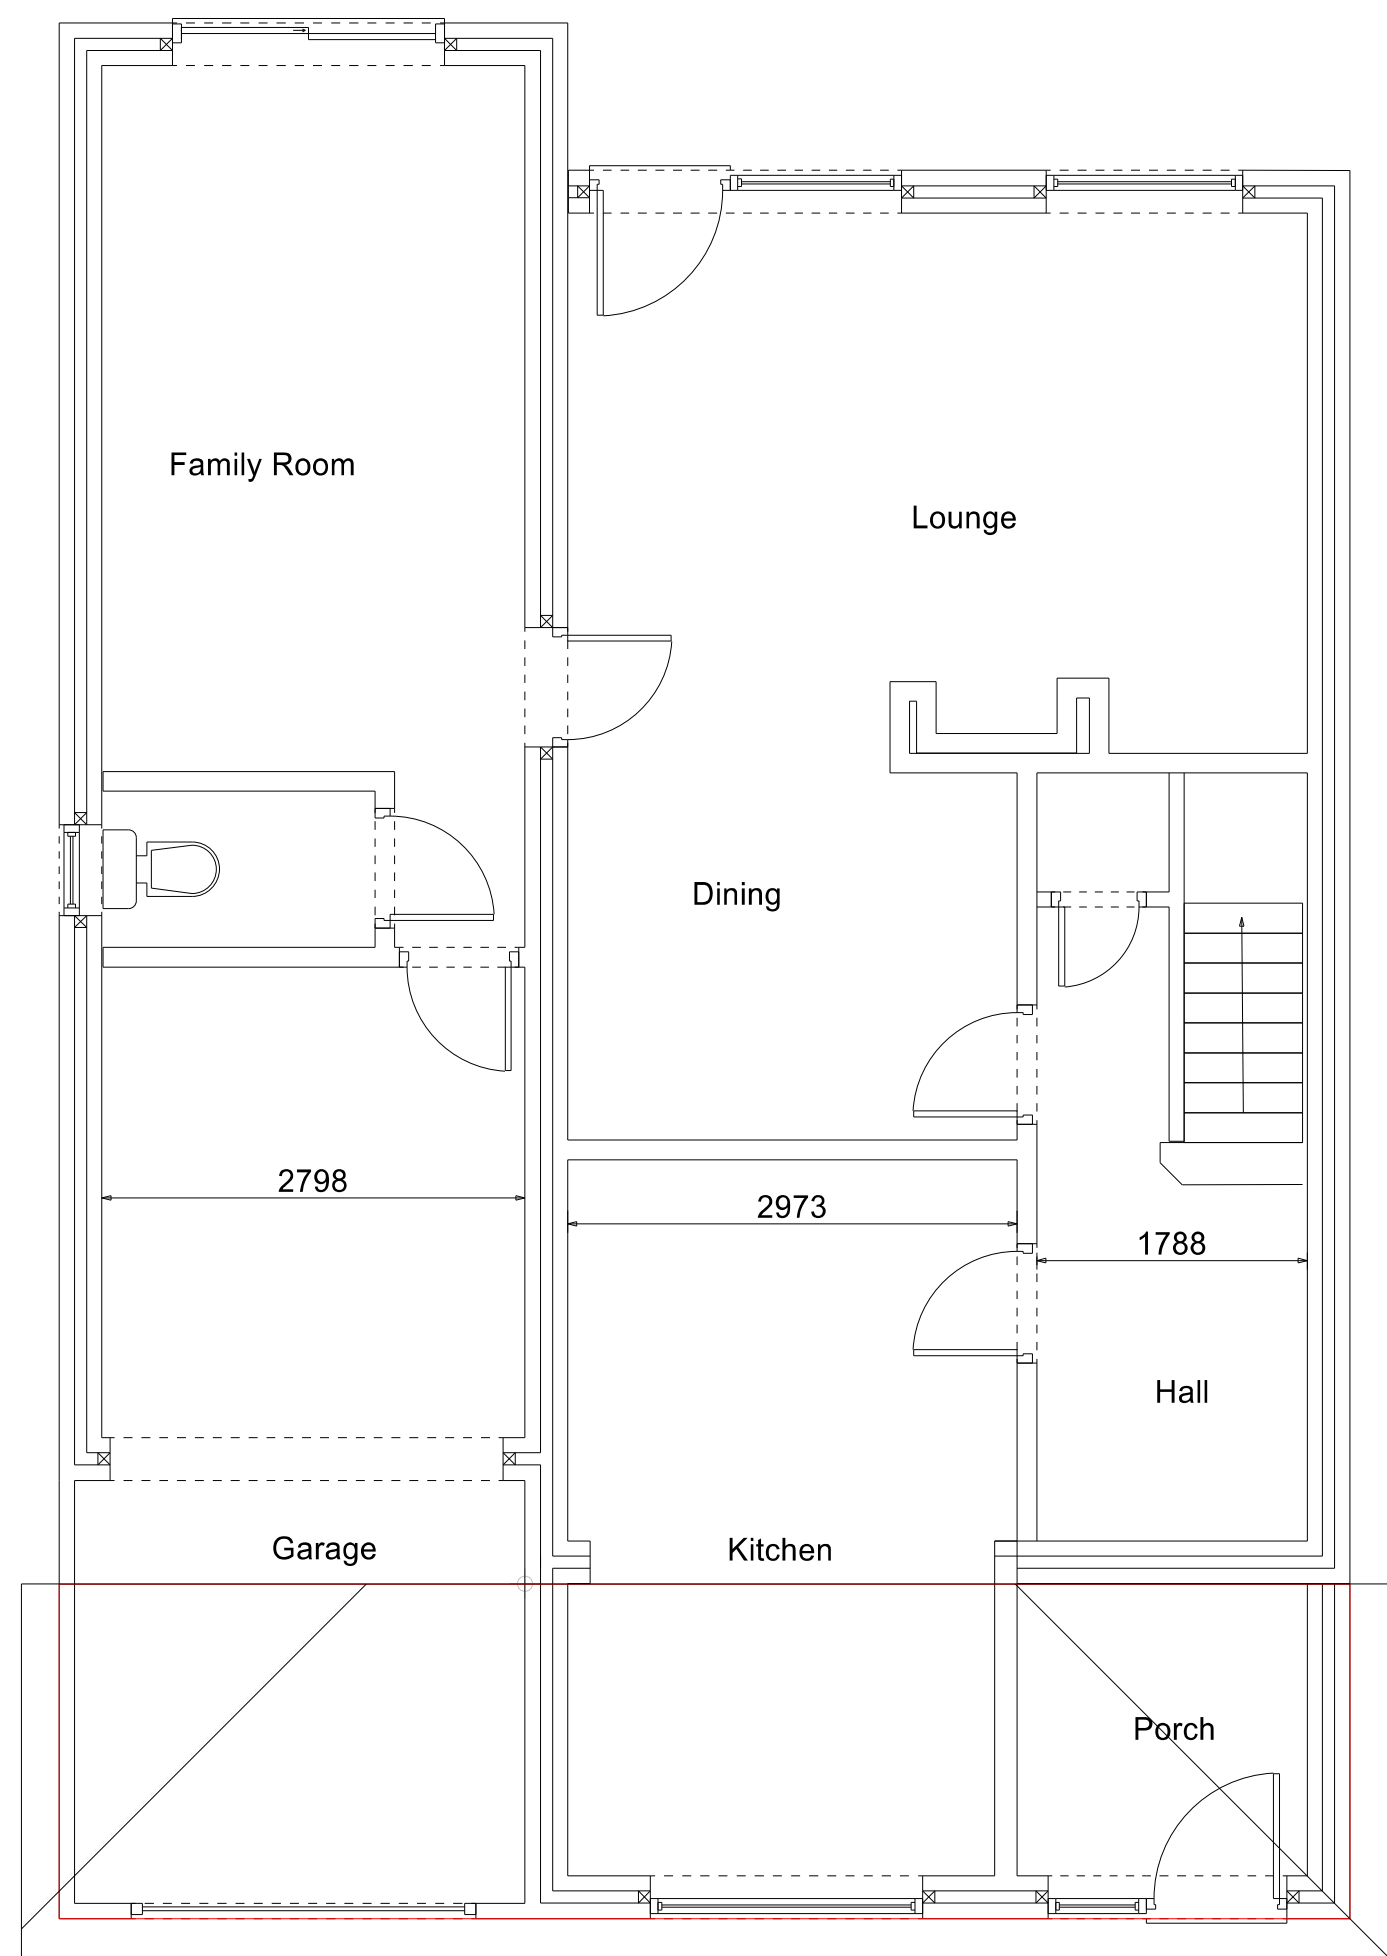


Ground Floor Plan

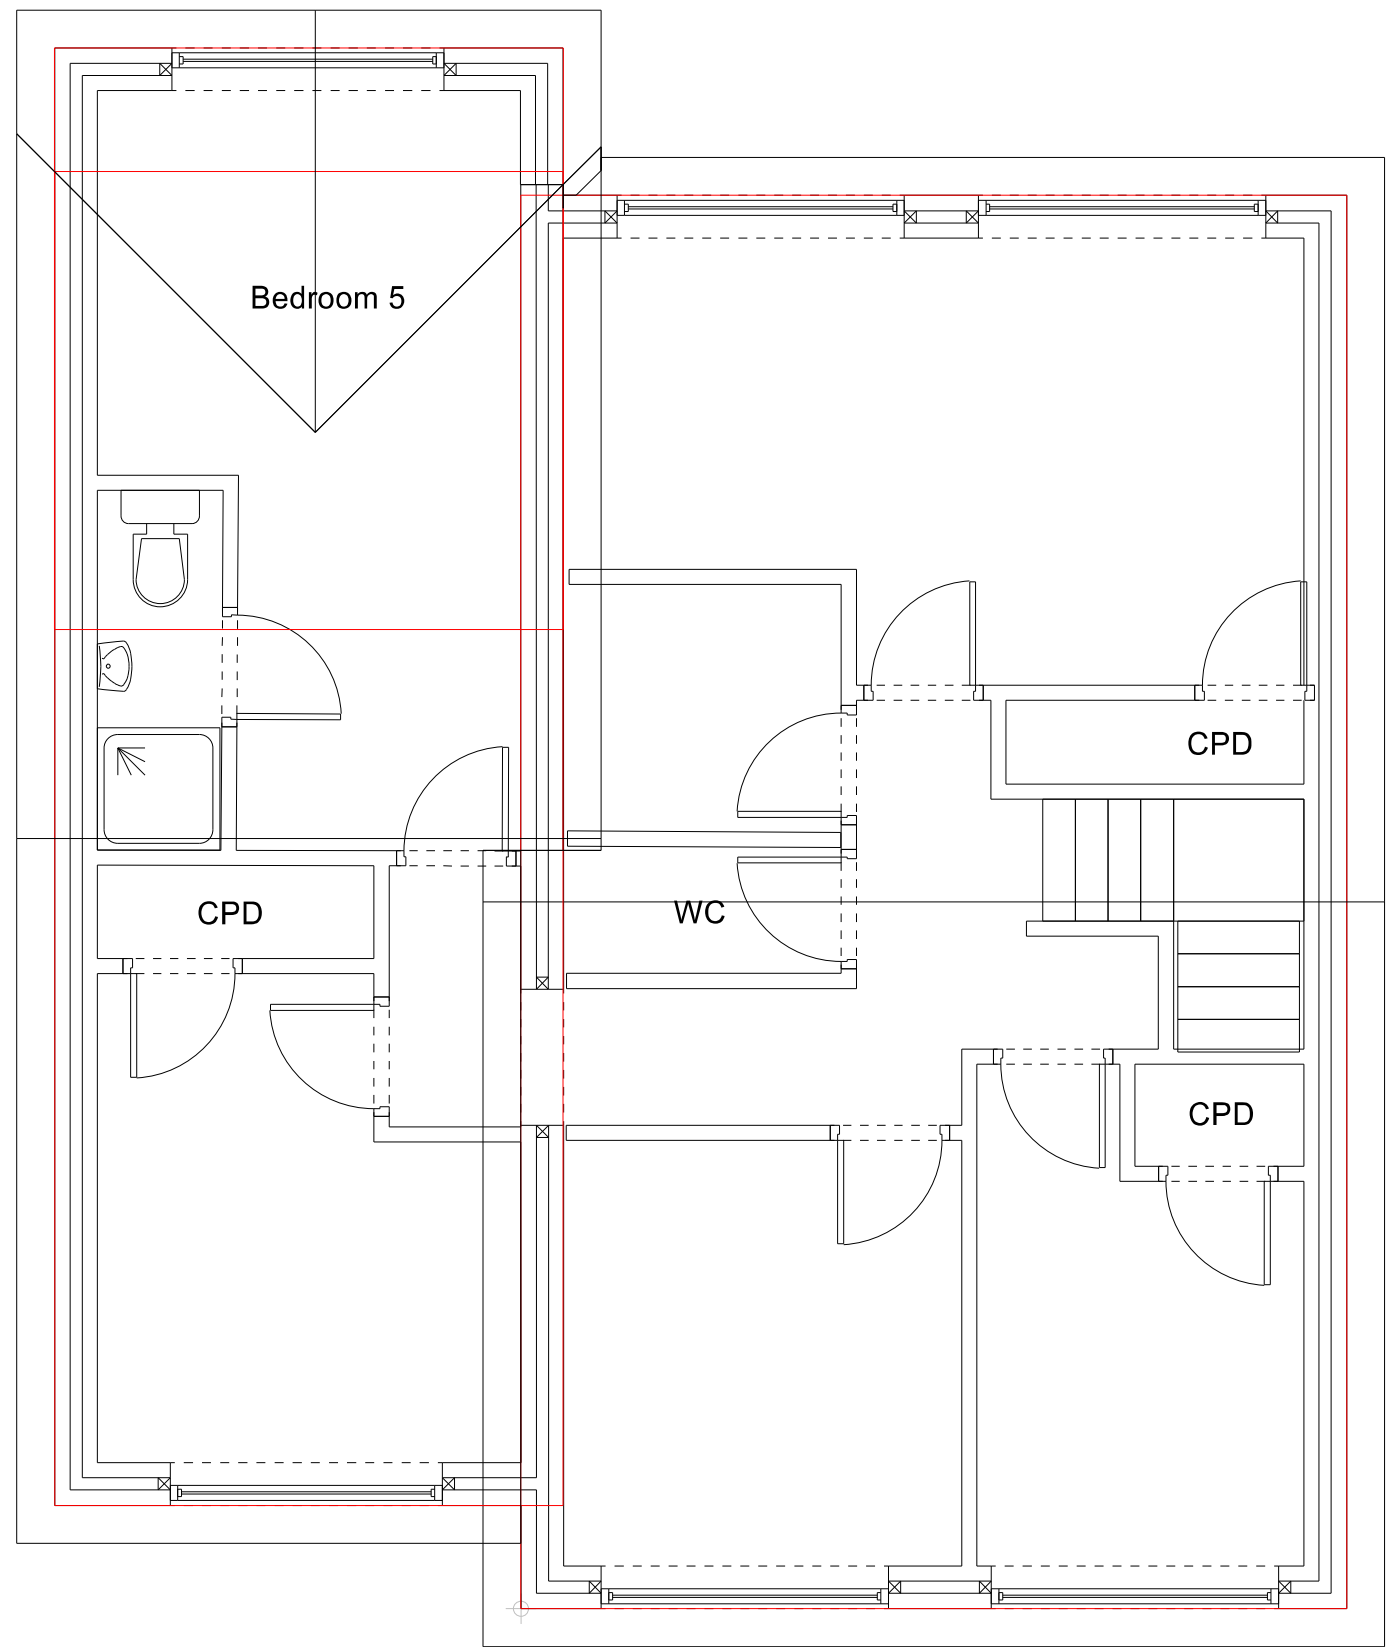

First Floor Plan

Notes

 

Cantley Design

Cantley Design

Project
Extension
30 Valley Crescent
Wokingham
RG41 1NP
Drawing Title
Existing Plan
Client
Lisa Shackleford
Drawing No.
01/05/2026/RDO/nco/EP
Date
May 2026
Drawn by
Bob Owles
Checked by
NCO

Page Size - A1 3000 mm

Cantley Drawing Services
20 Cantley Crescent
Wokingham
RG41 1NX
0781 803 2212