


Proposed Elevations



Front Elevation

Side Elevation

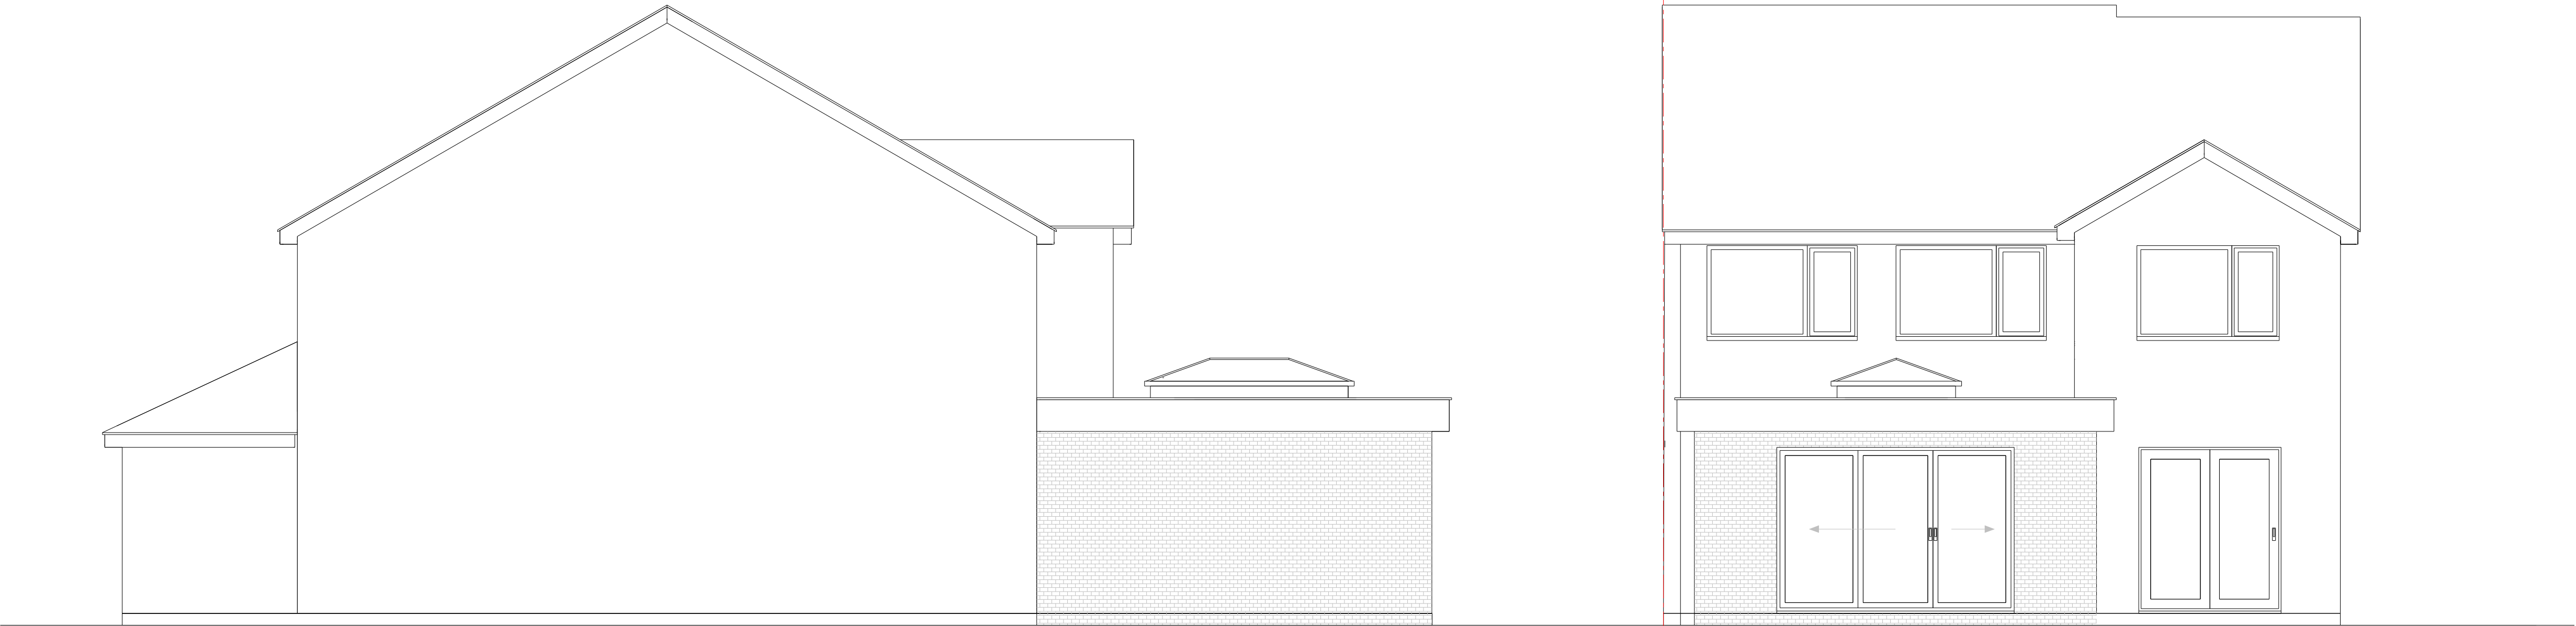

Side Elevation

Rear Elevation

Notes



[Cantley Design](#)

Cantley Design

Project  
Extension  
30 Valley Crescent  
Wokingham  
RG41 1NP  
Drawing Title  
Existing Plan  
Client  
Lisa Shackelford  
Drawing No.  
01/05/2026/RDO/nco/PP/D4ba  
Date  
May 2026  
Drawn by  
Bob Owles  
Checked by  
NCO

Page Size - A1 3000 mm

Cantley Drawing Services  
20 Cantley Crescent  
Wokingham  
RG41 1NX  
0781 803 2212