


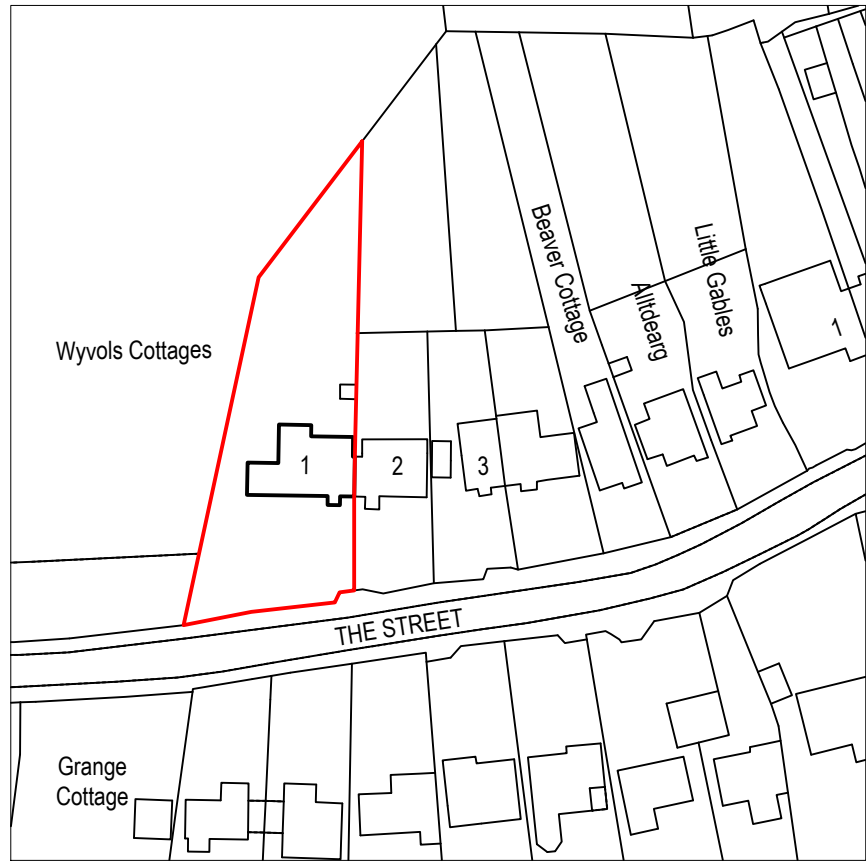


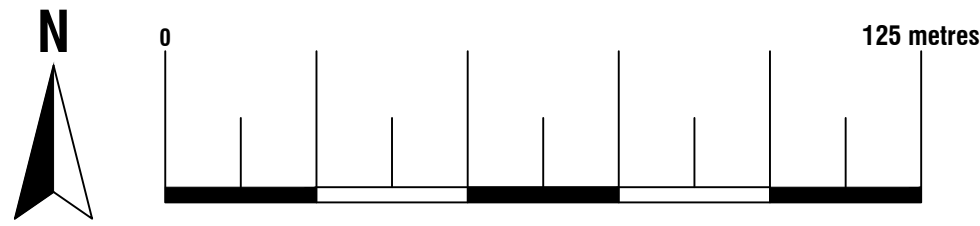


Location Plan
Scale 1:1250
© Crown Copyright and database rights 2025
OS 100047474

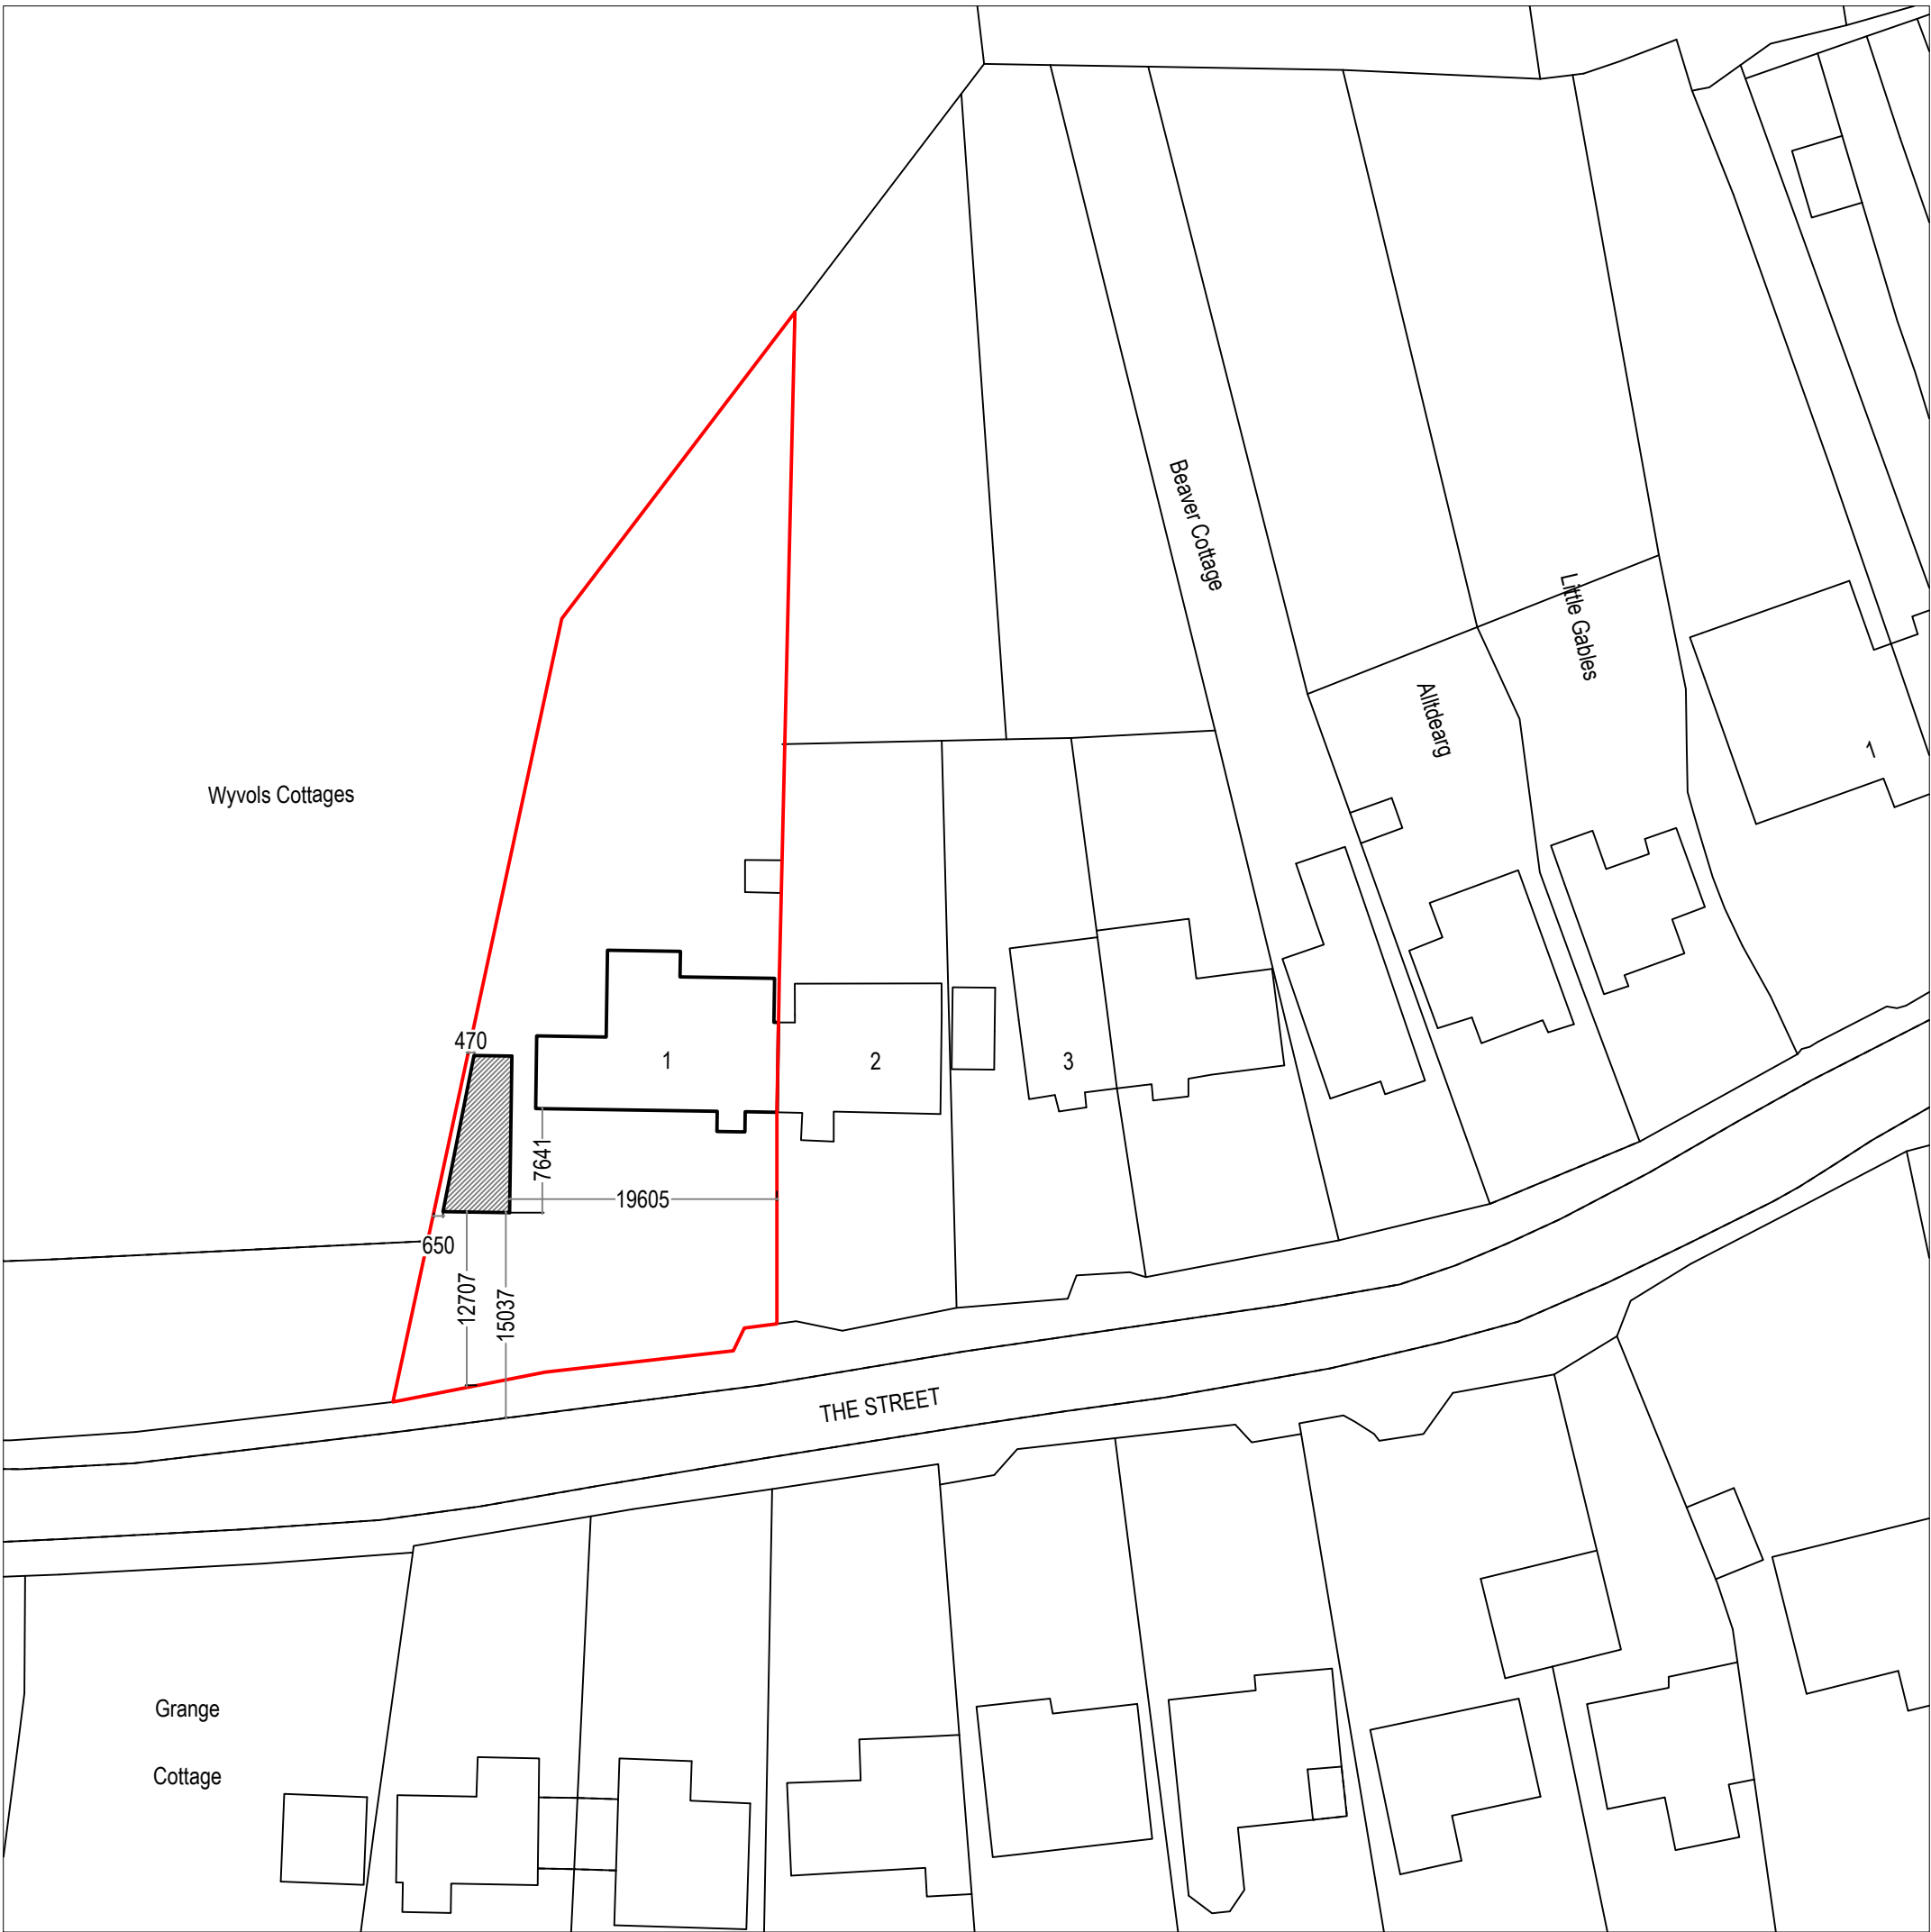

Existing Block Plan
Scale 1:500
© Crown Copyright and database rights 2025
OS 100047474

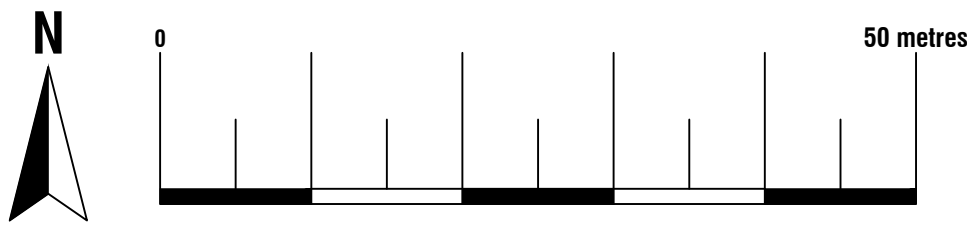

Proposed Block Plan
Scale 1:500
© Crown Copyright and database rights 2025
OS 100047474

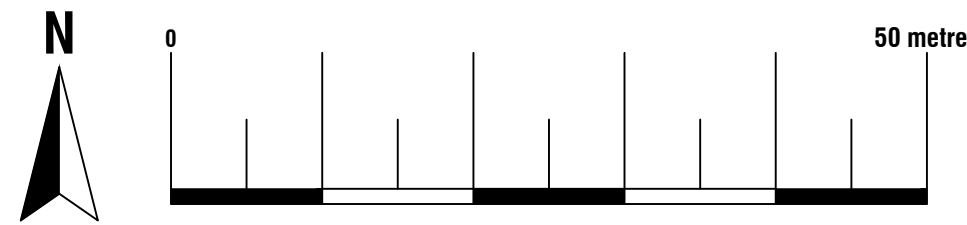


Arkiplan

ArkiPlan Architectural Ltd • Enquiries@ArkiPlan.co.uk
Lytchett House, 13 Freeland Park, Wareham Road, Poole, Dorset, BH16 6FA

Site	1 Wyvols Cottages, The Street, Swallowfield, Reading RG7 1RH	Date	15.09.2025		
		Sheet	25-1733	D01	REV 04
		Job	Internal Alterations New Garden Room		
		Scale	1:500, 1:1250 @A1, 1:1000, 1:2500 @A3		
Title Number	-	Title	As Shown		


Details above

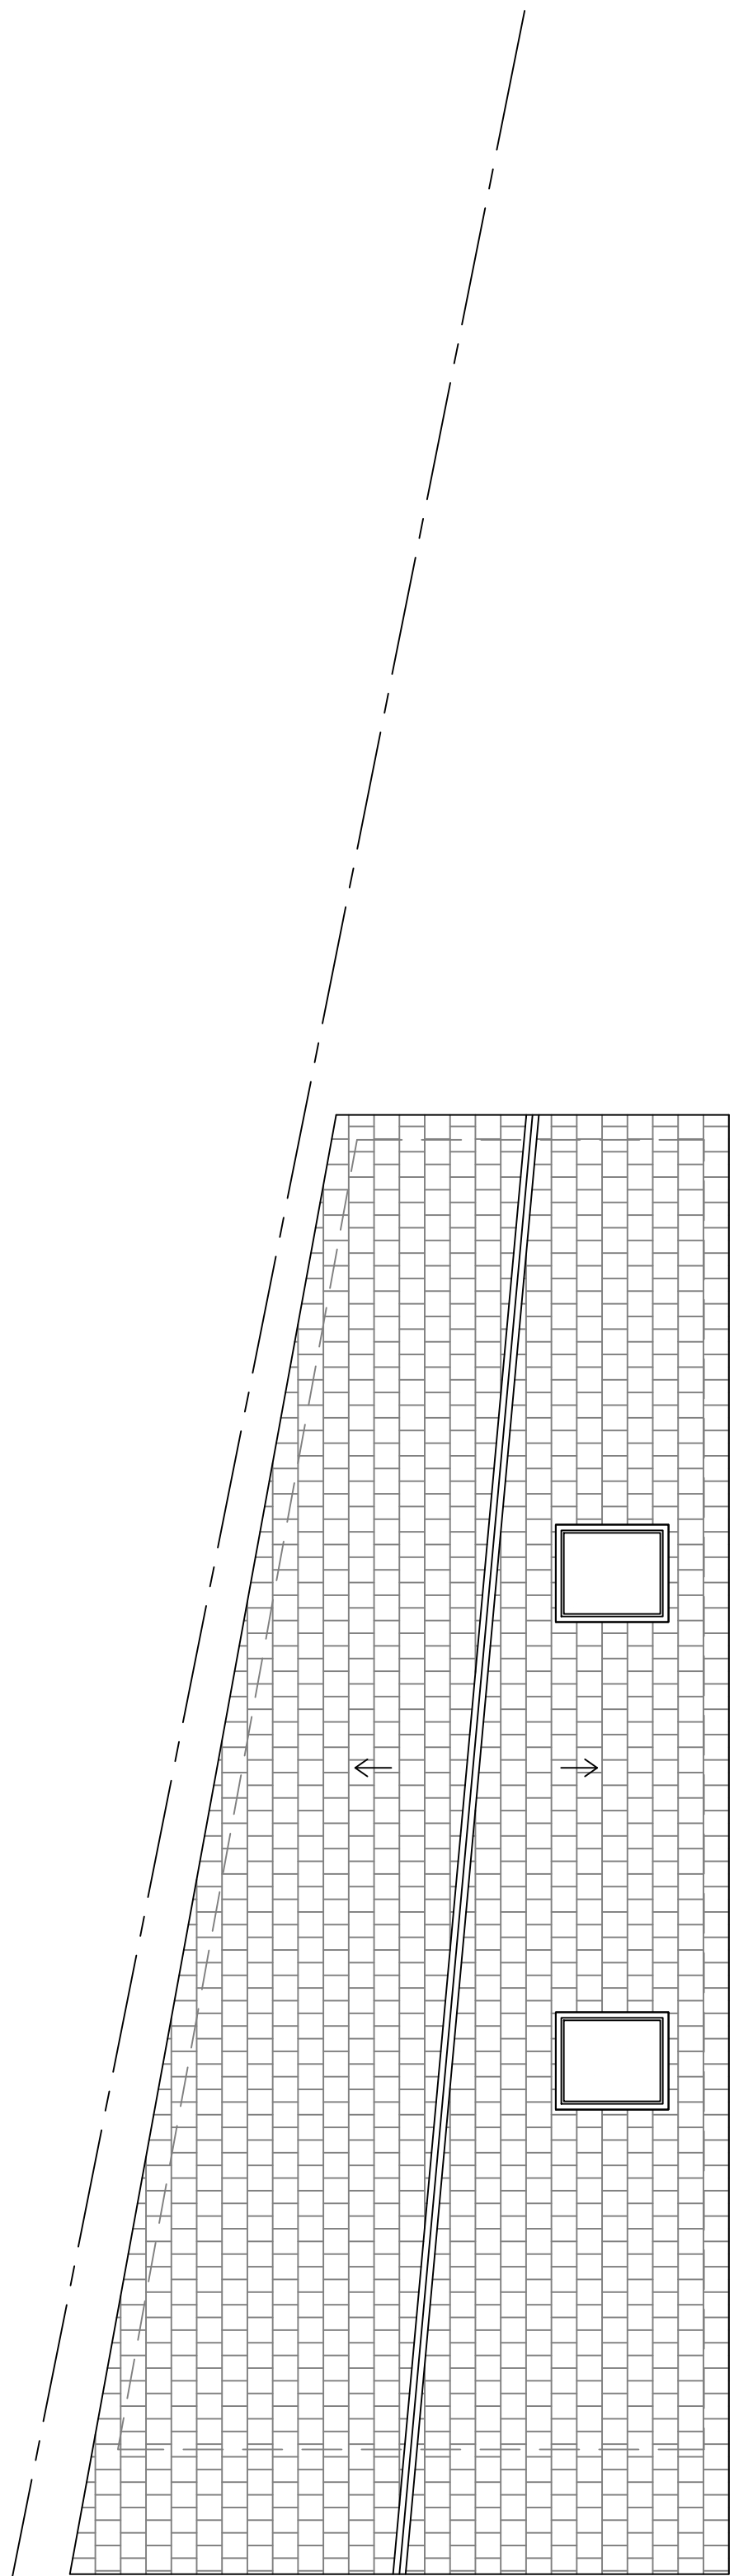


ArkiPlan Architectural Ltd • Enquiries@ArkiPlan.co.uk

Lytchett House, 53 Freeland Park, Wareham Park, Poole, Dorset, BH16 6FA


Site	1 Wyvols Cottages, The Street, Swallowfield, Reading RG7 1RH	Date	15.09.2025		
		Sheet	25-1733	D02	REV 04
		Job	Internal Alterations New Garden Room		
		Scale	1:50 @A1, 1:100 @A3		
Title Number	-	Title	As Shown		

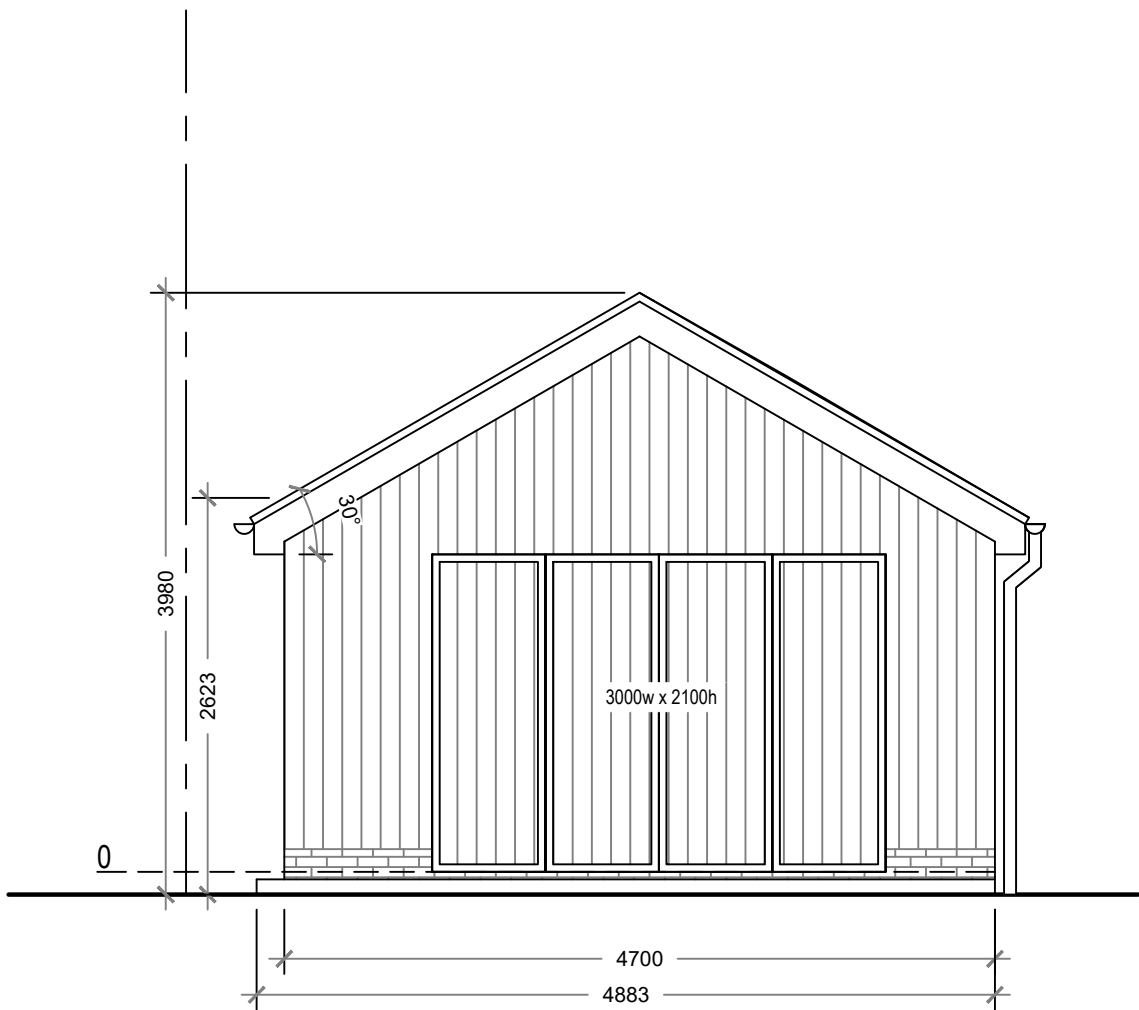


Proposed South Elevation

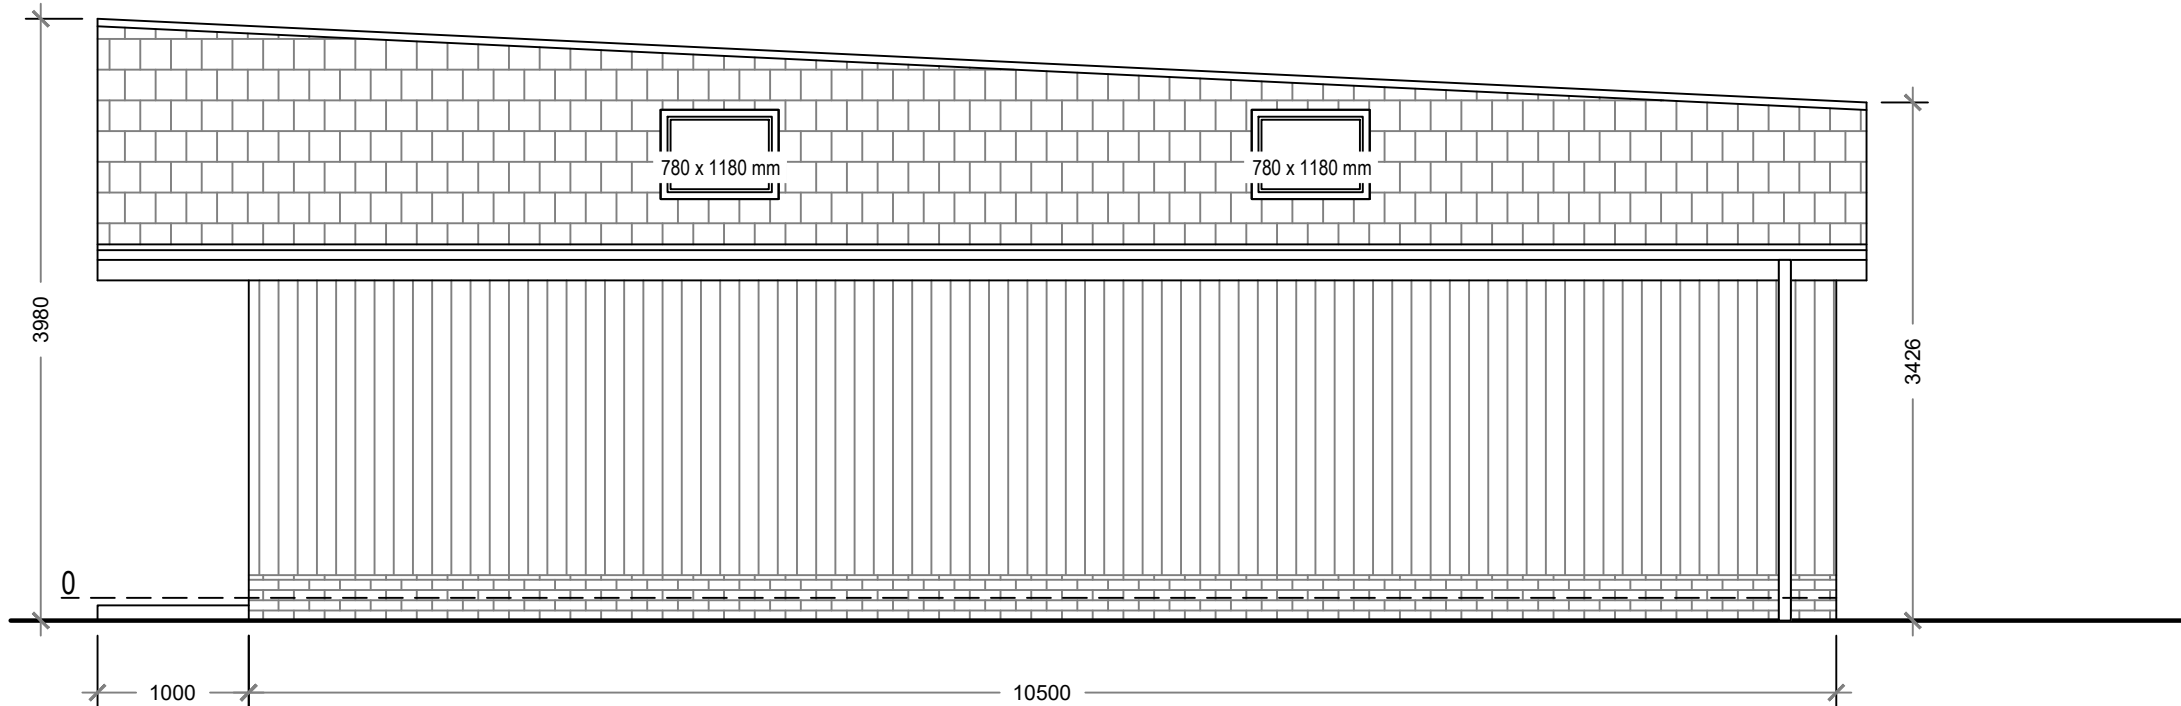


Proposed East Elevation

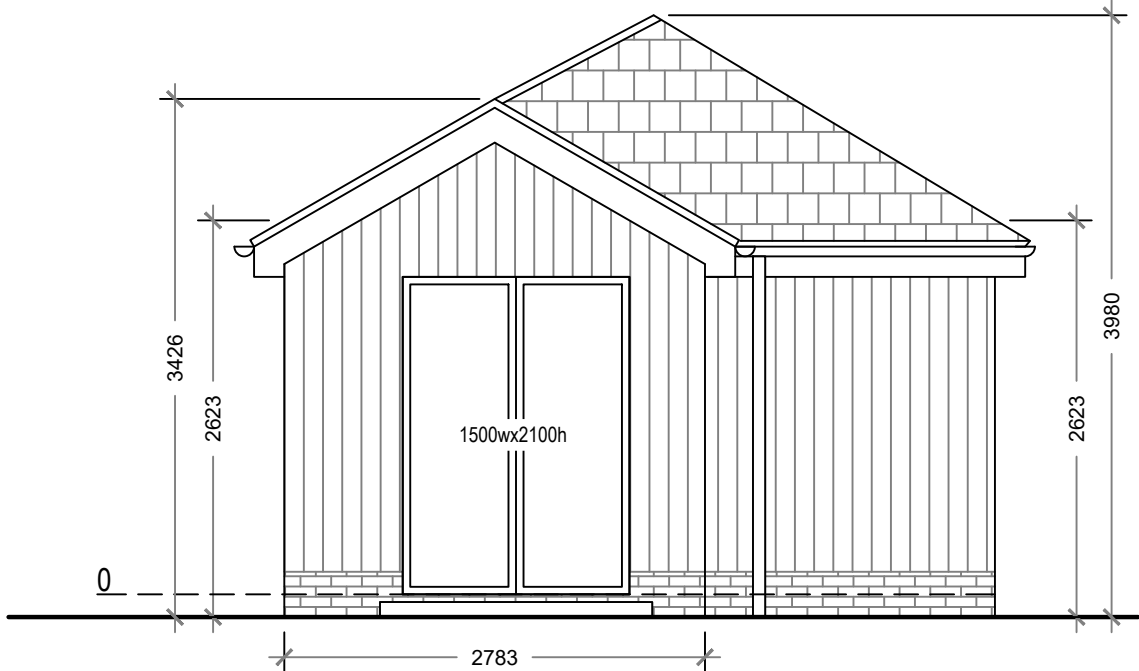

Proposed North Elevation

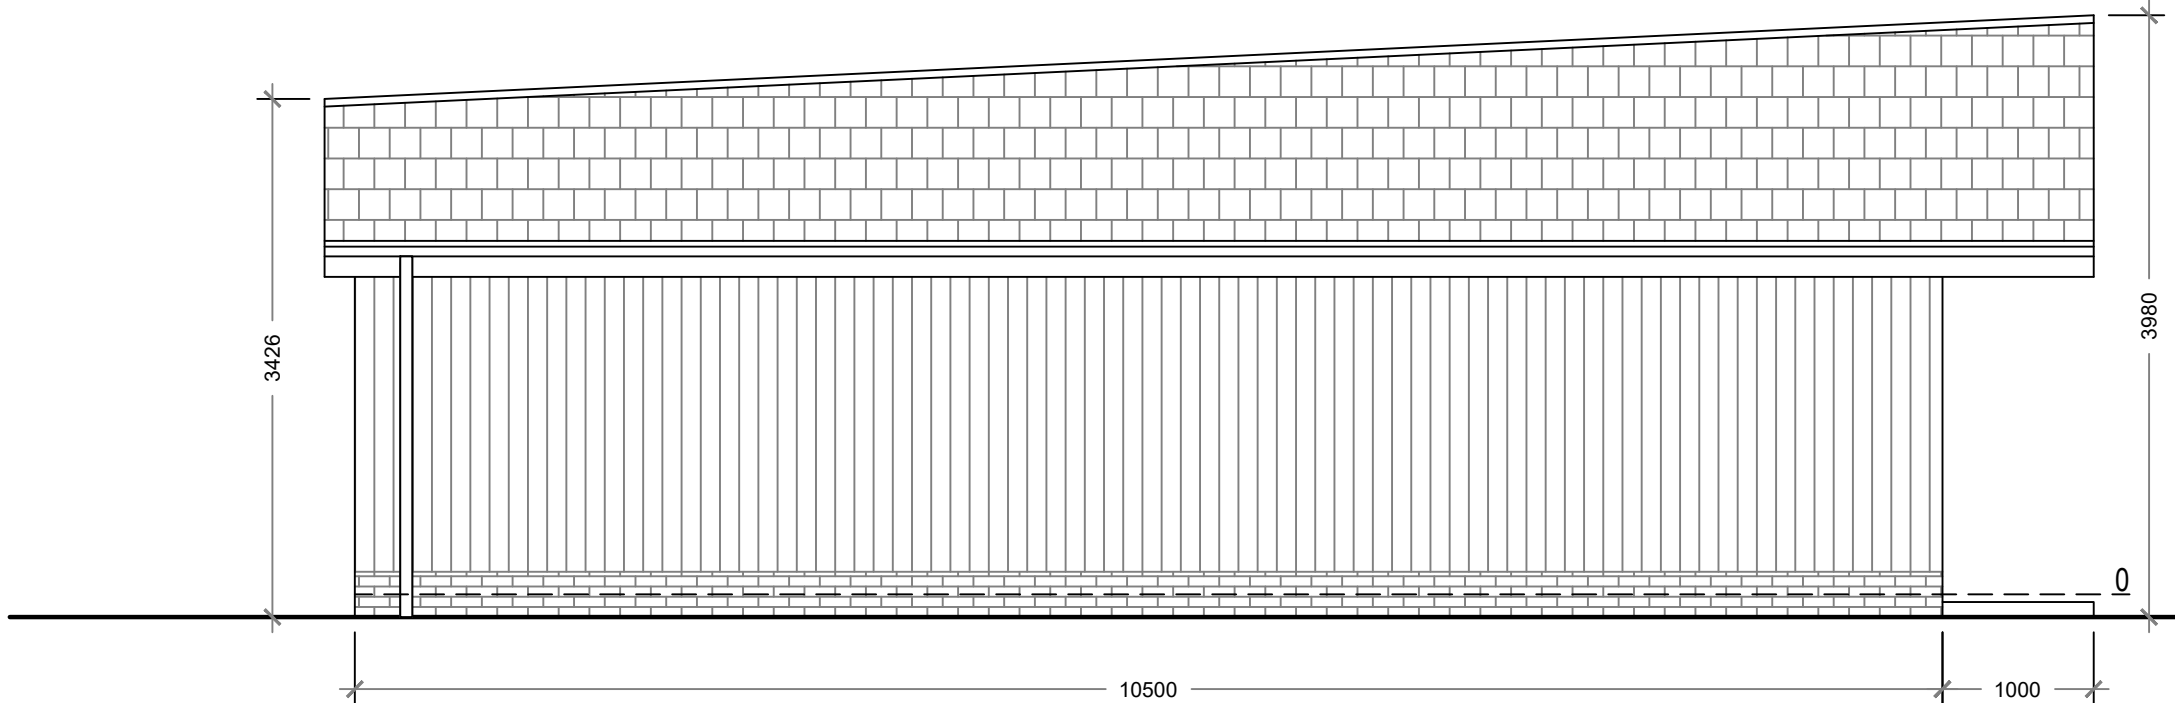

Proposed West Elevation

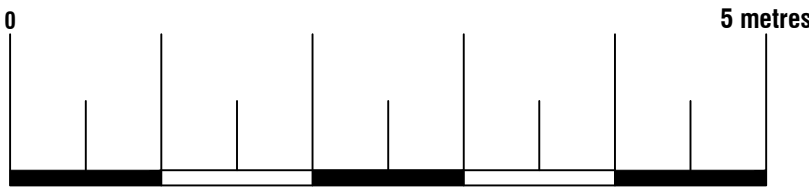

Proposed Materials:
Walls: Brick plinth
Walls: Timber cladding
Pitched roof: Shingled roof
Windows: Double glazed (to match existing)
Skylights: Size as indicated (not protruding more than 150mm above the existing roof plane)

Arkiplan ArkiPlan Architectural Ltd • Enquiries@ArkiPlan.co.uk Lytchett House, 13 Freeland Park, Wareham Road, Poole, Dorset, BH16 6FA			
Site	1 Wyvols Cottages, The Street, Swallowfield, Reading RG7 1RH	Date	15.09.2025
		Sheet	25-1733 D03 REV 04
		Job	Internal Alterations New Garden Room
		Scale	1:50 @A1, 1:100 @A3
Title Number	-	Title	As Shown



Proposed South Elevation




Proposed North Elevation

Proposed Materials:
Walls: Brick plinth
Walls: Timber cladding
Pitched roof: Shingled roof
Windows: Double glazed (to match existing)
Skylights: Size as indicated (not protruding more than 150mm above the existing roof plane)




ArkiPlan Architectural Ltd • Enquiries@ArkiPlan.co.uk
Lytchett House, 13 Freeland Park, Wareham Road, Poole, Dorset, BH16 6FA

Site	1 Wyvols Cottages, The Street, Swallowfield, Reading RG7 1RH	Date	15.09.2025		
		Sheet	25-1733	D13	REV 04
		Job	Internal Alterations New Garden Room		
		Scale	Not To Scale		
Title Number	-	Title	Proposed Elevations		

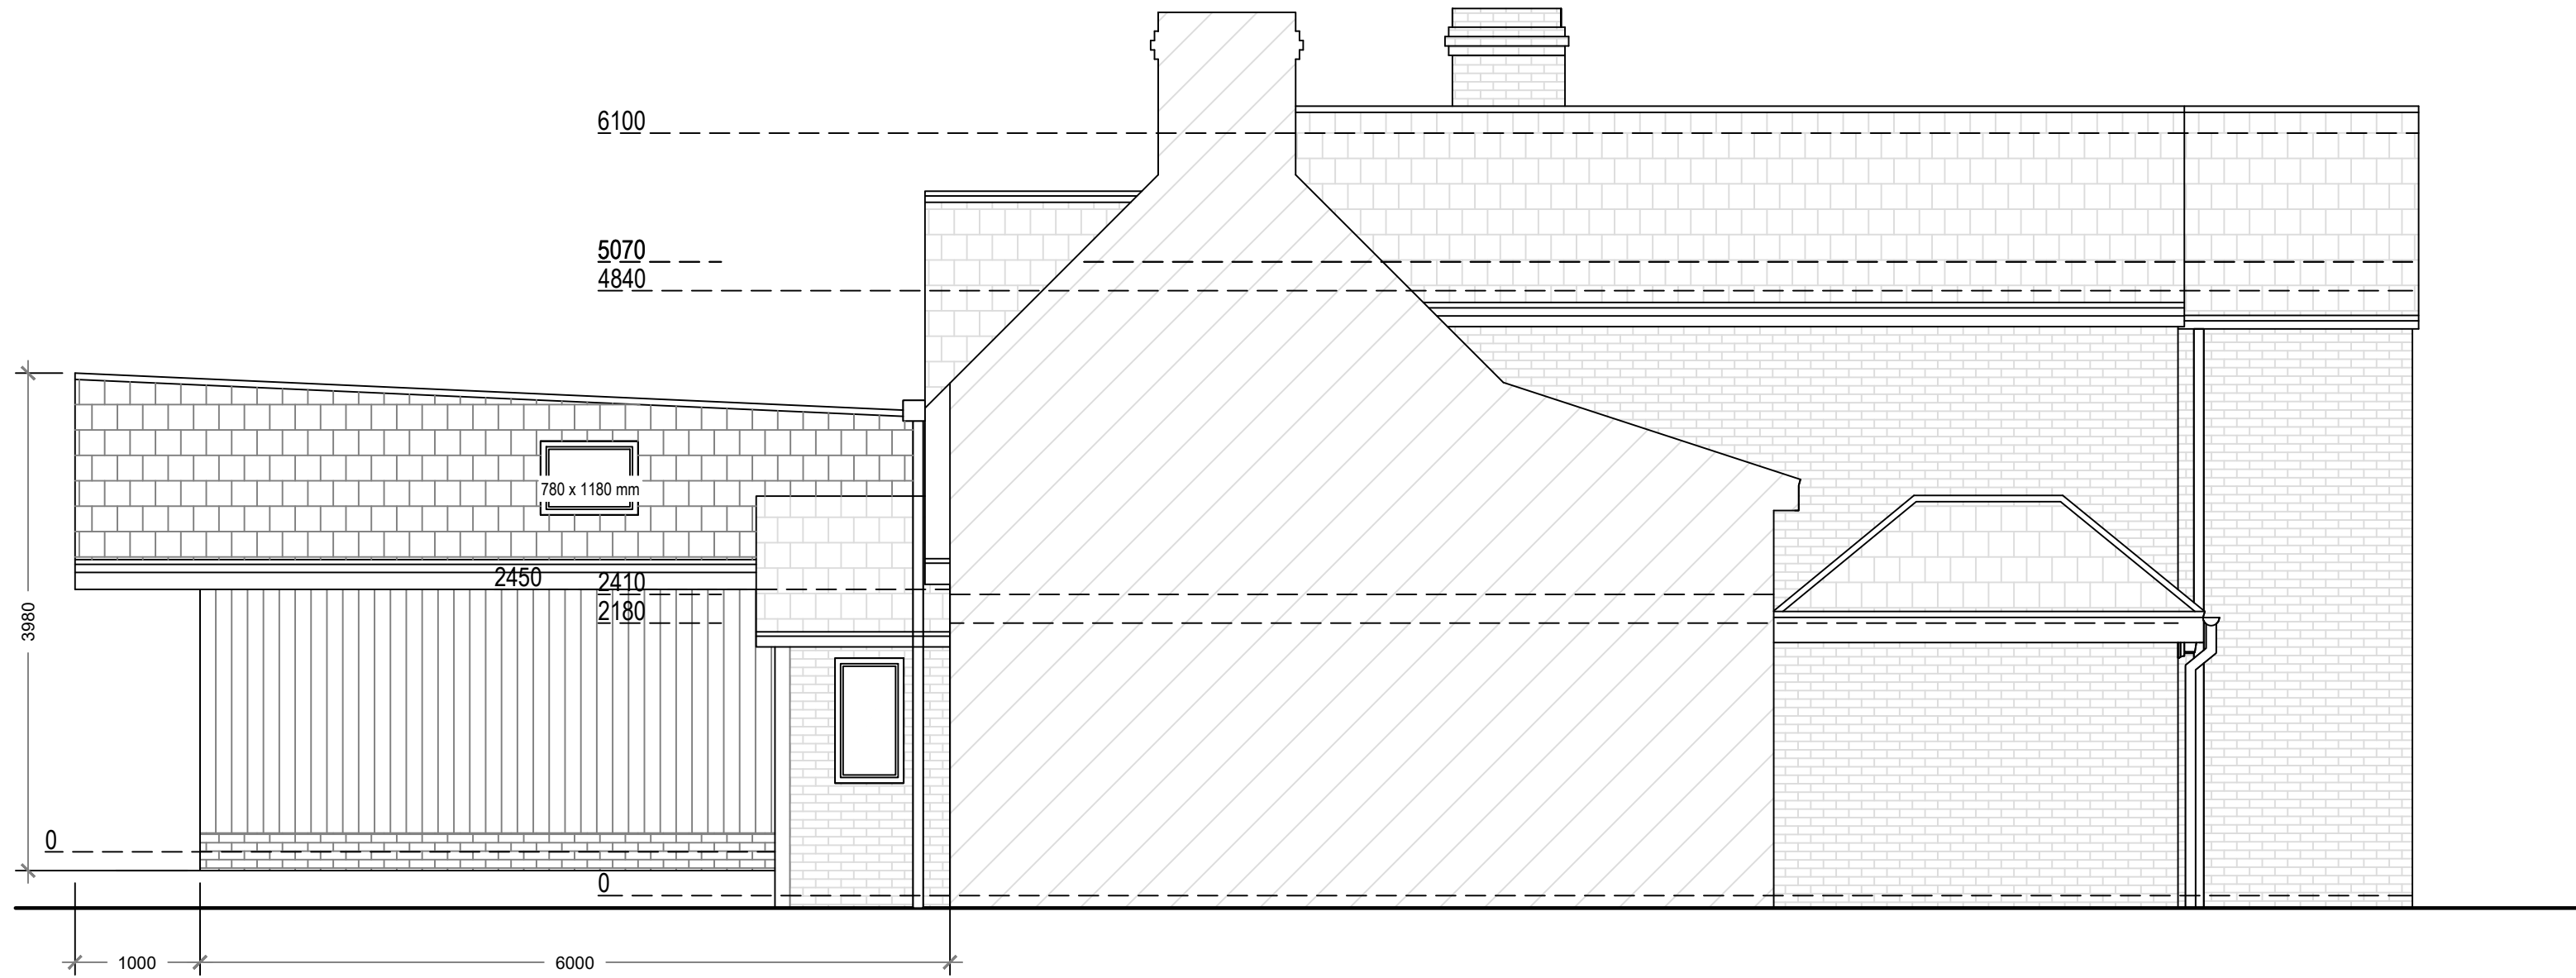

Proposed East Elevation

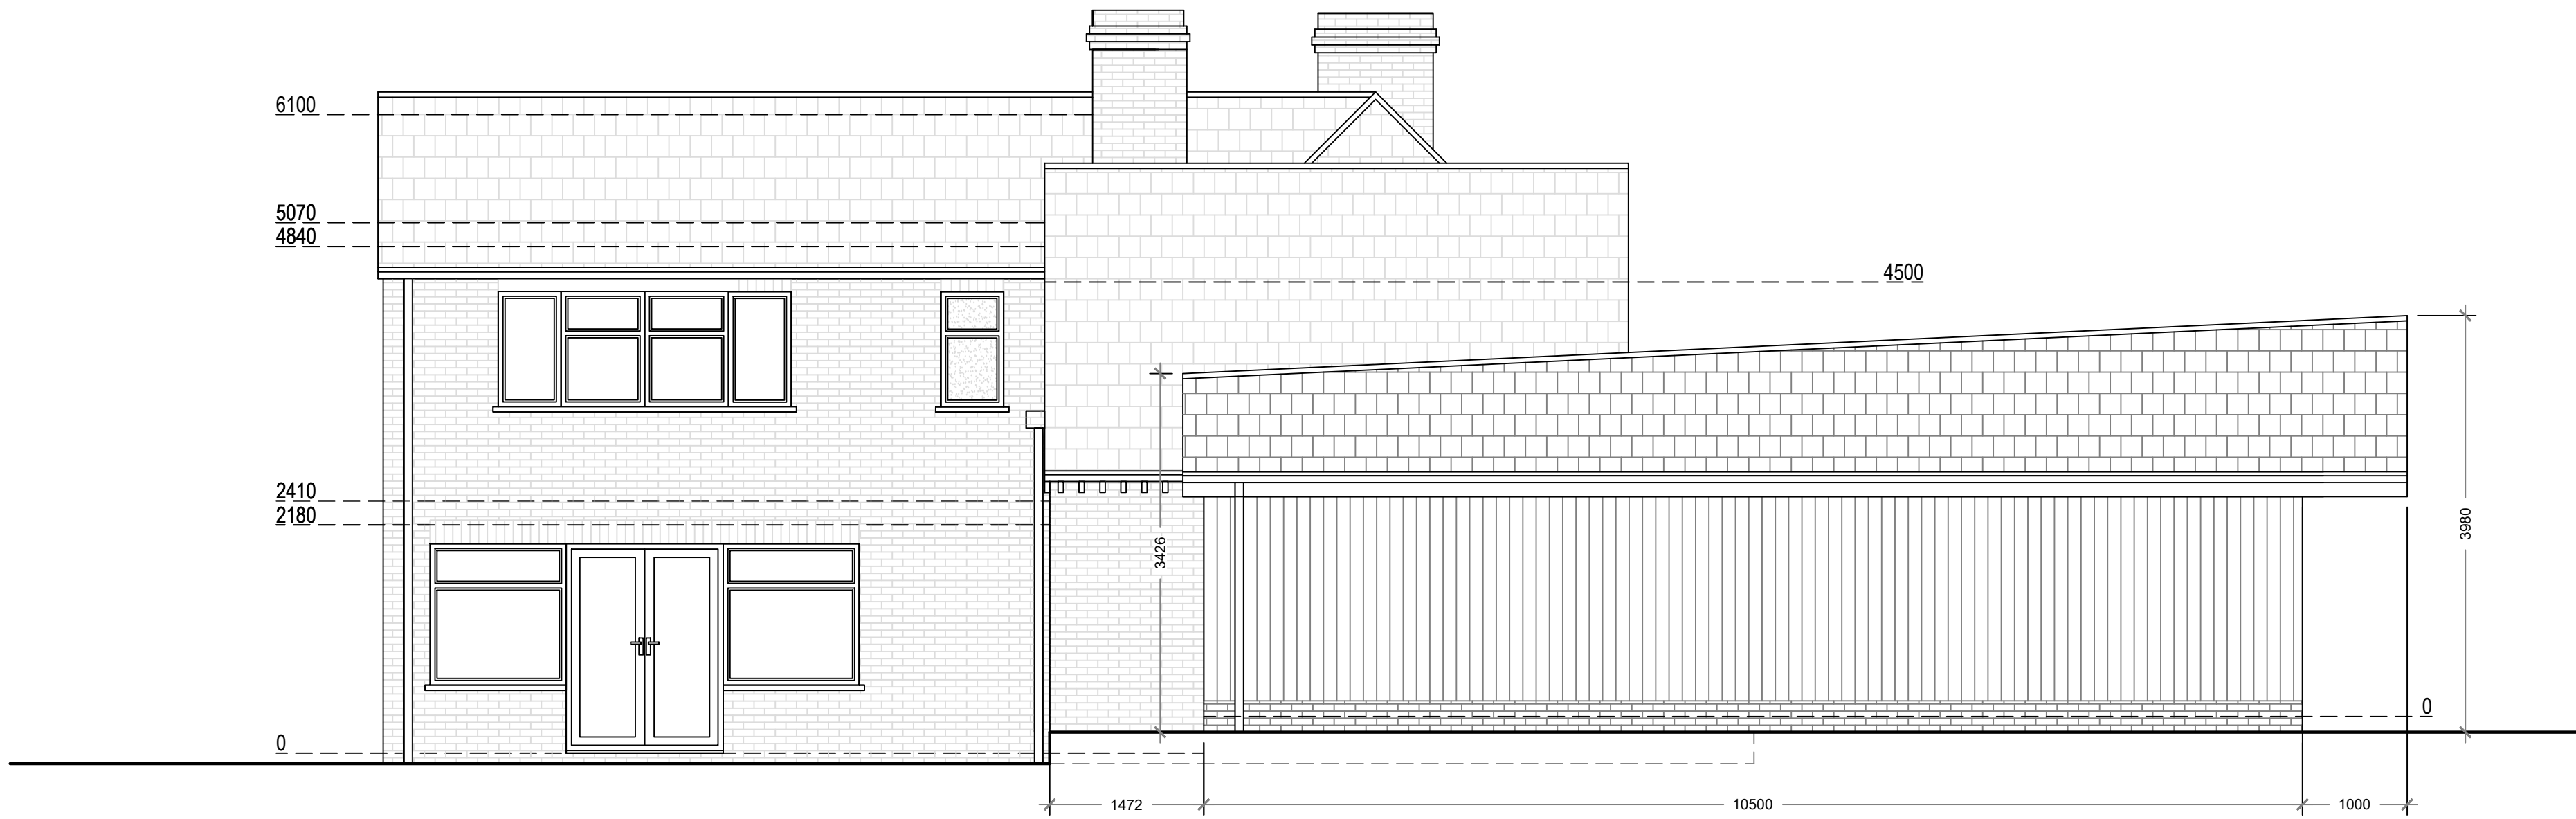

Proposed West Elevation

Proposed Materials:
Walls: Brick plinth
Walls: Timber cladding
Pitched roof: Shingled roof
Windows: Double glazed (to match existing)
Skylights: Size as indicated (not protruding more than 150mm above the existing roof plane)



ArkiPlan Architectural Ltd • Enquiries@ArkiPlan.co.uk
Lytchett House, 13 Freeland Park, Wareham Road, Poole, Dorset, BH16 6FA

Site	1 Wyvols Cottages, The Street, Swallowfield, Reading RG7 1RH	Date	15.09.2025		
		Sheet	25-1733	D14	REV 04
		Job	Internal Alterations New Garden Room		
		Scale	Not To Scale		
Title Number	-	Title	Proposed Elevations		