





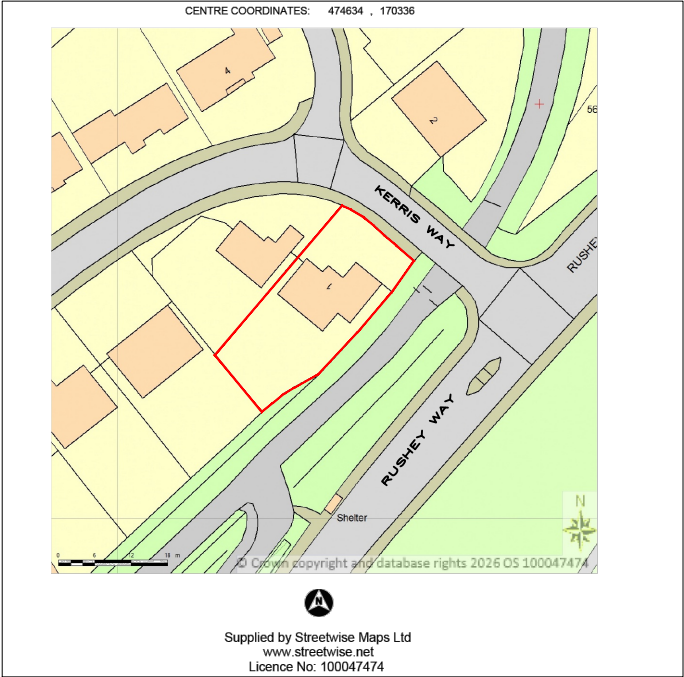



LOCATION PLAN
SCALE 1:1250@A3

BLOCK PLAN
SCALE 1:500@A3

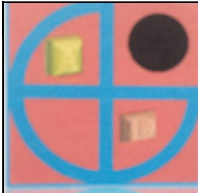


	PROJECT:	1 Kerris Way Earley	DRAWN BY:	P.S.	DRAWING TITLE:		ArchDezine Limited archdeziner7@gmail.com
	PROPOSED GARAGE CONVERSION,SINGLE STOREY EXTENSIONS		DATE:	04/02/2026	LOCATION AND BLOCK PLAN		
			SCALE:	AS SHOWN@A3	DRAWING NUMBER:	KW—01	
			FILENAME:	26001			

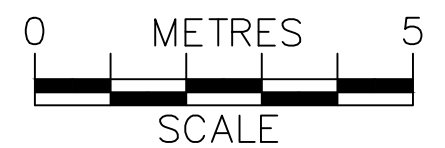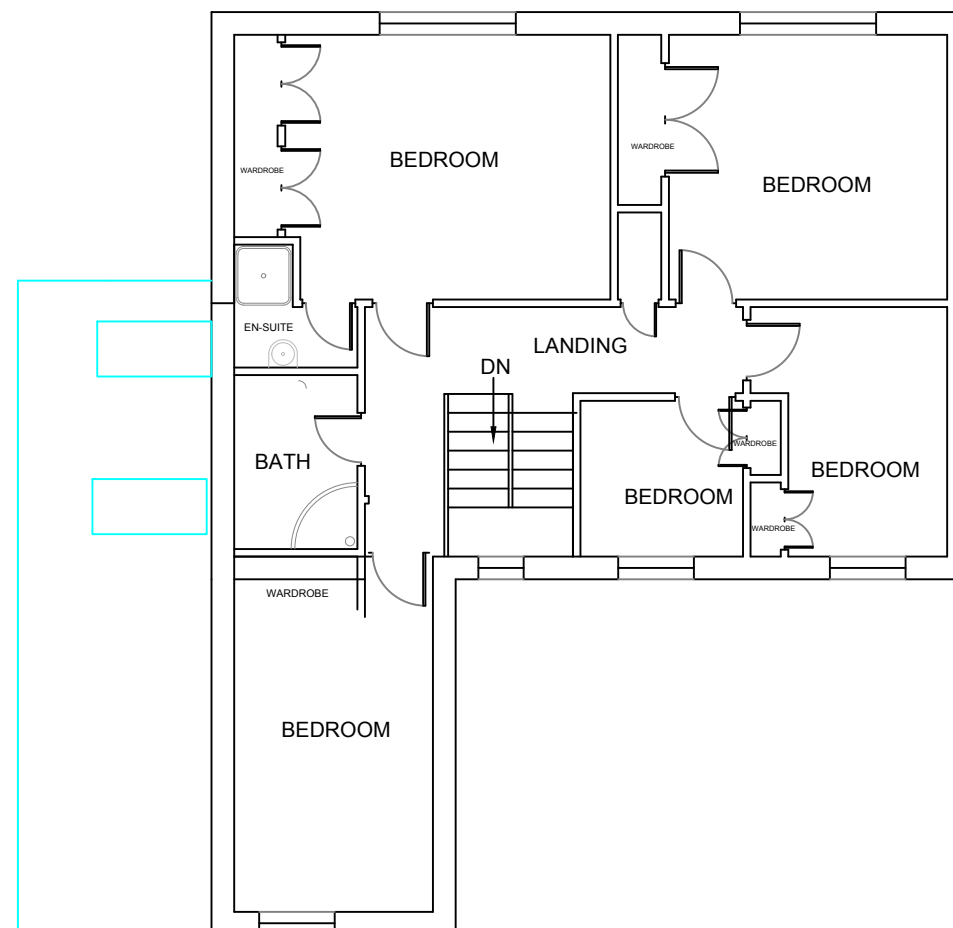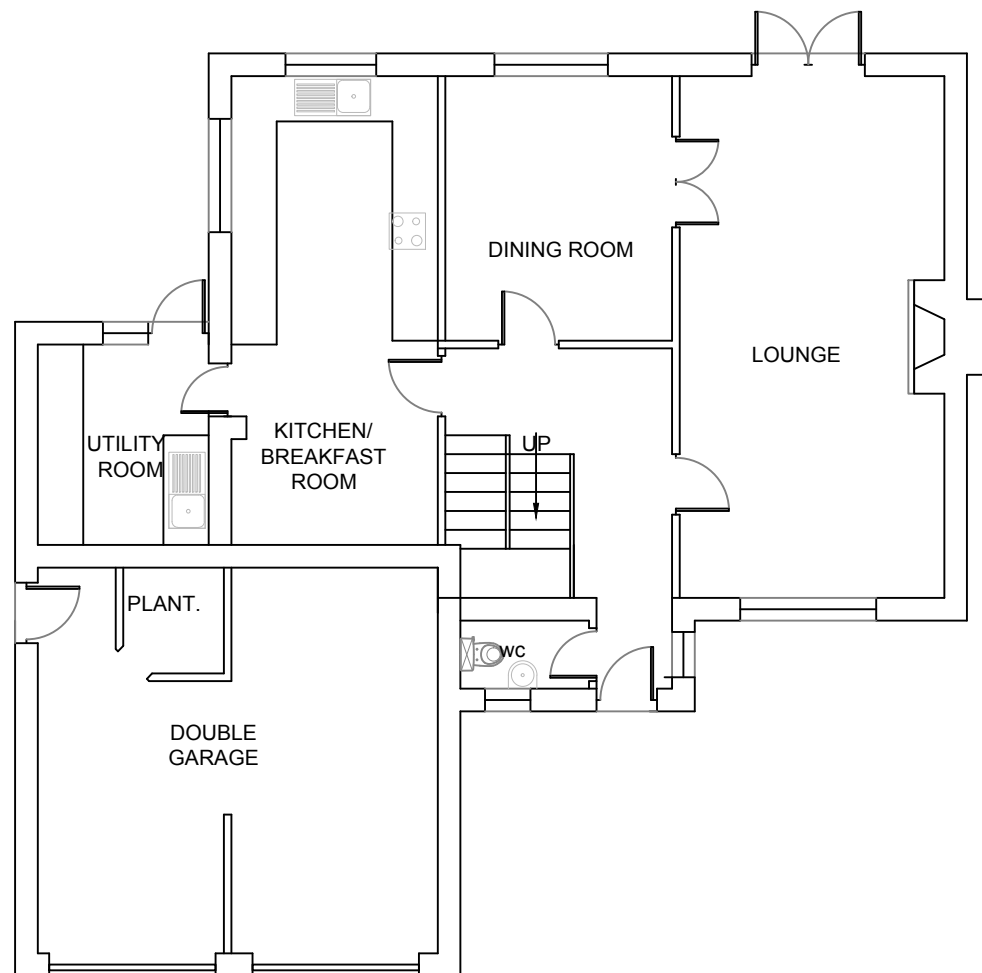

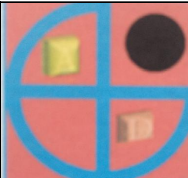	PROJECT:	1 Kerris Way Earley	DRAWN BY:	P.S.	DRAWING TITLE:		ArchDezine Limited archdeziner7@gmail.com
	PROPOSED GARAGE CONVERSION,SINGLE STOREY EXTENSIONS		DATE:	04/02/2026			
			SCALE:	1:100@A3			
			FILENAME:	26001	DRAWING NUMBER:	KW—02	



EXISTING FRONT ELEVATION

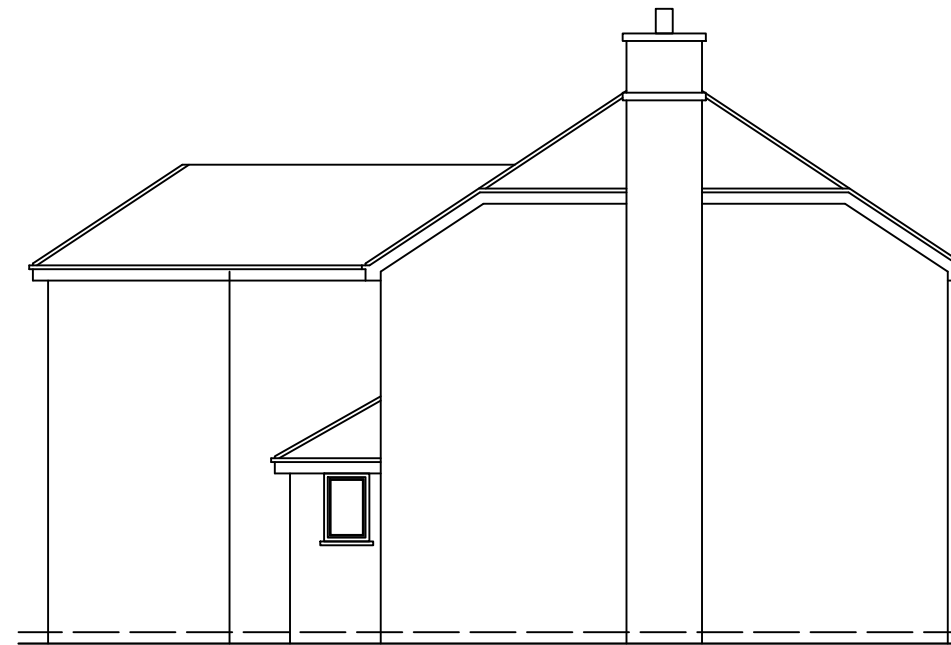


EXISTING SIDE-1 ELEVATION





EXISTING REAR ELEVATION




EXISTING SIDE-2 ELEVATION

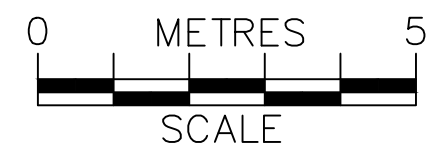

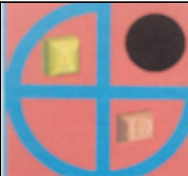
	PROJECT:	1 Kerris Way Earley	DRAWN BY:	P.S.	DRAWING TITLE:		ArchDezine Limited archdeziner7@gmail.com
	PROPOSED GARAGE CONVERSION,SINGLE STOREY EXTENSIONS		DATE:	04/02/2026	EXISTING ELEVATIONS		
			SCALE:	1:100@A3			
			FILENAME:	26001			
					DRAWING NUMBER:	KW-03	

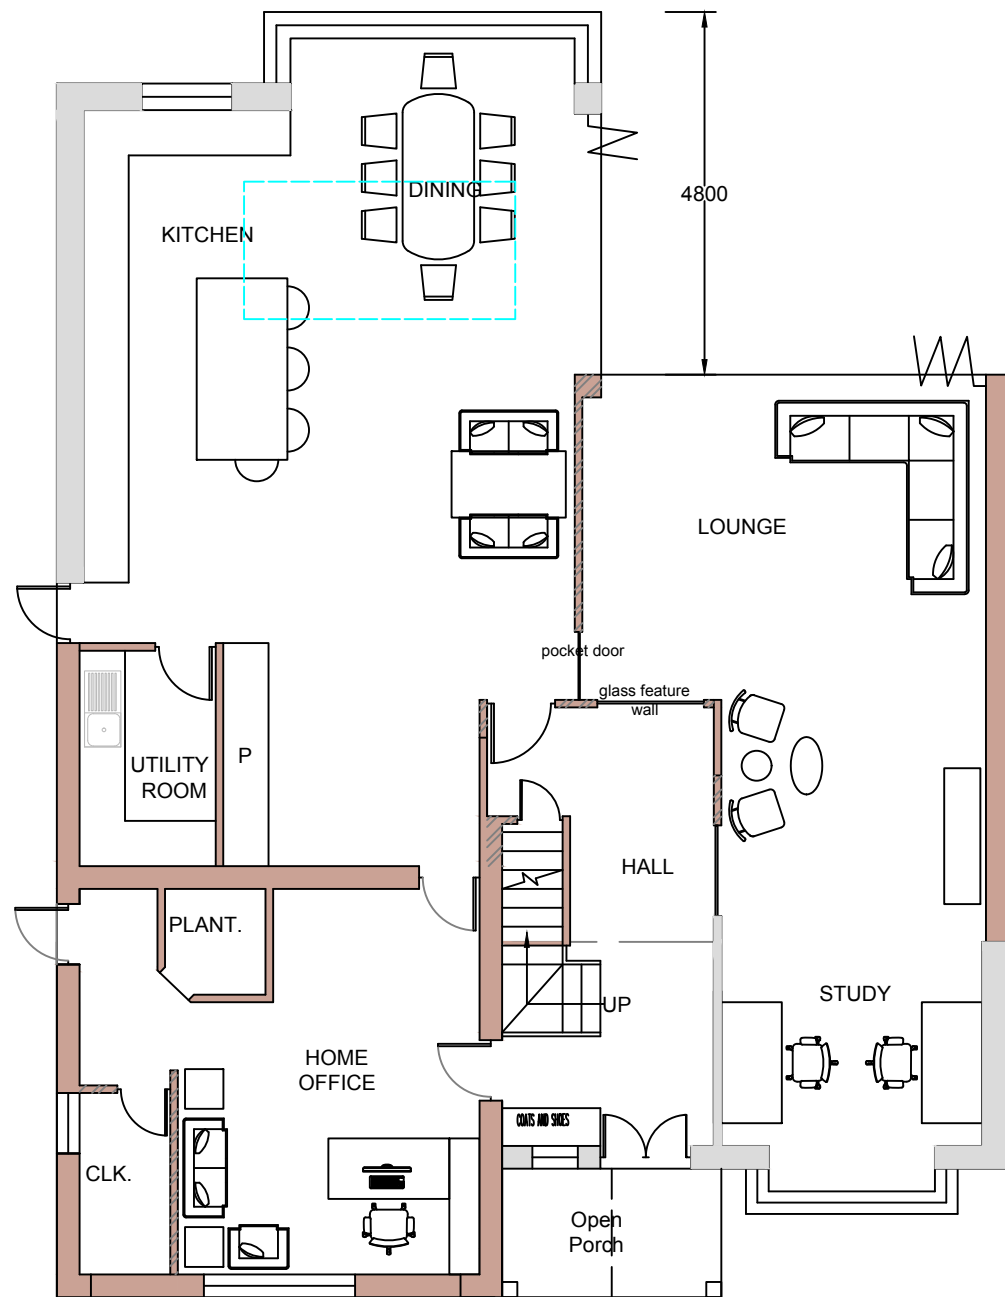

PROPOSED GROUND FLOOR PLAN-B

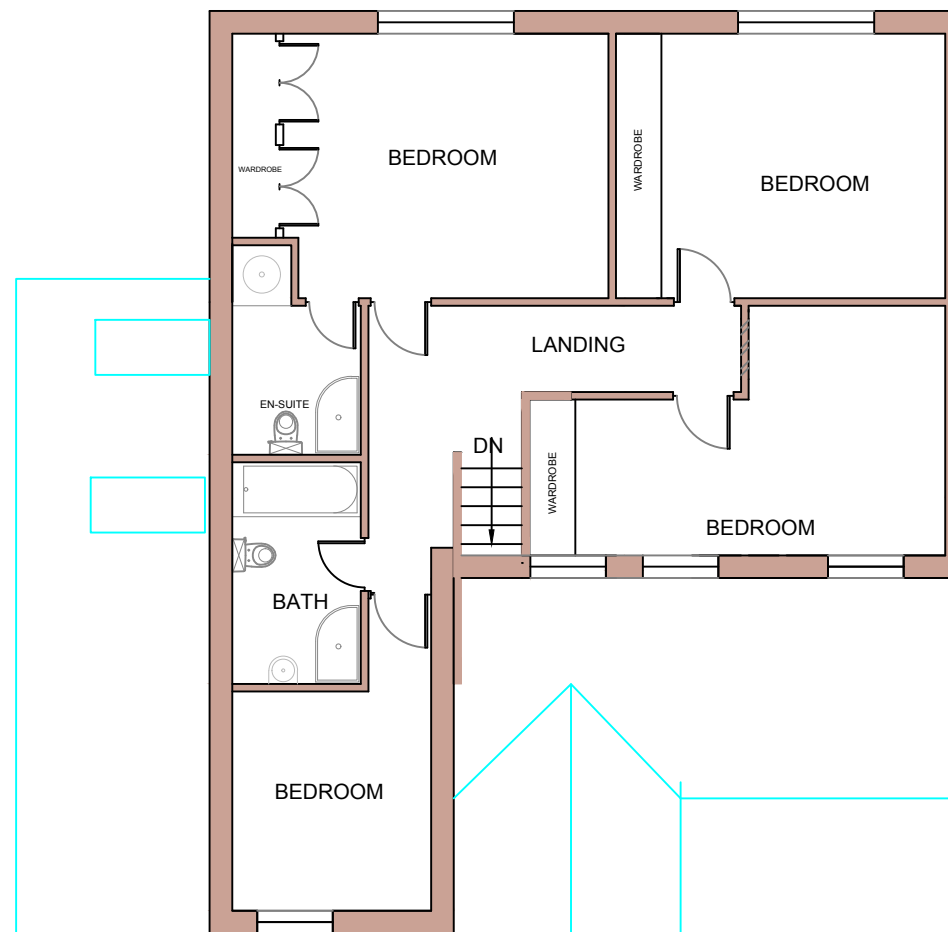


PROPOSED FIRST FLOOR PLAN

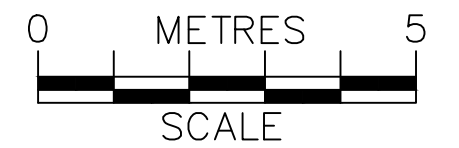

	PROJECT:	1 Kerris Way Earley	DRAWN BY:	P.S.	DRAWING TITLE:		ArchDezine Limited archdeziner7@gmail.com
	PROPOSED GARAGE CONVERSION,SINGLE STOREY EXTENSIONS		DATE:	03/03/2026	PROPOSED PLANS		
			SCALE:	1:100@A3	DRAWING NUMBER: KW—04		
			FILENAME:	26001			



PROPOSED FRONT ELEVATION

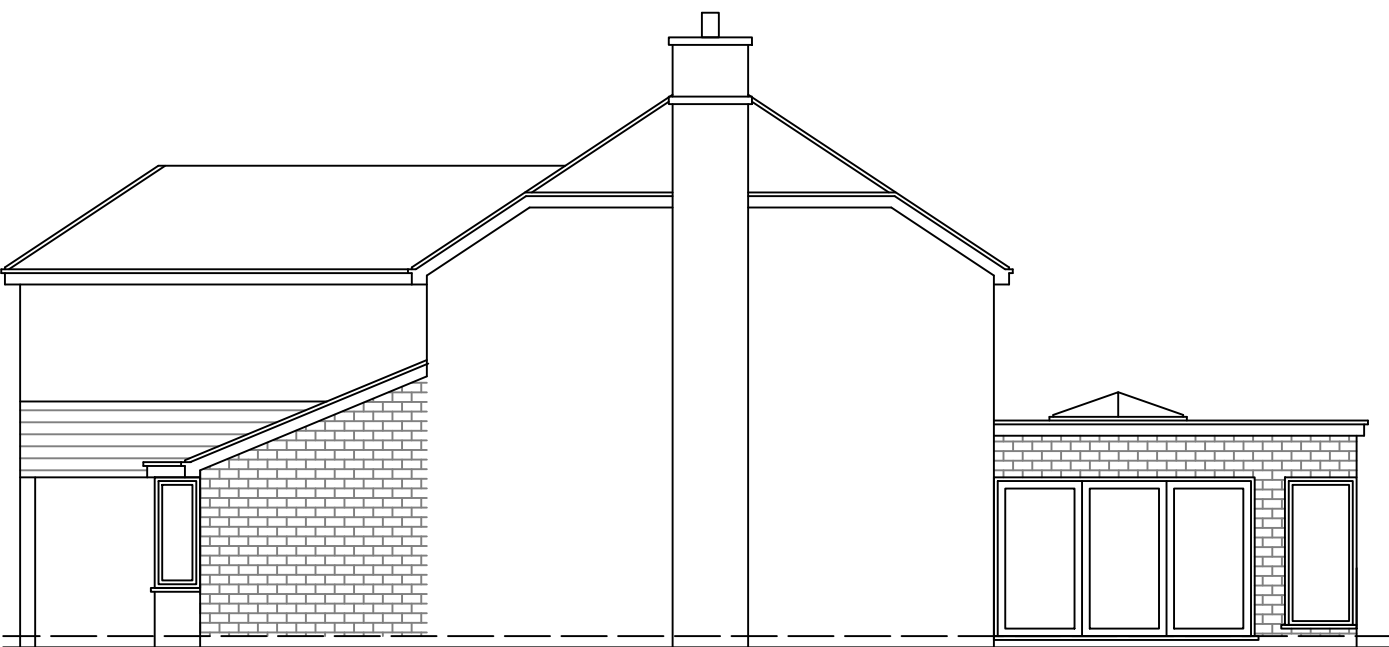


PROPOSED SIDE-1 ELEVATION




PROPOSED REAR ELEVATION



PROPOSED SIDE-2 ELEVATION

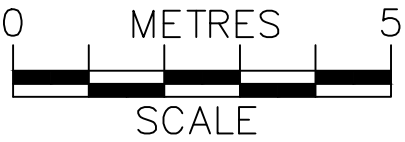

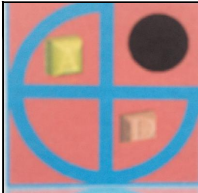	PROJECT:	1 Kerris Way Earley	DRAWN BY:	P.S.	DRAWING TITLE:		ArchDezine Limited archdeziner7@gmail.com
	PROPOSED GARAGE CONVERSION,SINGLE STOREY EXTENSIONS		DATE:	03/03/2026	PROPOSED ELEVATIONS		
			SCALE:	1:100@A3	DRAWING NUMBER:	KW-04	
			FILENAME:	26001			