



EXISTING FRONT ELEVATION

Scale: 1:100

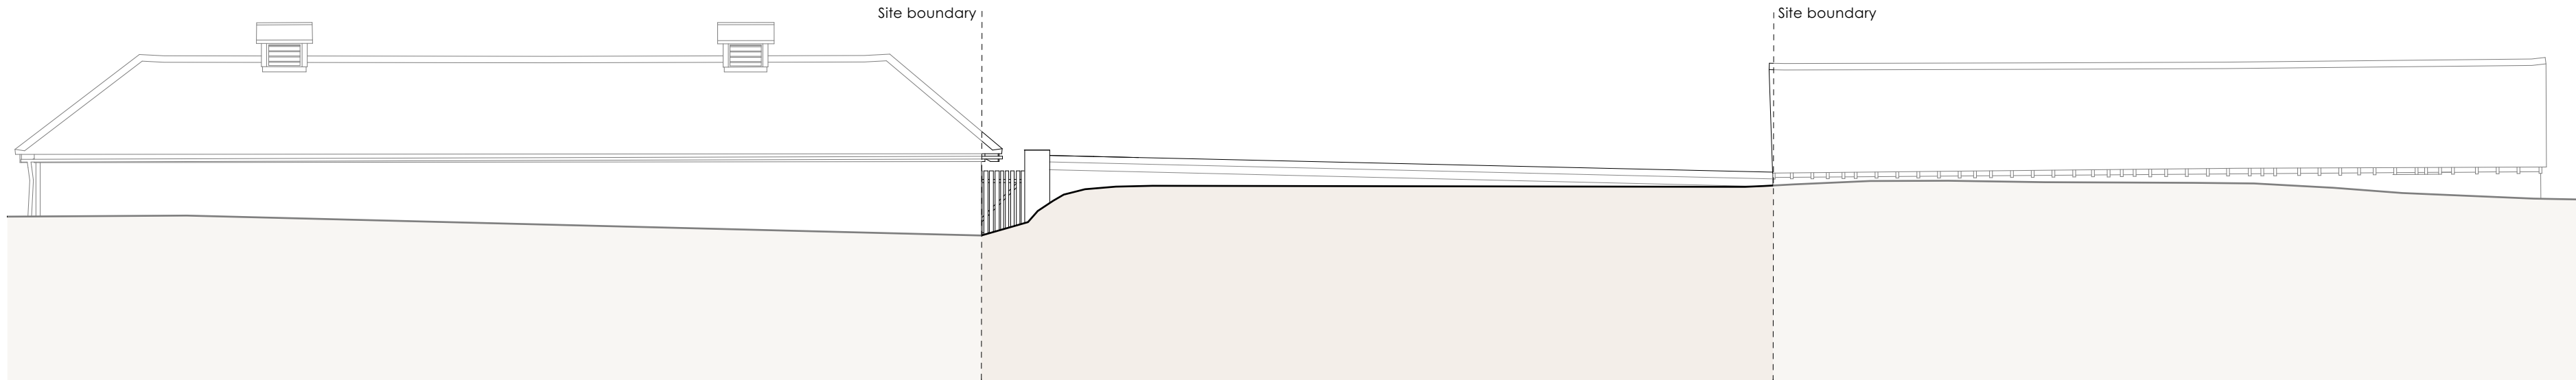


EXISTING REAR ELEVATION

Scale: 1:100

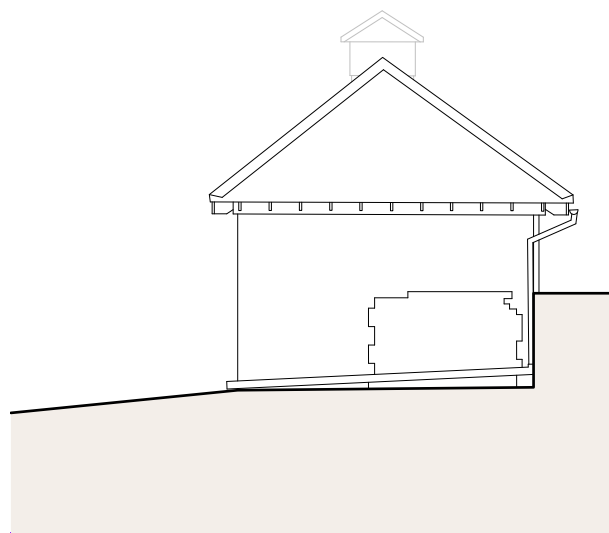


EXISTING RHS ELEVATION

Scale: 1:100

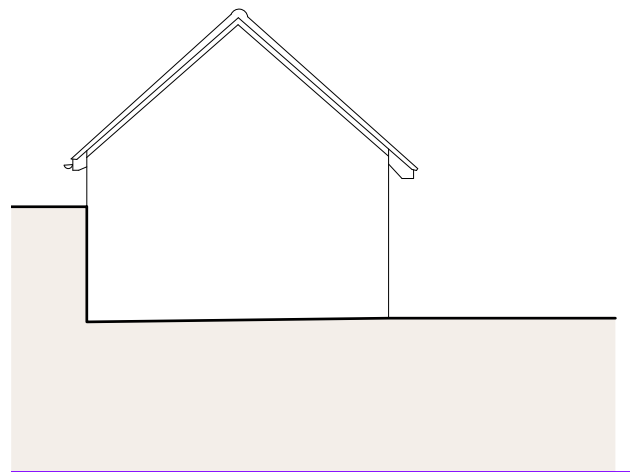


EXISTING LHS ELEVATION

Scale: 1:100

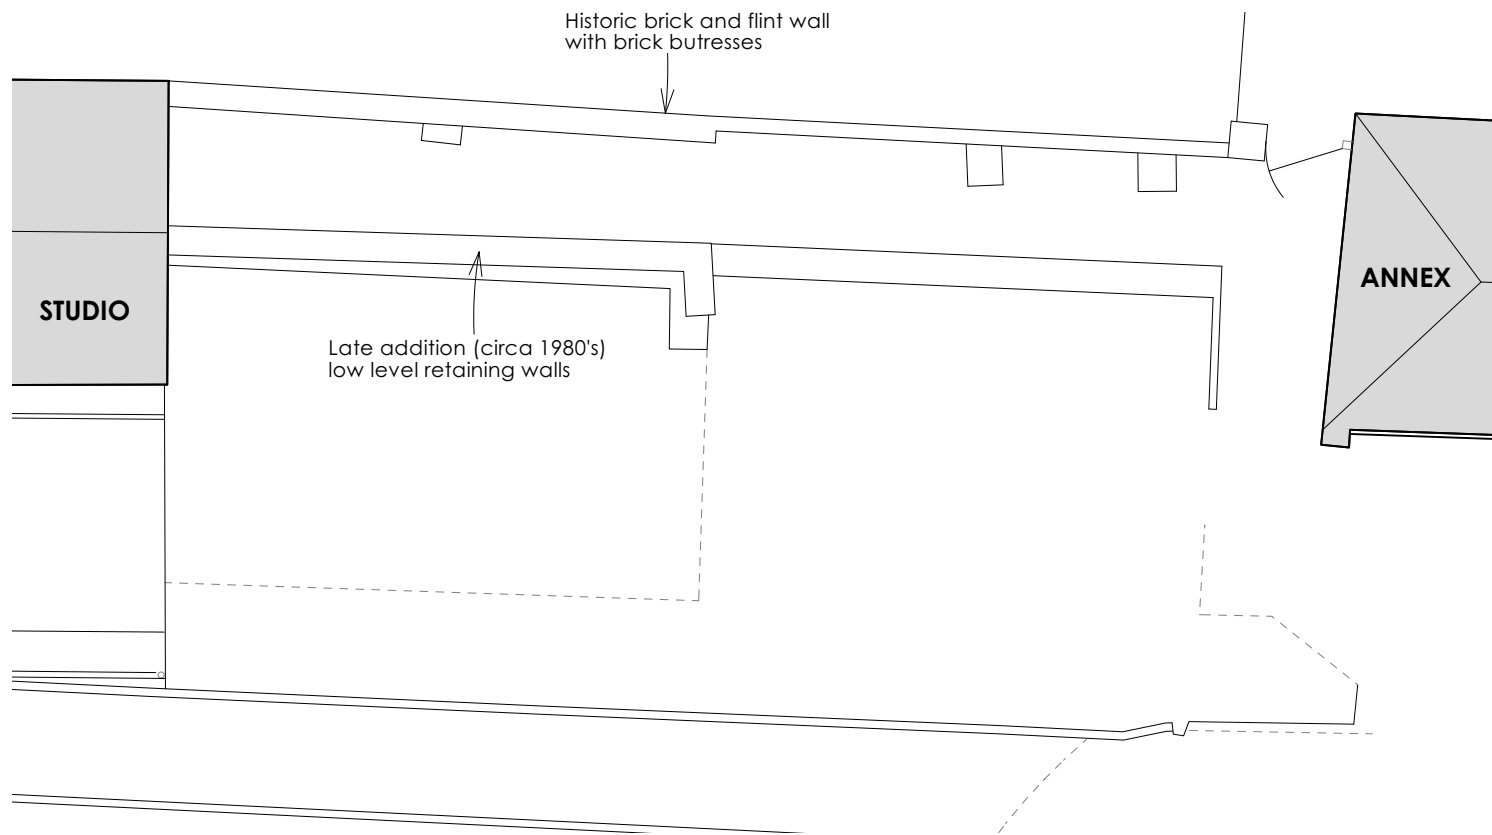

EXISTING GF PLAN

Scale: 1:100

 

No.	Date:	Revision Notes:	Revised By:	Notes:	dp architects design planning architecture RIBA Chartered Practice CIAT Chartered Institute of Architectural Technicians DP Architects The Old Brewery Tap, 3 Shilburn Street, Watlington, Oxfordshire, OX49 5BU Tel: 01491 613 066 Email: mail@dparchitects.co.uk	Client	MR NIGEL HOATH	Drawing	EXISTING PLANS & ELEVATIONS	
					Project	RESIDENTIAL ALTERATIONS	Scale 1:100 @A2		Dwg No.	Revision
					HOLME FARM, ASTON, HENLEY-ON-THAMES, RG9 3DJ		Drawn KR		25 HFNH EX03	
							Date 15/10/2025			