




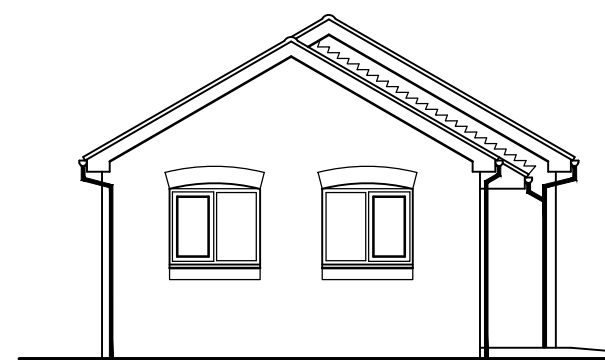

EXISTING FRONT ELEVATION

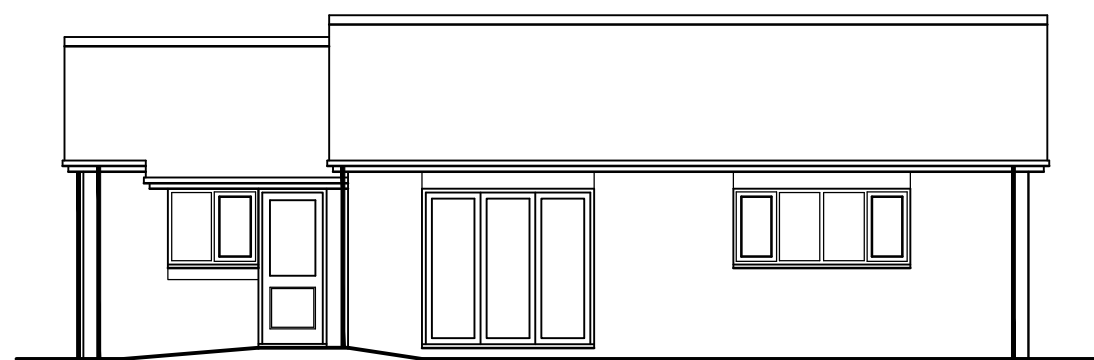


EXISTING SIDE ELEVATION

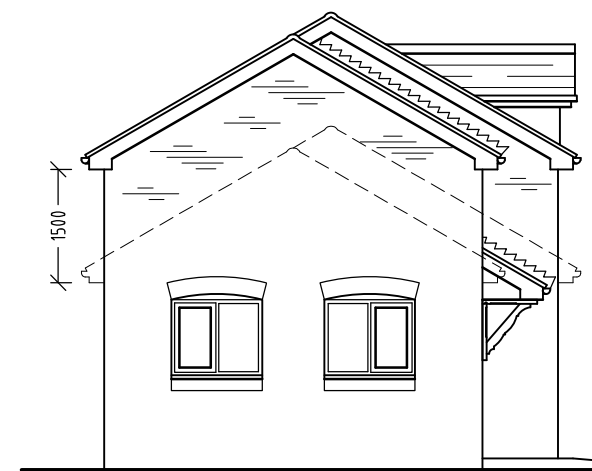

PROPOSED FRONT ELEVATION




PROPOSED SIDE ELEVATION

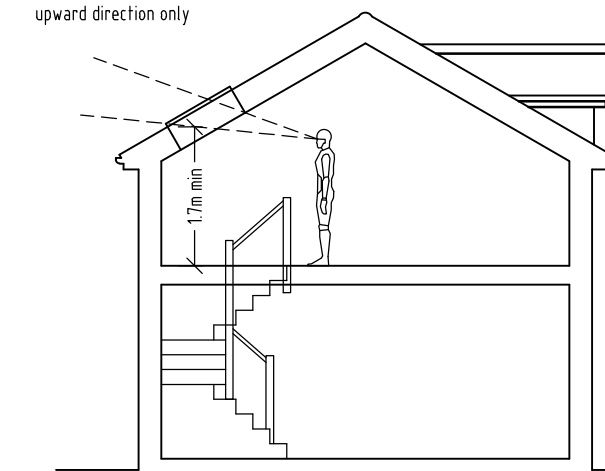


SECTION


Underside of proposed rooflight openings in western roof slope to be min 1.7m above floor level to ensure any outlook is in an upward direction only

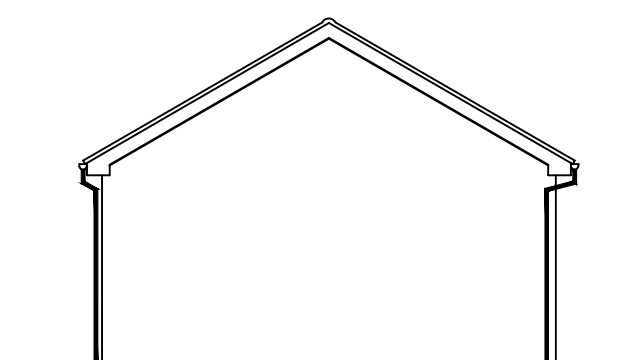


EXISTING REAR ELEVATION

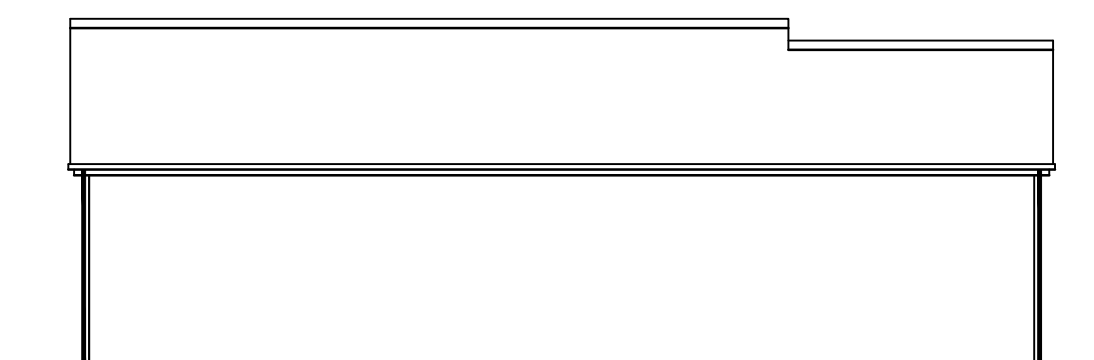


EXISTING SIDE ELEVATION

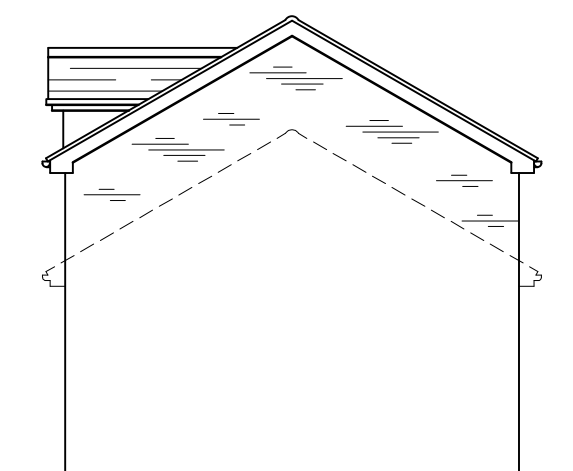



PROPOSED REAR ELEVATION

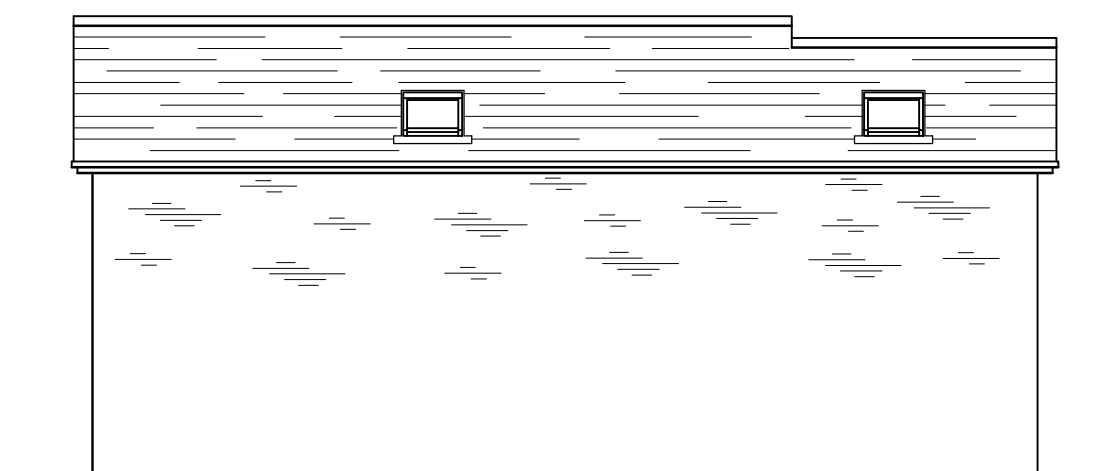


PROPOSED SIDE ELEVATION

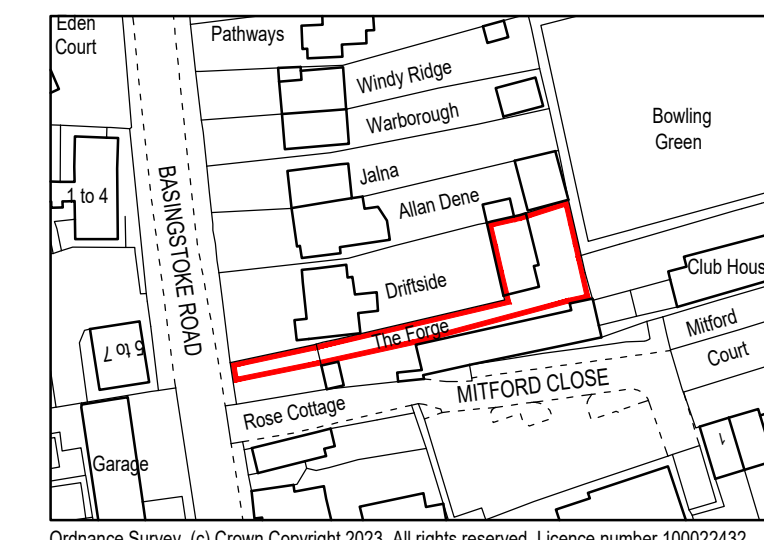


LOCATION PLAN
Scale 1:1250

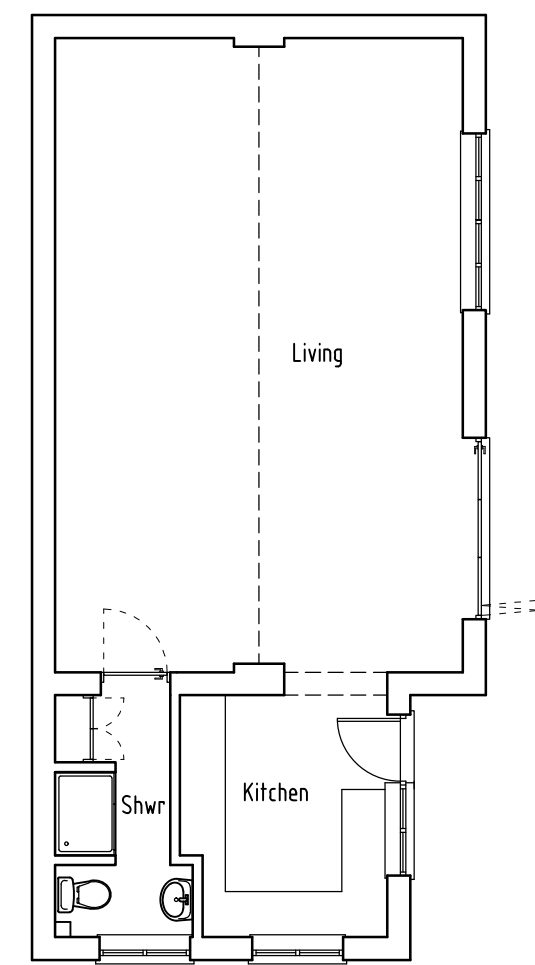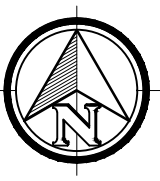


EXISTING FLOOR PLAN

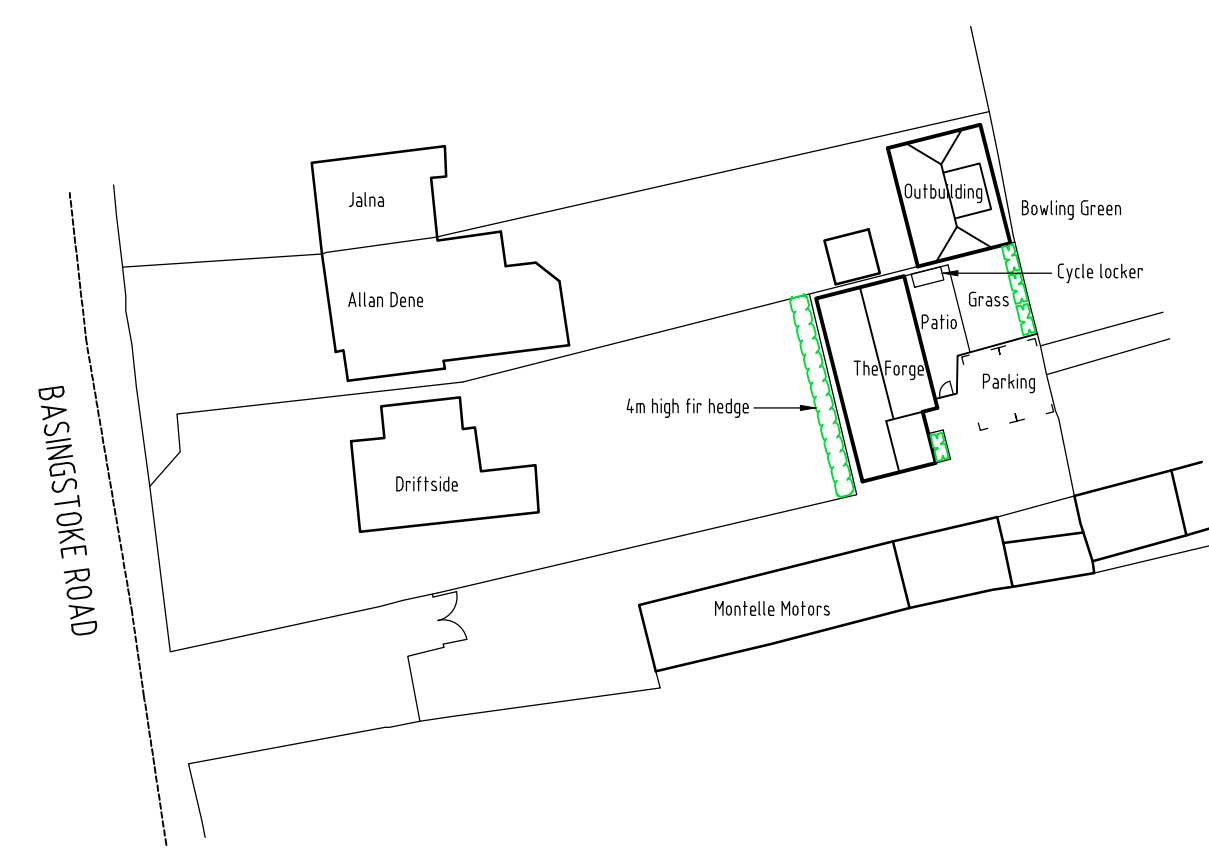

EXISTING SITE PLAN
Scale 1:500

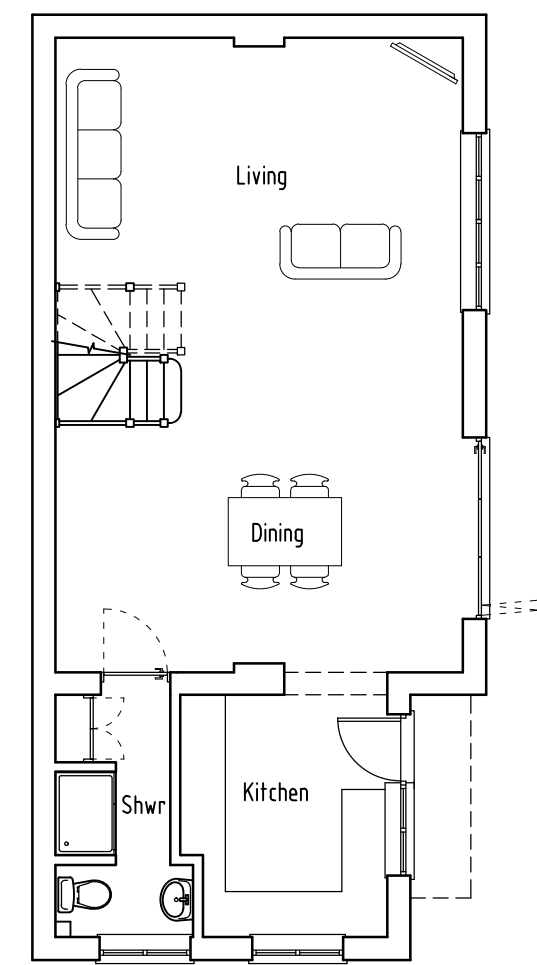


PROPOSED GROUND FLOOR PLAN

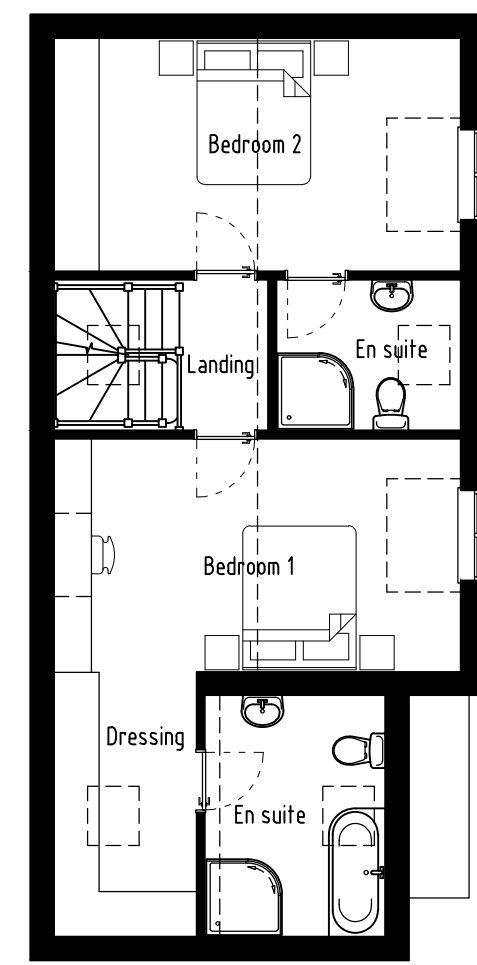

PROPOSED FIRST FLOOR PLAN



PROPOSED SITE PLAN
Scale 1:500

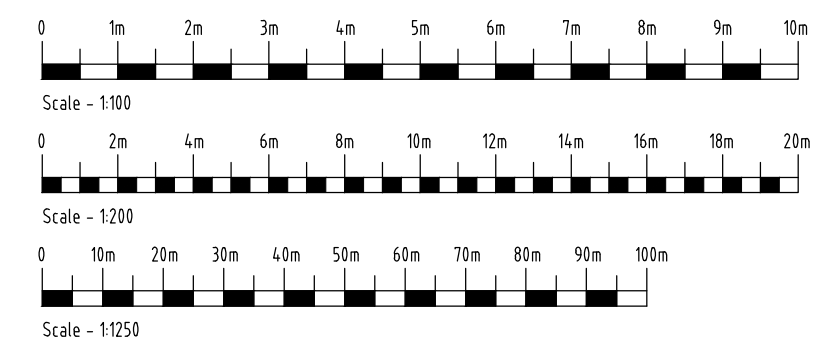

BDS
Surveyors Limited

PO Box 3303
Reading
RG1 9SZ

Phone:
0118 9884477

E-mail:
mail@bdsurveyors.co.uk

Web:
www.bdsurveyors.co.uk

Project First floor extension at THE FORGE BASINGSTOKE ROAD THREE MILE CROSS			
Drawing title PLANS & ELEVATIONS			
Client Mr J PRATLEY		Scale 1:100	
Drawing number & status 7012:25:1 PLANNING	Rev	Date 17.09.25	Drawn by TCG
Revisions			
Scale bar - each bar measures 10mm			
Drawing Copyright (C) BDS Surveyors Ltd A1 594 x 841mm			