


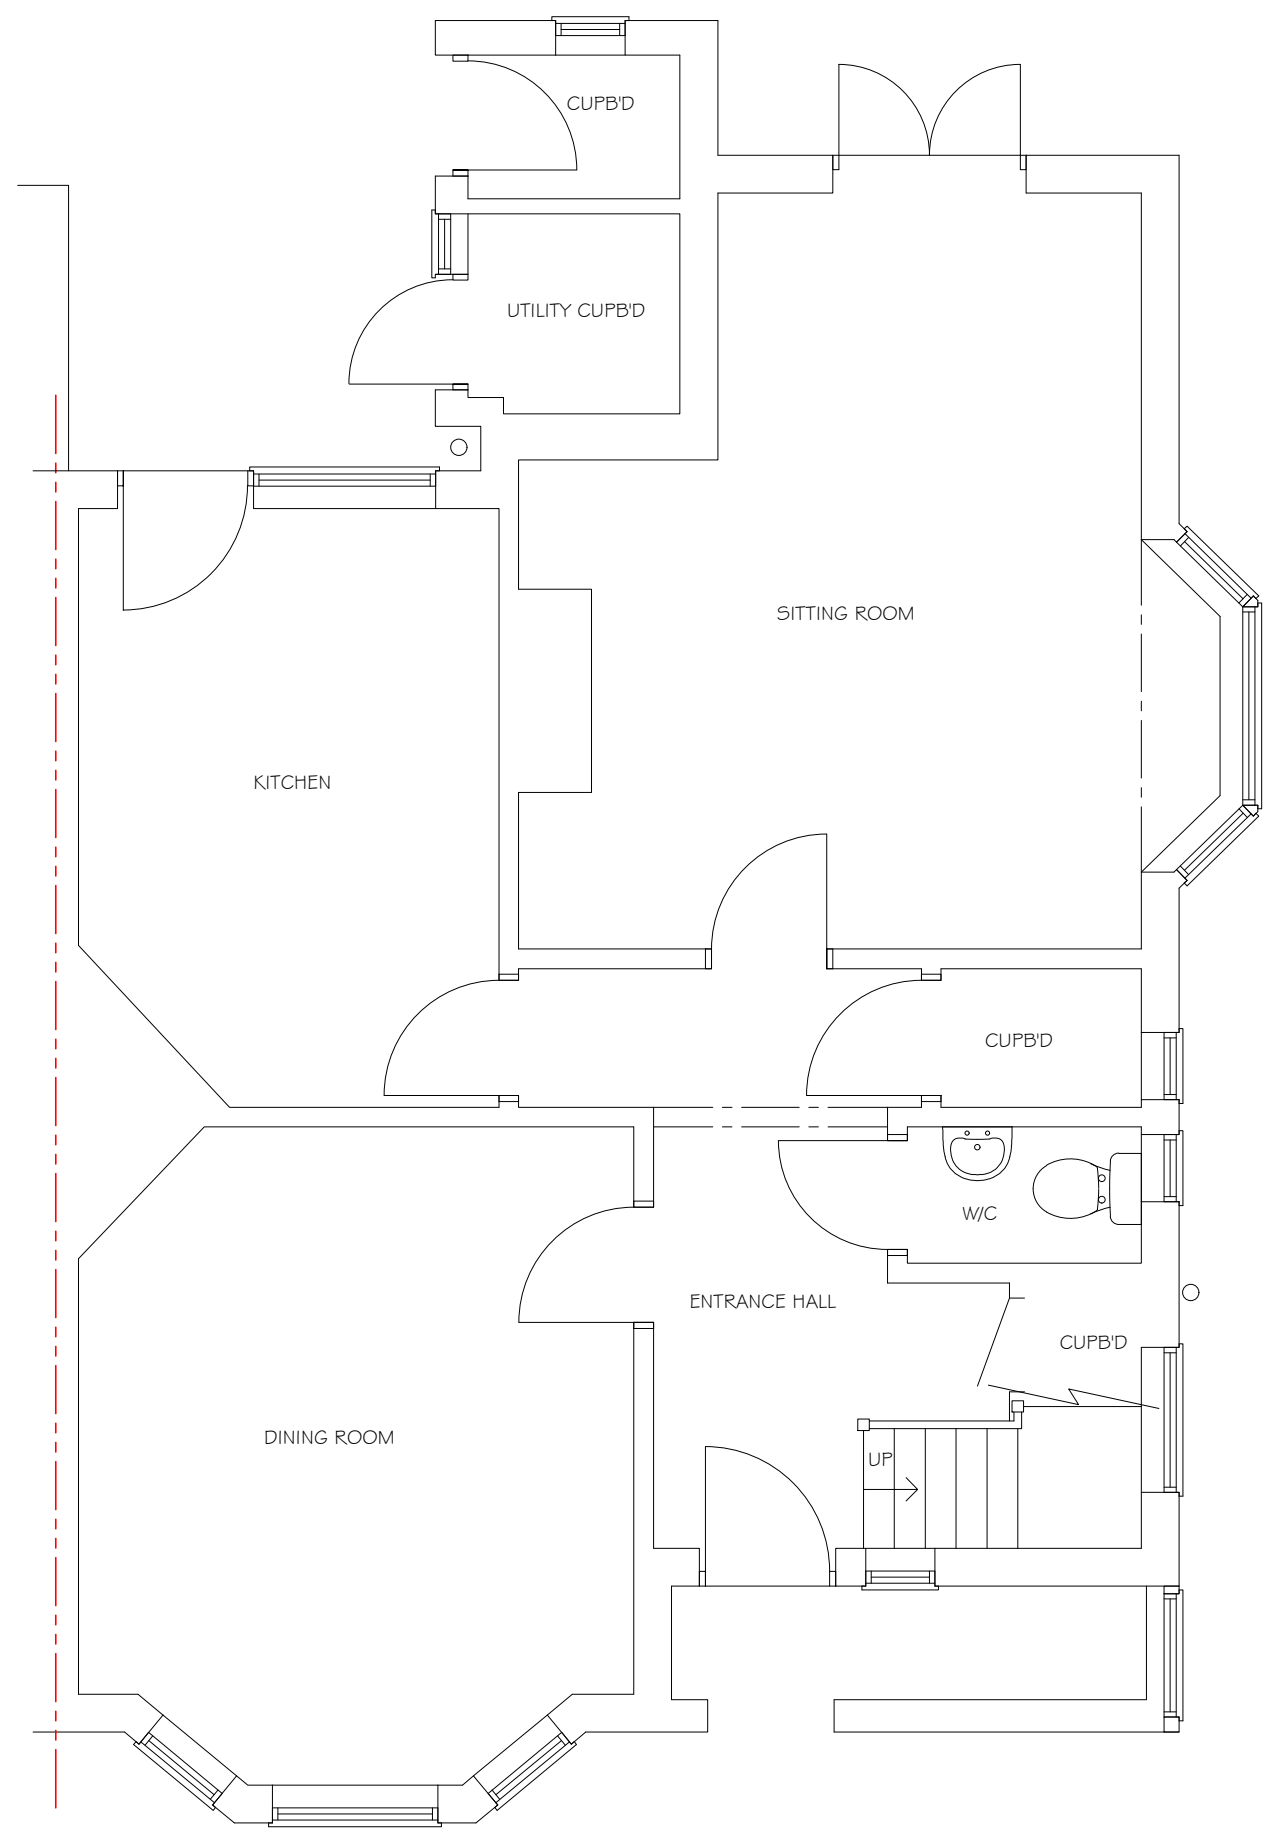


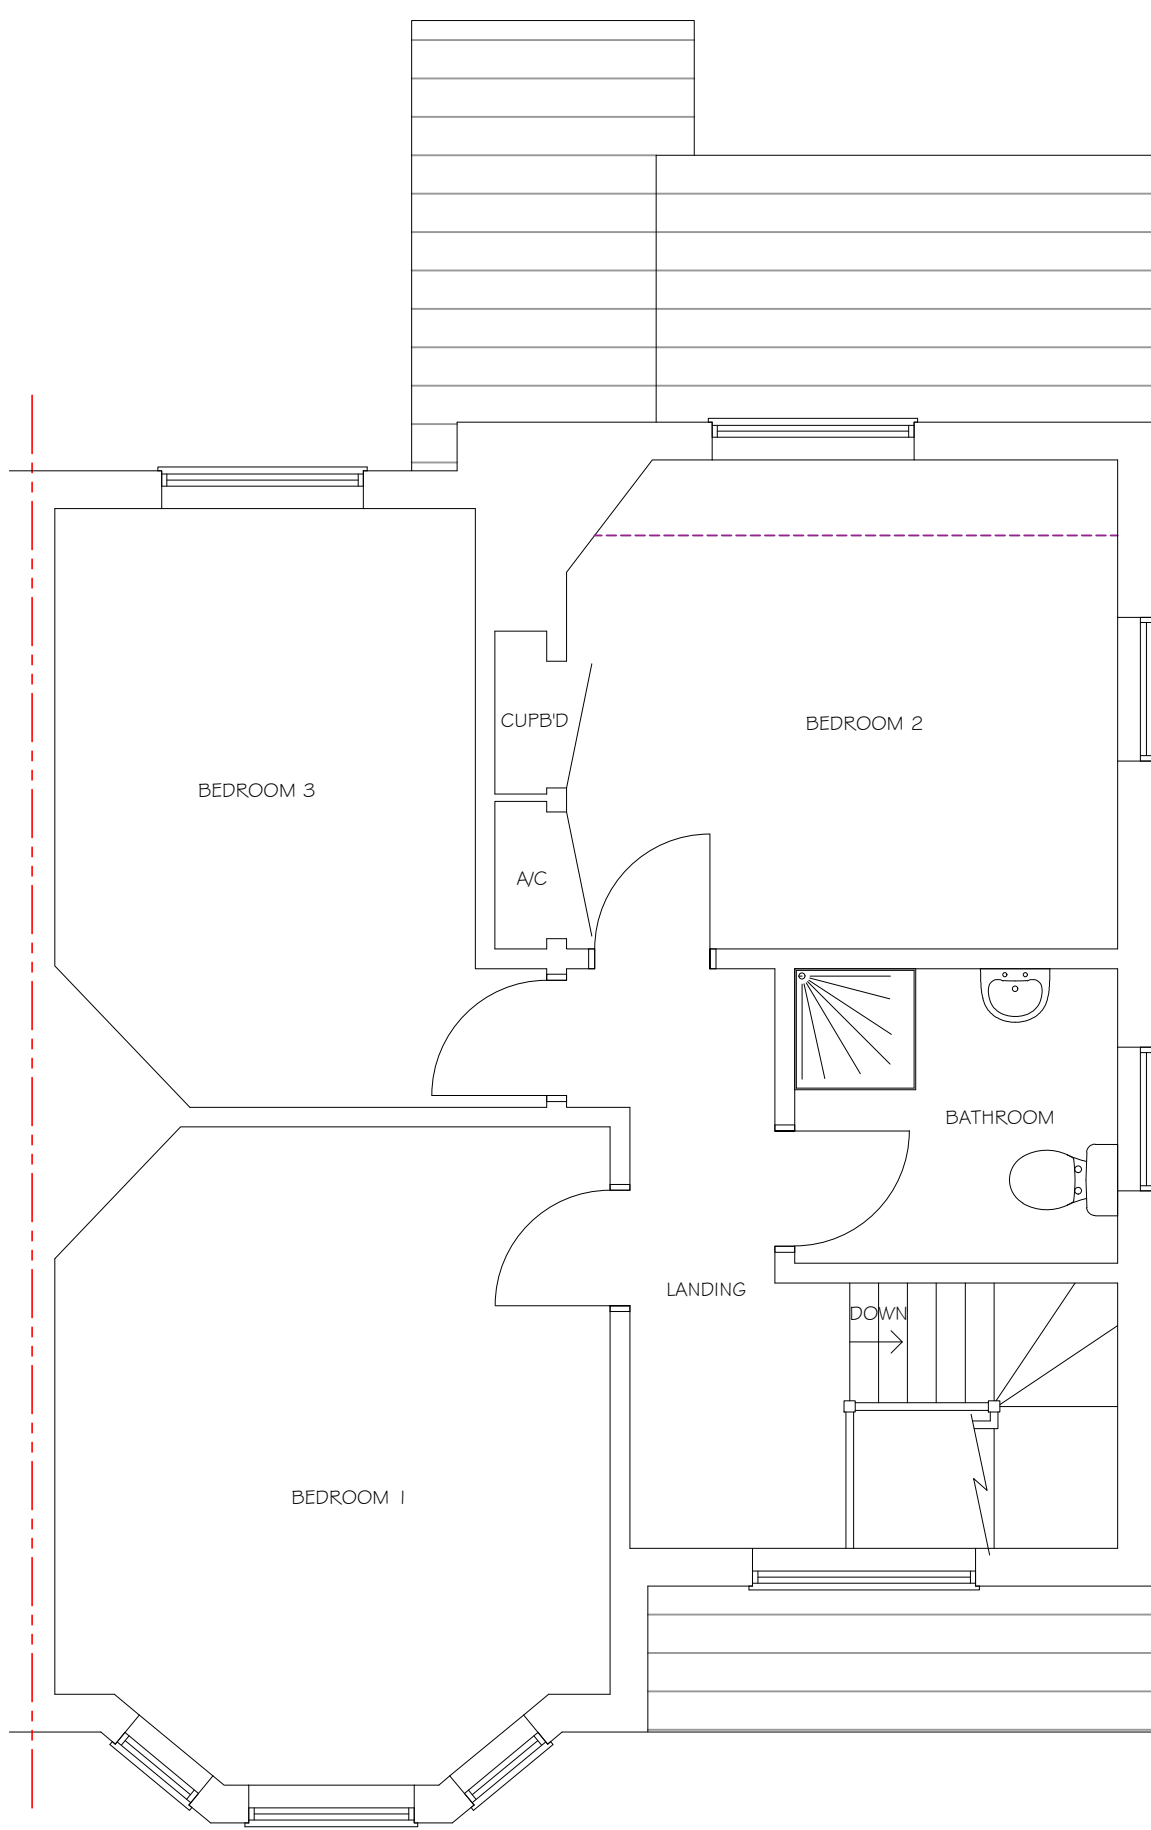

EXISTING GROUND FLOOR PLAN

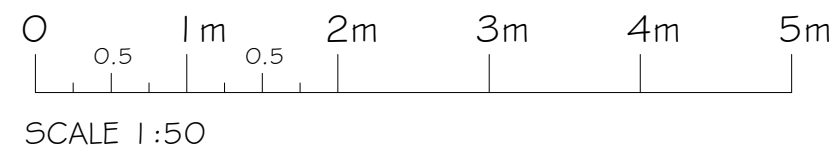

EXISTING FIRST FLOOR PLAN

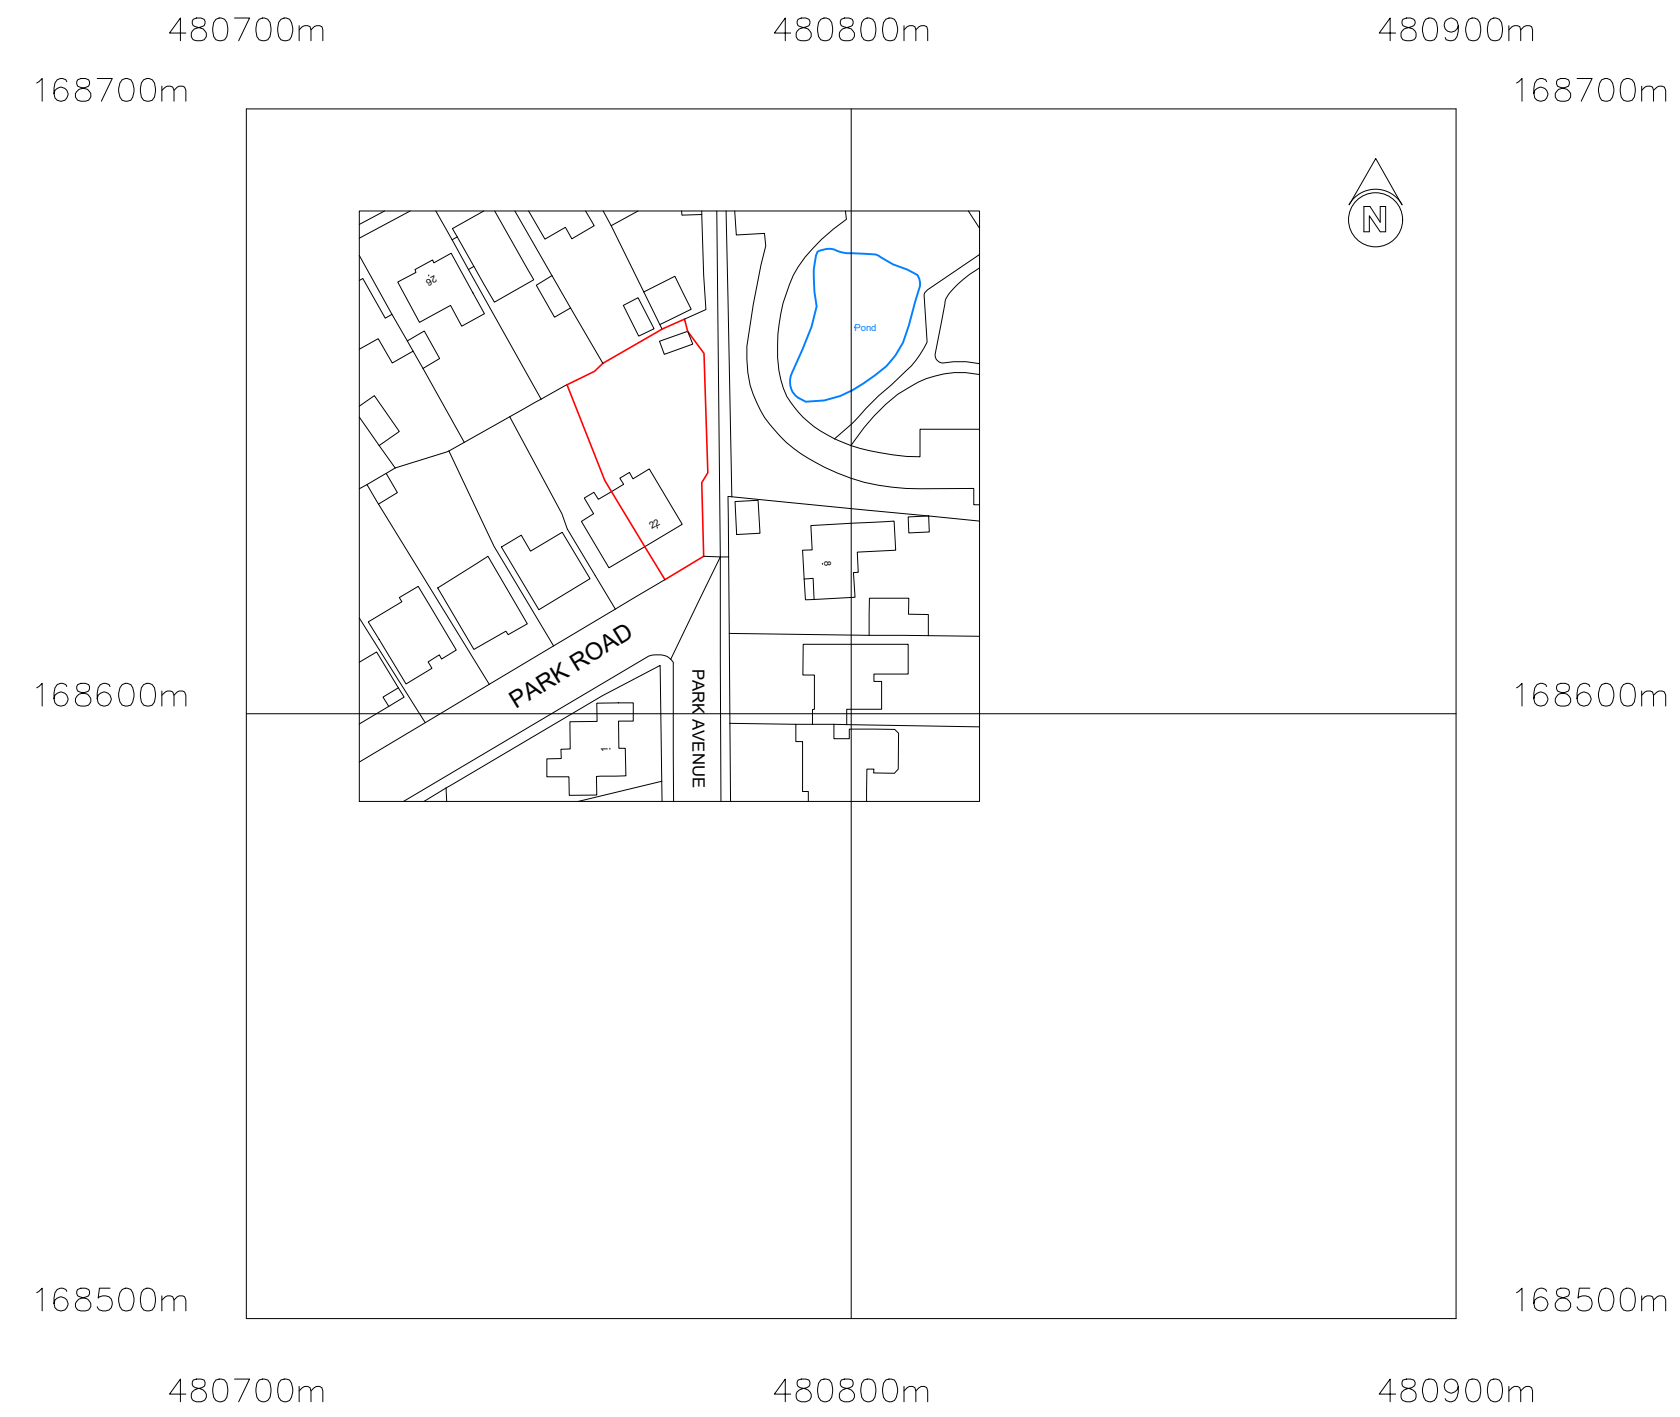

©Crown Copyright and database rights 2025 OS no. AC0000849896
0 5m 10m 20m 50m 100m
METERS
SCALE 1:1250




EXISTING FRONT ELEVATION




EXISTING SIDE ELEVATION



EXISTING REAR ELEVATION

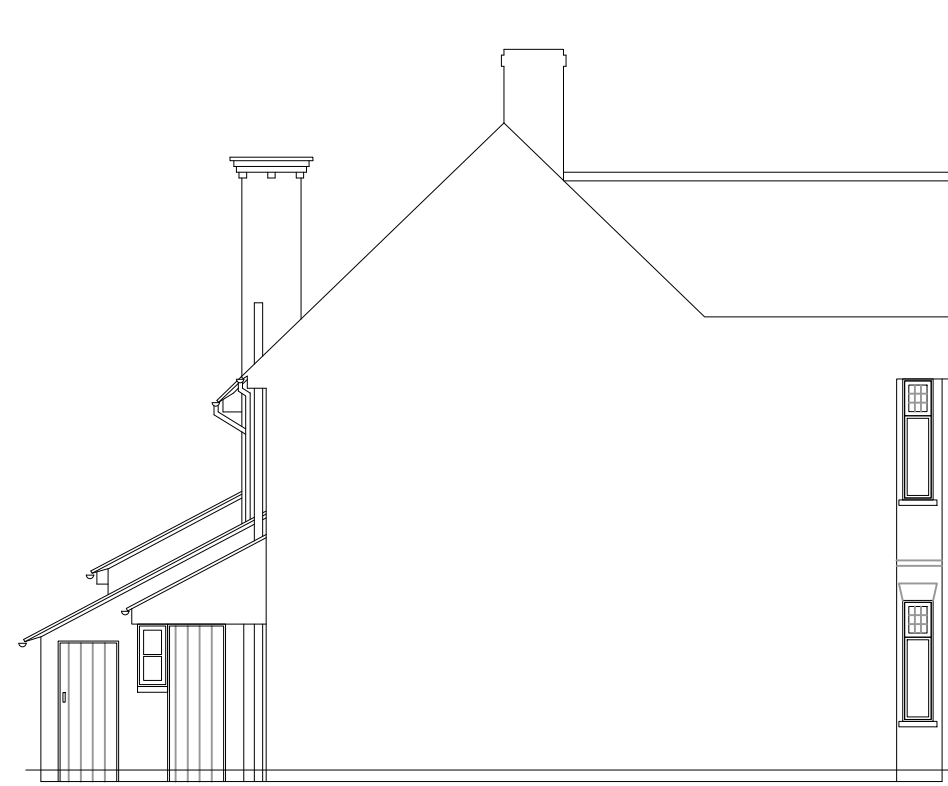

EXISTING SIDE ELEVATION

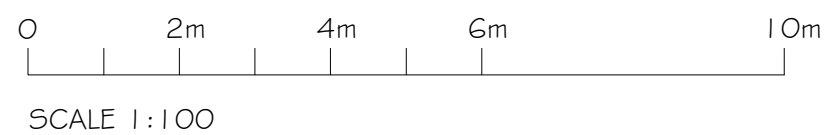

- EXISTING STRUCTURE
- PROPOSED STRUCTURE
- REMOVED STRUCTURE
- POSSIBLE STEEL BEAMS
- POSSIBLE KITCHEN PLAN

PROJECT
PROPOSED SINGLE & DOUBLE STOREY EXTENSION
& DETACHED GARAGE AT:
22 PARK ROAD
WOKINGHAM
RG40 2AH

TITLE
EXISTING FLOOR PLANS, ELEVATIONS
& LOCAL PLAN



Cranford Design Ltd
Architectural Services,
CAD Design & Draughting

DATE
DECEMBER 2025

Tel: 01252 872657
Mob: 07525 064570
E-mail: info@cranforddesign.co.uk
Website: www.cranforddesign.co.uk
Centaur House
Ancells Business Park, Ancells Road
Fleet GU51 2UJ

SCALE
SEE DRAWING

DRAWING NUMBER

D3183-01

A1 PAPER SIZE

A

These plans must not be acted upon until the appropriate planning and building regulation approvals have been granted. Should the works be undertaken prior to the above approvals being in place it is done so entirely at the clients own risk.