



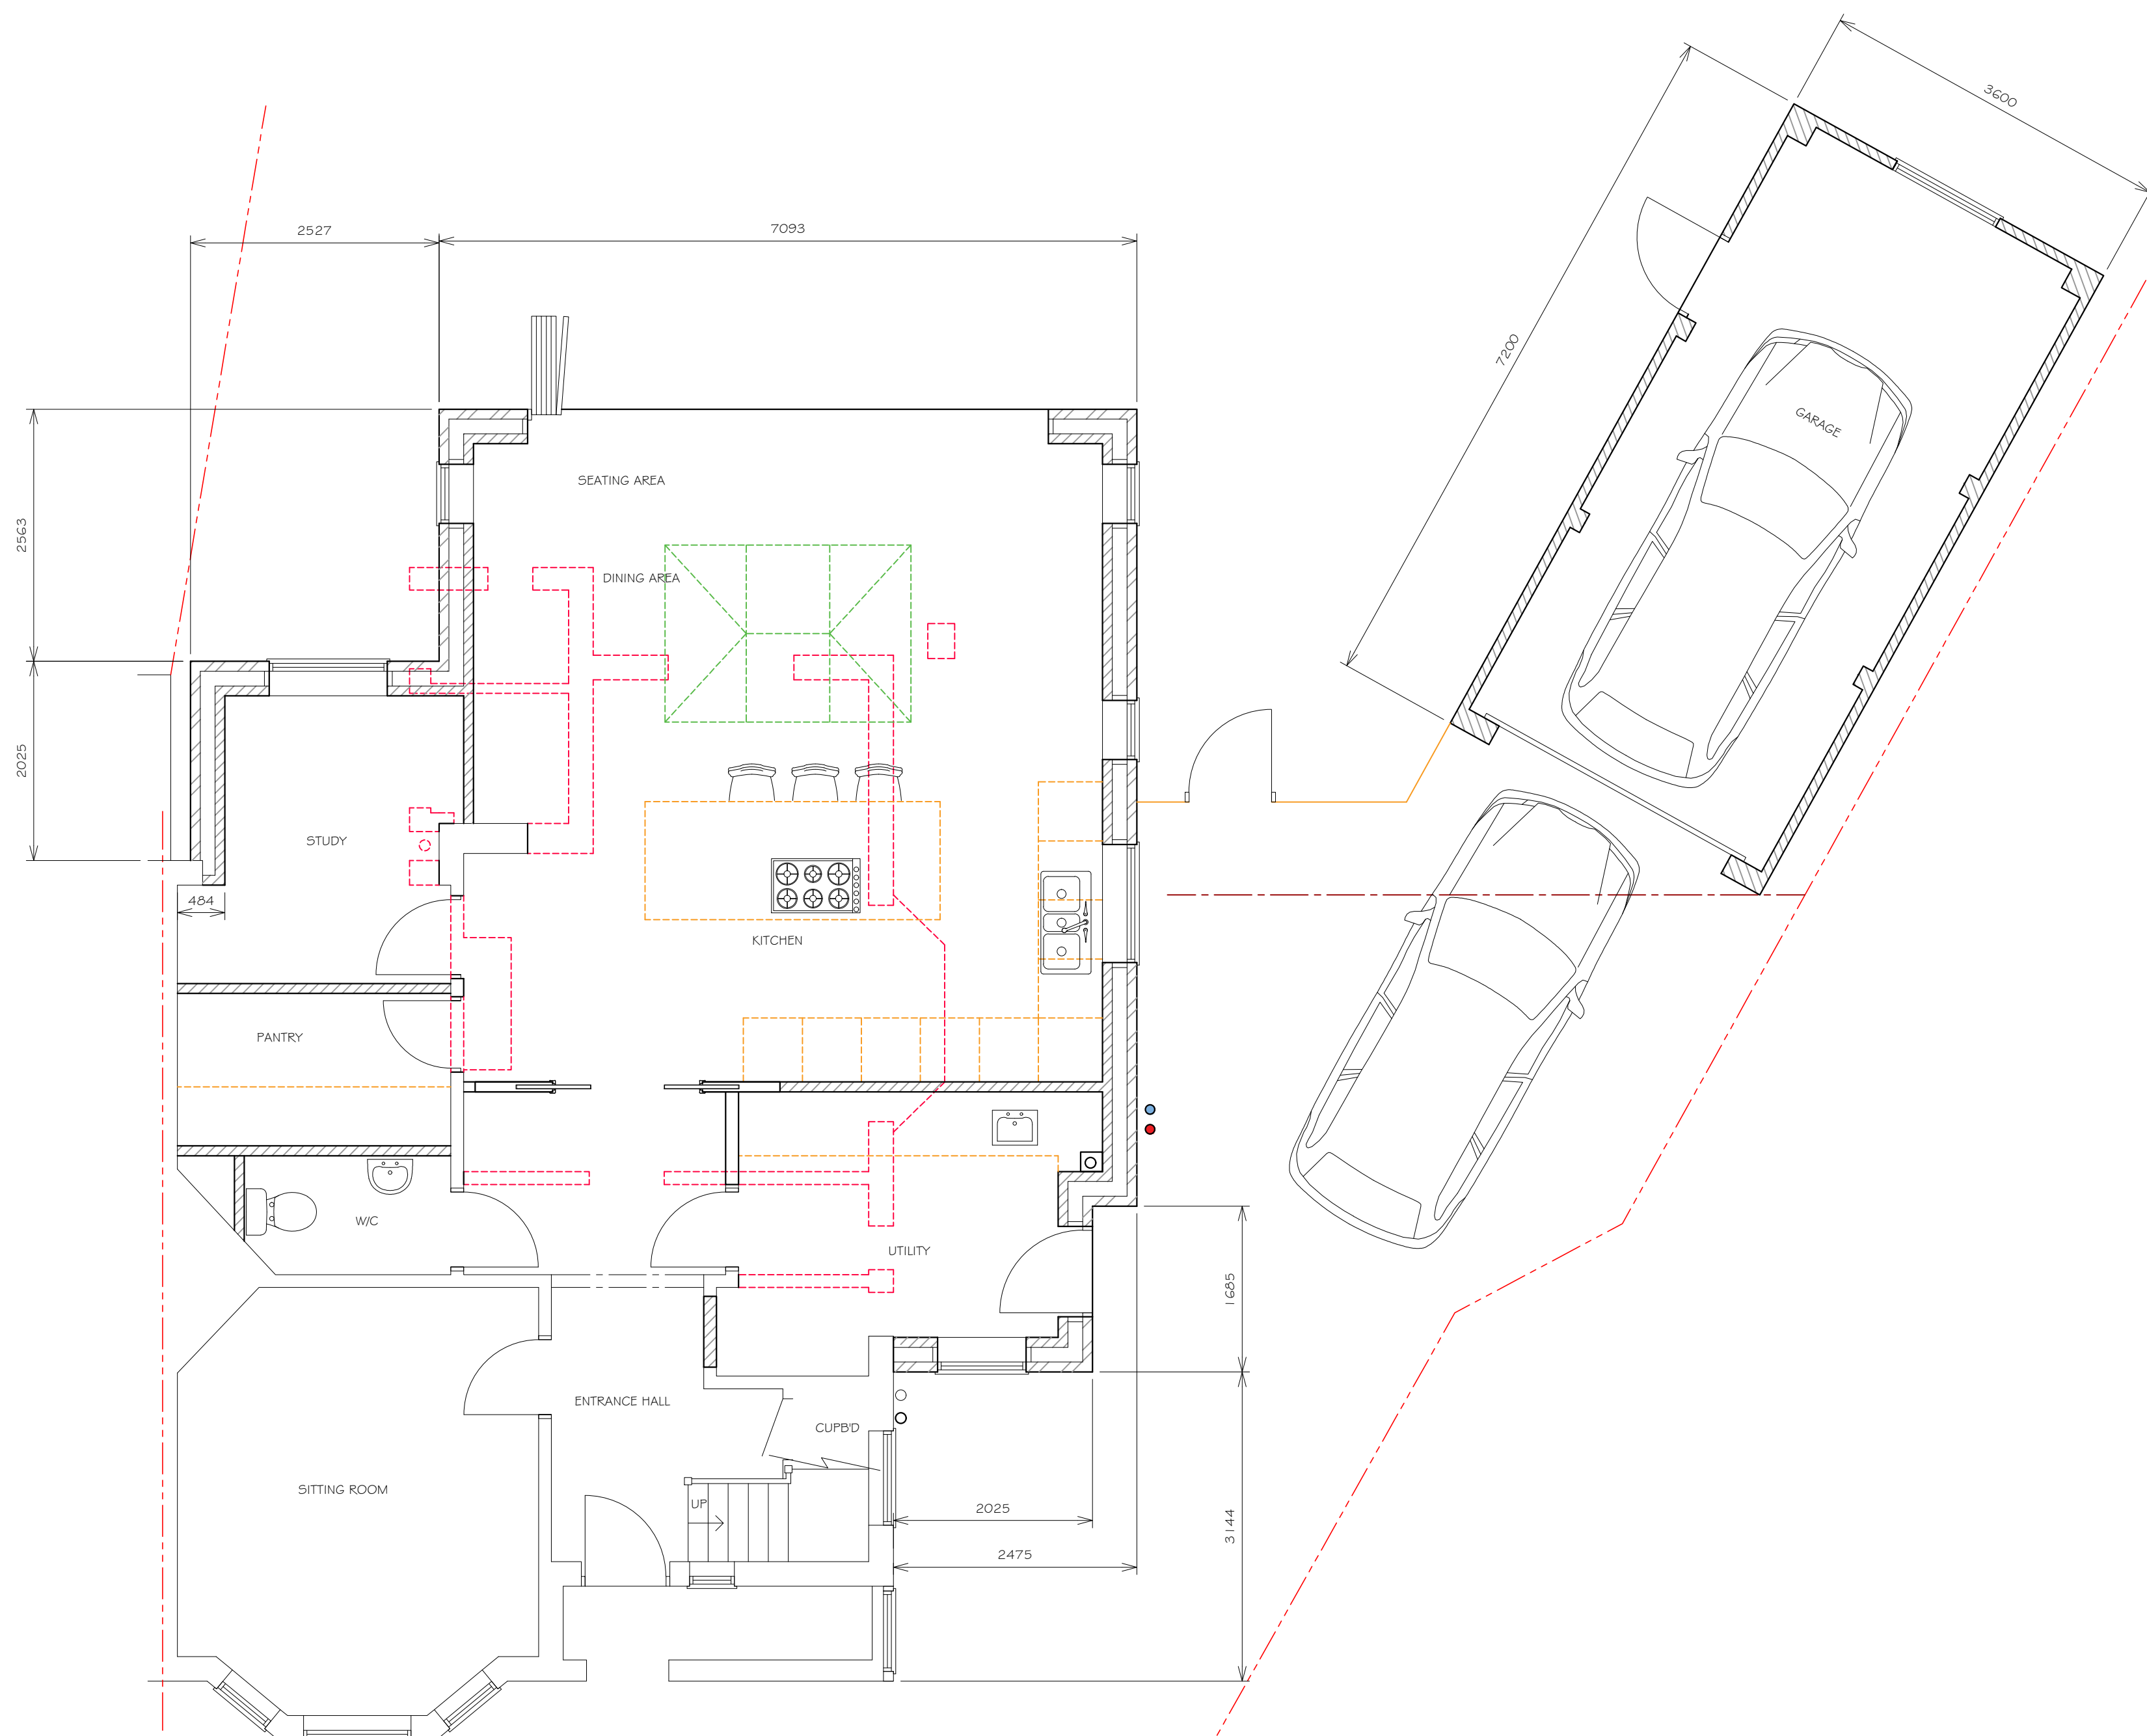

PROPOSED GROUND FLOOR PLAN

0 0.5 1m 0.5 2m 3m 4m 5m

SCALE 1:50

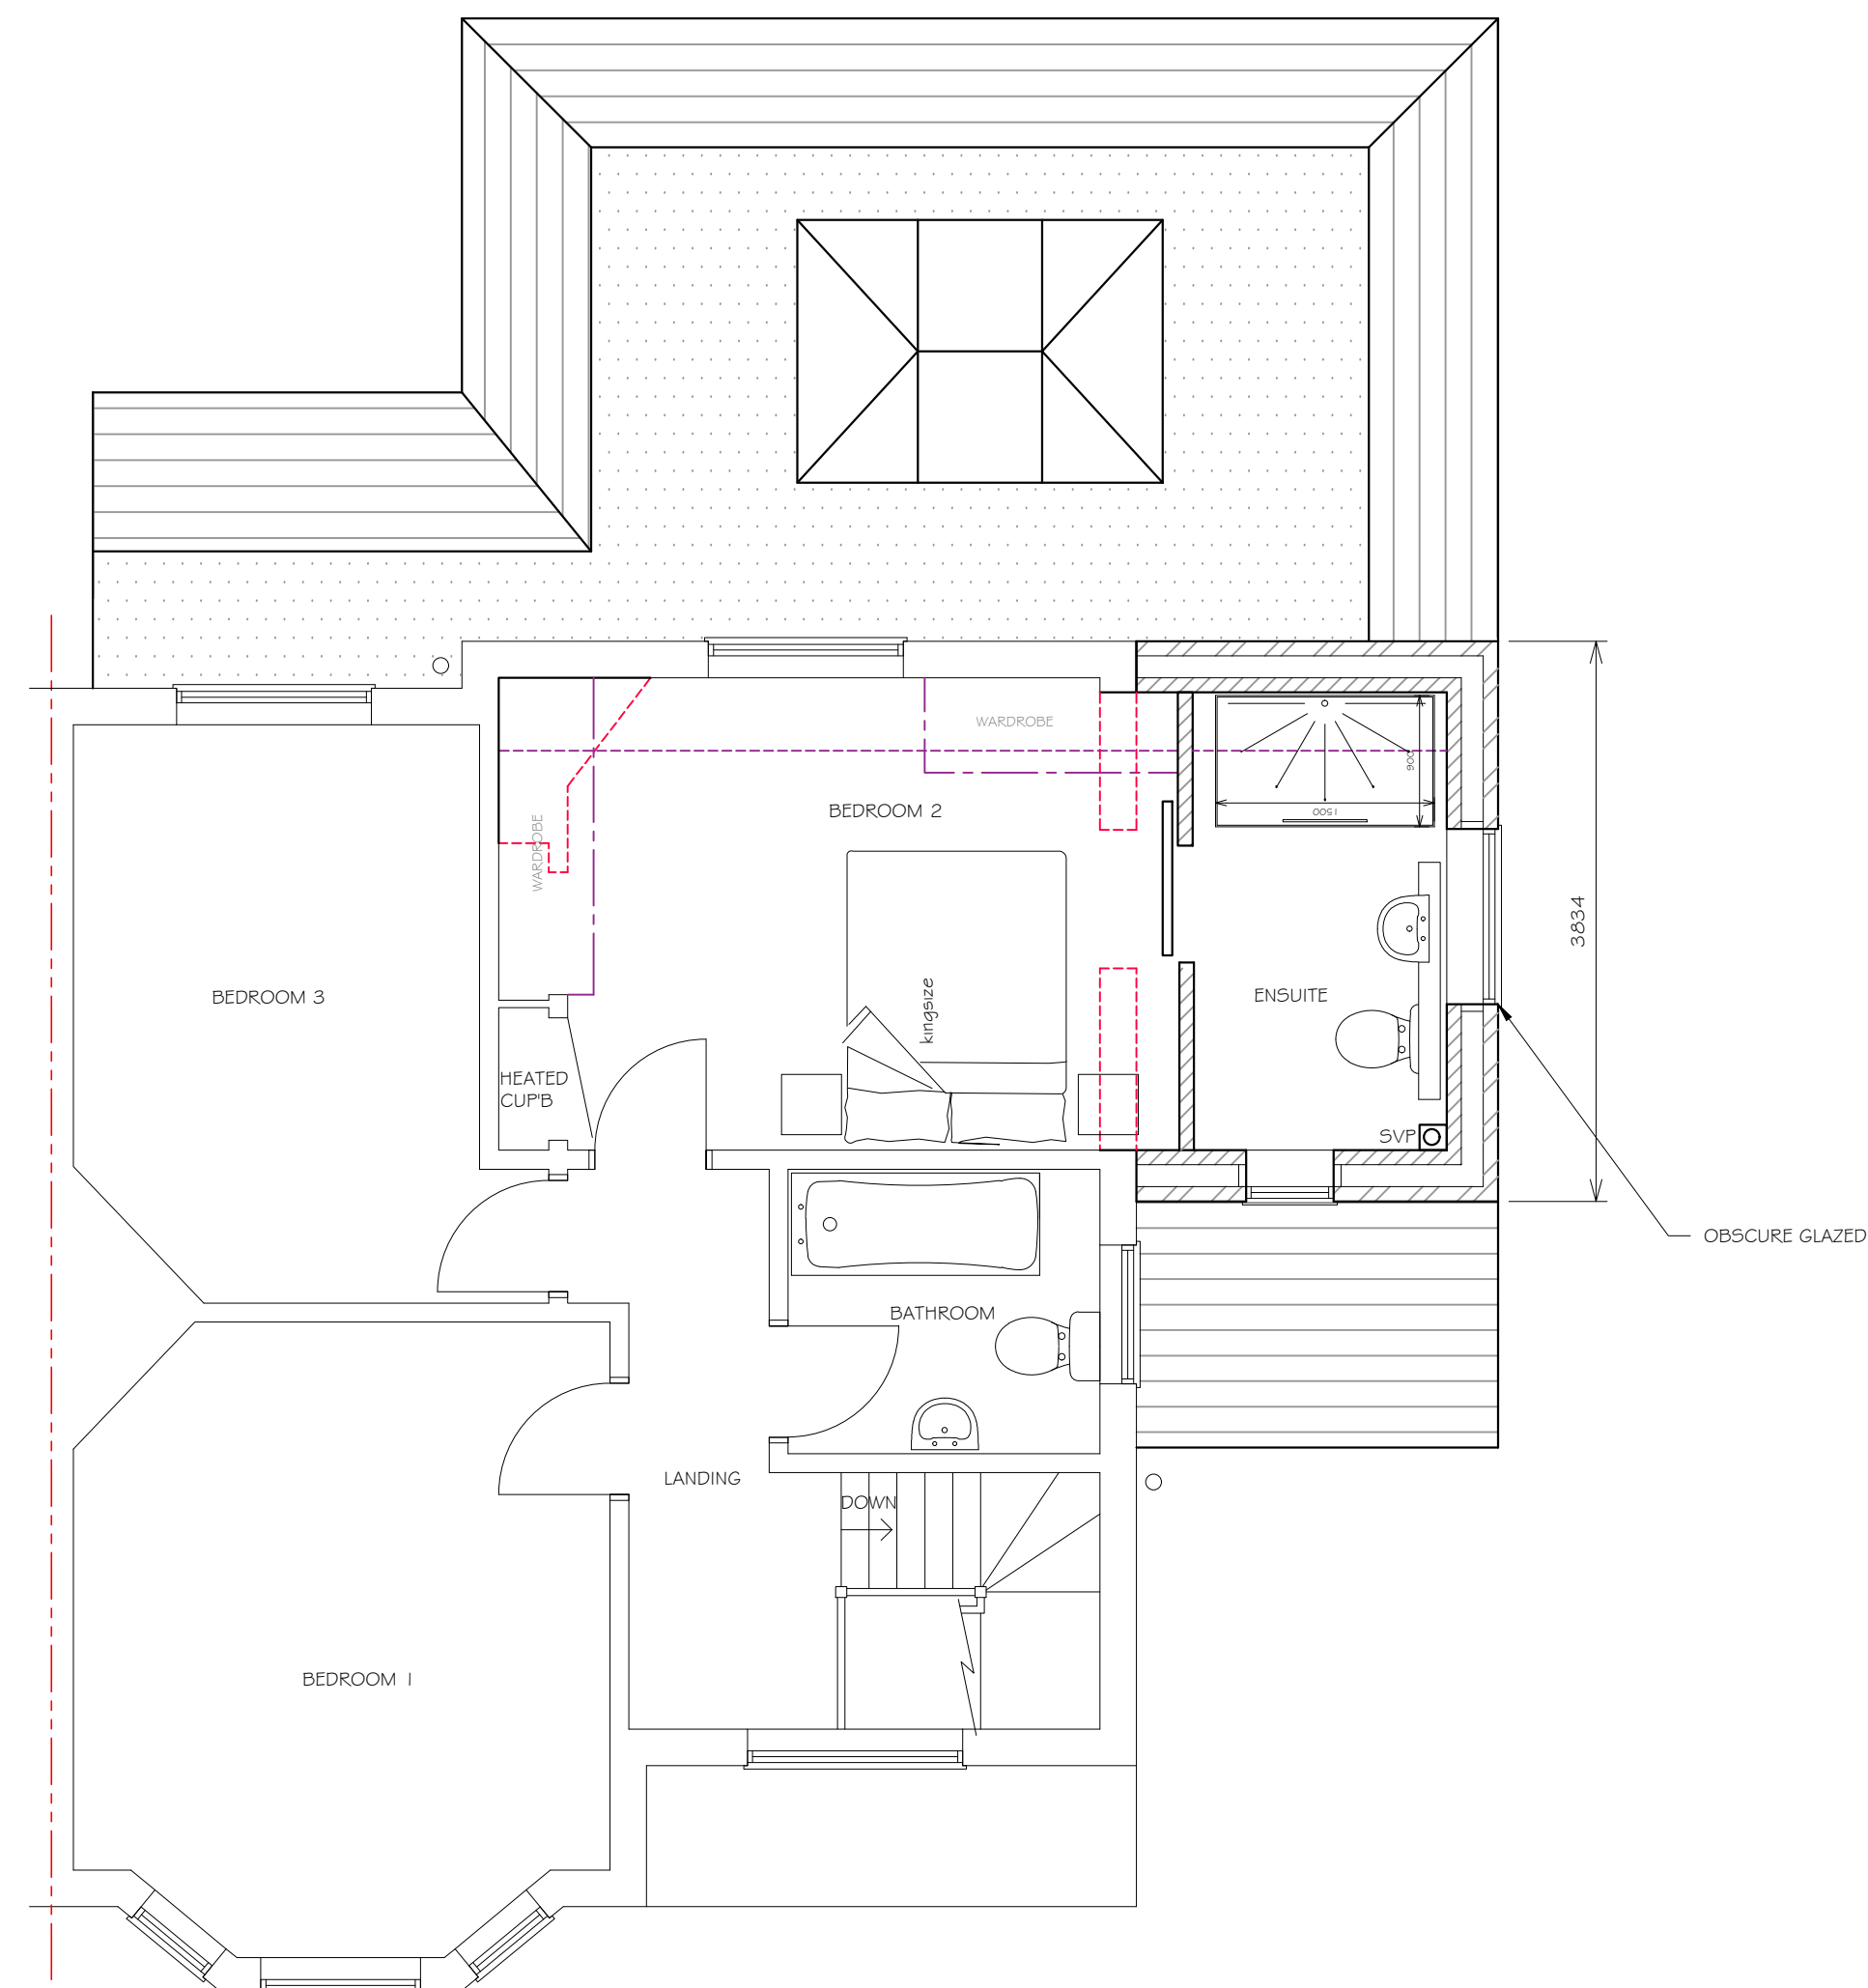

PROPOSED FIRST FLOOR PLAN


- EXISTING STRUCTURE
- PROPOSED STRUCTURE
- REMOVED STRUCTURE
- POSSIBLE STEEL BEAMS
- POSSIBLE KITCHEN PLAN




PROPOSED FRONT ELEVATION

0 2m 4m 6m 10m


SCALE 1:100

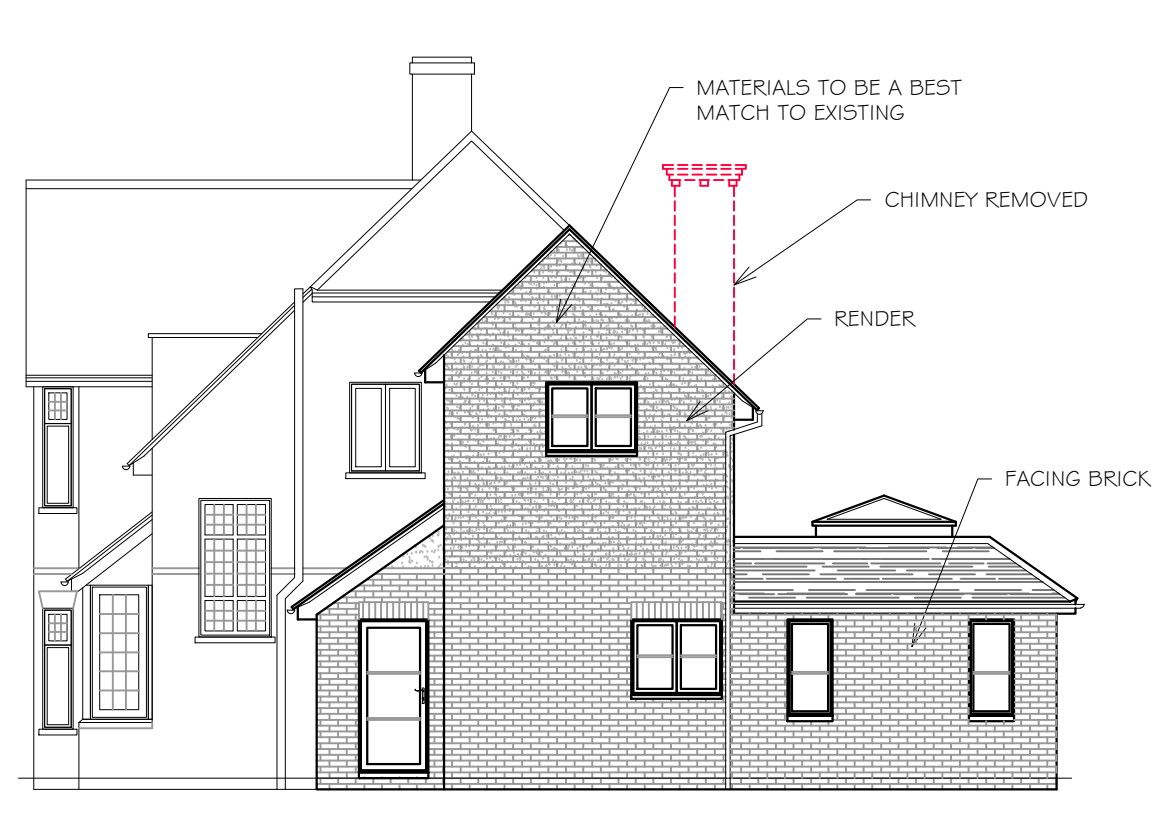

PROPOSED SIDE ELEVATION

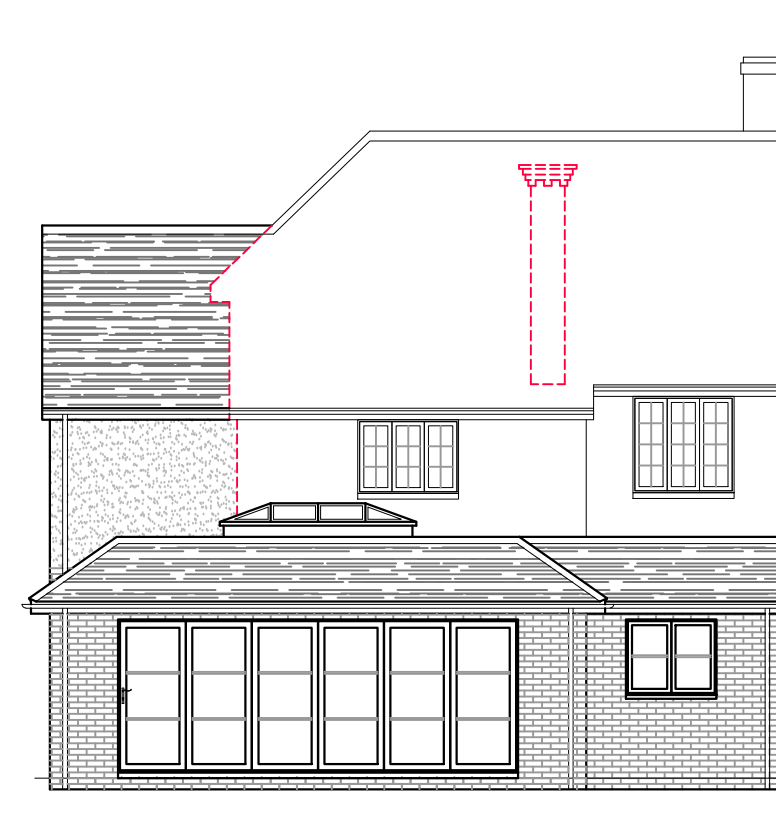

PROPOSED REAR ELEVATION

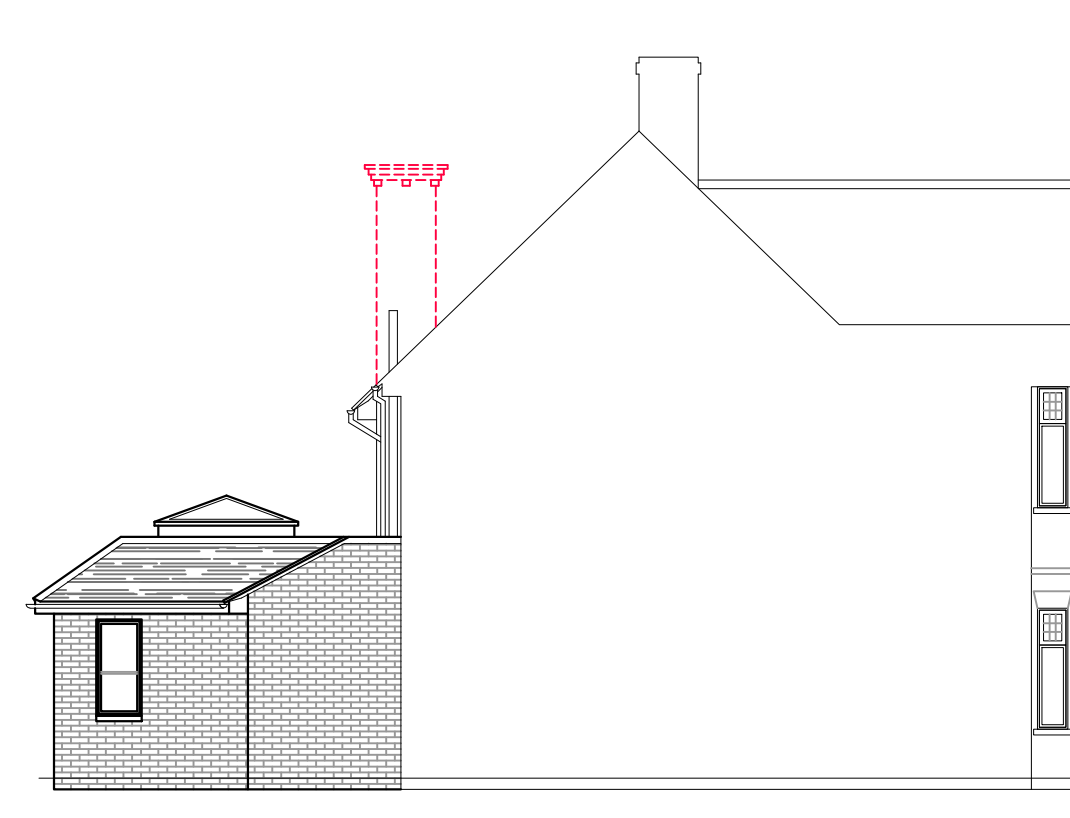

PROPOSED SIDE ELEVATION

PROJECT
PROPOSED SINGLE & DOUBLE STOREY EXTENSION
+ DETACHED GARAGE AT:
22 PARK ROAD
WOKINGHAM
RG40 2AH

TITLE
PROPOSED FLOOR PLANS, ELEVATIONS
& ROOF PLAN

Cranford Design Ltd
Architectural Services,
CAD Design & Draughting

DATE
DECEMBER 2025
SCALE
SEE DRAWING

Tel: 01252 872657
Mob: 07525 064570
E-mail: info@cranforddesign.co.uk
Website: www.cranforddesign.co.uk
Centaur House
Ancells Business Park, Ancells Road
Fleet GU51 2UJ

DRAWING NUMBER

D3183-02

A1 PAPER SIZE A

These plans must not be acted upon until the appropriate planning and building regulation approvals have been granted. Should the works be undertaken prior to the above approvals being in place it is done so entirely at the clients own risk.