


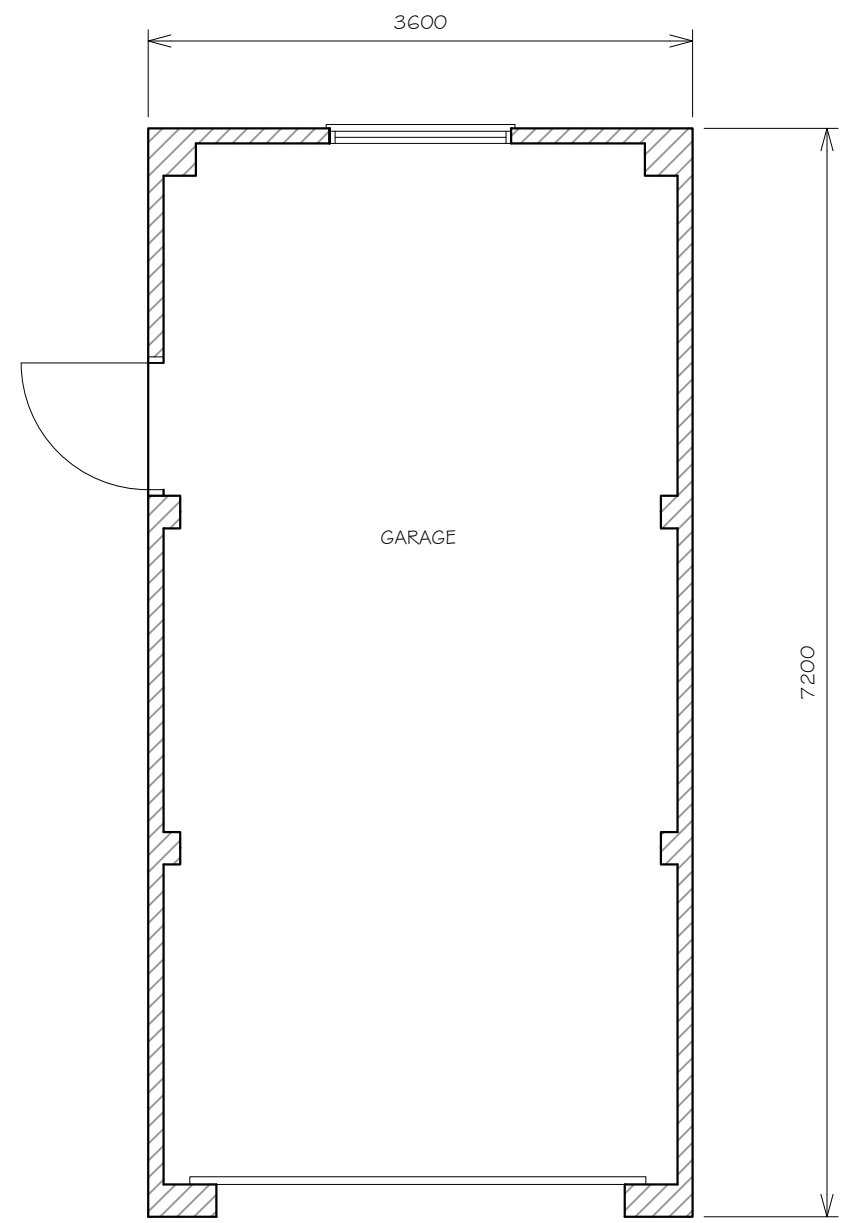


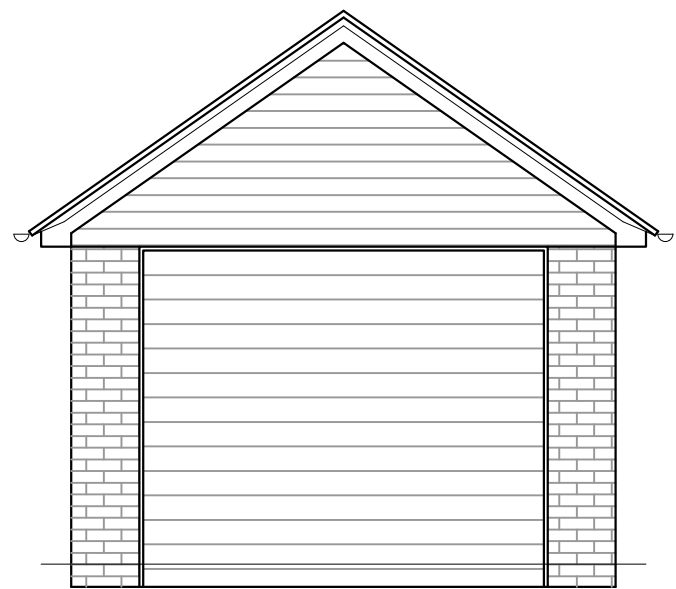


PROPOSED GROUND FLOOR PLAN

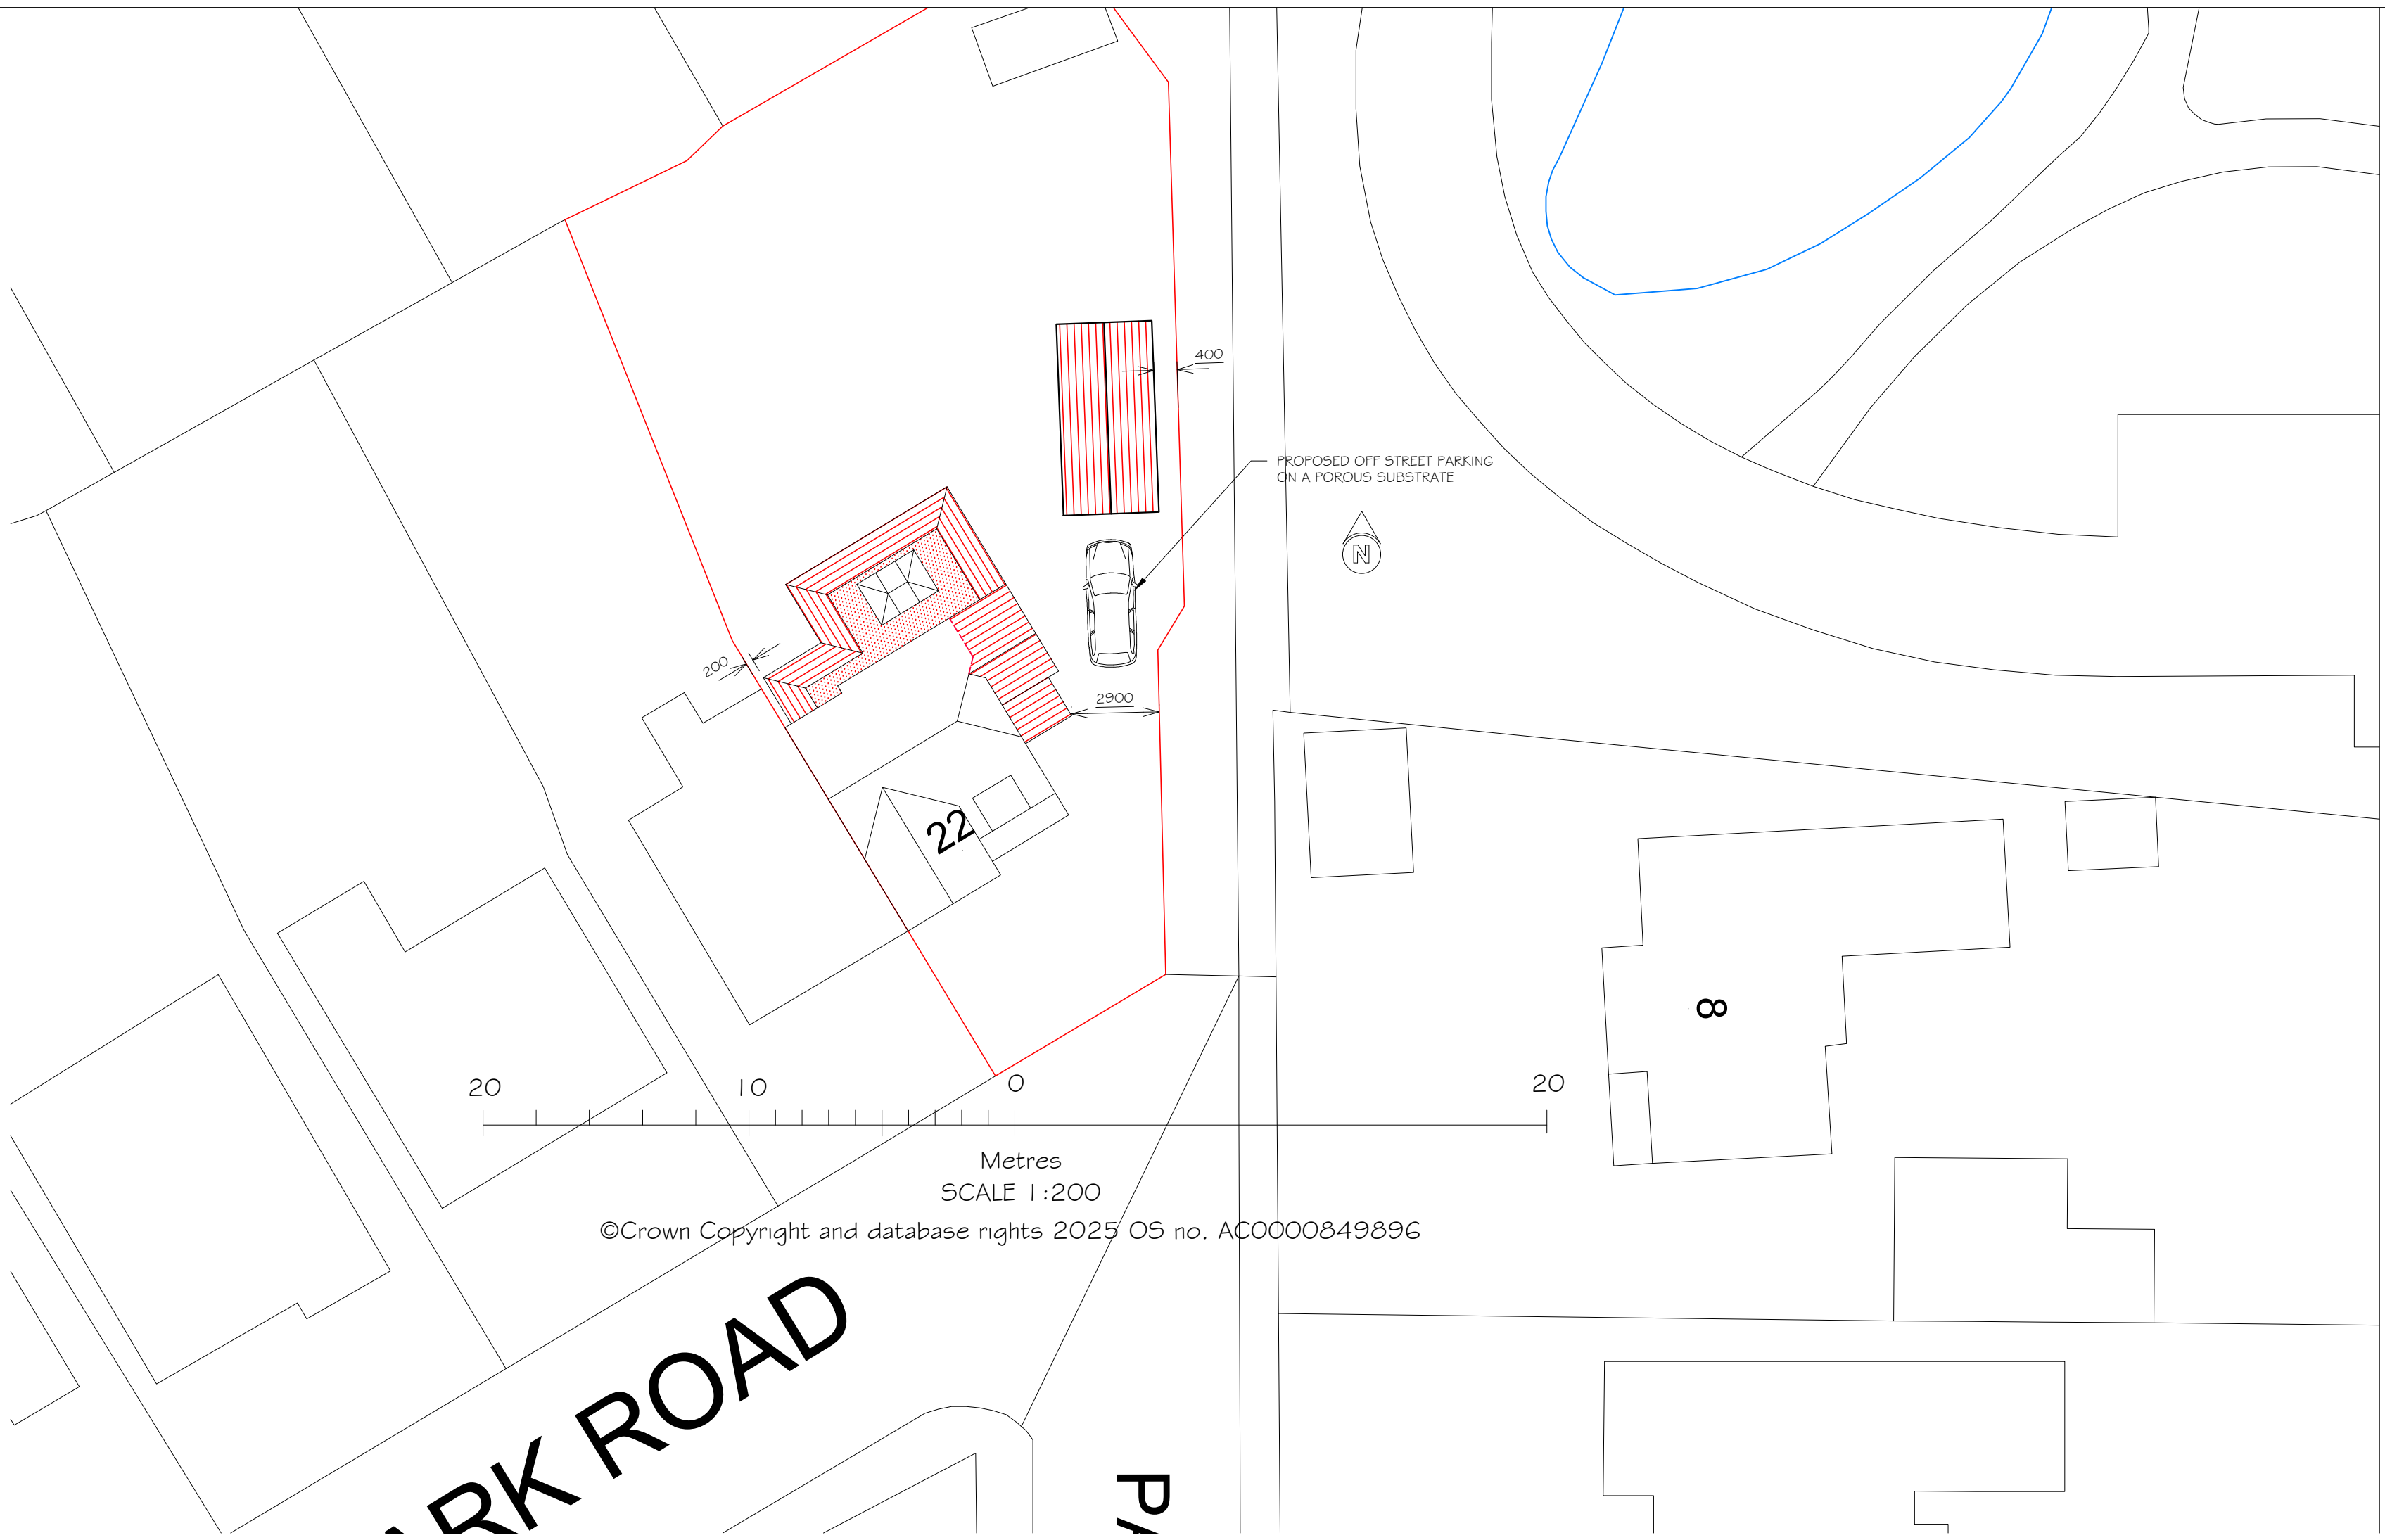


PROPOSED FRONT ELEVATION

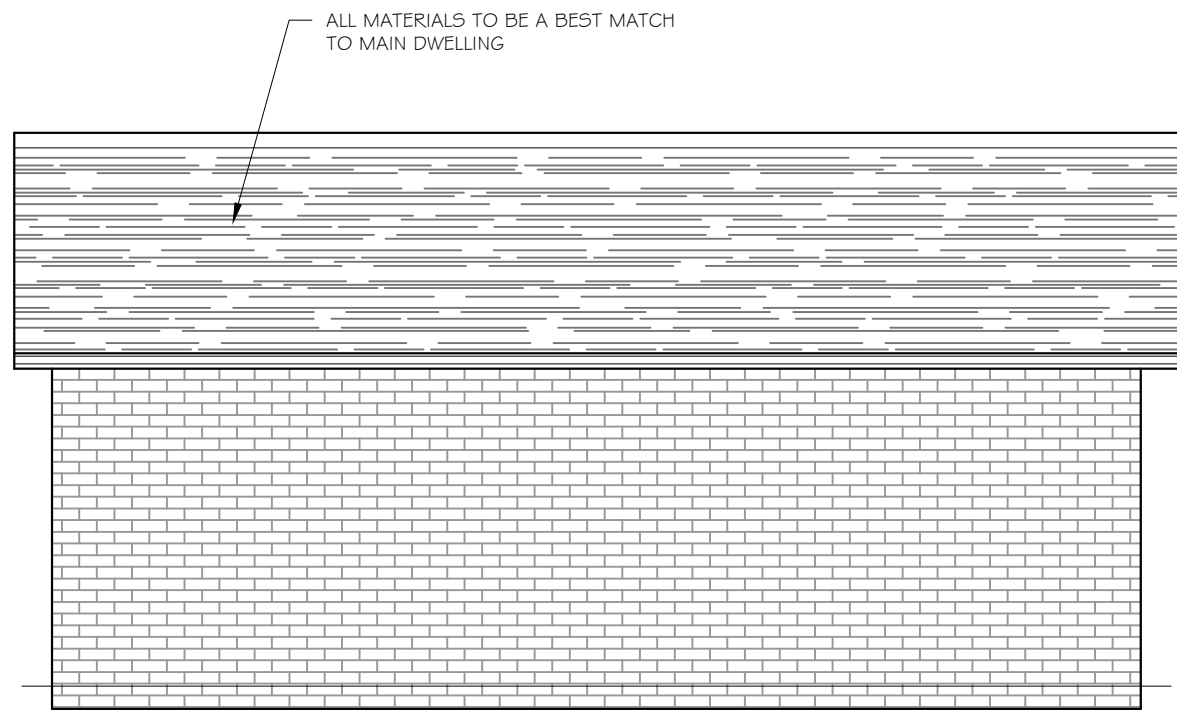

PROPOSED SIDE ELEVATION

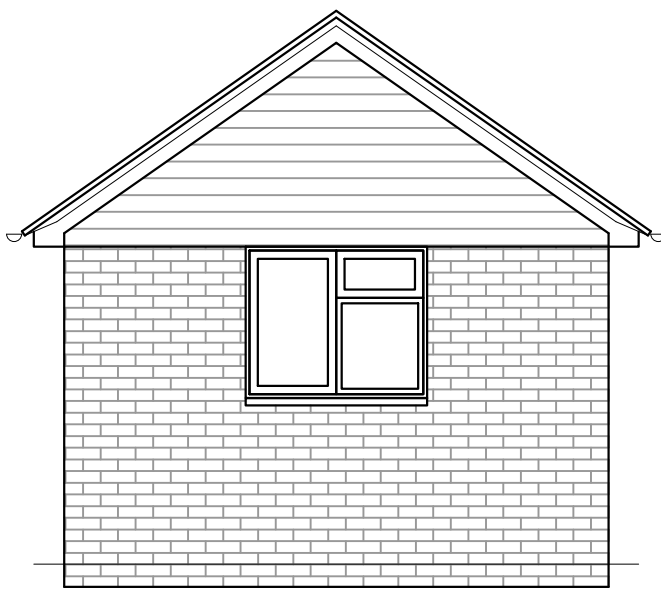

PROPOSED REAR ELEVATION

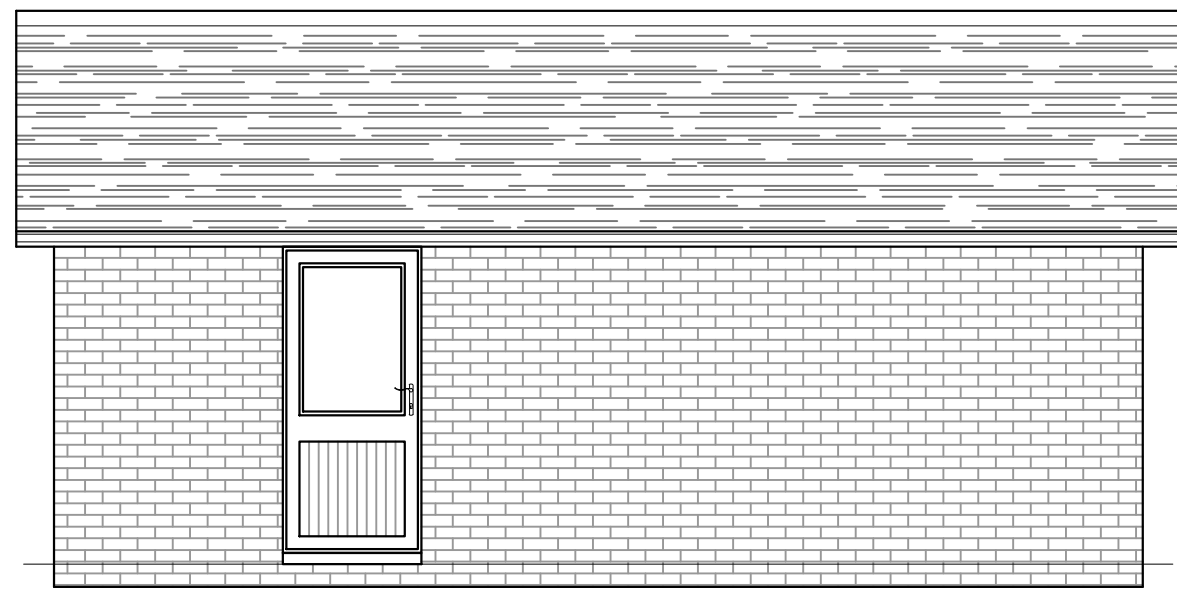

PROPOSED SIDE ELEVATION

- EXISTING STRUCTURE
- PROPOSED STRUCTURE
- REMOVED STRUCTURE
- POSSIBLE STEEL BEAMS
- POSSIBLE KITCHEN PLAN

0 0.5 1m 0.5 2m 3m 4m 5m  
SCALE 1:50

PROJECT  
PROPOSED SINGLE & DOUBLE STOREY EXTENSION  
+ DETACHED GARAGE AT:  
22 PARK ROAD  
WOKINGHAM  
RG40 2AH

TITLE  
GARAGE PLANS  
& ROOF PLAN



Cranford Design Ltd  
Architectural Services,  
CAD Design & Draughting

DATE  
DECEMBER 2025

Tel: 01252 872657  
Mob: 07525 064570  
E-mail: info@cranforddesign.co.uk  
Website: www.cranforddesign.co.uk  
Centaur House  
Ancells Business Park, Ancells Road  
Fleet GU51 2UJ

SCALE  
SEE DRAWING

DRAWING NUMBER

D3183-03

A1 PAPER SIZE

A

These plans must not be acted upon  
until the appropriate planning and  
building regulation approvals have  
been granted. Should the works be  
undertaken prior to the above  
approvals being in place it is done  
so entirely at the clients own risk.