




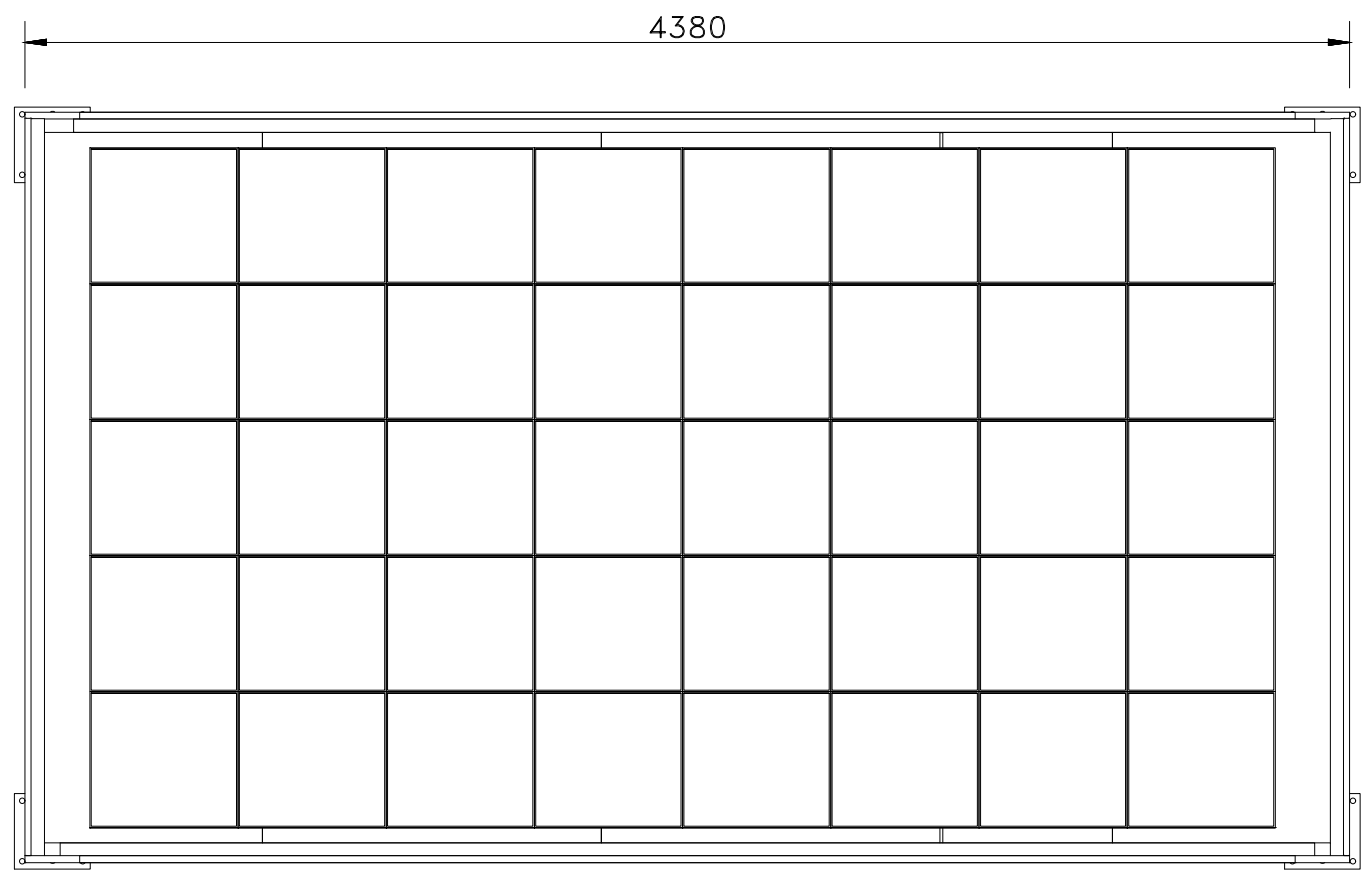


ROOF PLAN - 1:25 (To be Sedum roof)

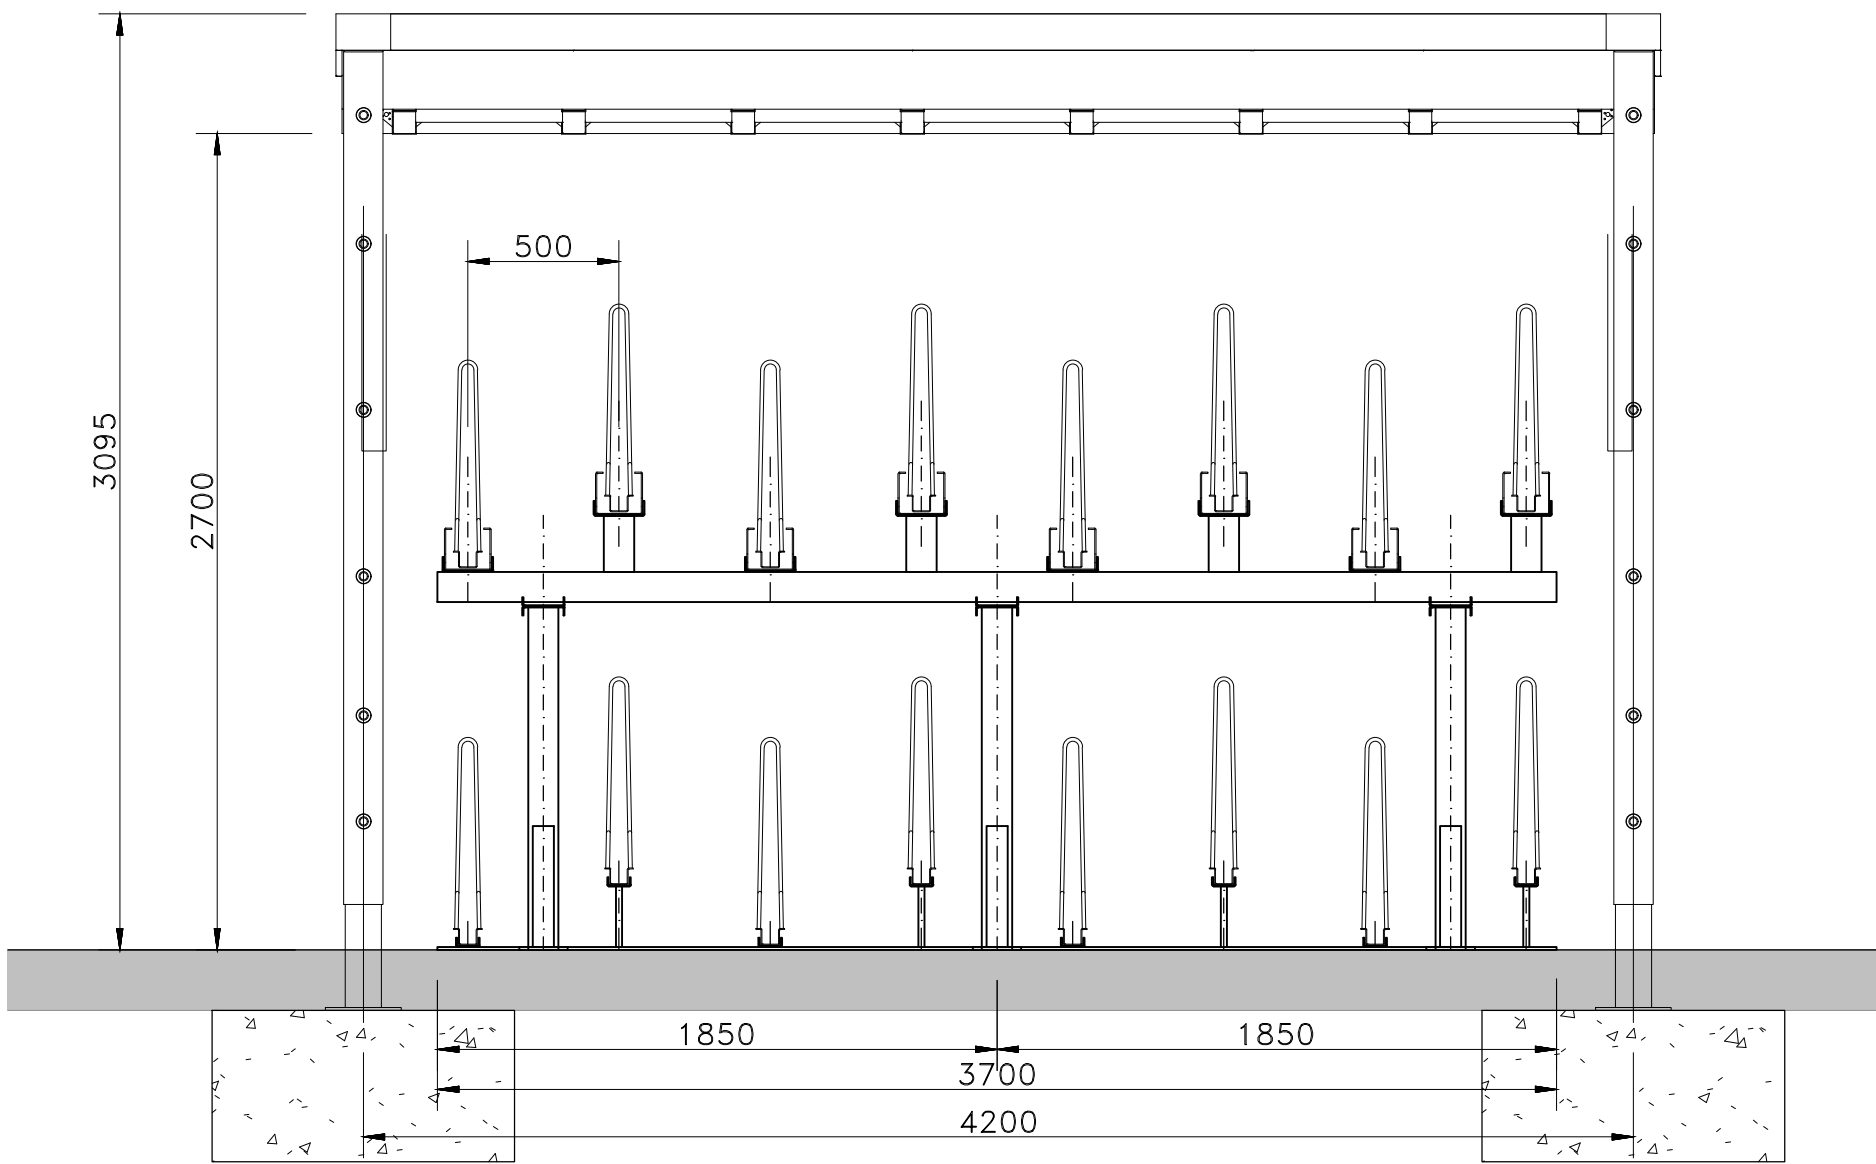


FRONT ELEVATION - 1:25

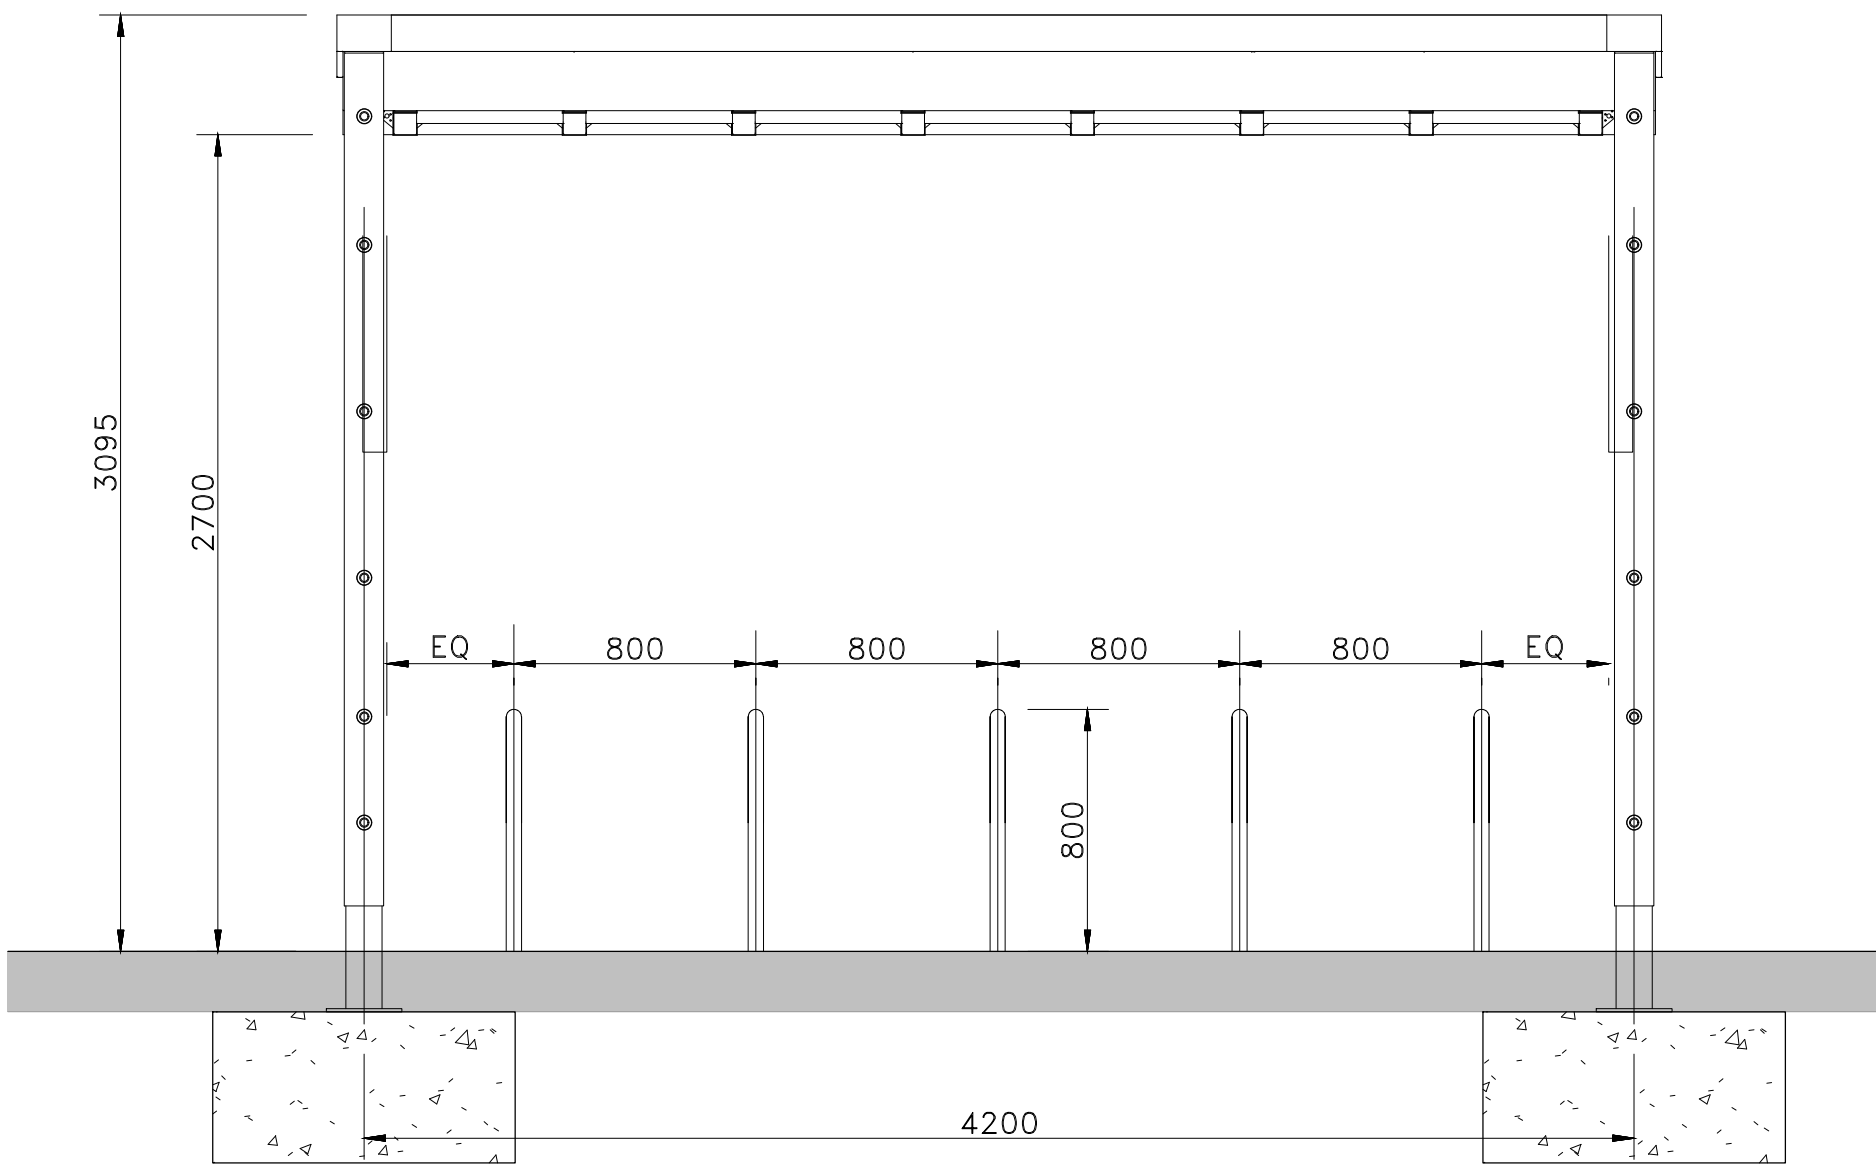

FRONT ELEVATION - 1:25
UNIT 3A/3B ONLY

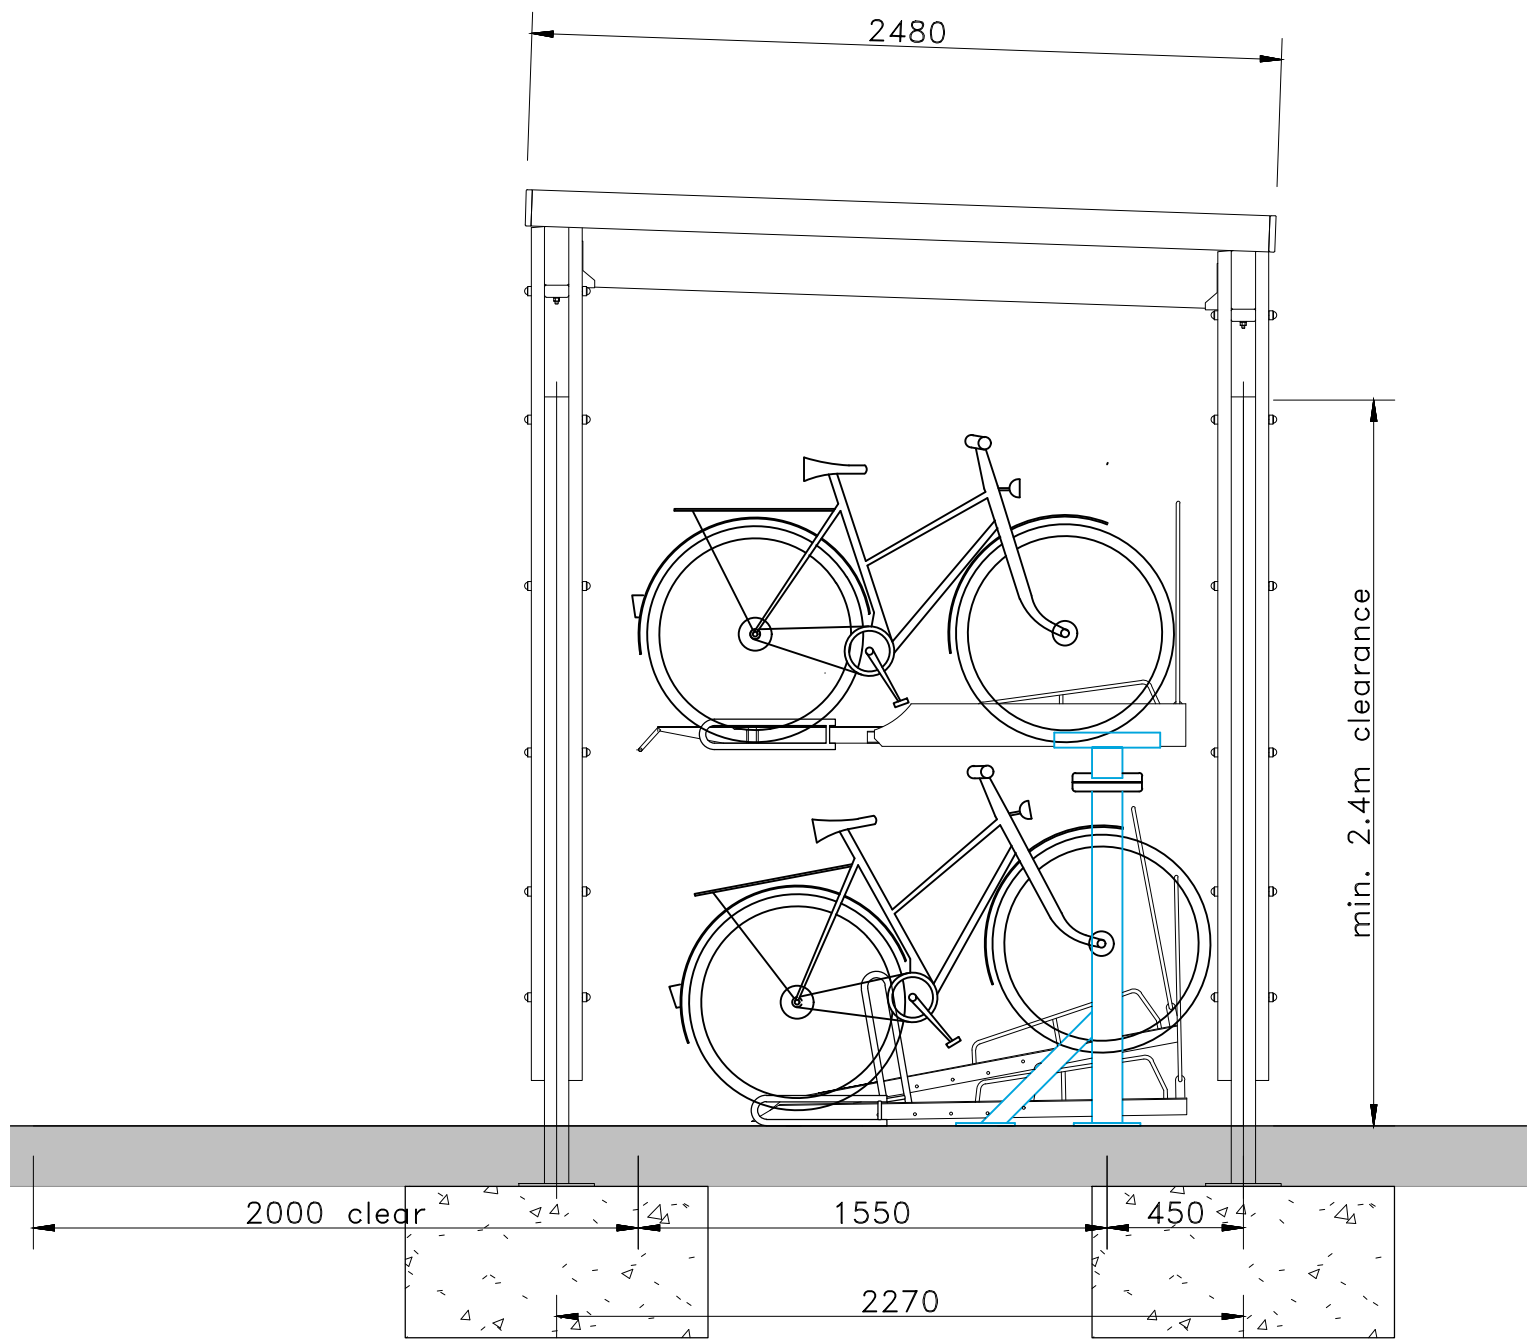

SIDE ELEVATION - 1:25

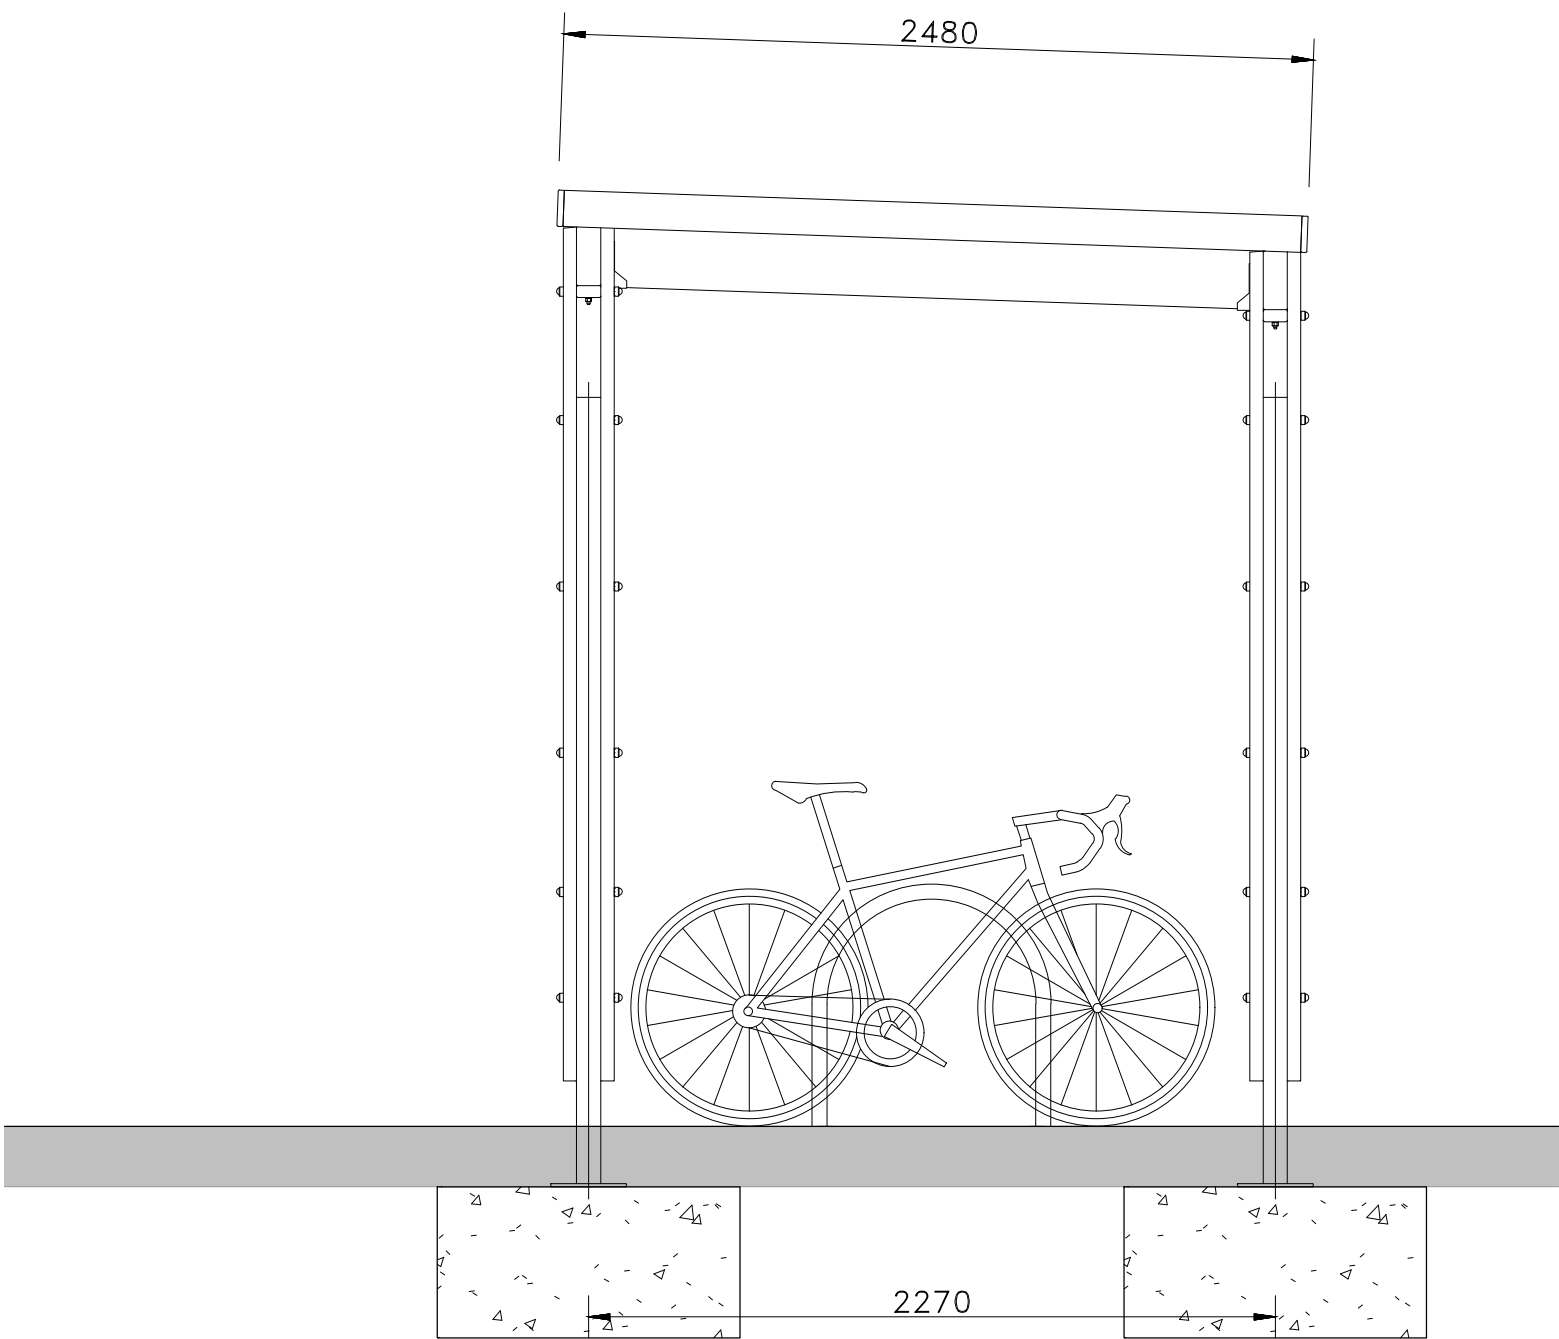

SIDE ELEVATION - 1:25
UNIT 3A/3B ONLY



PRECEDENT IMAGE - SHELTER



PRECEDENT IMAGE- JOSTA 2-TIER CYCLE RACK



PRECEDENT IMAGE- SEDUM ROOF

NOTES:

LANGLEY DESIGN 'SHELDON' CYCLE SHELTER WITH SEDUM ROOF. Finish to be TRC4
Green roof substrate depth to supplier's standard detail, species planting to landscape architect's planting regime.
Post mounting brackets to be taken down to below ground foundations with the external finish running over the top.
Foundations to structural engineers specification.


UNITS 1, 2, 4 & 5
Josta 2-tier cycle rack system by, 16no. rack per shelter, by www.cycle-works.com. Finish to be standards galvanises steel finish. Fixing to supplier's standard detail and fixed to level hardstanding.

UNIT 3A & 3B ONLY
5no. Stainless steel 'Sheffield' cycle hoops (taken down to foundation) per shelter.

MINIMUM CYCLE
PARKING NUMBERS:

- UNIT 1 - 42
- UNIT 2 - 20
- UNIT 3A - 6
- UNIT 3B - 6
- UNIT 4 - 14
- UNIT 5 - 16

NOTES:
Copyright Chetwoods (Birmingham) Limited. No implied licence exists.
Contractors must verify all dimensions on site before commencing any work or shop drawings. This drawing is not to be scaled. Use figured dimensions only.
Subject to statutory approvals and survey.
Building areas are liable to adjustment over the course of the design process due to the ongoing construction detailing developments.
Please note the information contained within this drawing is solely for the benefit of the employer and should not be relied upon by third parties.
The CDM hazard management procedures for the Chetwoods aspects of the design of this project are to be found on the 'Chetwoods - Hazard Analysis and Design Risk Assessment' and/or drawings. The full project design teams comprehensive set of hazard management procedures are available from the Principle Designer appointed for the project.

 

P1	First issue.	14/01/25	SKT
Rev	Revision Description	Date	Author/ Reviewer
PLANNING			
32 Frederick Street, Birmingham, B1 3HH		+44 (0)121 234 7500 www.chetwoods.com	



Project	SHINFIELD PARK, READING		
Client	WRENBRIDGE		
Drawing Title	TYPICAL CYCLE SHELTER DETAILS		

Scale	Size	Drawn	Checked	Date			
1:25	A1	SKT	TM	14/01/2025			
Project	Originator	Zone	Level	Type	Role	Number	Rev
5704	CA	XX	XX	DR	A	97001	P1