



FRONT ELEVATION





SIDE ELEVATION



REAR ELEVATION

PLOT 1087

FOR MATERIAL COLOURS, PLEASE REFER TO
STREETSCENES AND LAYOUTS.

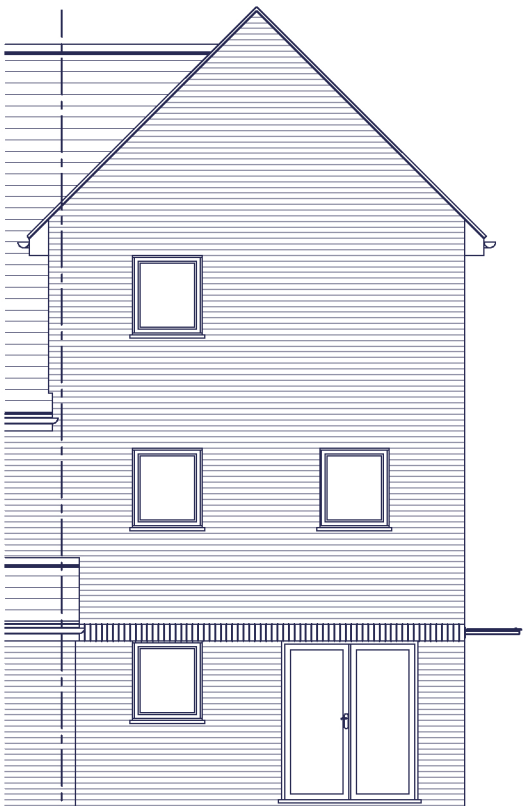 

SIDE ELEVATION

Rev.	Date	Description	Drawn	Checked
			MCN	DGP
Client Project South Wokingham, Phase R10. Drawing Title 3BH Type - Style 1 Elevations - Brick Scale 1:100 @ A3 Date March 2025 Drg.No. P1914.3BH.104 File P1914.3BH.01 Rev. - Drawing Status PLANNING				

aap
architecture

AAP Architecture Ltd
Unit A, Monument Business Centre, Monument Way East, Woking, Surrey GU21 5LG
T 01483 727345 E projects@aap-arc.co.uk W aap-arc.co.uk

Under the Intellectual Property Act 2014, this drawing is the copyright of AAP Architecture Ltd.