




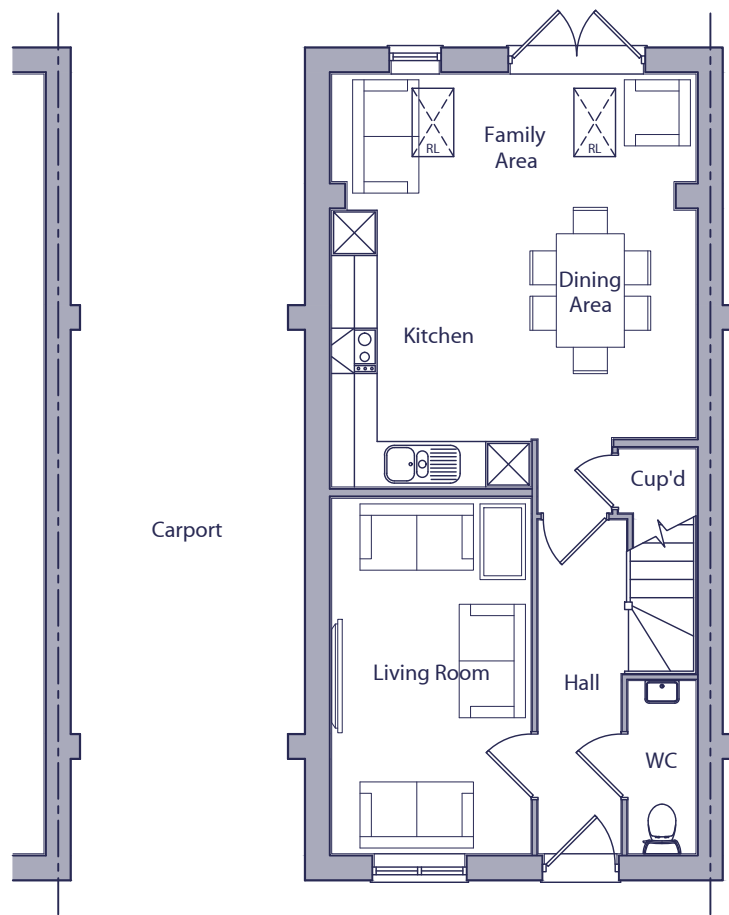


GROUND FLOOR PLAN

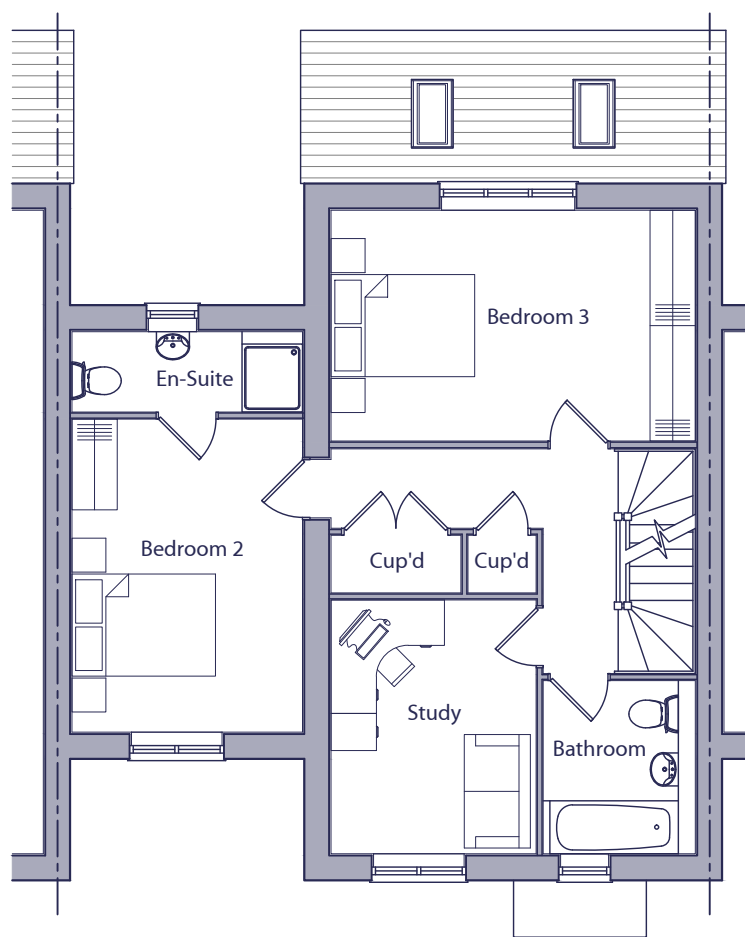

FIRST FLOOR PLAN

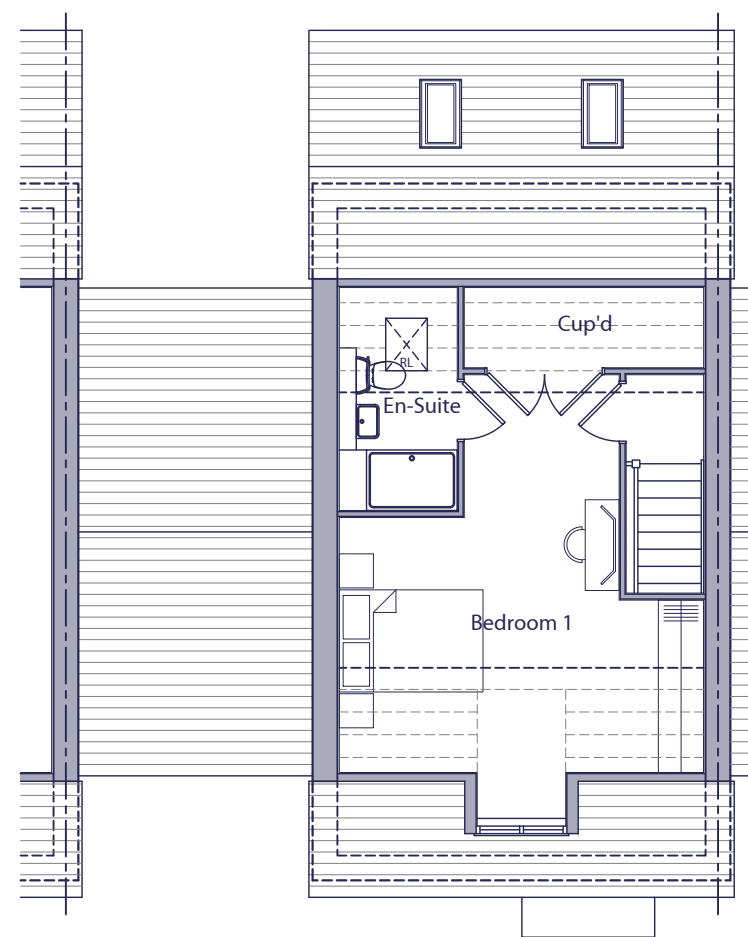


SECOND FLOOR PLAN

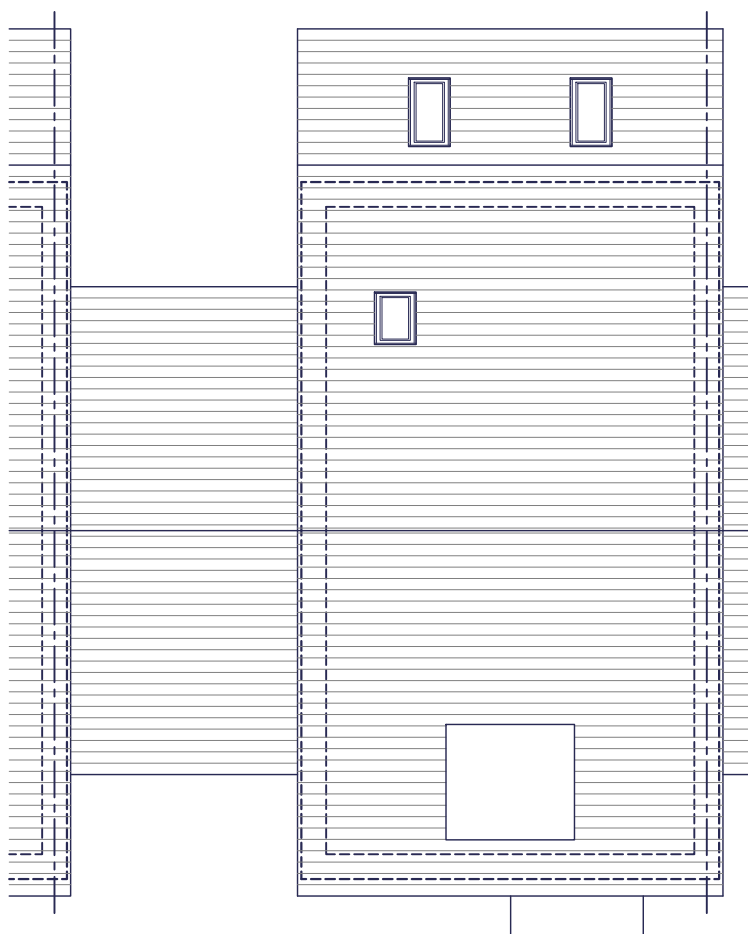

ROOF PLAN

PLOTS 1133 & 1134

HOUSE TYPE A - 3 BED / 6 PERSON HOUSE		
SPACE STANDARDS	REQUIRED	ACTUAL
FLOOR AREA	108.00 m ²	136.25 m ²
STORAGE	2.50 m ²	4.84 m ²
BEDROOM 1	11.50 m ²	17.79 m ²
BEDROOM 2	11.50 m ²	12.63 m ²
BEDROOM 3	11.50 m ²	14.71 m ²

 

A 07.03.25 Plot references amended.
Rev. Date Description

MCN DGP
Drawn Checked

Client **miller homes**
Project South Wokingham, Phase R10.
Drawing Title Type A - Style 1 Floor & Roof Plans

Scale 1:100 @ A3

Drawn MCN

Checked DGP

Date Jan 2025

File P1914 A Type

Drg.No. P1914.A.101

Rev. A

Drawing Status
PLANNING

aap
architecture

AAP Architecture Ltd
Unit A, Monument Business Centre, Monument Way East, Woking, Surrey GU21 5LG
T 01483 727345 E projects@aap-arc.co.uk W aap-arc.co.uk

Under the Intellectual Property Act 2014, this drawing is the copyright of AAP Architecture Ltd.