



6M SINGLE STOREY REAR
EXTENSION TO EXISTING
DWELLING APPROVED
UNDER PRIOR APPROVAL
APPLICATION REF NO.
251900.

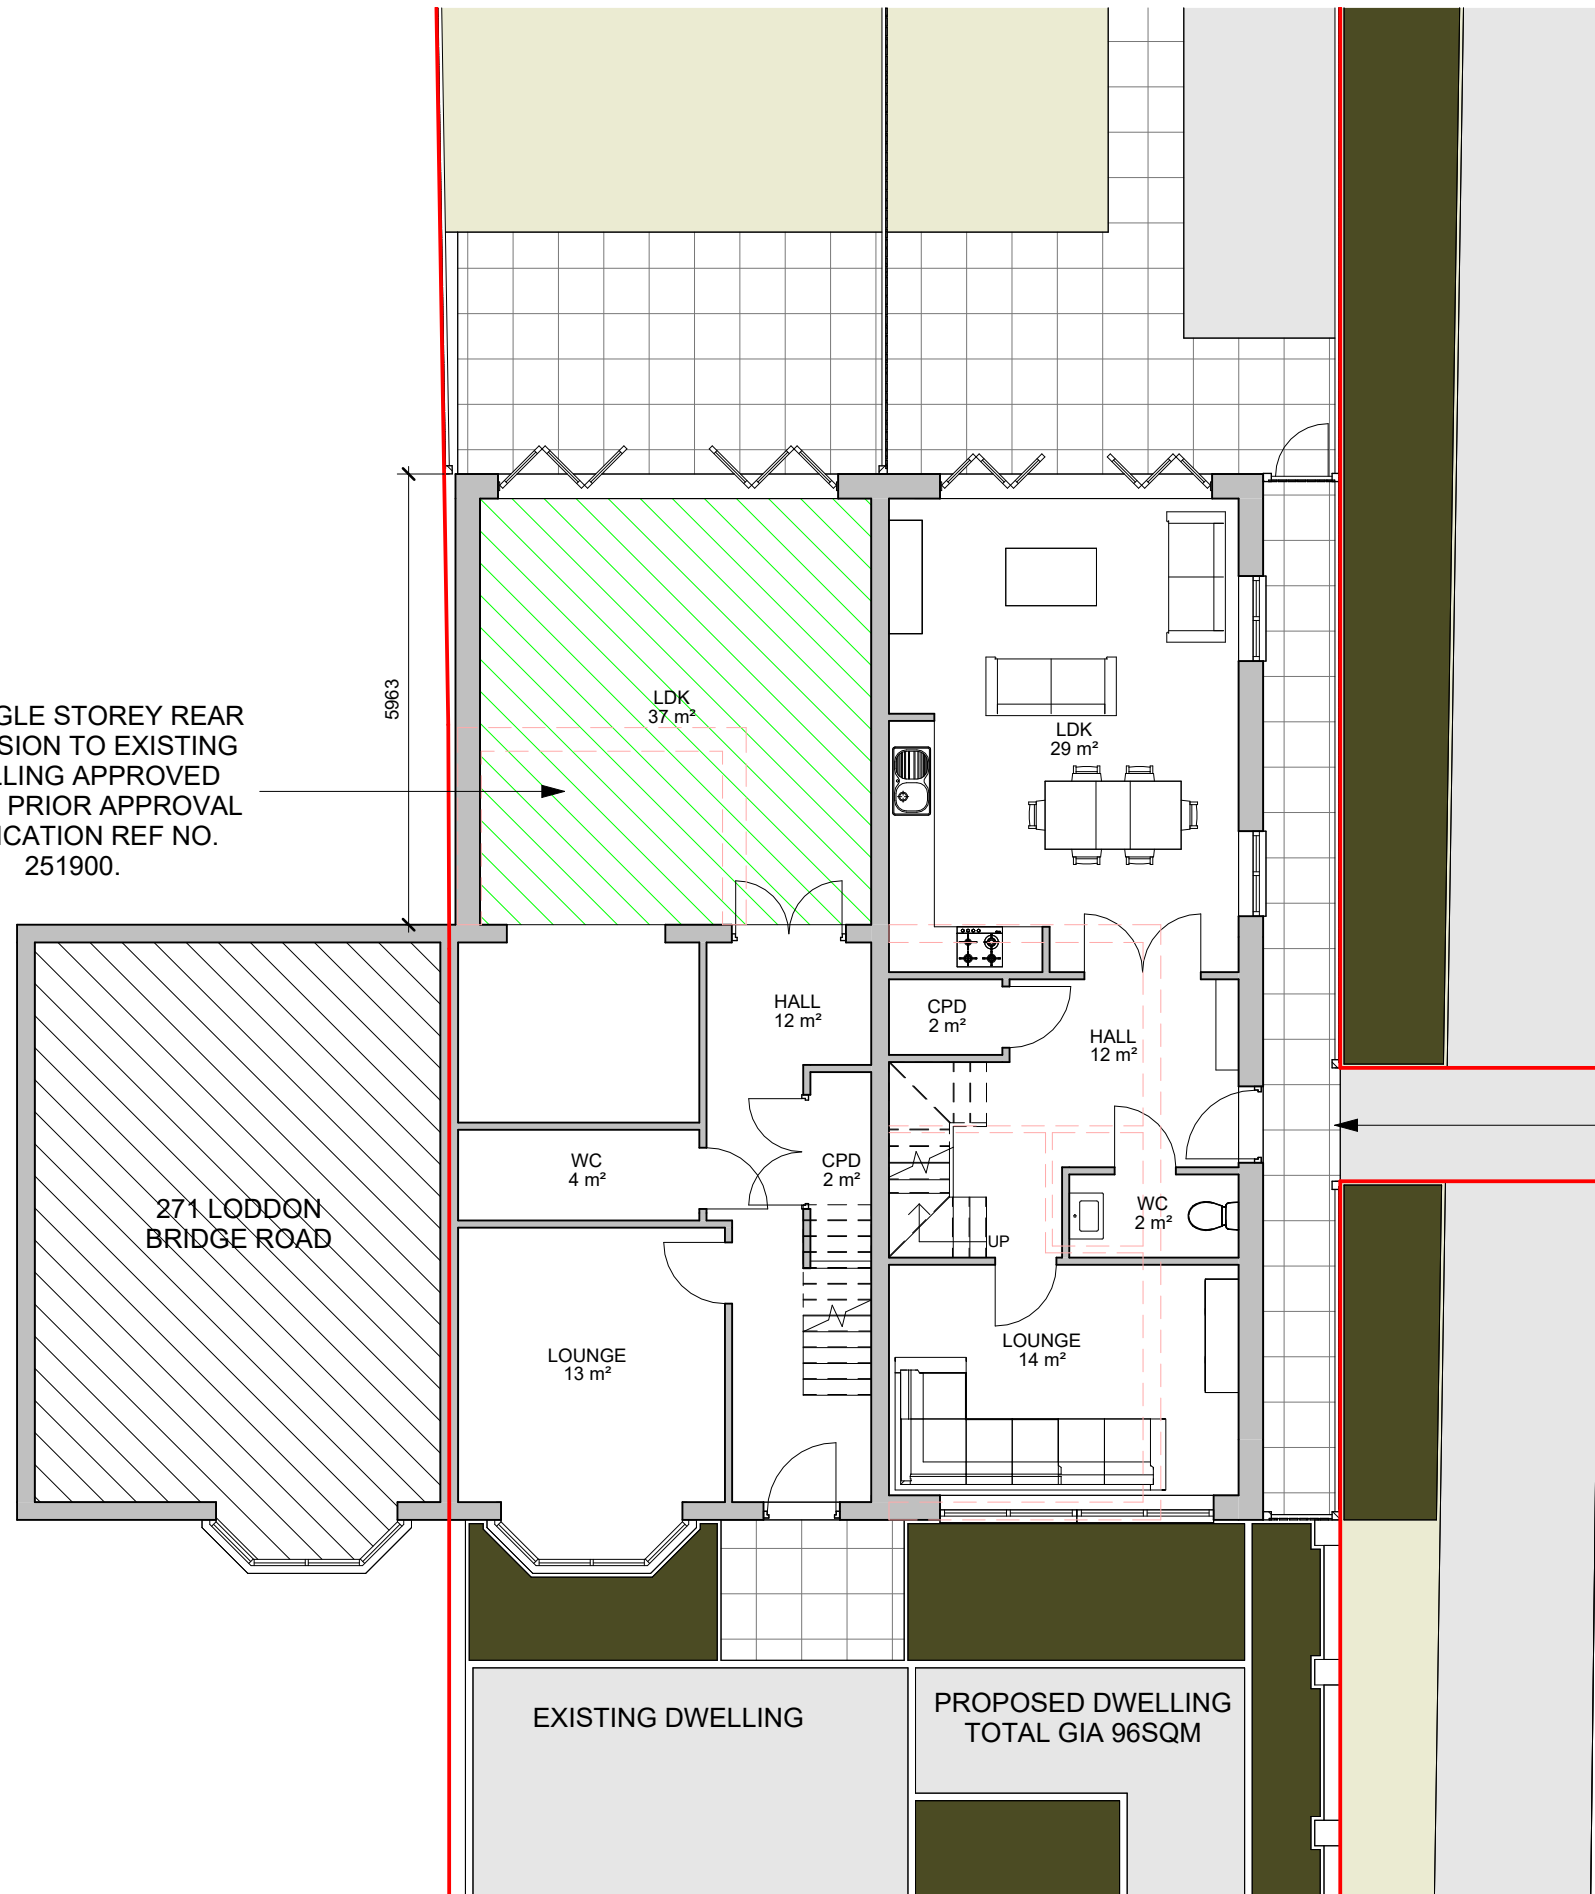

NOTES:
1. THIS DRAWING IS COPYRIGHT AND MUST NOT BE RE-PRODUCED IN WHOLE OR IN PART WITHOUT WRITTEN PERMISSION.
2. THIS DRAWING REPRESENTS DESIGN INTENT AND CONCEPT ONLY. HENCE IT CAN BE SCALED FOR PLANNING PURPOSES ONLY.
3. THIS DOCUMENT AND ALL ASSOCIATED DOCUMENTS ARE PREPARED FOR SPECIFIC SITE AND EVENT, AND INCORPORATE CALCULATIONS AND MEASUREMENTS AVAILABLE FROM THE CLIENT AT THE TIME OF DRAFTING.
4. THE RECIPIENT AGREES TO PROTECT THE CONTENTS FROM DISTRIBUTION AND DISSEMINATION EXCEPT AS REQUIRED FOR THE SPECIFIC EVENT NAMED, WITHOUT THE WRITTEN PERMISSION OF THE DESIGNER.
5. USE OF THIS DESIGN IS GRANTED TO THE CLIENT FOR THE SPECIFIC AND NAMED EVENT ONLY.

AS | DESIGN STUDIO

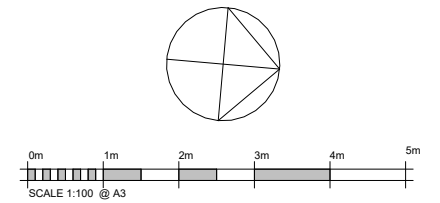

PROJECT		
273 Loddon Bridge Road, Woodley, Reading, RG5 4BL		
TITLE		
Proposed Ground Floor Plan		
CLIENT		
Mr Neel Bhogal		
DRAWN BY AS	CHECKED BY AS	DATE 20/04/2026
SCALE (@ A3) 1 : 100		PROJECT NUMBER 25008
DRAWING NUMBER 25008-A4-00-DR-T-2000		REV B