


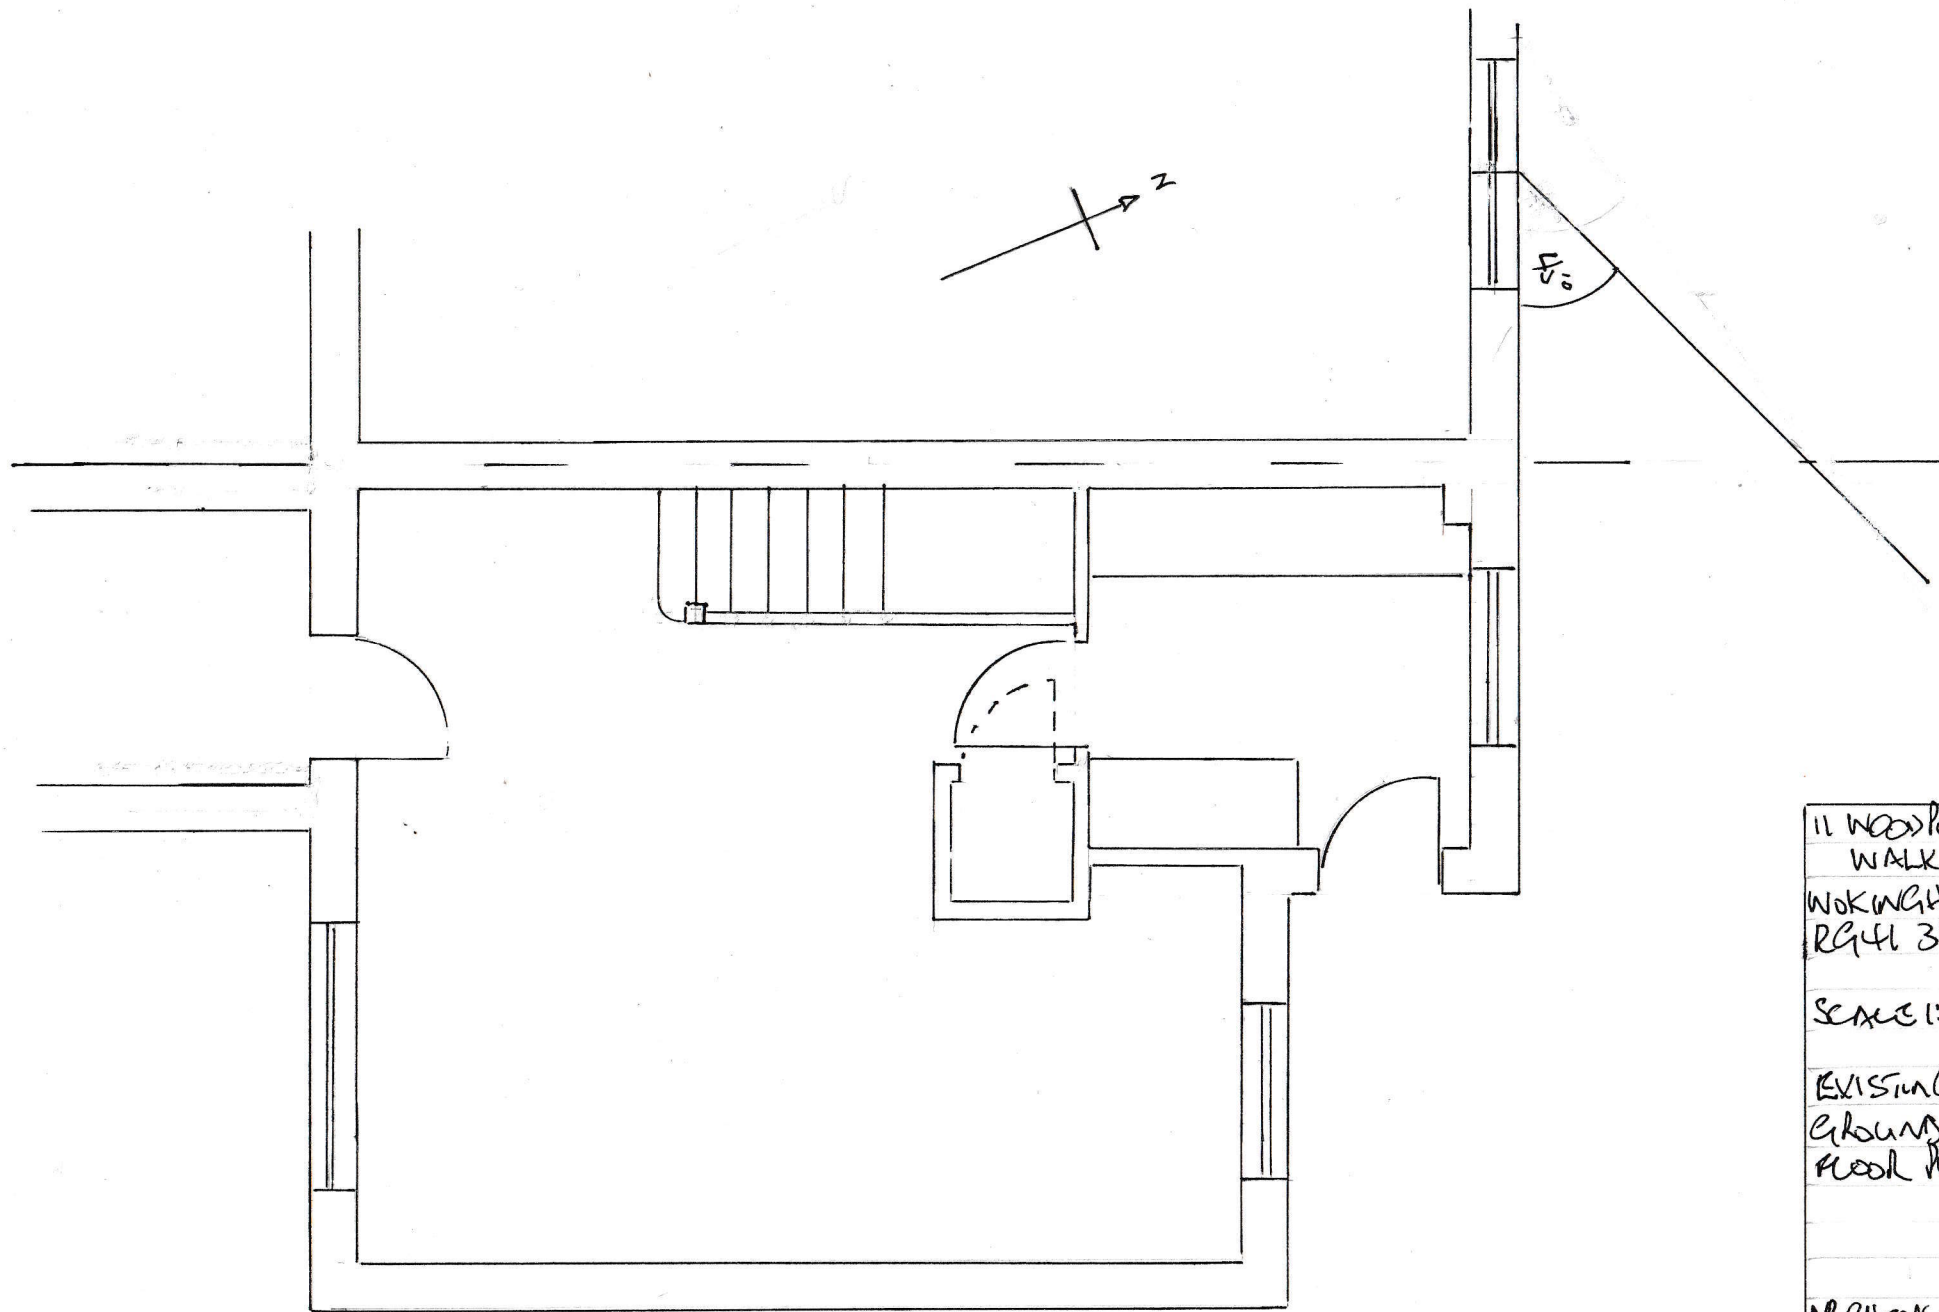

0 0.5 1 2 3 4 5m

11 WOODPECKER
WALK
WOKINGHAM
RG4 3YU
SCALE 1:50 A4
EXISTING
GROUND
FLOOR PLAN
NB CHECK ALL
MEASUREMENTS
ON SITE