



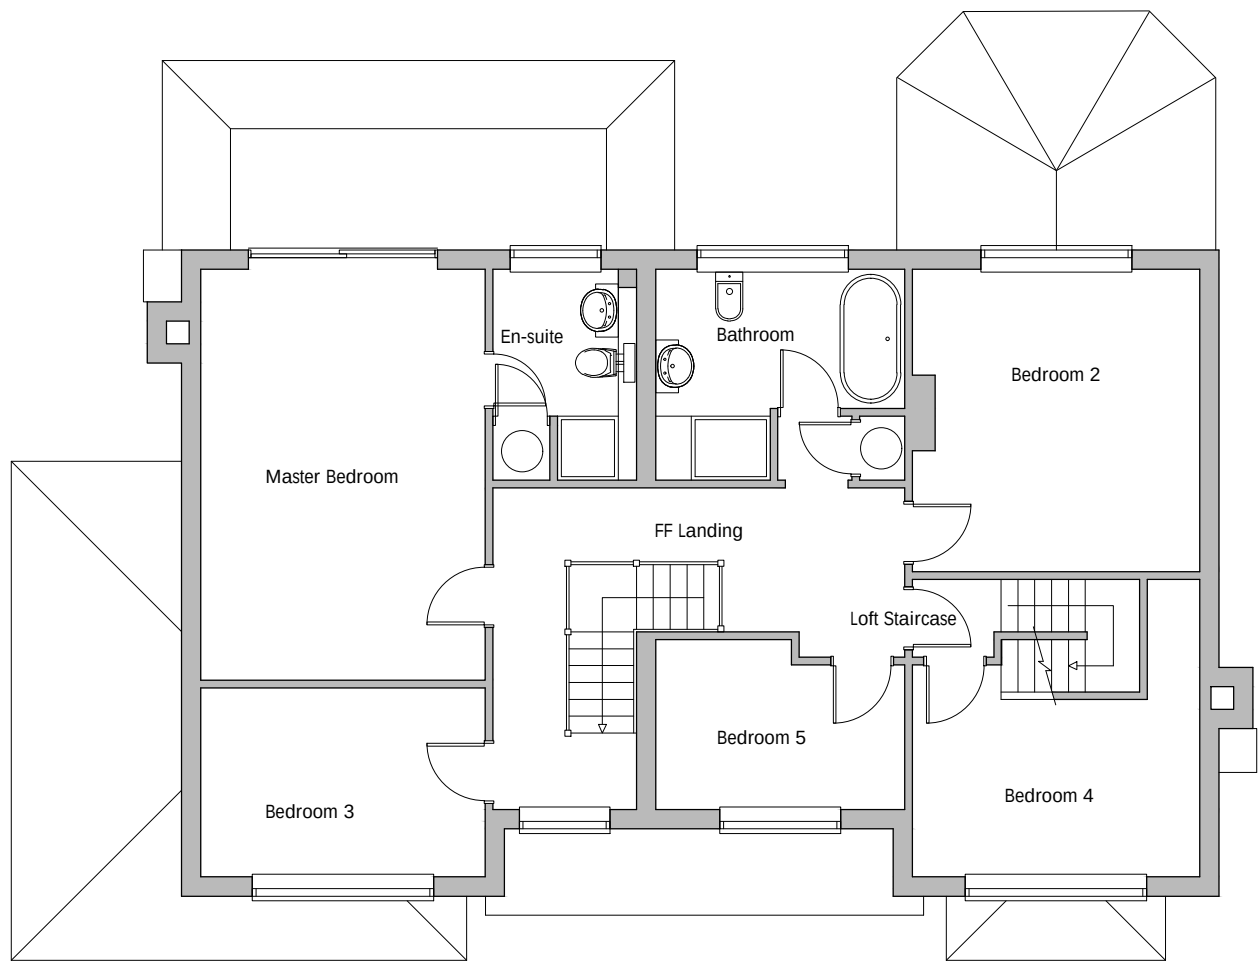

Project Address: 40 Oatlands Road, Shinfield, Reading, Berkshire, RG2 9DN
Drawing Number: 3.40.OAK.E.02
Drawing Name: Existing First Floor Plan
Scale: 1:100 @ A3

 

Rev.	Date	Description
-	14.10.24	Planning

General Note -
The general contractor is responsible for the verification of all dimensions and levels on site prior to any construction or pricing works. The drawing author is to be informed immediately of any discrepancy. Figured dimensions take priority over scaled dimensions. Reliance on scaled dimensions is only appropriate for drawing and scaling purposes.

Copyright of Pont + Wils Architects Ltd ©

Pont + Wils Architects Ltd.

Email: oscar@pontwils.co.uk
Phone: 07833287819
Website: www.pontwils.co.uk
Address: 9 Scobell Close, Shinfield,
Reading, RG2 9HH

