


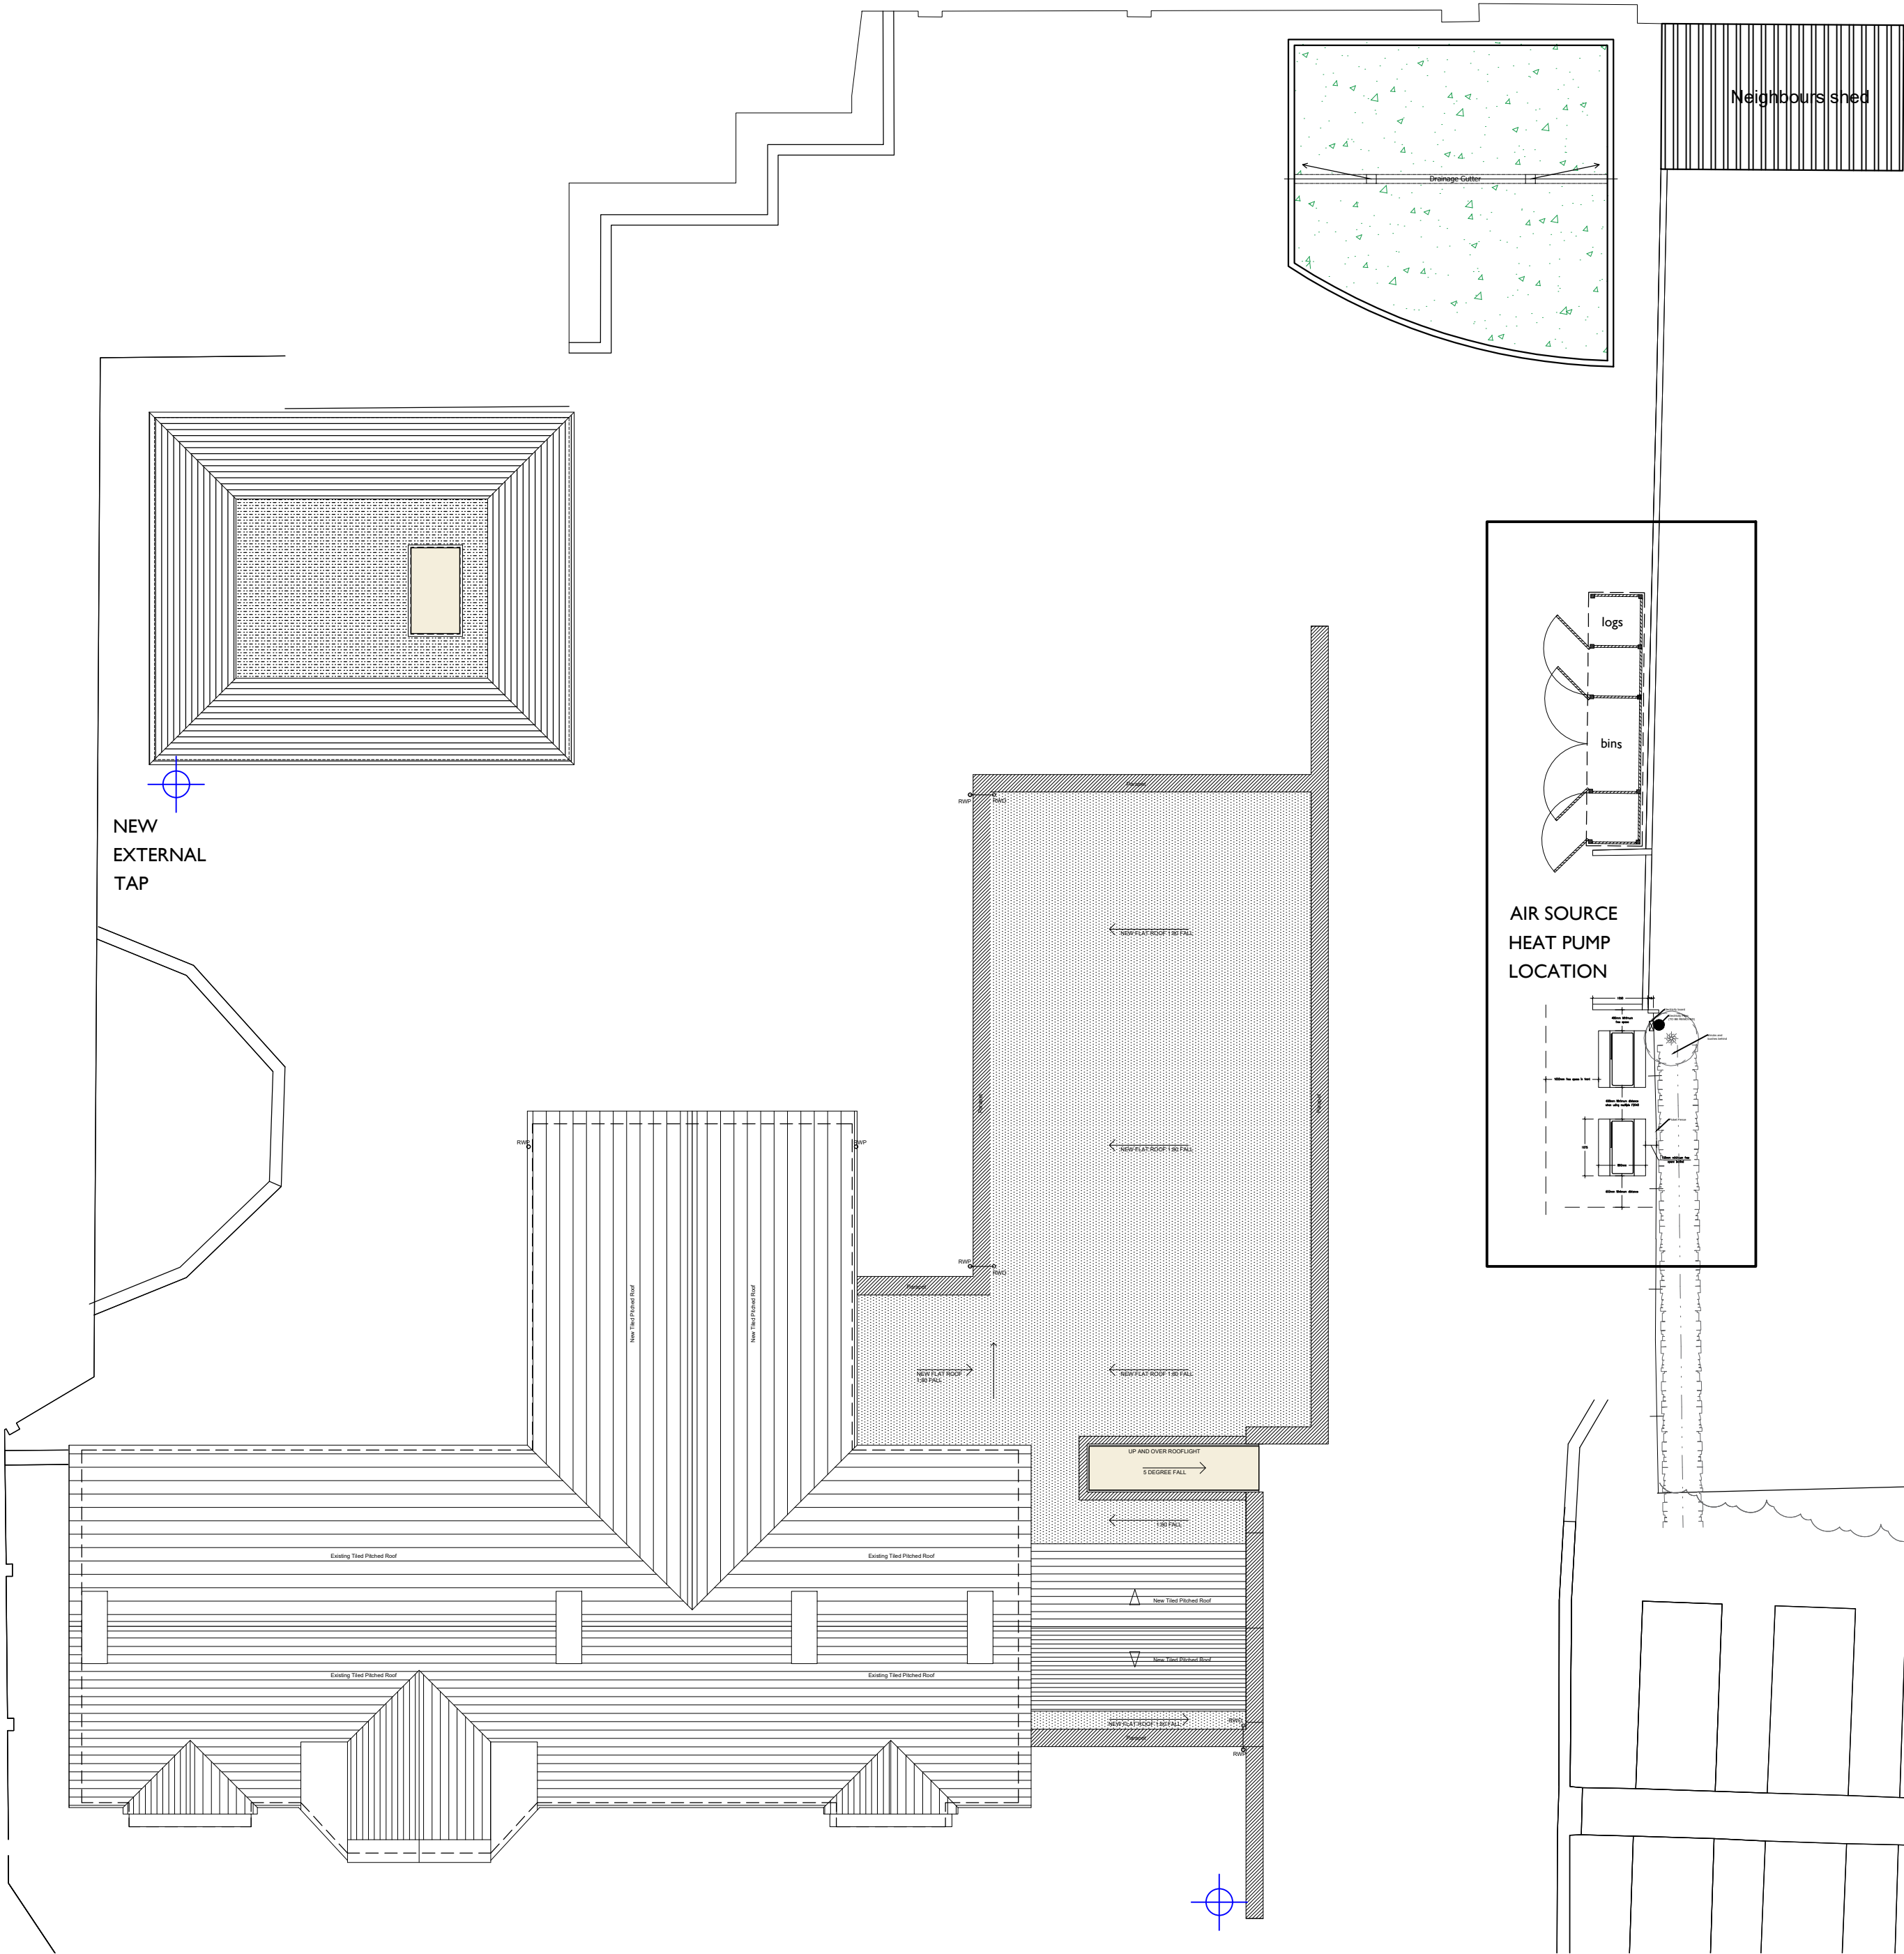

PROPOSED LOCATION PLAN

1:100

Rev:	Date:	Comments:	Drawn by:
Rev A		Planning Drawing	OS

PLANNING DRAWINGS

ARBORFIELD HOUSE,
CHURCH LANE, RG2 9JB

HOUSE EXTENSION & ALTERATIONS

EXISTING FLOOR PLANS

SCALE @ A2 : 1:100
DATE: March 2025

JOB.NO: 22-11
DWG No.: BR 151 A
DRAWN: OS Issue: 06/05/2025



INFO@INHABITAT-ARCHITECTS.CO.UK
01753 424270
WWW.INHABITAT-ARCHITECTS.CO.UK
1 THAMES SIDE WINDSOR BERKSHIRE SL4 1QN

©
This drawing remains the property of Inhabitat Architects & Designers and shall not be copied without prior written consent.

All dimensions to be checked on site and any discrepancies to be reported before work commences.

