



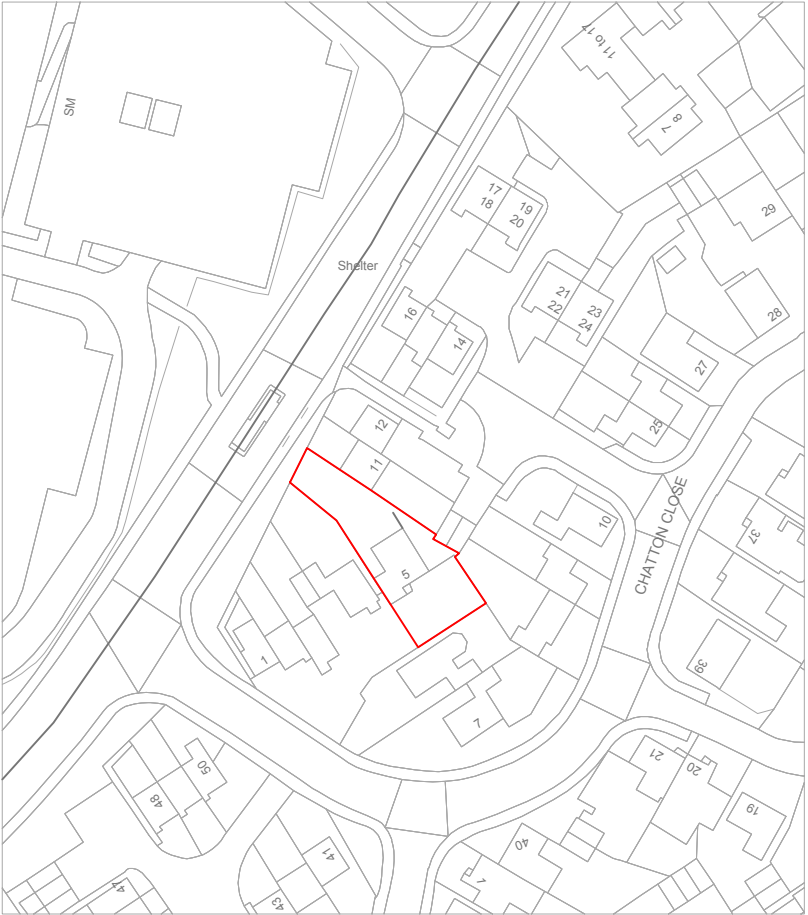

ReQuestAPlan
Map number: TQRQM24256202533717
© Crown copyright and database rights
2024 OS 100042766

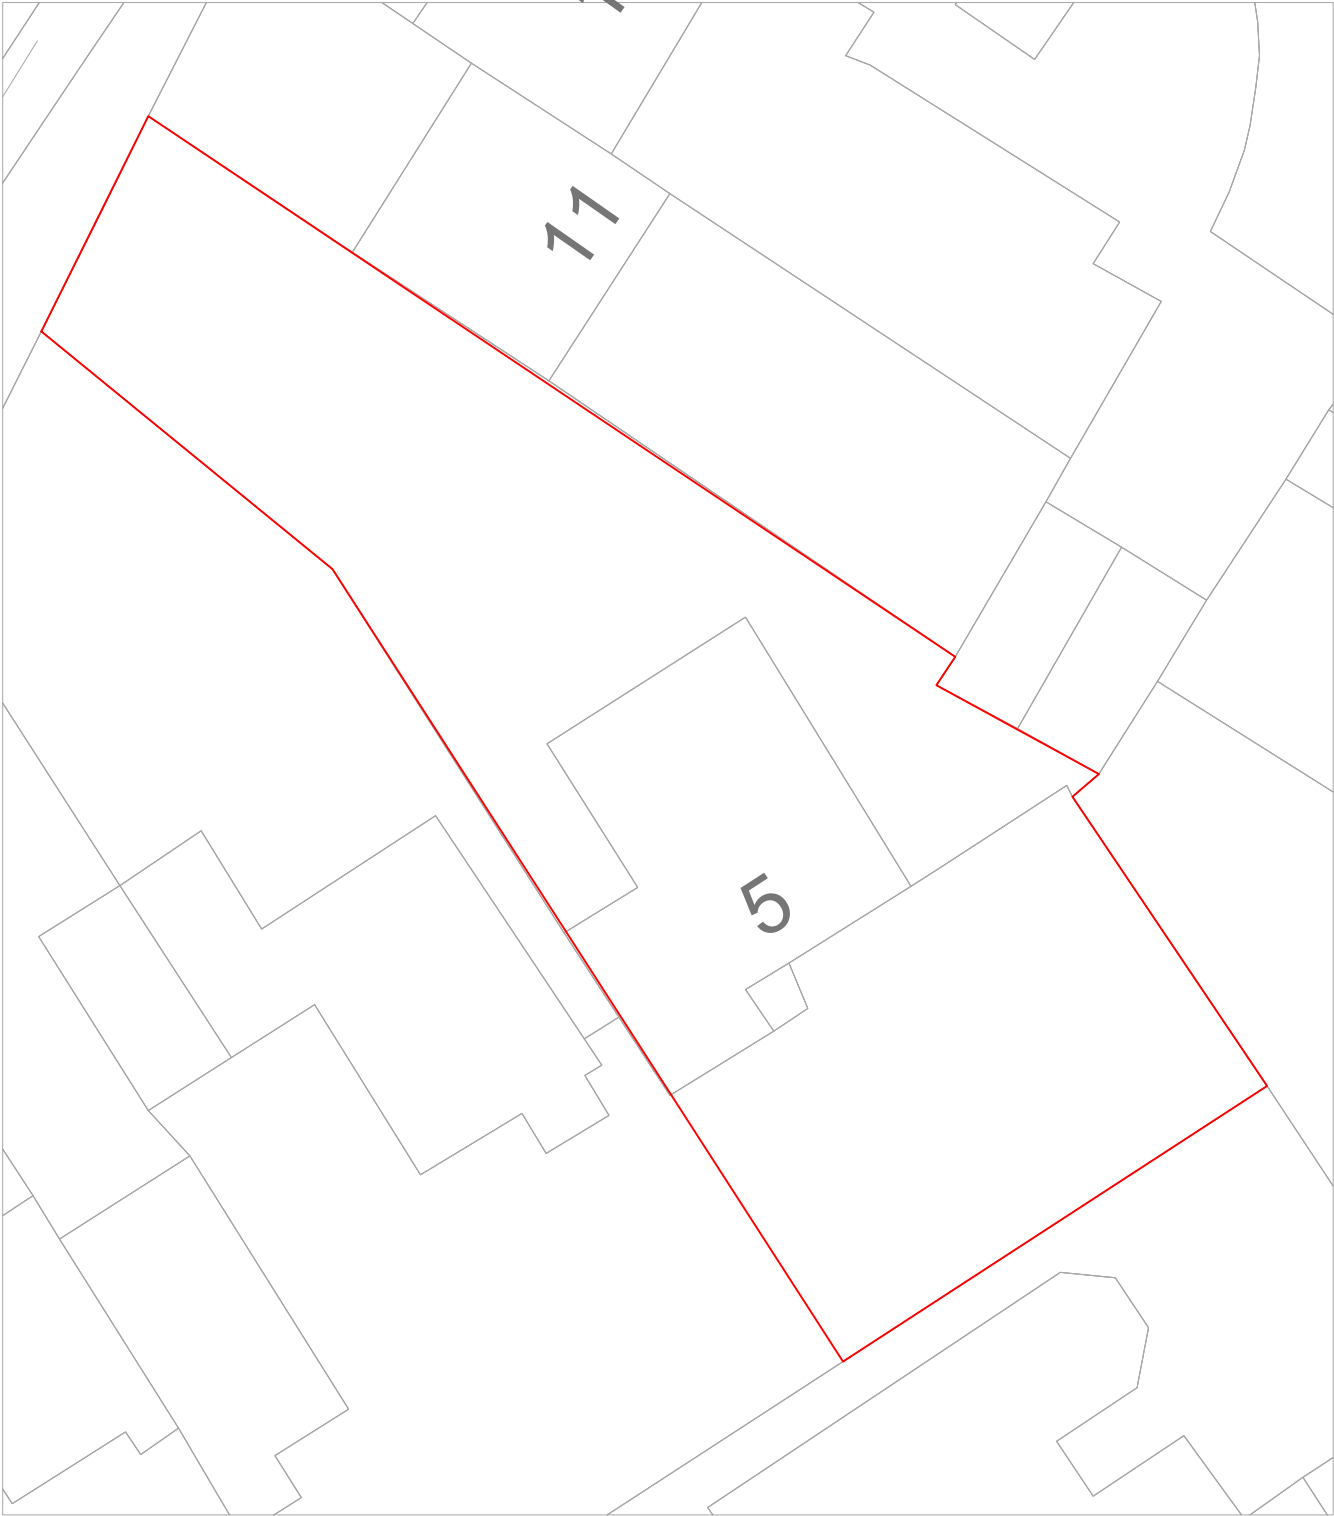

SCALE 1:1250 @A3

ReQuestAPlan
Map number: TQRQM24256202533717
© Crown copyright and database rights
2024 OS 100042766



SCALE 1:200 @A3

Note



This drawing belongs to WaterlilyStudio. This drawing is protected under copyright and at no time should it be reproduced or copied without the permission of designer. (Design Copyright Act 1968) This drawing must not be used for purposes other than that for which it is provided. Drawings to be scaled for planning application purposed, All dimensions to be checked on site before any work carried out. All drawings subject to Authority Approval.



SITE BOUNDARY LINE

WS

Drawing	EXISTING LOCATION AND BLOCK PLAN-REV A
Scale	A3
Status	PLANNING
Project	5 Chatton close, Lower early RG6 4DY
Date	-

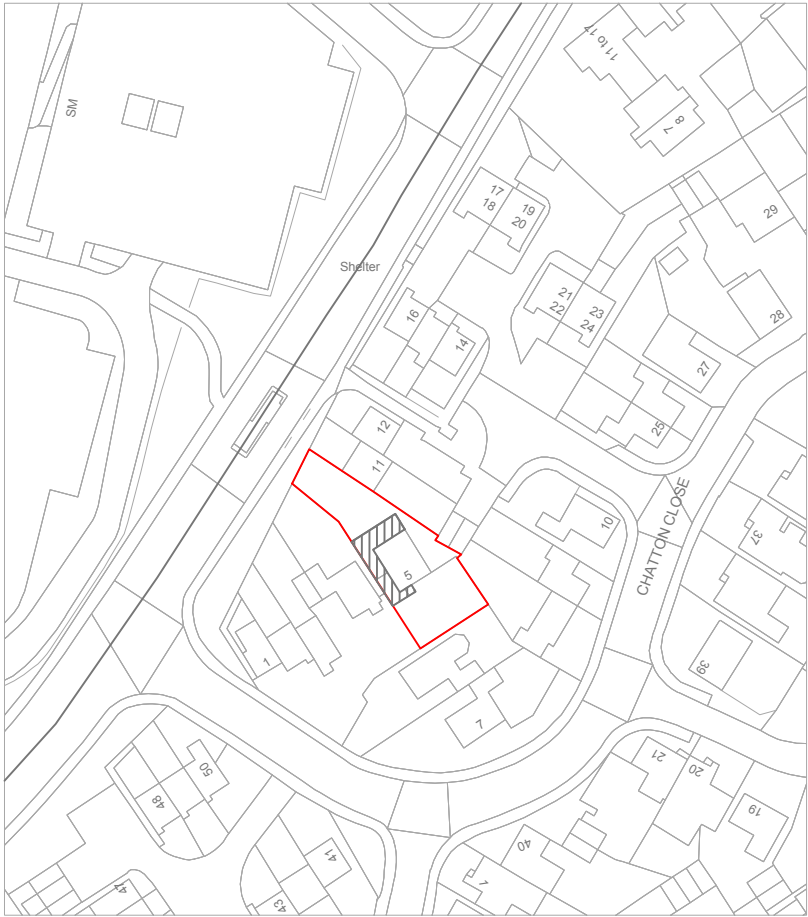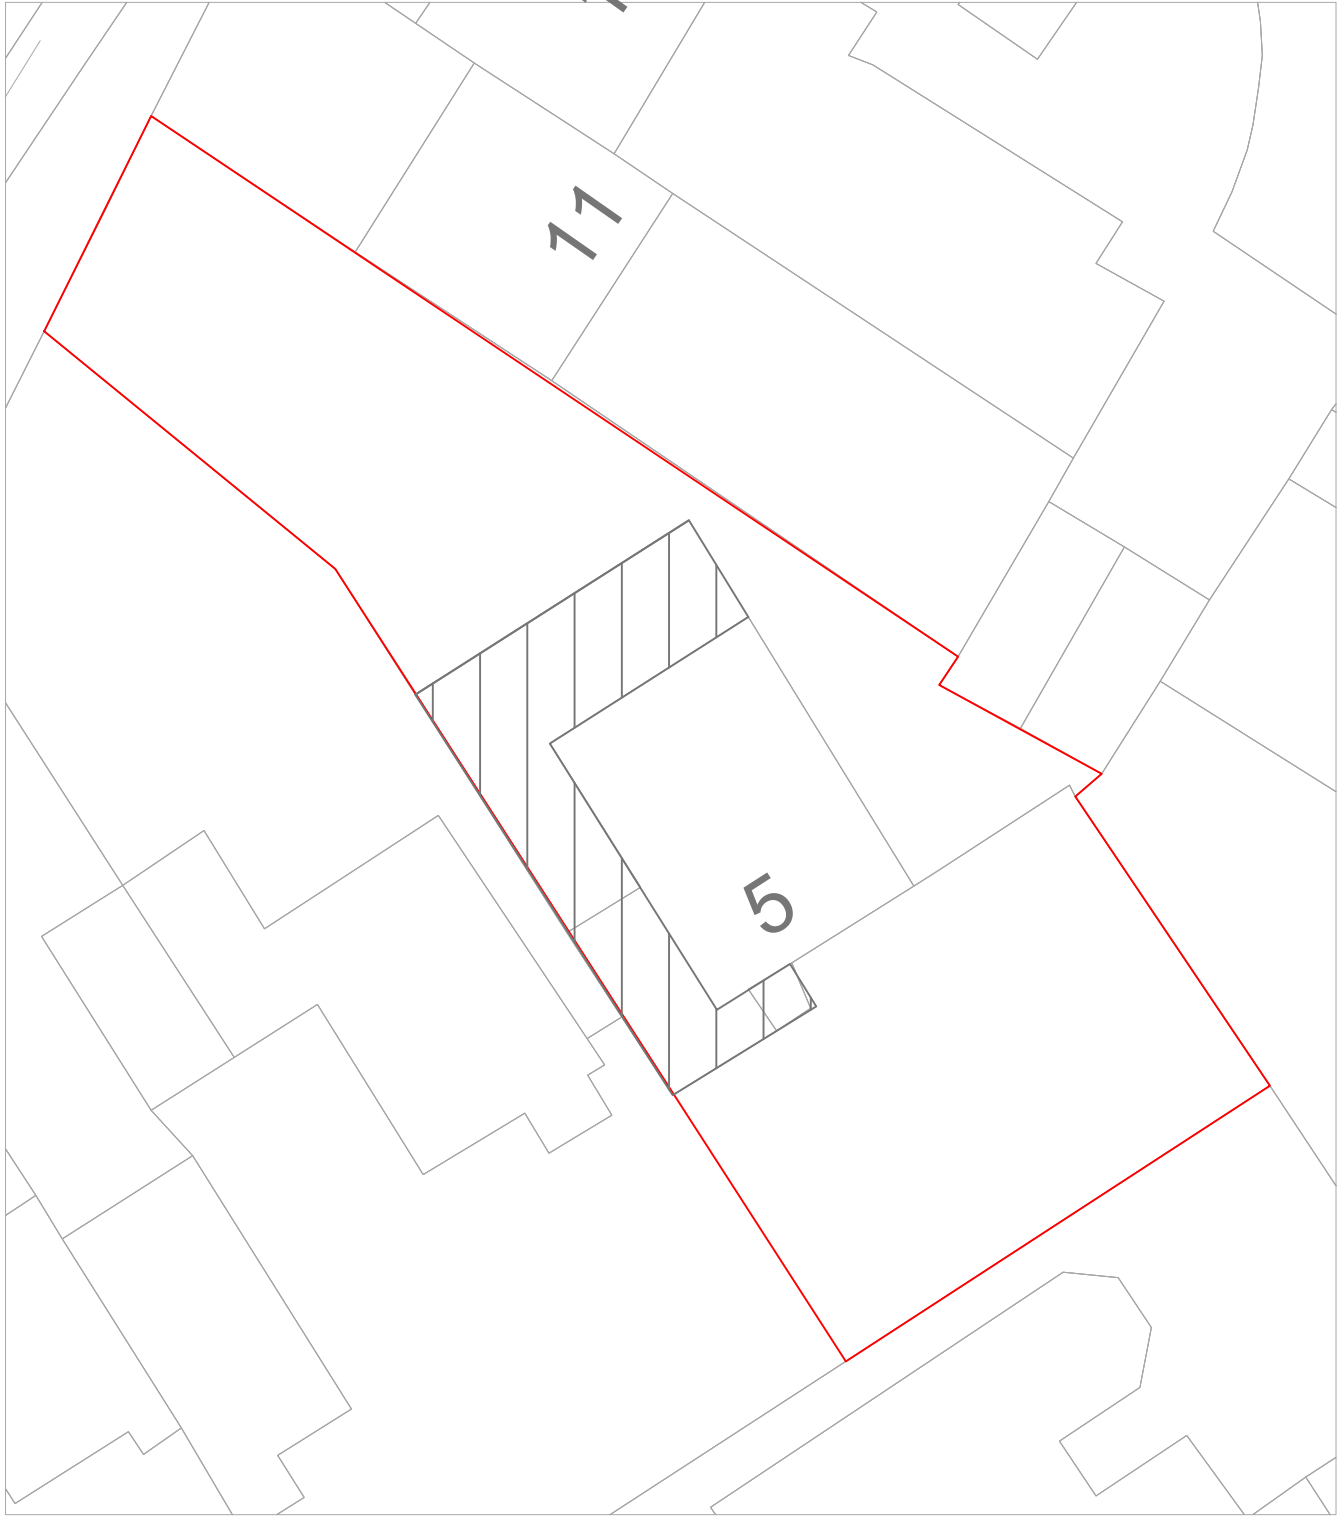


ReQuestAPlan
Map number: TQRQM24256202533717
© Crown copyright and database rights
2024 OS 100042766



SCALE 1:1250 @A3

ReQuestAPlan
Map number: TQRQM24256202533717
© Crown copyright and database rights
2024 OS 100042766

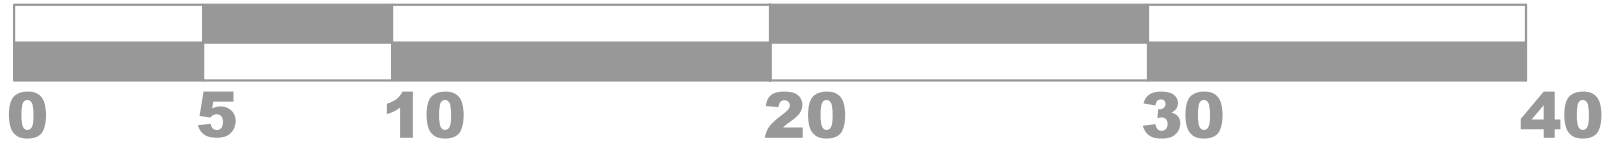

SCALE 1:200 @A3

Note
This drawing belongs to WaterlilyStudio. This drawing is protected under copyright and at no time should it be reproduced or copied without the permission of designer. (Design Copyright Act 1968) This drawing must not be used for purposes other than that for which it is provided. Drawings to be scaled for planning application purposed, All dimensions to be checked on site before any work carried out. All drawings subject to Authority Approval.



SITE BOUNDARY LINE




PROPOSED DEVELOPMENT

WS


Drawing	PROPOSED LOCATION AND BLOCK PLAN-REV A
Scale	A3
Status	PLANNING
Project	5 Chatton close, Lower early RG6 4DY
Date	-

This drawing belongs to WaterlilyStudio. This drawing is protected under copyright and at no time should it be reproduced or copied without the permission of designer. (Design Copyright Act 1968) This drawing must not be used for purposes other than that for which it is provided. Drawings to be scaled for planning application purposed, All dimensions to be checked on site before any work carried out. All drawings subject to Authority Approval.


Note

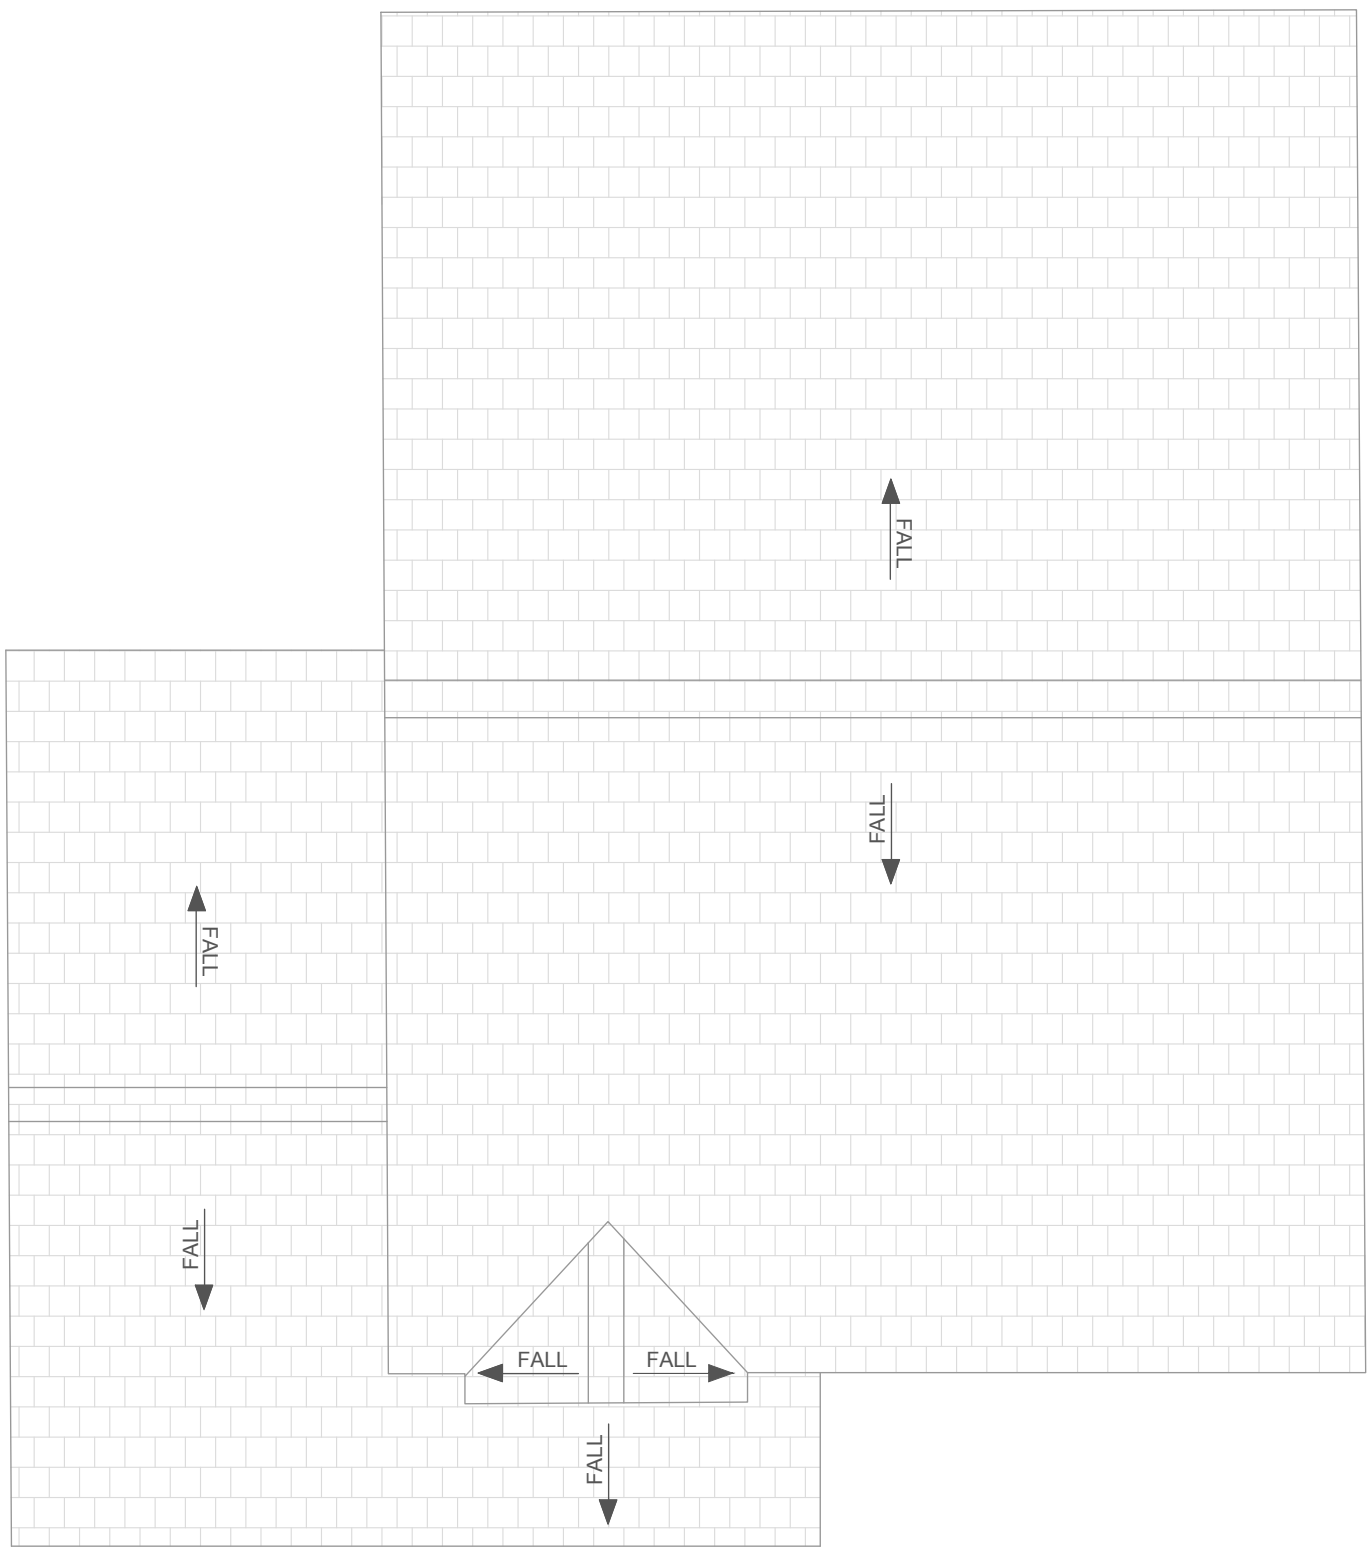

ROOF PLAN


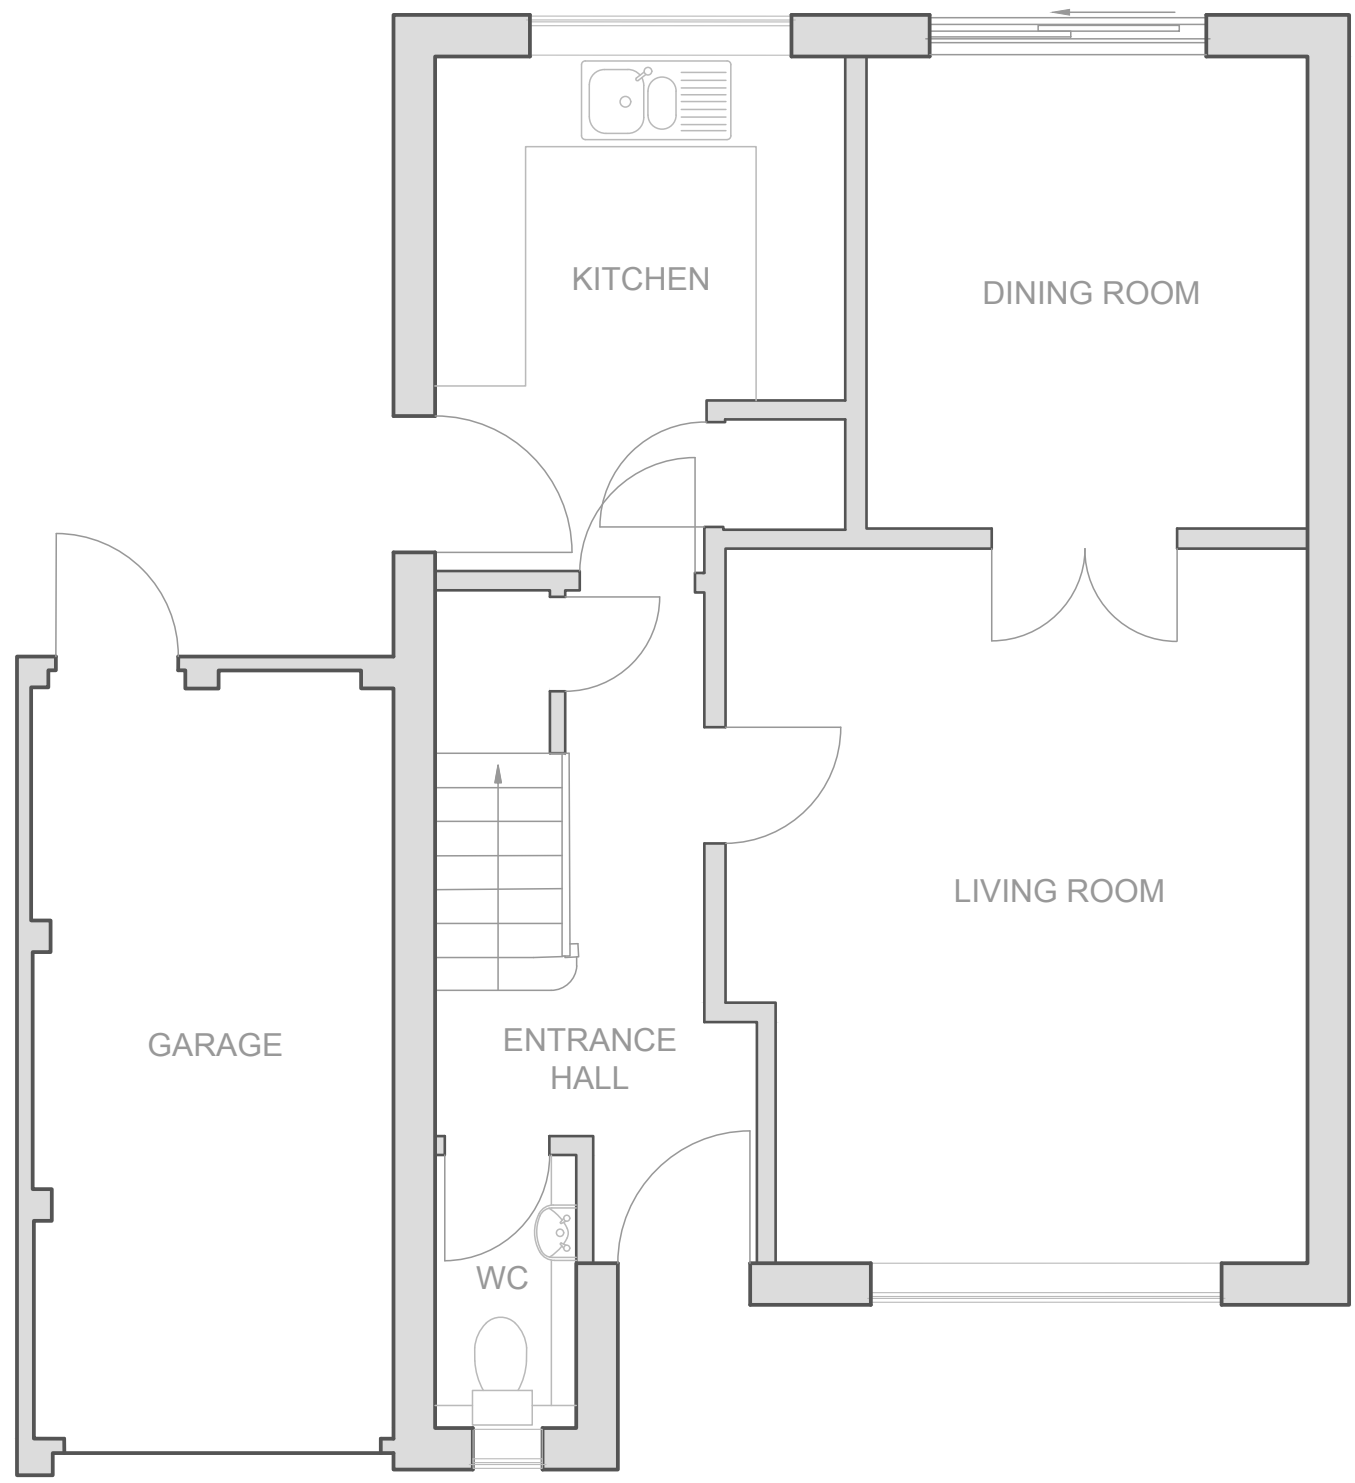


GROUND FLOOR PLAN

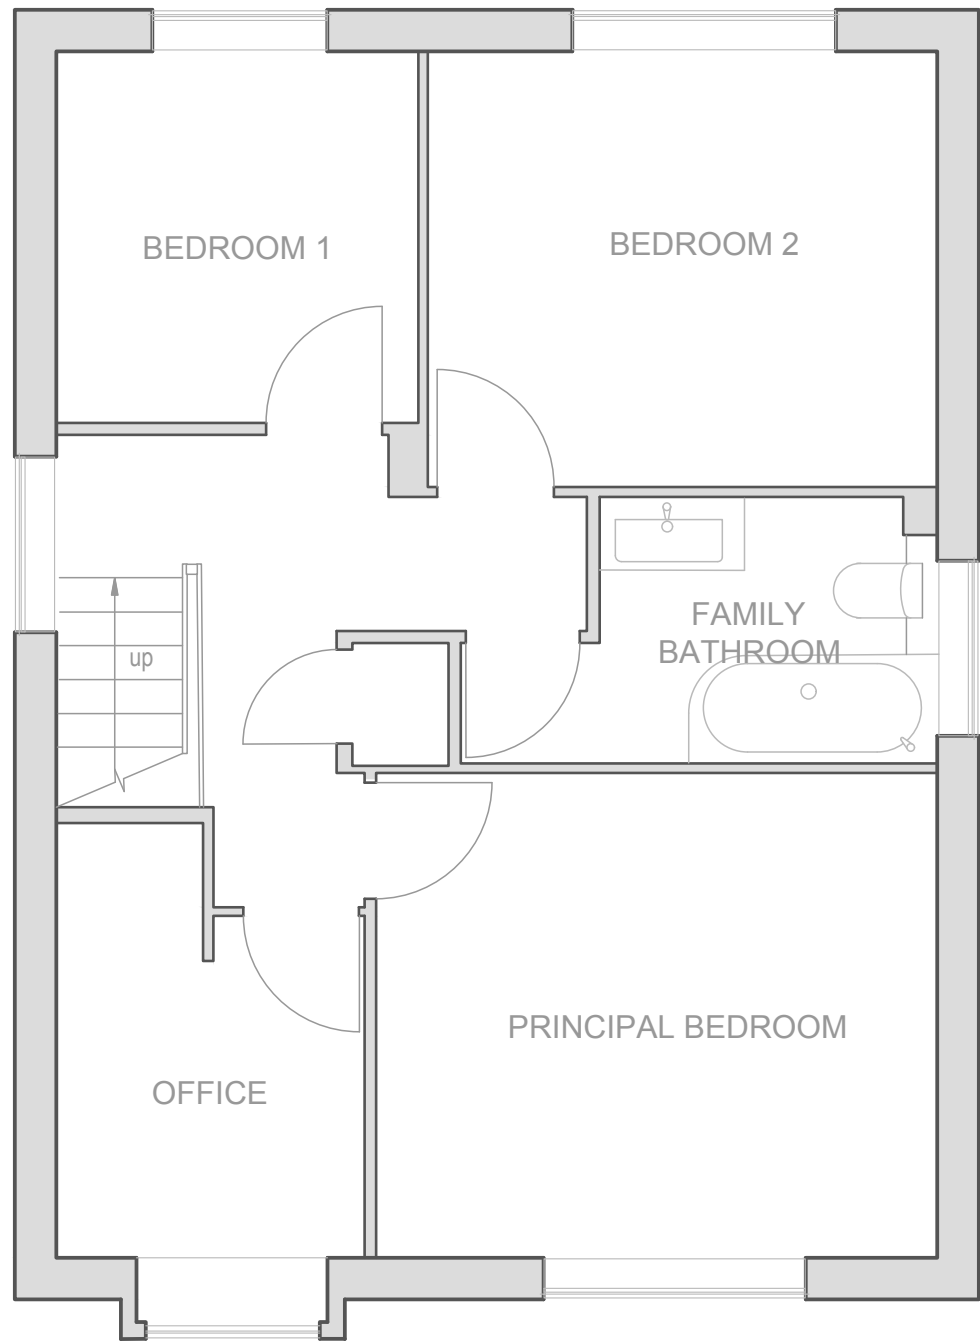

FIRST FLOOR PLAN

WS

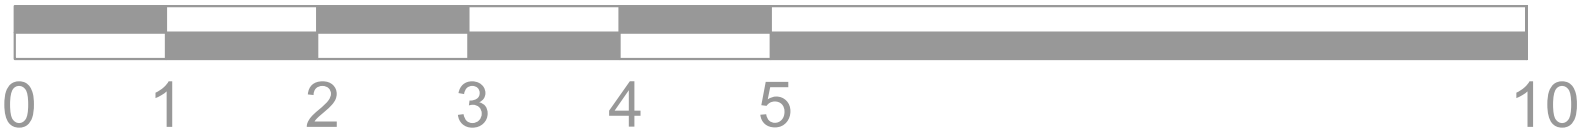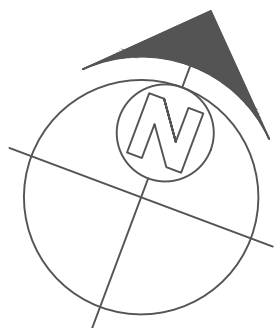


SCALE BAR 1:50


Drawing	EXISTING FLOOR PLANS AND ROOF PLAN-REV A
Scale	1:50 A1
Status	PLANNING
Project	5 Chatton close, Lower early RG6 4DY
Date	-

This drawing belongs to WaterlilyStudio. This drawing is protected under copyright and at no time should it be reproduced or copied without the permission of designer. (Design Copyright Act 1968) This drawing must not be used for purposes other than that for which it is provided. Drawings to be scaled for planning application purposed, All dimensions to be checked on site before any work carried out. All drawings subject to Authority Approval.


Note

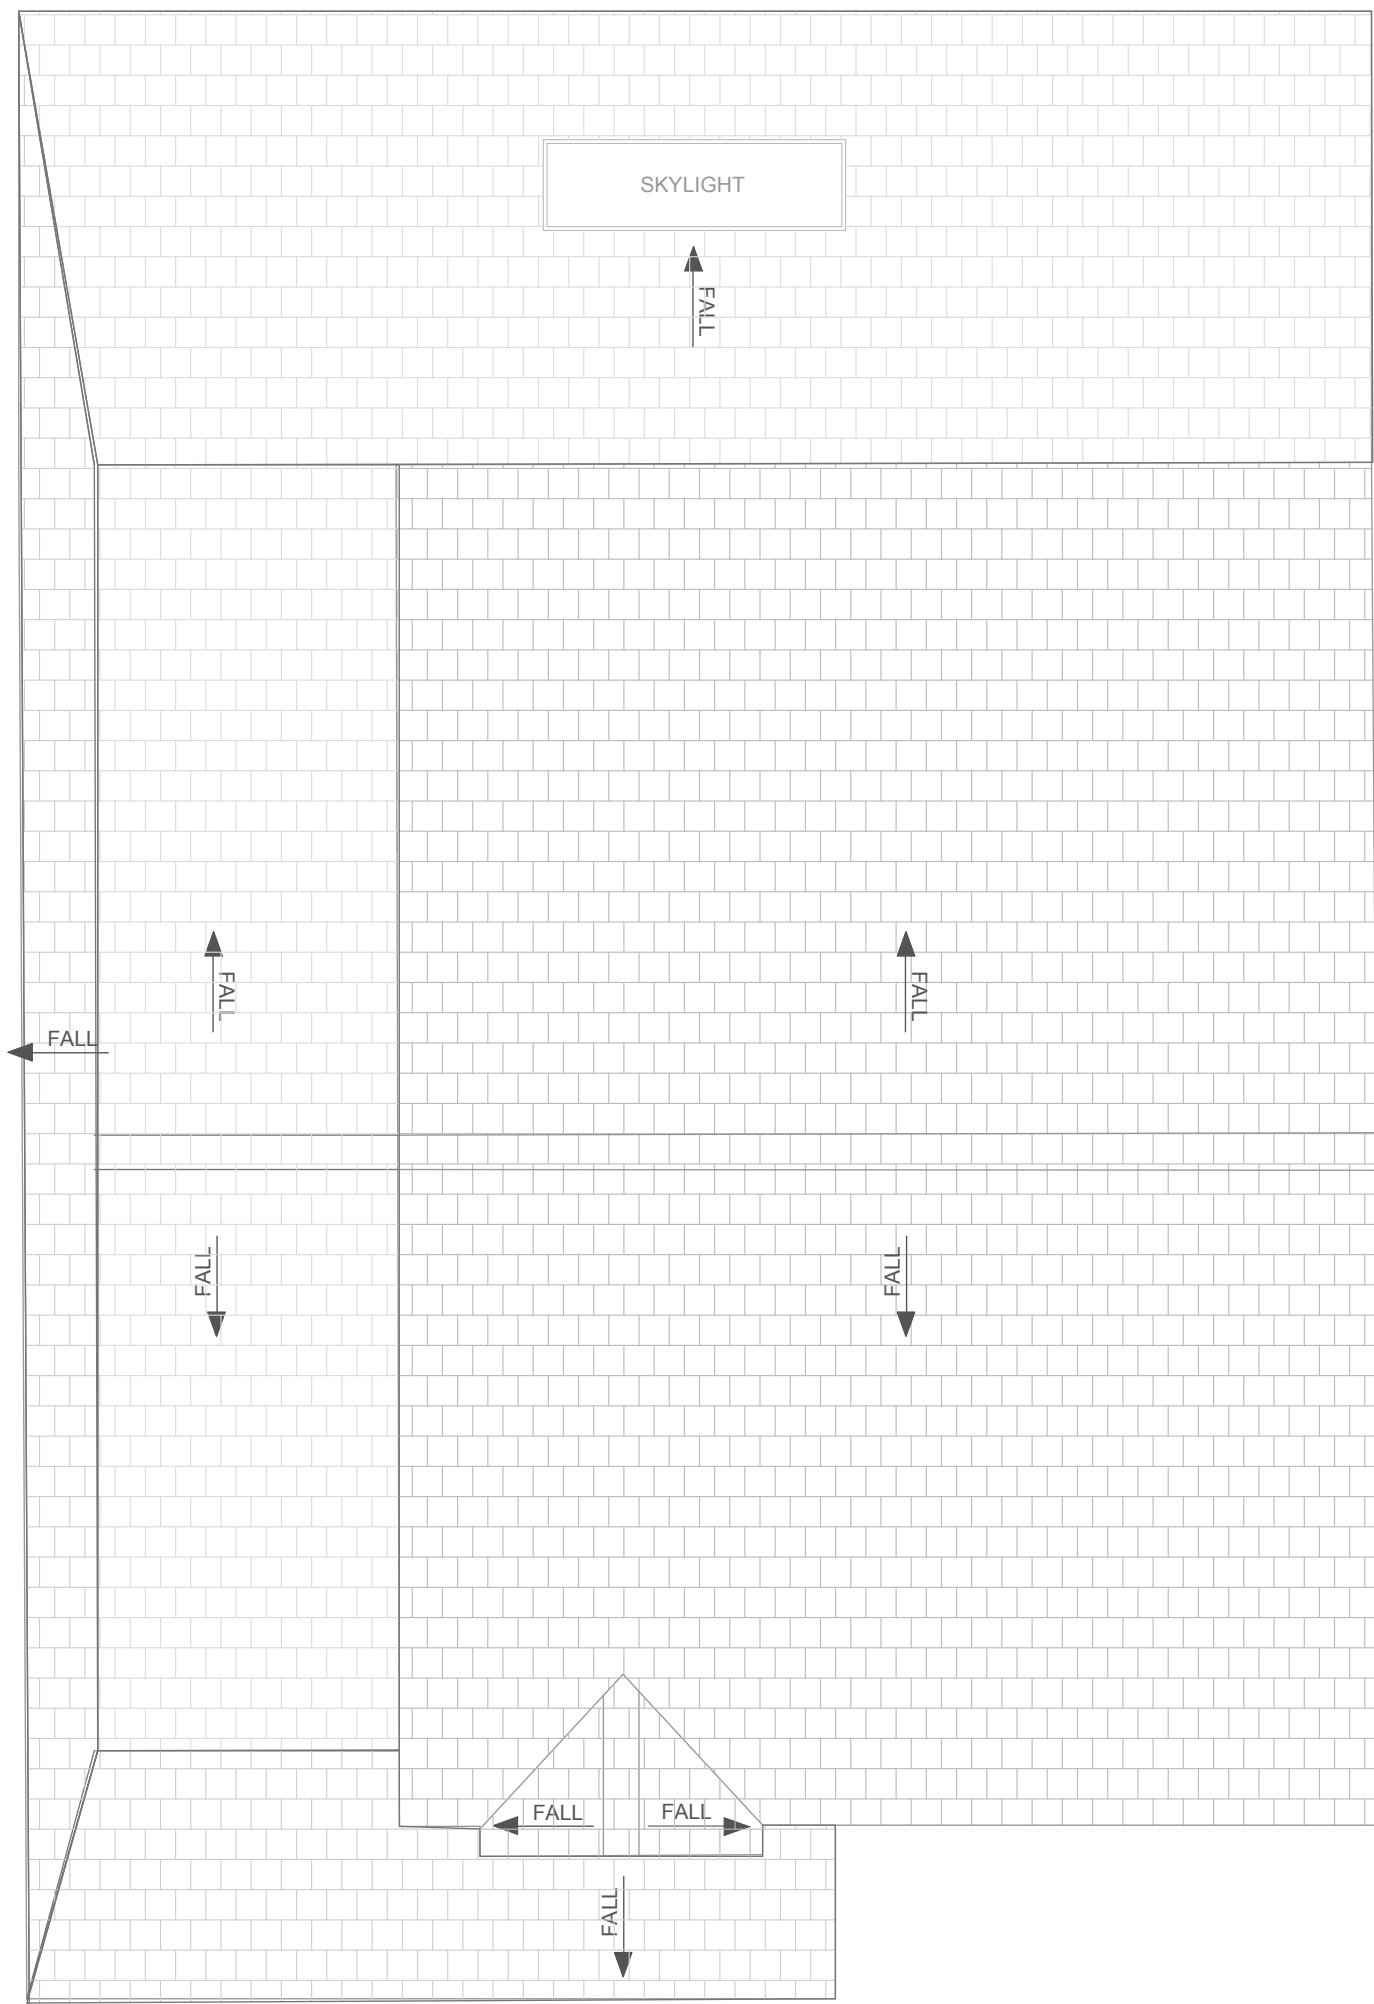

ROOF PLAN


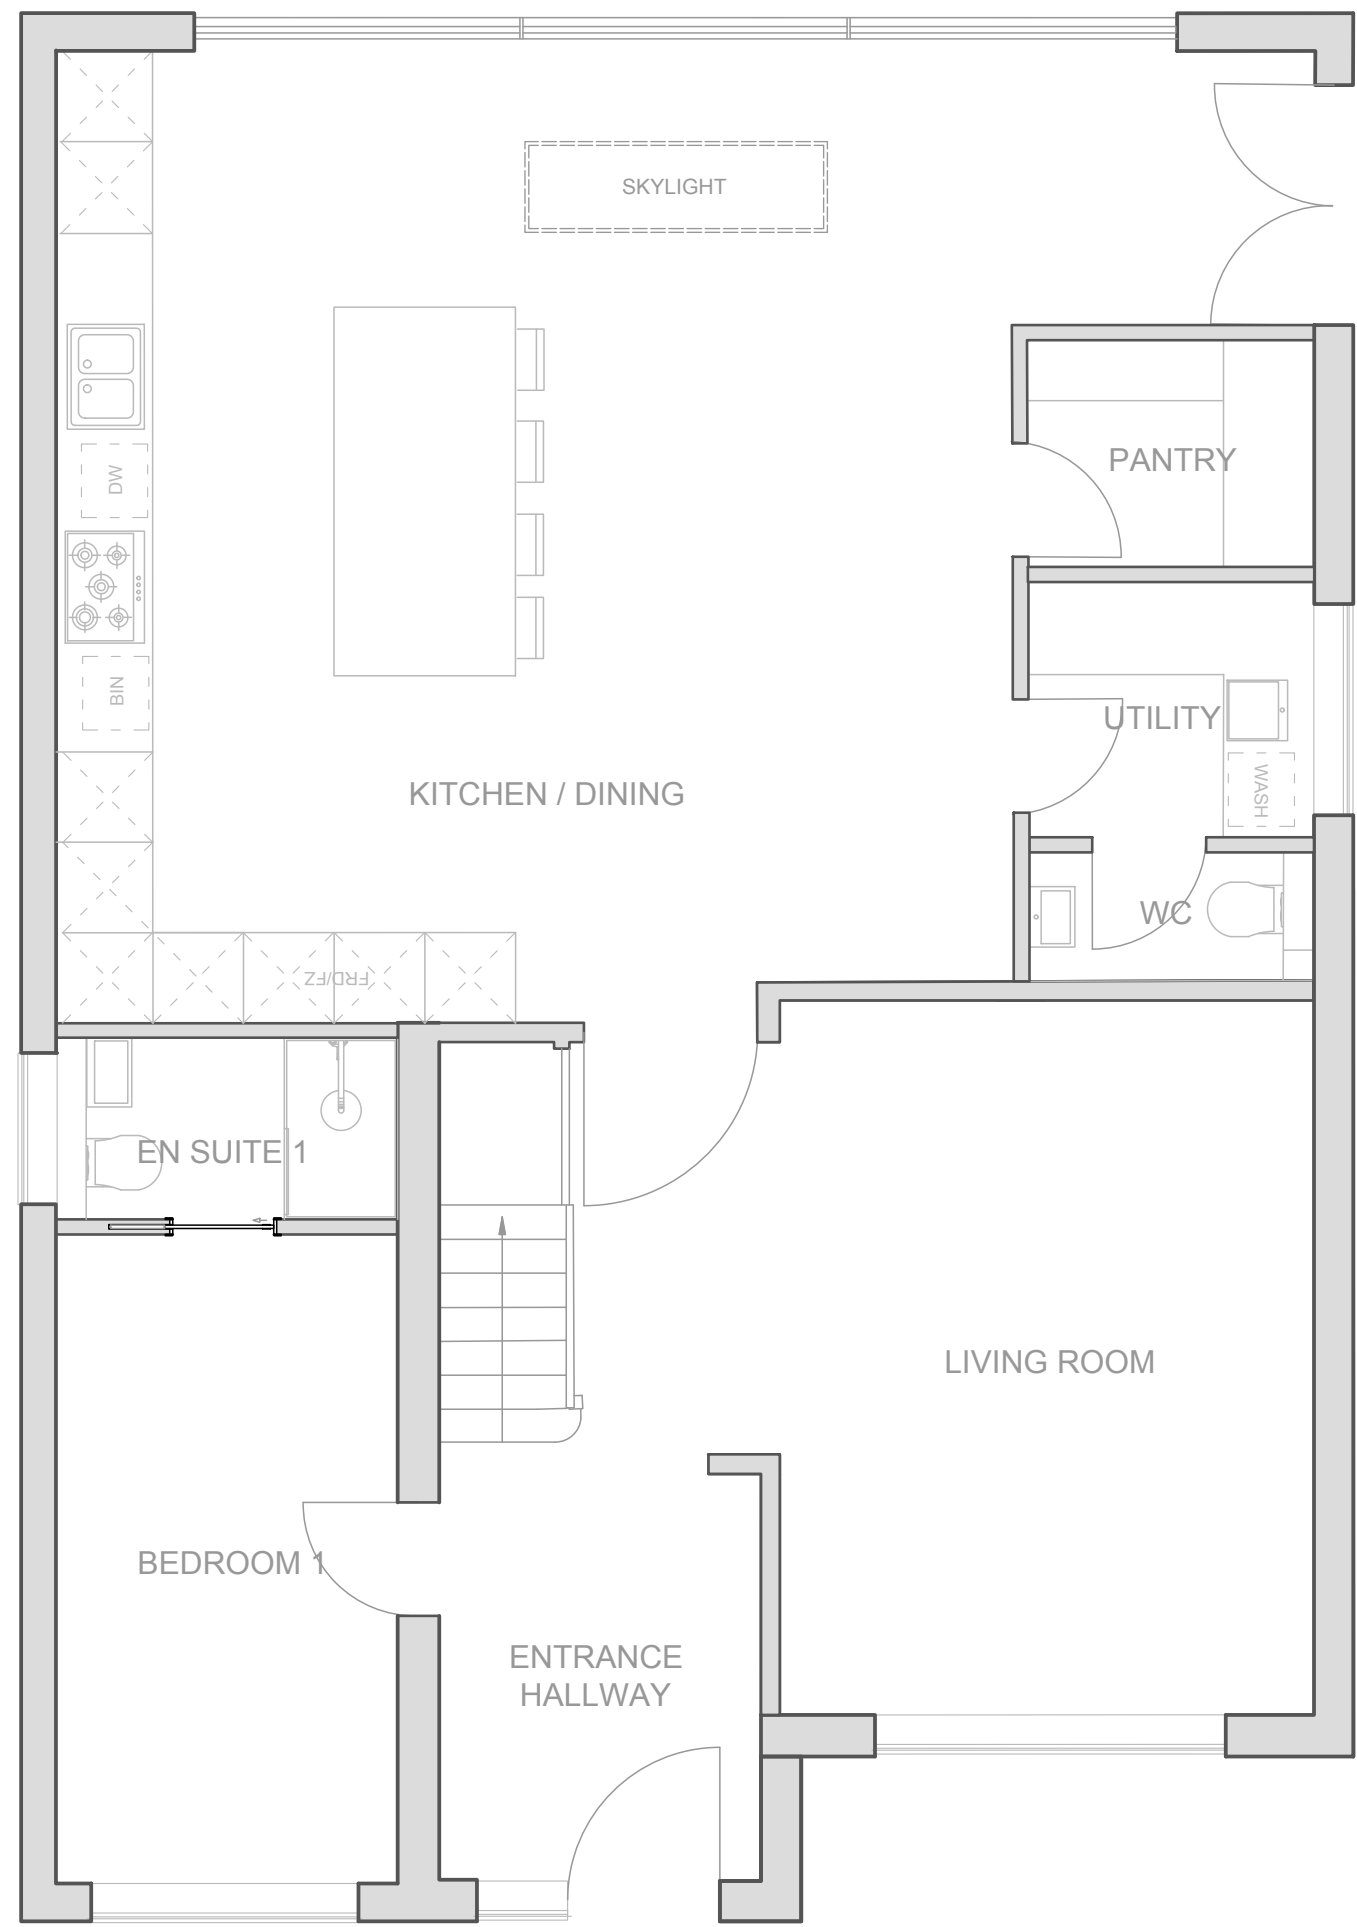


GROUND FLOOR PLAN

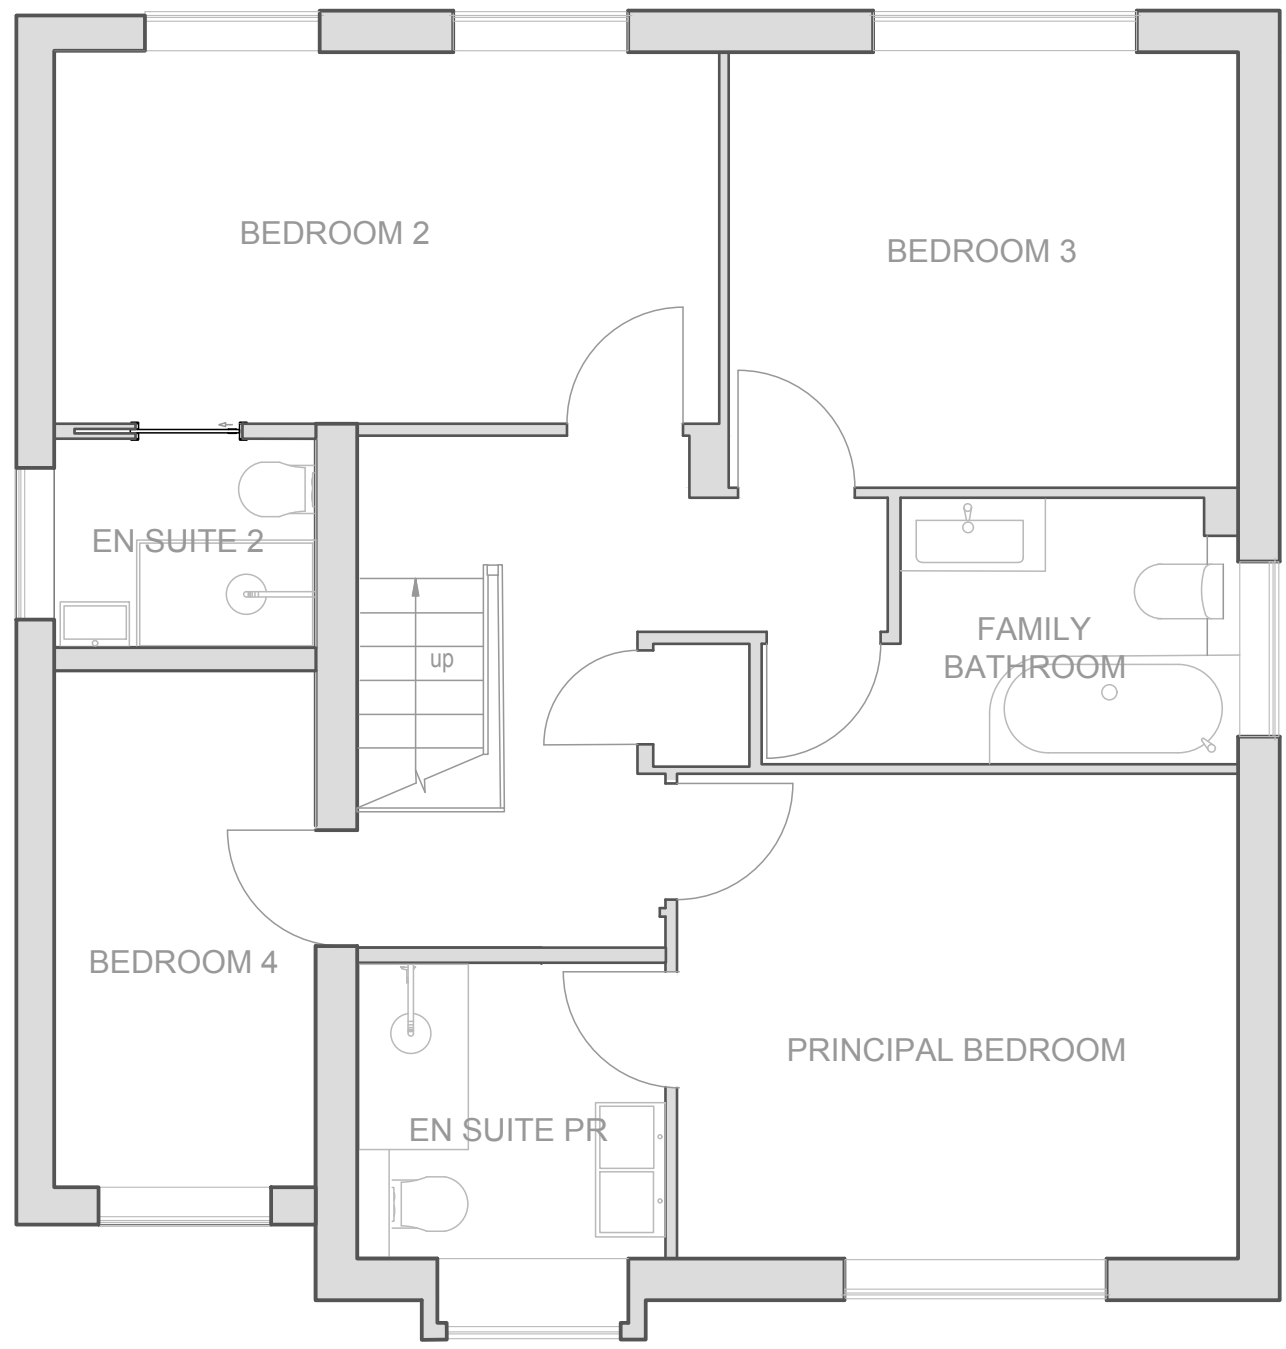

FIRST FLOOR PLAN

WS

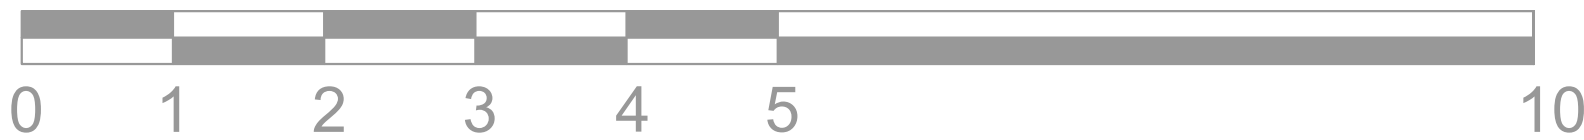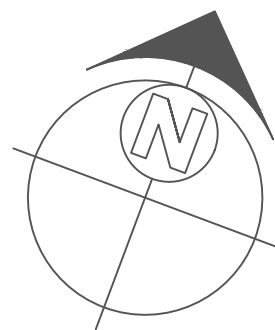

SCALE BAR 1:50

Drawing	PROPOSED FLOOR PLANS AND ROOF PLAN-REV B
Scale	1:50 A1
Status	PLANNING
Project	5 Chatton close, Lower early RG6 4DY
Date	-

This drawing belongs to WaterlilyStudio. This drawing is protected under copyright and at no time should it be reproduced or copied without the permission of designer. (Design Copyright Act 1968) This drawing must not be used for purposes other than that for which it is provided. Drawings to be scaled for planning application purposed, All dimensions to be checked on site before any work carried out. All drawings subject to Authority Approval.

Note




A FRONT ELEVATION




C SIDE ELEVATION



B REAR ELEVATION

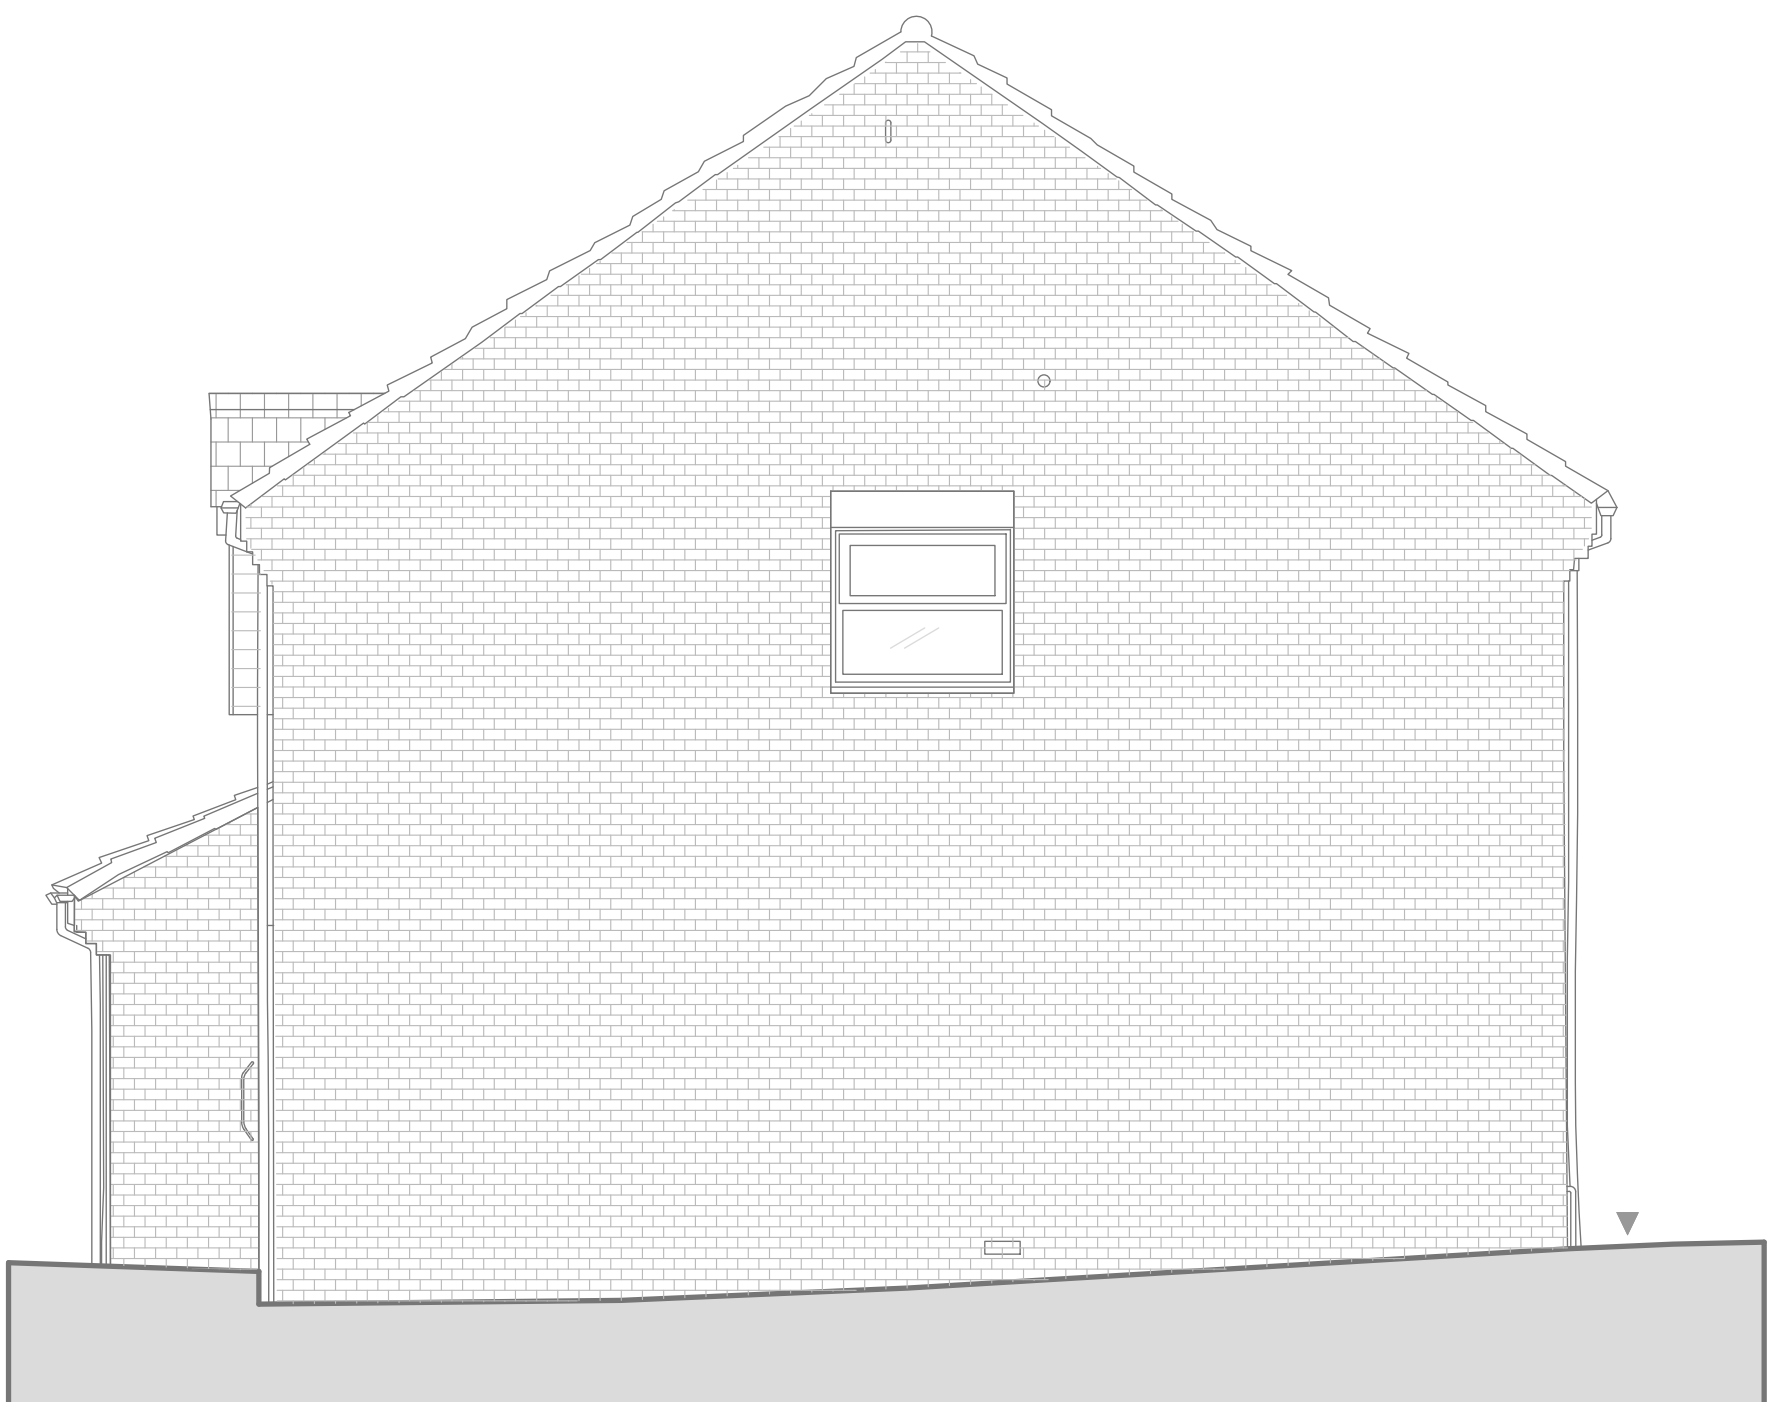

D SIDE ELEVATION

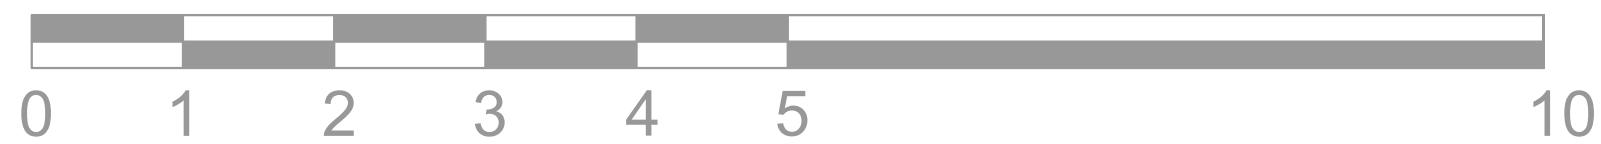

SCALE BAR 1:50

WS

Drawing	EXISTING ELEVATIONS- REV A
Scale	1:50 A1
Status	PLANNING
Project	5 Chatton close, Lower early RG6 4DY
Date	-


This drawing belongs to WaterlilyStudio. This drawing is protected under copyright and at no time should it be reproduced or copied without the permission of designer. (Design Copyright Act 1968) This drawing must not be used for purposes other than that for which it is provided. Drawings to be scaled for planning application purposed, All dimensions to be checked on site before any work carried out. All drawings subject to Authority Approval.

Note


- All new brickwork to match existing
- All new roof shingles to match existing



A FRONT ELEVATION

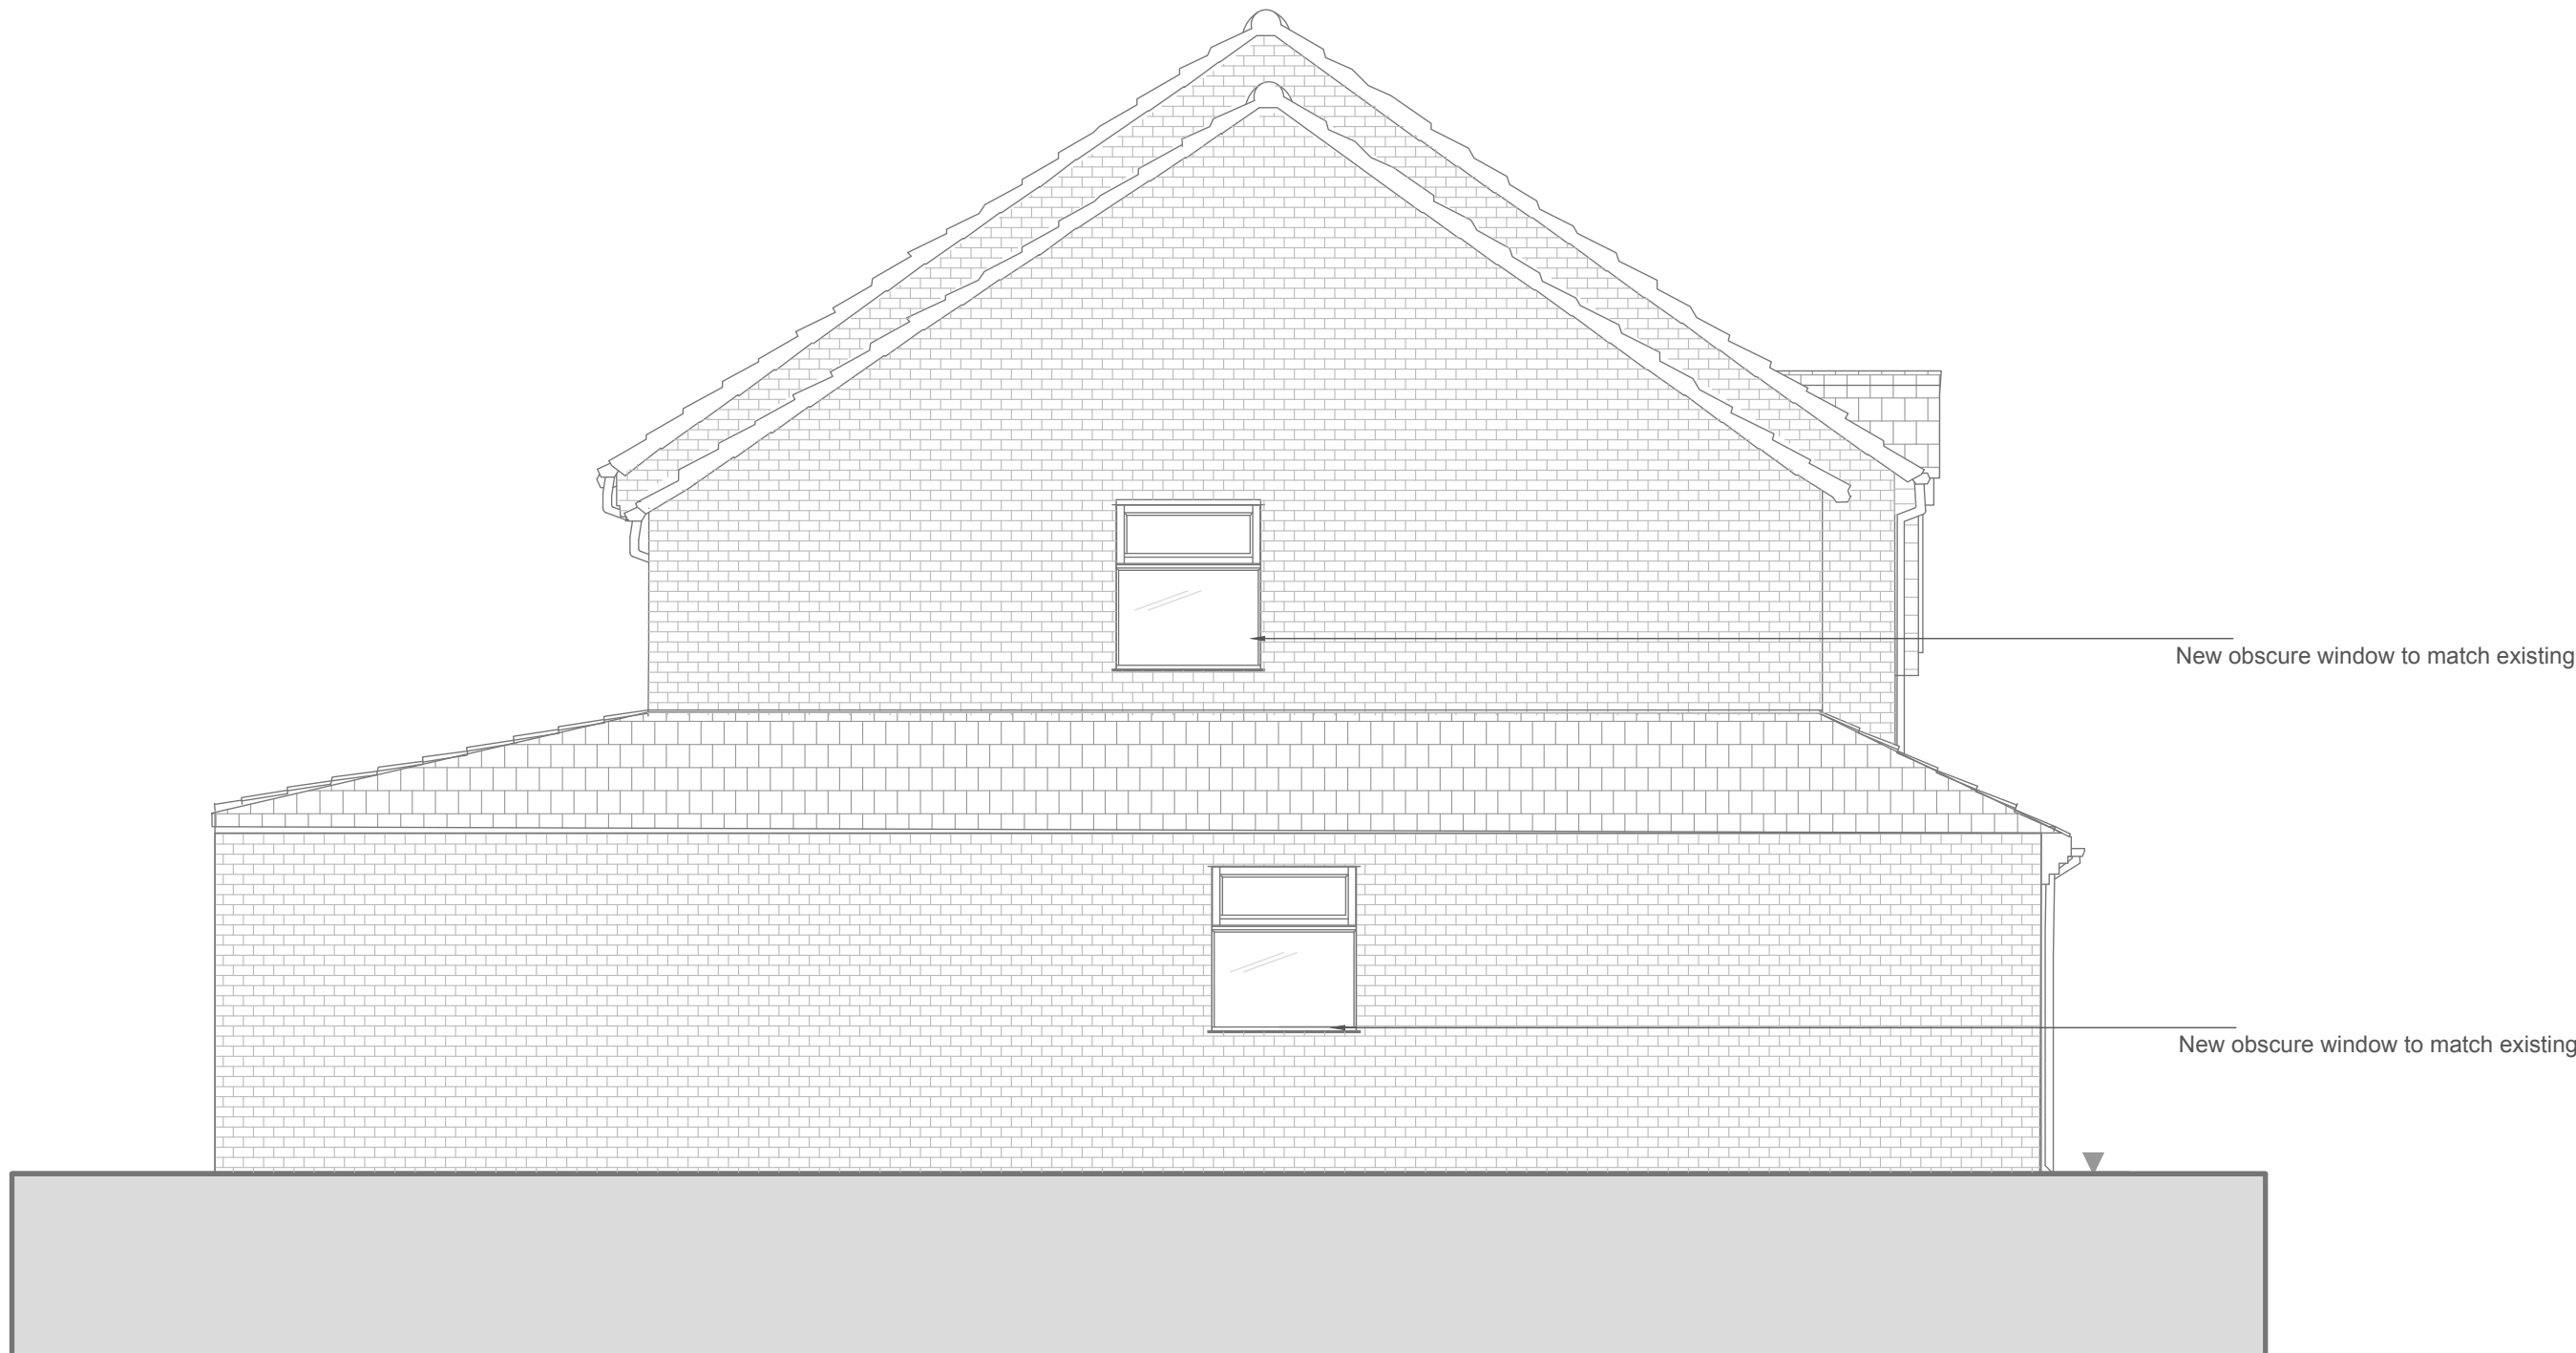


C SIDE ELEVATION

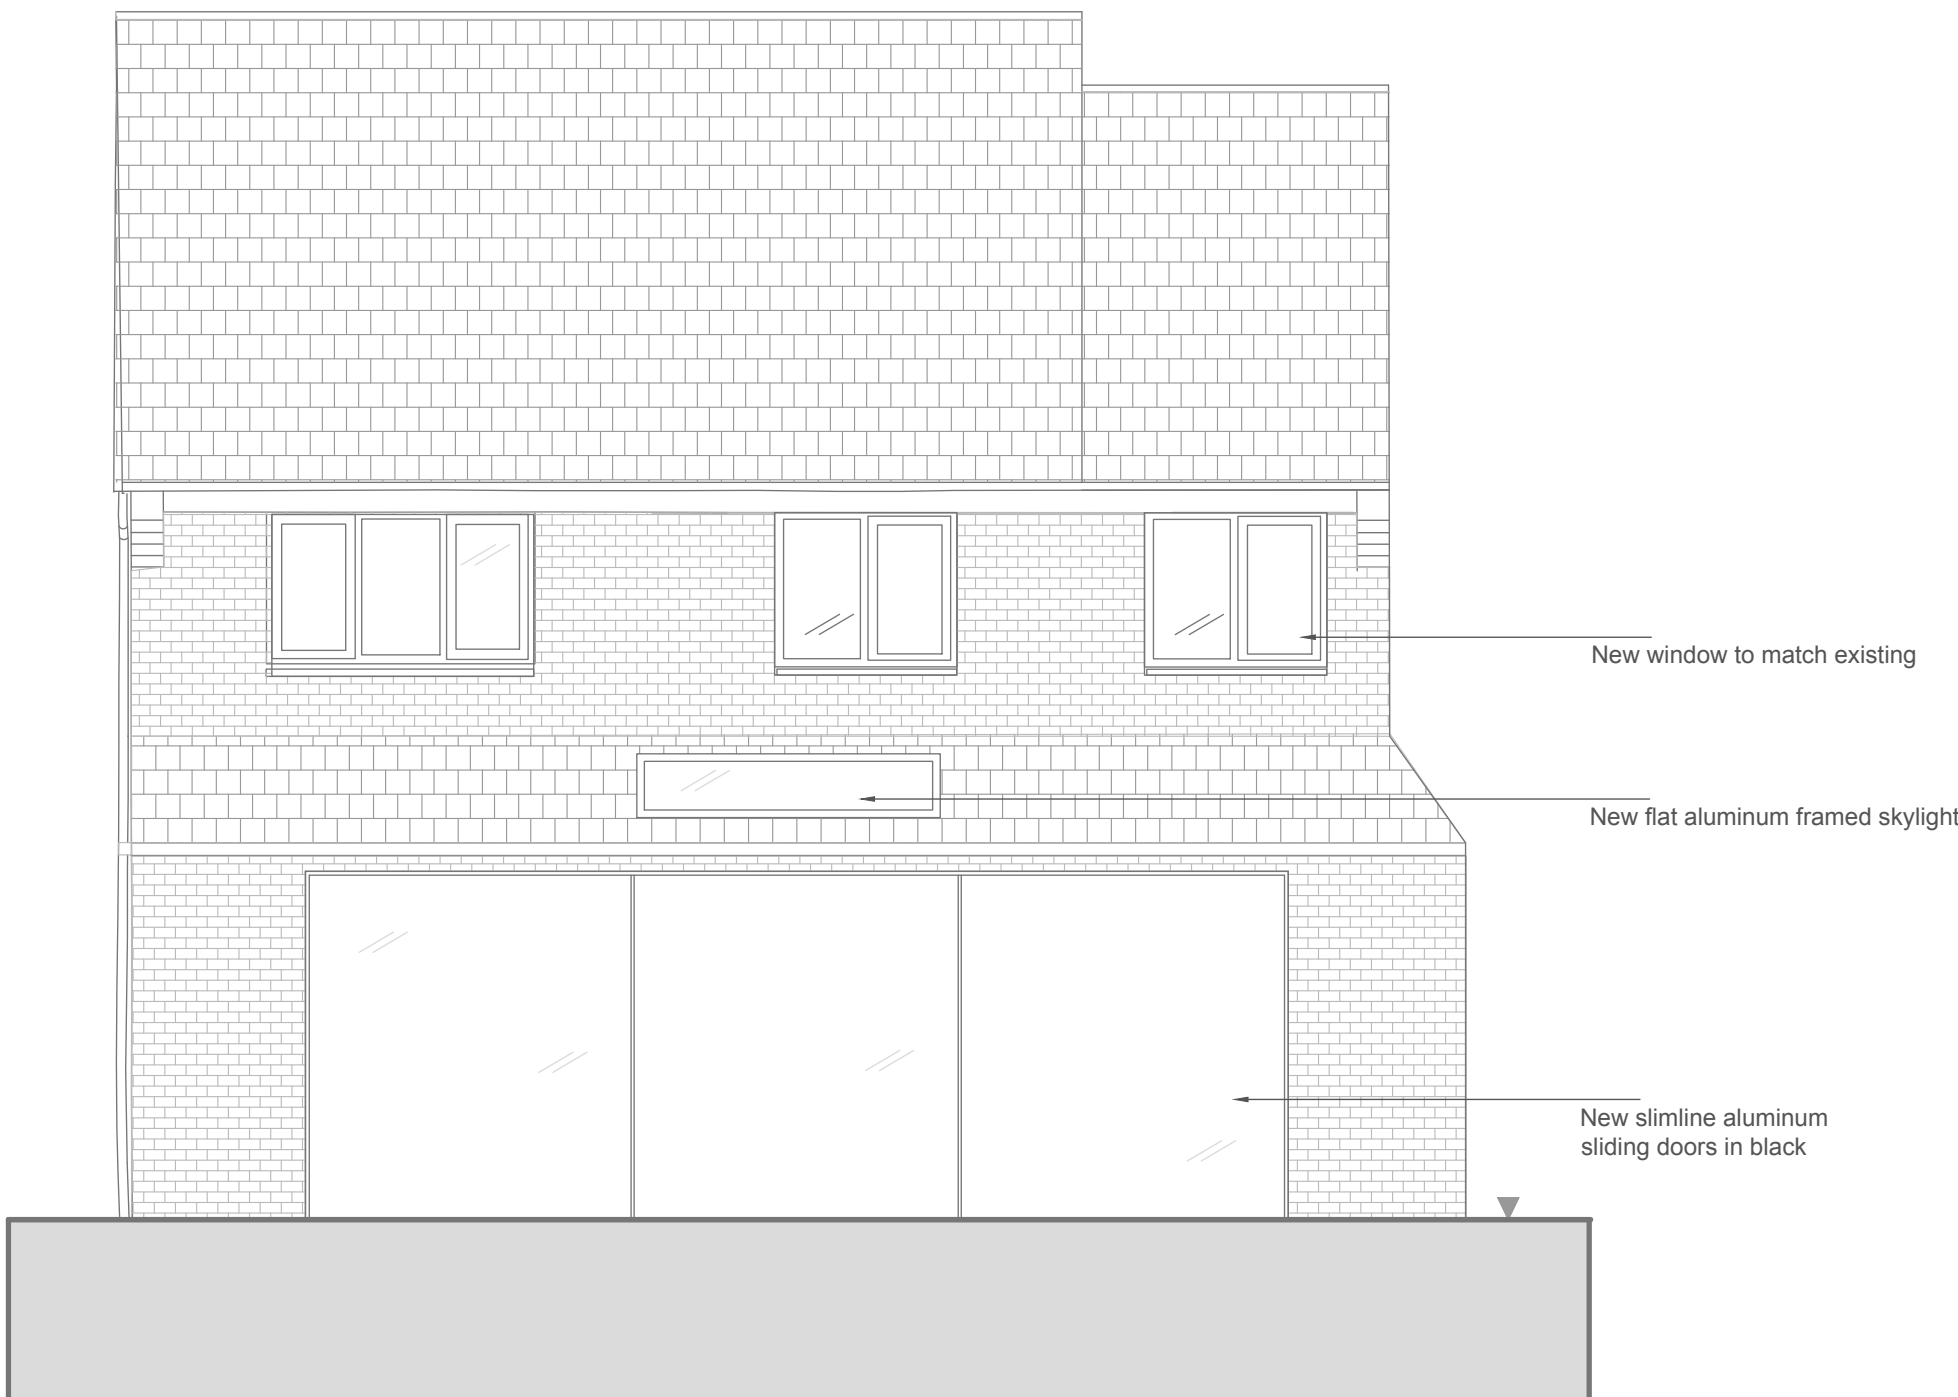

B REAR ELEVATION



D SIDE ELEVATION

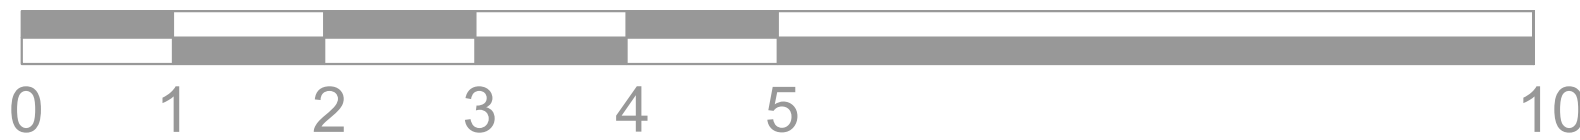

SCALE BAR 1:50

WS


Drawing PROPOSED
ELEVATIONS-REV B

Scale 1:50 A1



Status PLANNING

Project 5 Chatton close, Lower early
RG6 4DY

Date -

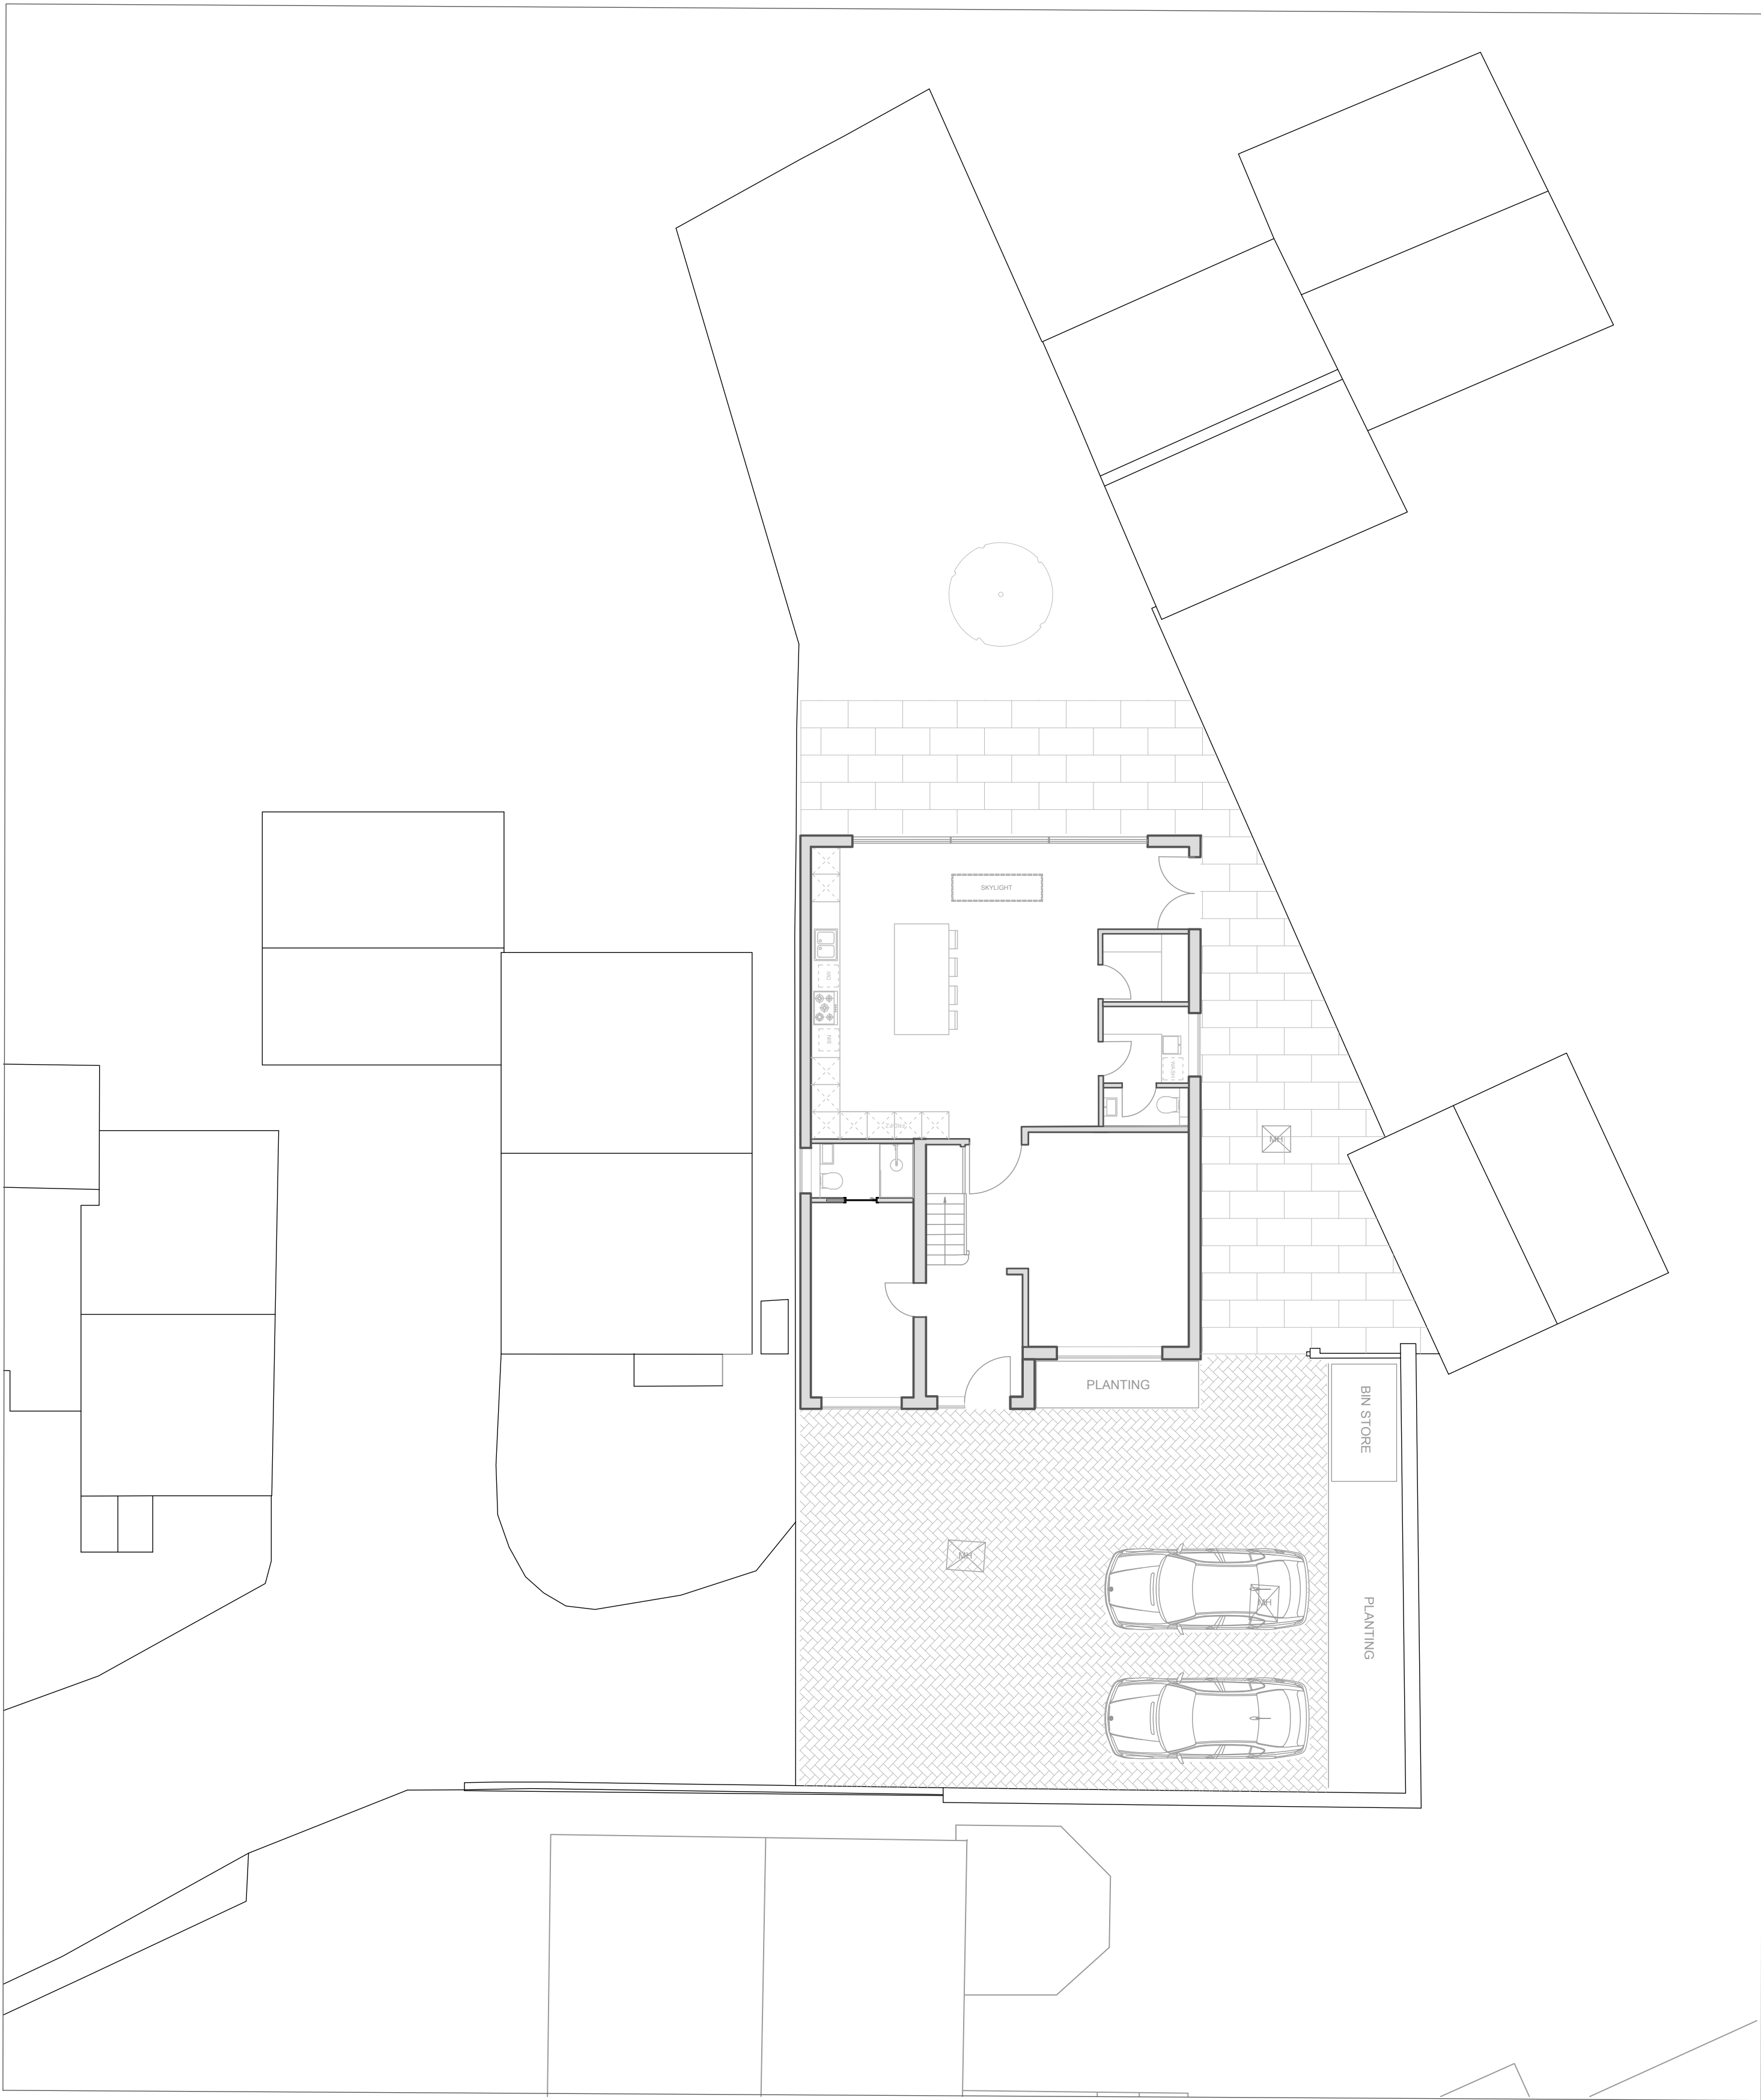

PROPOSED SITE PLAN

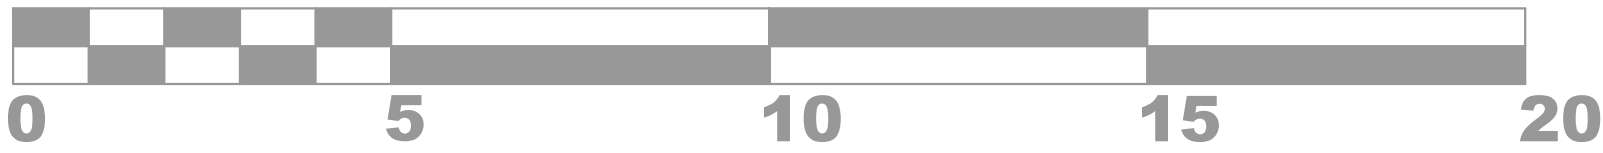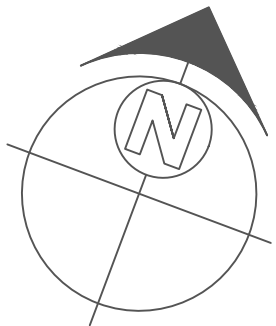

SCALE BAR 1:100

Note

This drawing belongs to WaterlilyStudio. This drawing is protected under copyright and at no time should it be reproduced or copied without the permission of designer. (Design Copyright Act 1968) This drawing must not be used for purposes other than that for which it is provided. Drawings to be scaled for planning application purposed, All dimensions to be checked on site before any work carried out. All drawings subject to Authority Approval.



PROPOSED GARDEN PAVING



PROPOSED DRIVEWAY TUMBLED CONCRETE PAVING



MANHOLE

WS

Drawing	PROPOSED SITE PLAN PLAN-REV B
Scale	1:100 A1
Status	PLANNING
Project	5 Chatton close, Lower early RG6 4DY
Date	-