


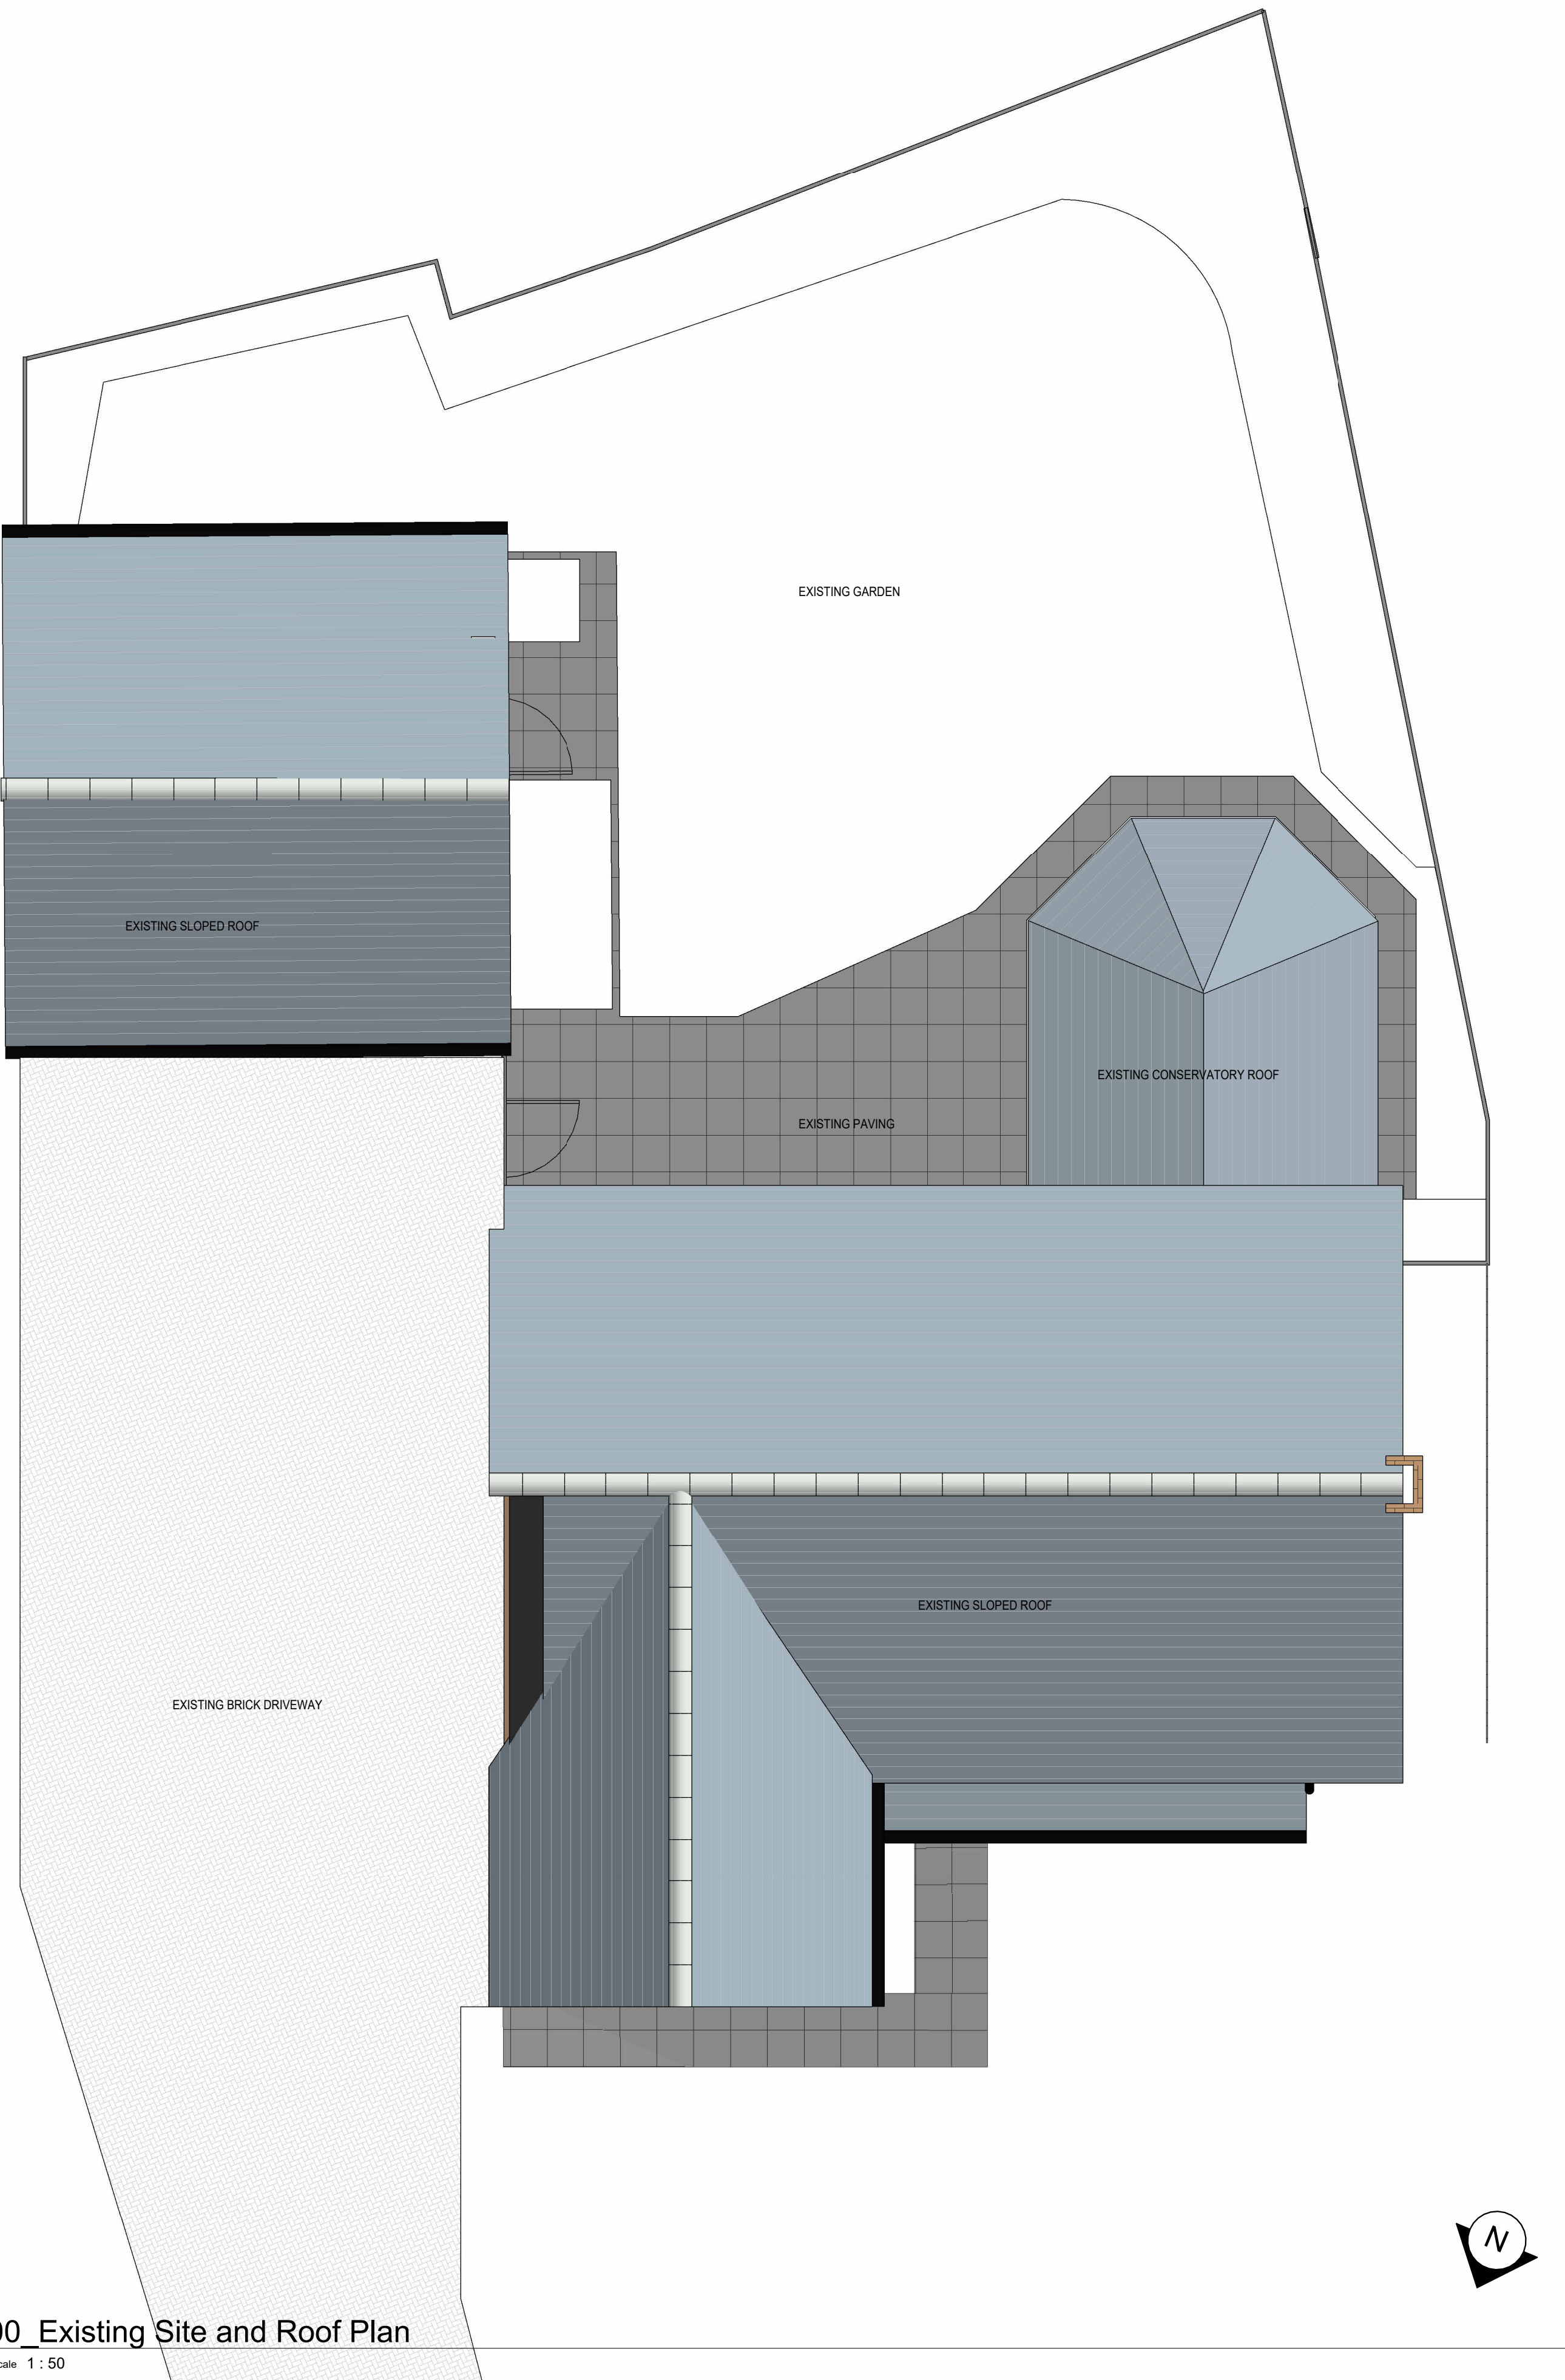

1 00\_Existing Site and Roof Plan  
Scale 1 : 50

Mobius At Work Ltd, The Treehouse,  
Turners Barn, Redlake Lane,  
Wokingham, RG40 3BF

These drawings and specifications are confidential and shall remain the sole property of Mobius At Work Ltd. All of its contents are protected under the copyright, designs and patents act 1988. All copyright, design rights and intellectual property rights remain the property of Mobius At Work Ltd. They shall not be reproduced (in whole or in part), shared with third parties or used in any manner on other projects or extensions to this project without the prior written consent of Mobius At Work Ltd. These drawings and specifications are intended to express design intent (which is subject to change at anytime) and do not necessarily reflect actual site conditions.

Revision Schedule

| Rev. | Date       | By  | Description     |
|------|------------|-----|-----------------|
| P01  | 06.12.2024 | MAW | First Proposal  |
| P02  | 24.01.2025 | MAW | Second Proposal |

DESIGN DOCUMENT

**PROJECT NAME:**  
ALTERATIONS AND ADDITIONS

**PROJECT ADDRESS:**  
34 Trefoil Close  
Wokingham

**CLIENT:** Trefoil Close

**PROJECT NO:** TCL01

**ISSUE DATE:** 18.11.2024

**DESIGNER:** LP

**PROJECT MANAGER:** LP

**CHECKED BY:** .

**SHEET TITLE:**  
Existing Site and Roof Plan

**SCALE AT A1:** 1 : 50 **SHEET:** 1 OF 1

**SHEET NUMBER:**  
TCL01-MAW-00-ZZ-D-I-0100-P02

NOT FOR  
CONSTRUCTION