




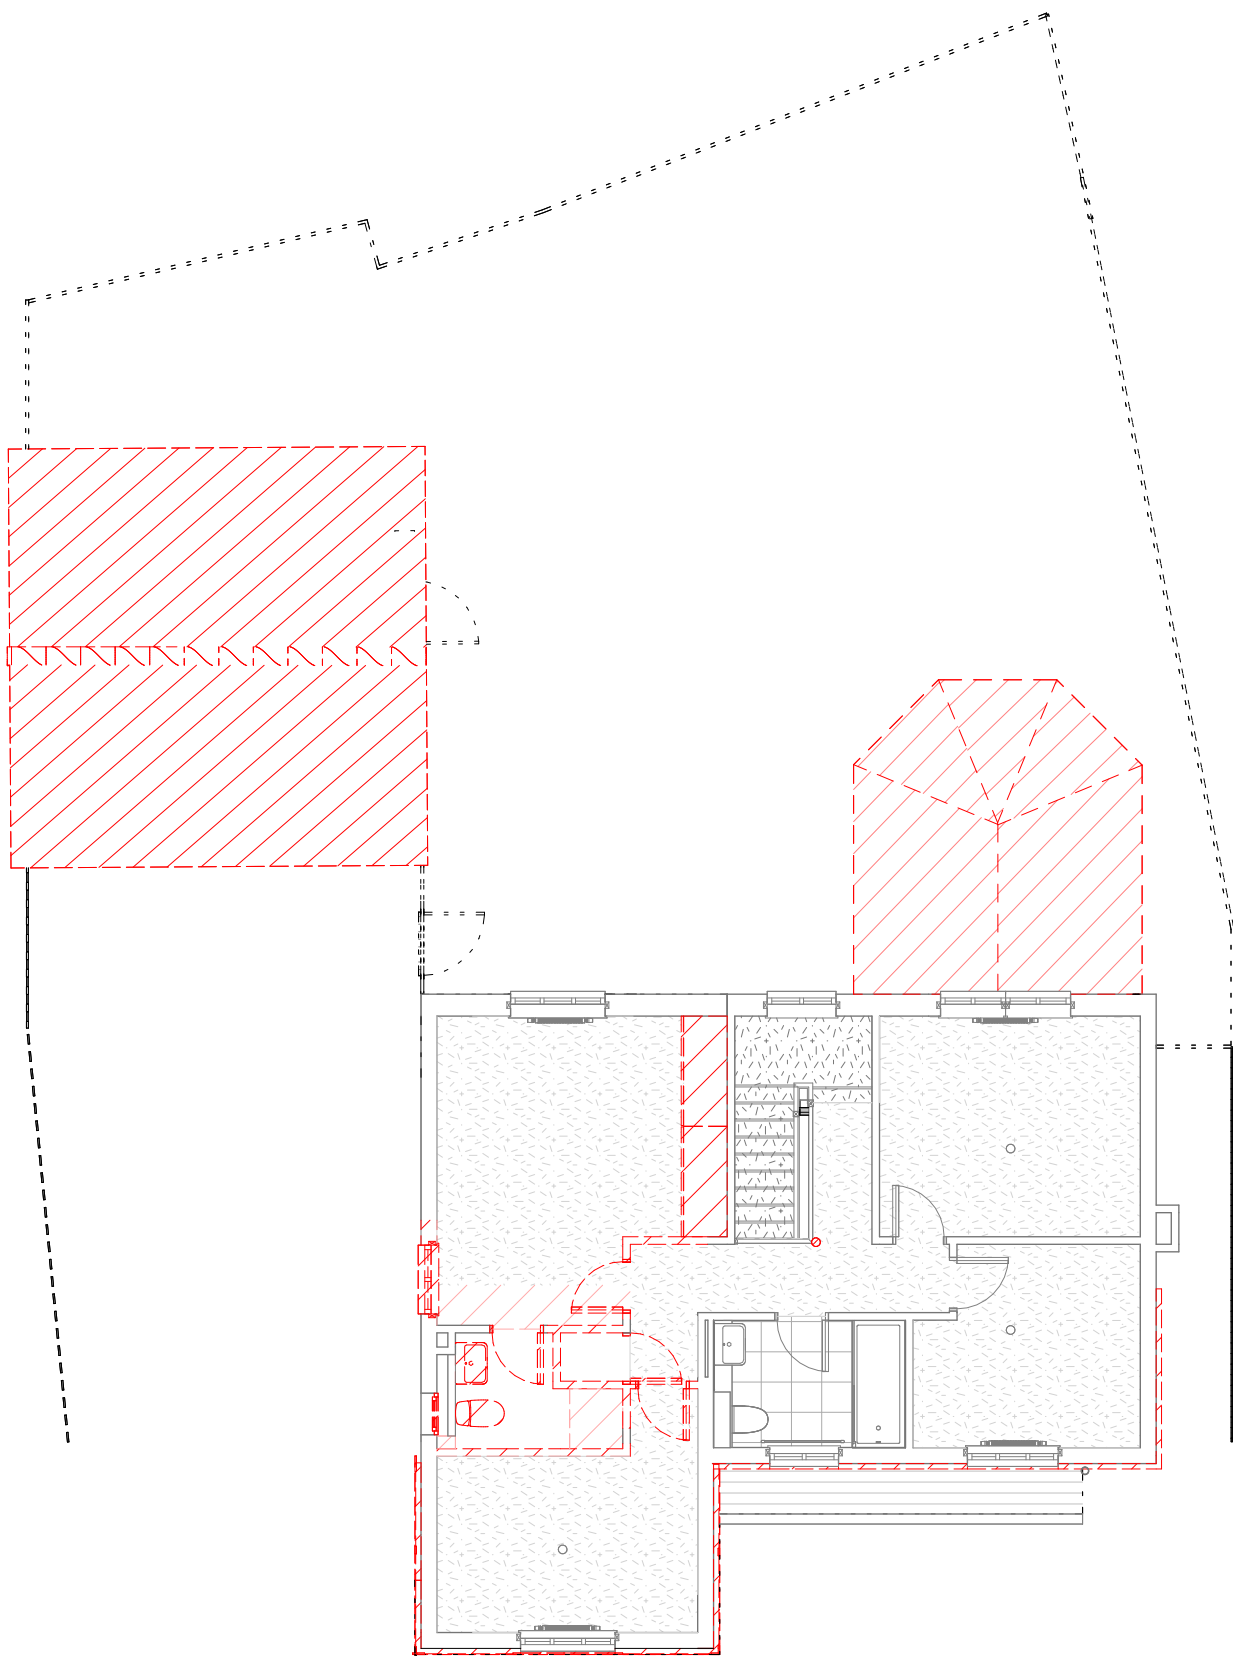


2 01_Demolition - First Floor Plan
Scale 1 : 100

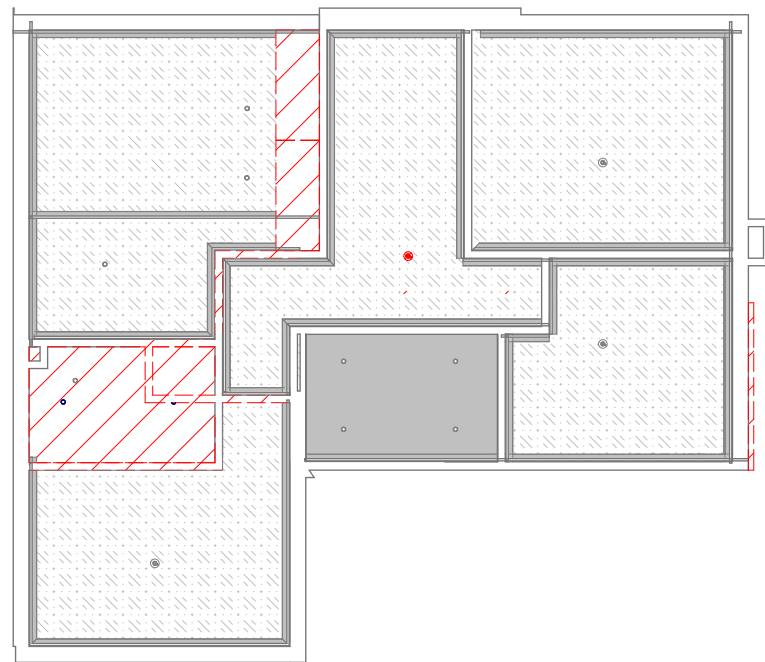

4 01_Demolition - First Floor Ceiling Plan
Scale 1 : 100

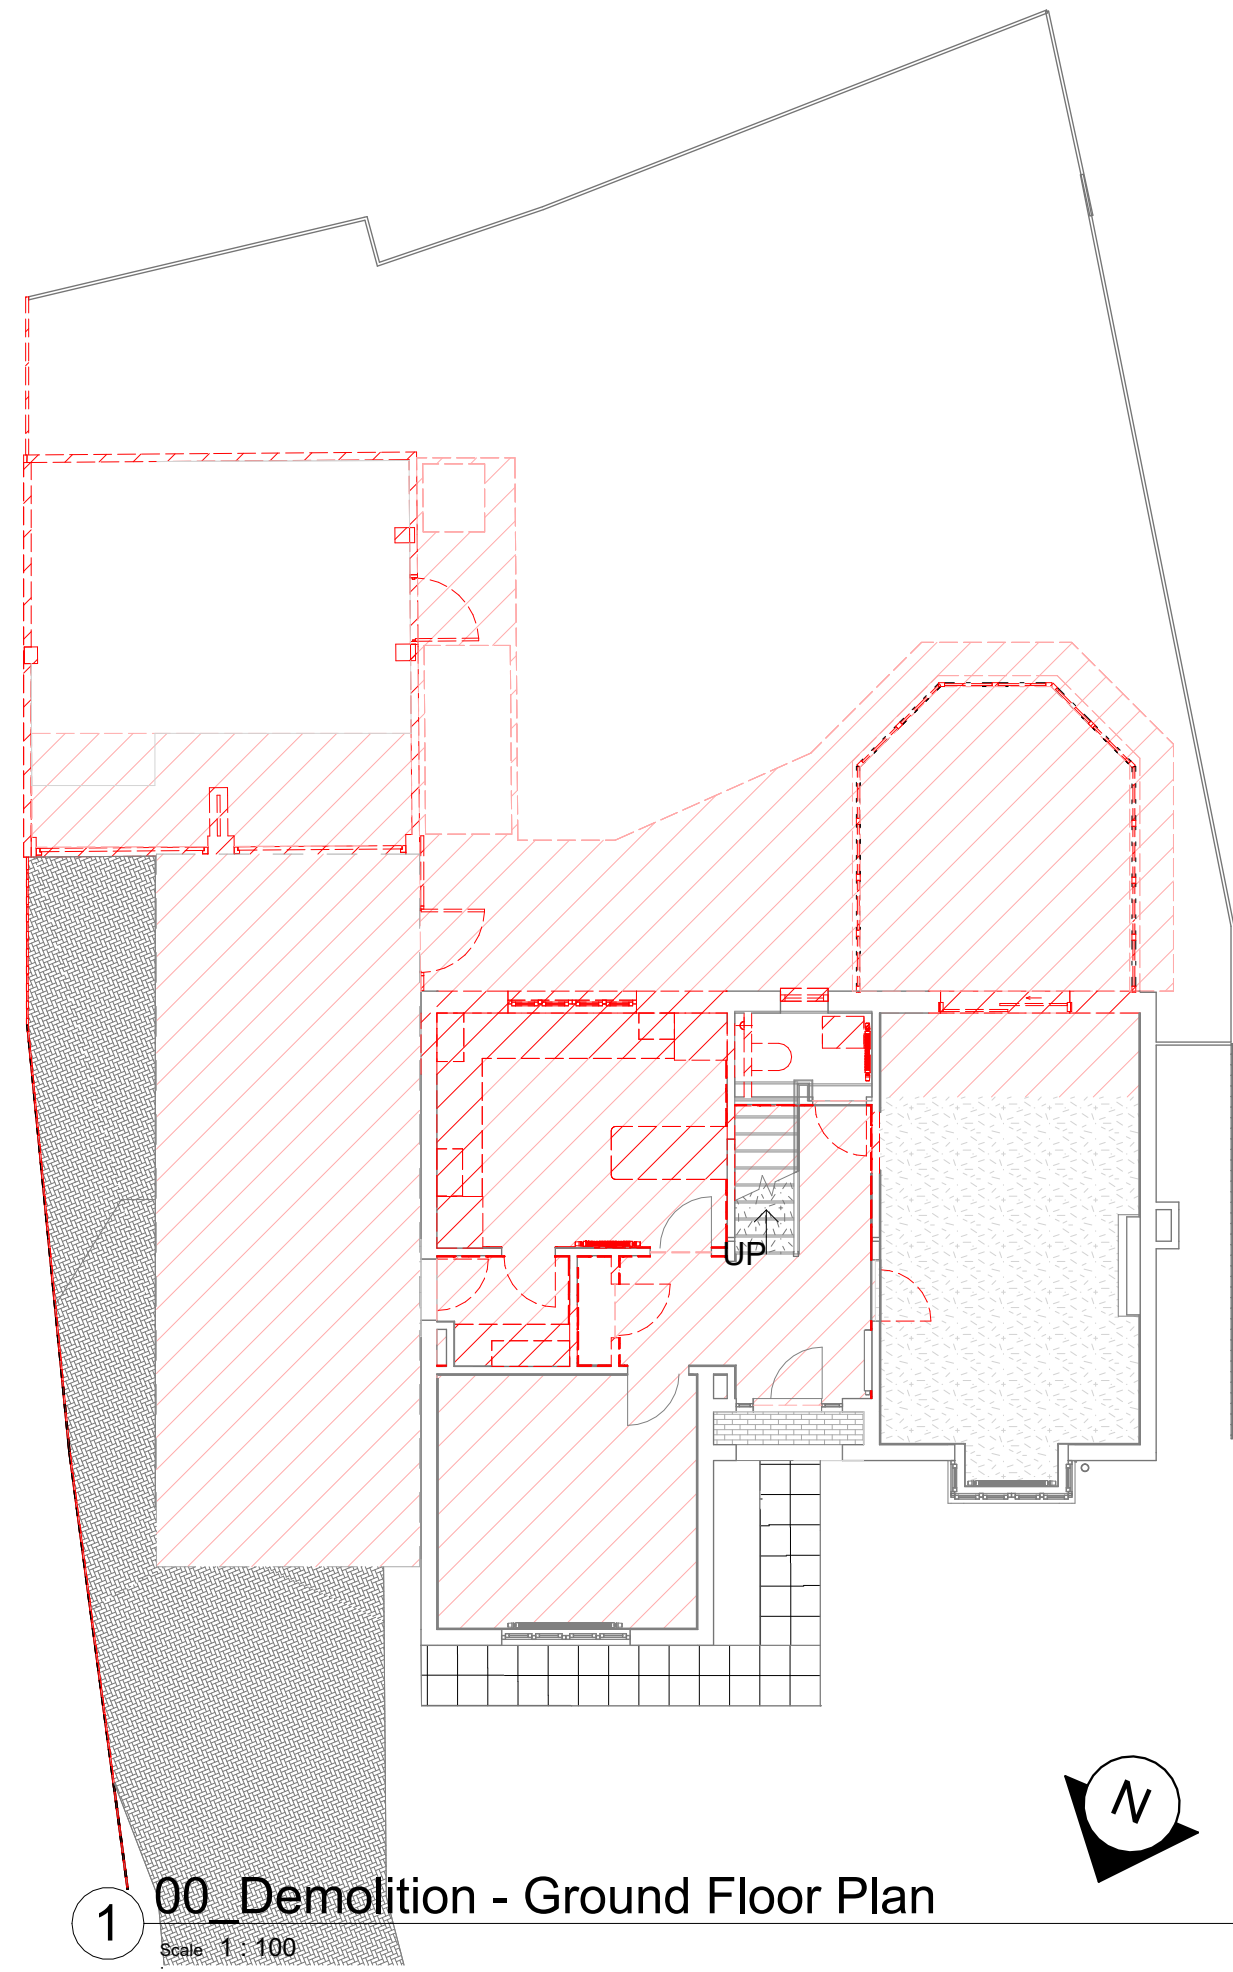

1 00_Demolition - Ground Floor Plan
Scale 1 : 100

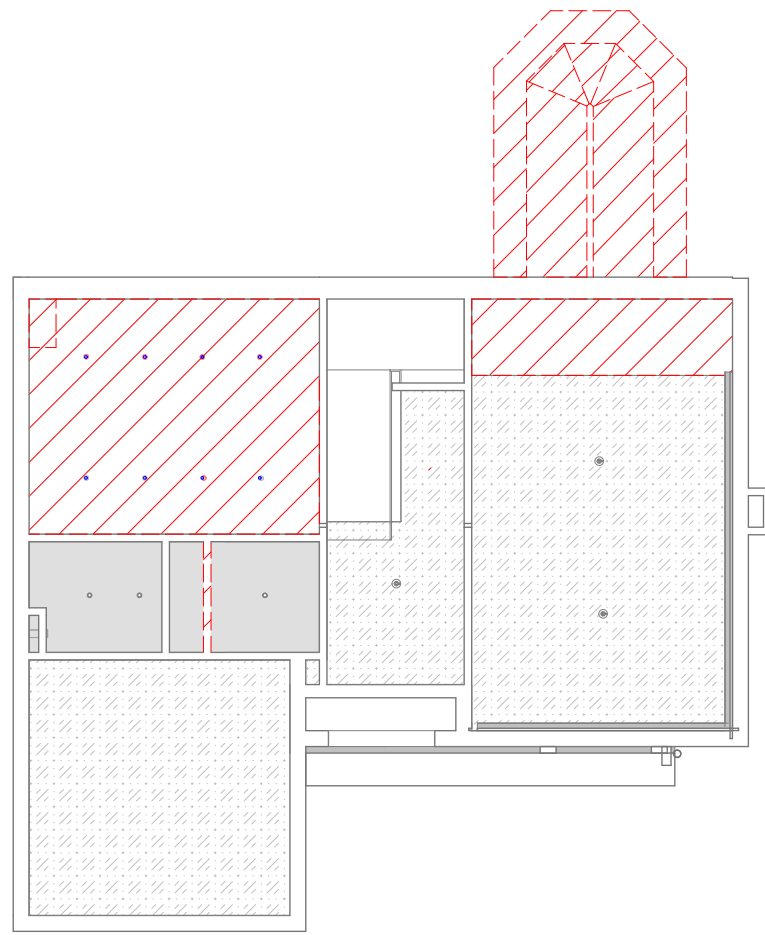

3 00_Demolition - Ground Floor Ceiling Plan
Scale 1 : 100

TO BE DEMOLISHED
TO REMAIN

DEMOLITION LEGEND
Scale 1 : 50

NOT FOR
CONSTRUCTION

DESIGN DOCUMENT

Mobius At Work Ltd, The Treehouse,
Turners Barn, Redlake Lane,
Wokingham, RG40 3BF

These drawings and specifications are confidential and shall remain the sole property of Mobius At Work Ltd. All of its contents are protected under the copyright, designs and patents act 1988. All copyright, design rights and intellectual property rights remain the property of Mobius At Work Ltd. They shall not be reproduced (in whole or in part), shared with third parties or used in any manner on other projects or extensions to this project without the prior written consent of Mobius At Work Ltd. These drawings and specifications are intended to express design intent (which is subject to change at anytime) and do not necessarily reflect actual site conditions.

Revision Schedule				
Rev.	Date	By	Description	
P01	06.12.2024	MAW	First Proposal	
P02	24.01.2025	MAW	Second Proposal	

PROJECT NAME:
ALTERATIONS AND ADDITIONS

PROJECT ADDRESS:
34 Trefoil Close
Wokingham

CLIENT:	Trefoil Close
PROJECT NO:	TCL01
ISSUE DATE:	18.11.2024
DESIGNER:	LP
PROJECT MANAGER:	LP
CHECKED BY:	.

SHEET TITLE:
Demolition - Floor and Ceiling Plans
SCALE AT A1: As indicated SHEET:

SHEET NUMBER:
TCL01-MAW-00-ZZ-D-I-1100-P02