



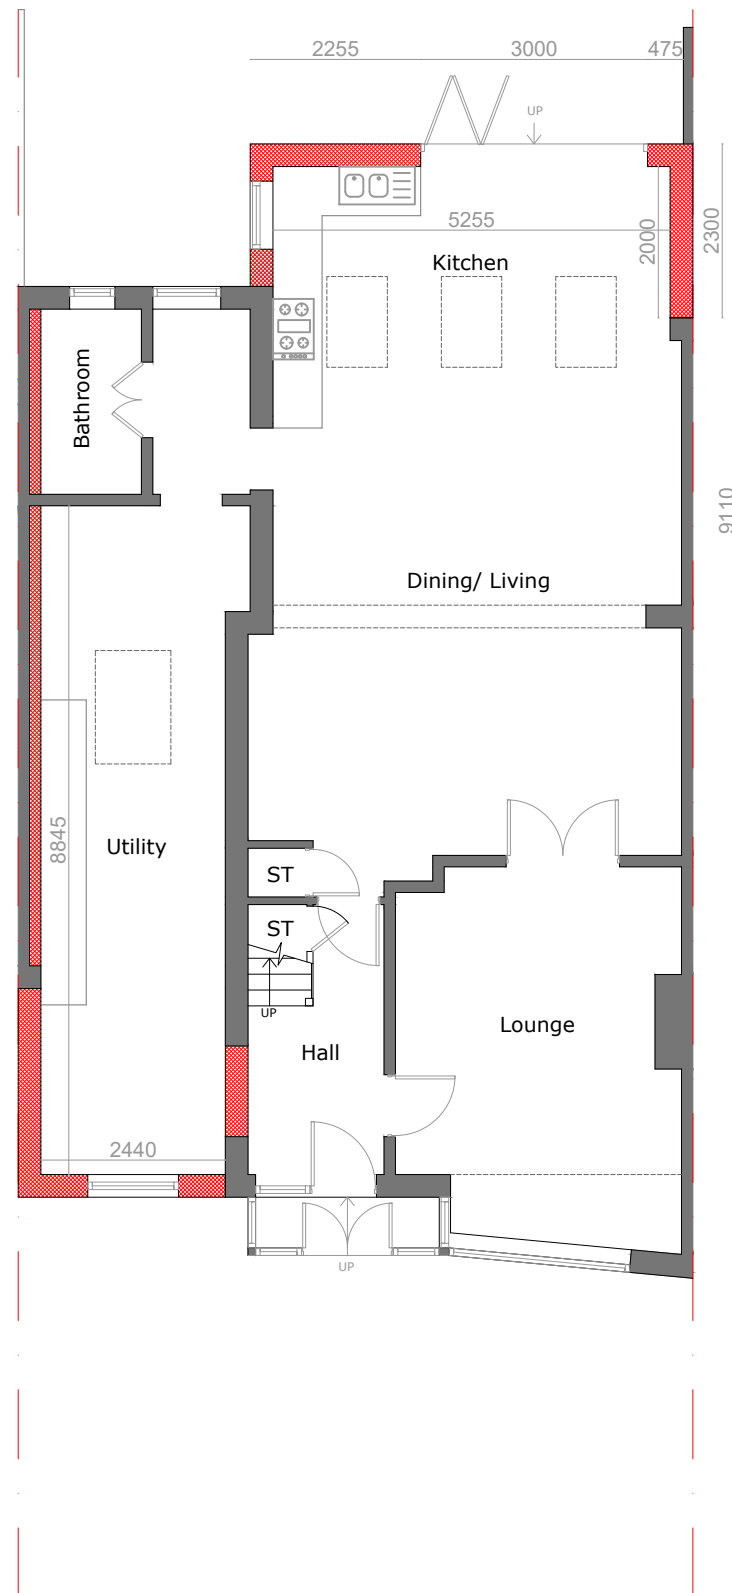

Proposed Ground Floor

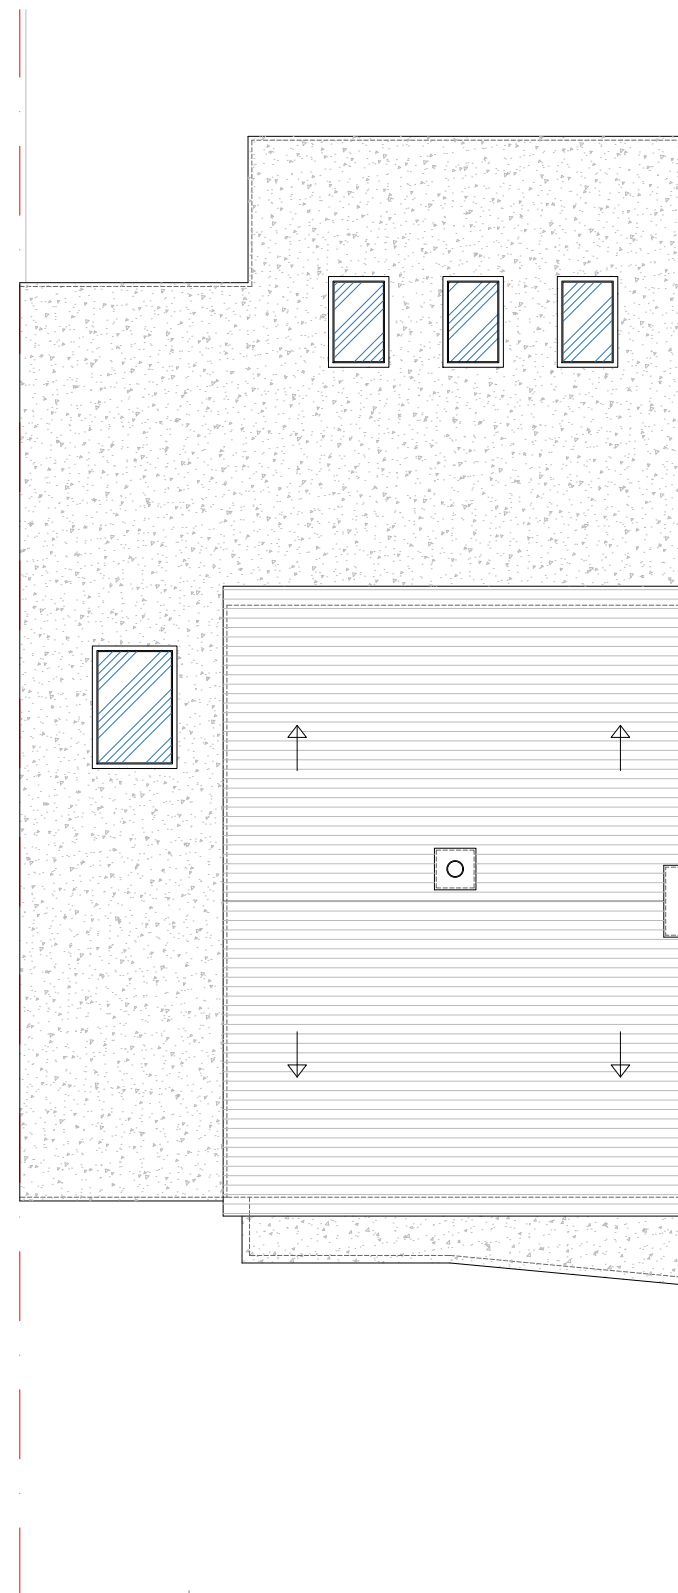

Proposed Roof Plan

- Notes
1. All materials to match existing unless otherwise noted.
  2. Do not scale for the construction purposes.
  3. The contractor must verify all dimension on site prior to commencement of works.
  4. This document is copyright of the originator and must be treated as confidential.

Project  
284 Silverdale Rd,  
Earley, Reading, RG6  
7NU

Drawing title  
Proposed Ground Floor  
& Roof Plan

Drawing no  
11  
Rev  
-

Scale  
1:100 @ A3

Date  
Mar 2026



1 Right Plan  
1rightplan@gmail.com  
07955 449 285