



DEVELOPMENTS IN DESIGN LTD

WWW.DEVELOPMENTSINDESIGN.CO.UK
TEL.01344 641286

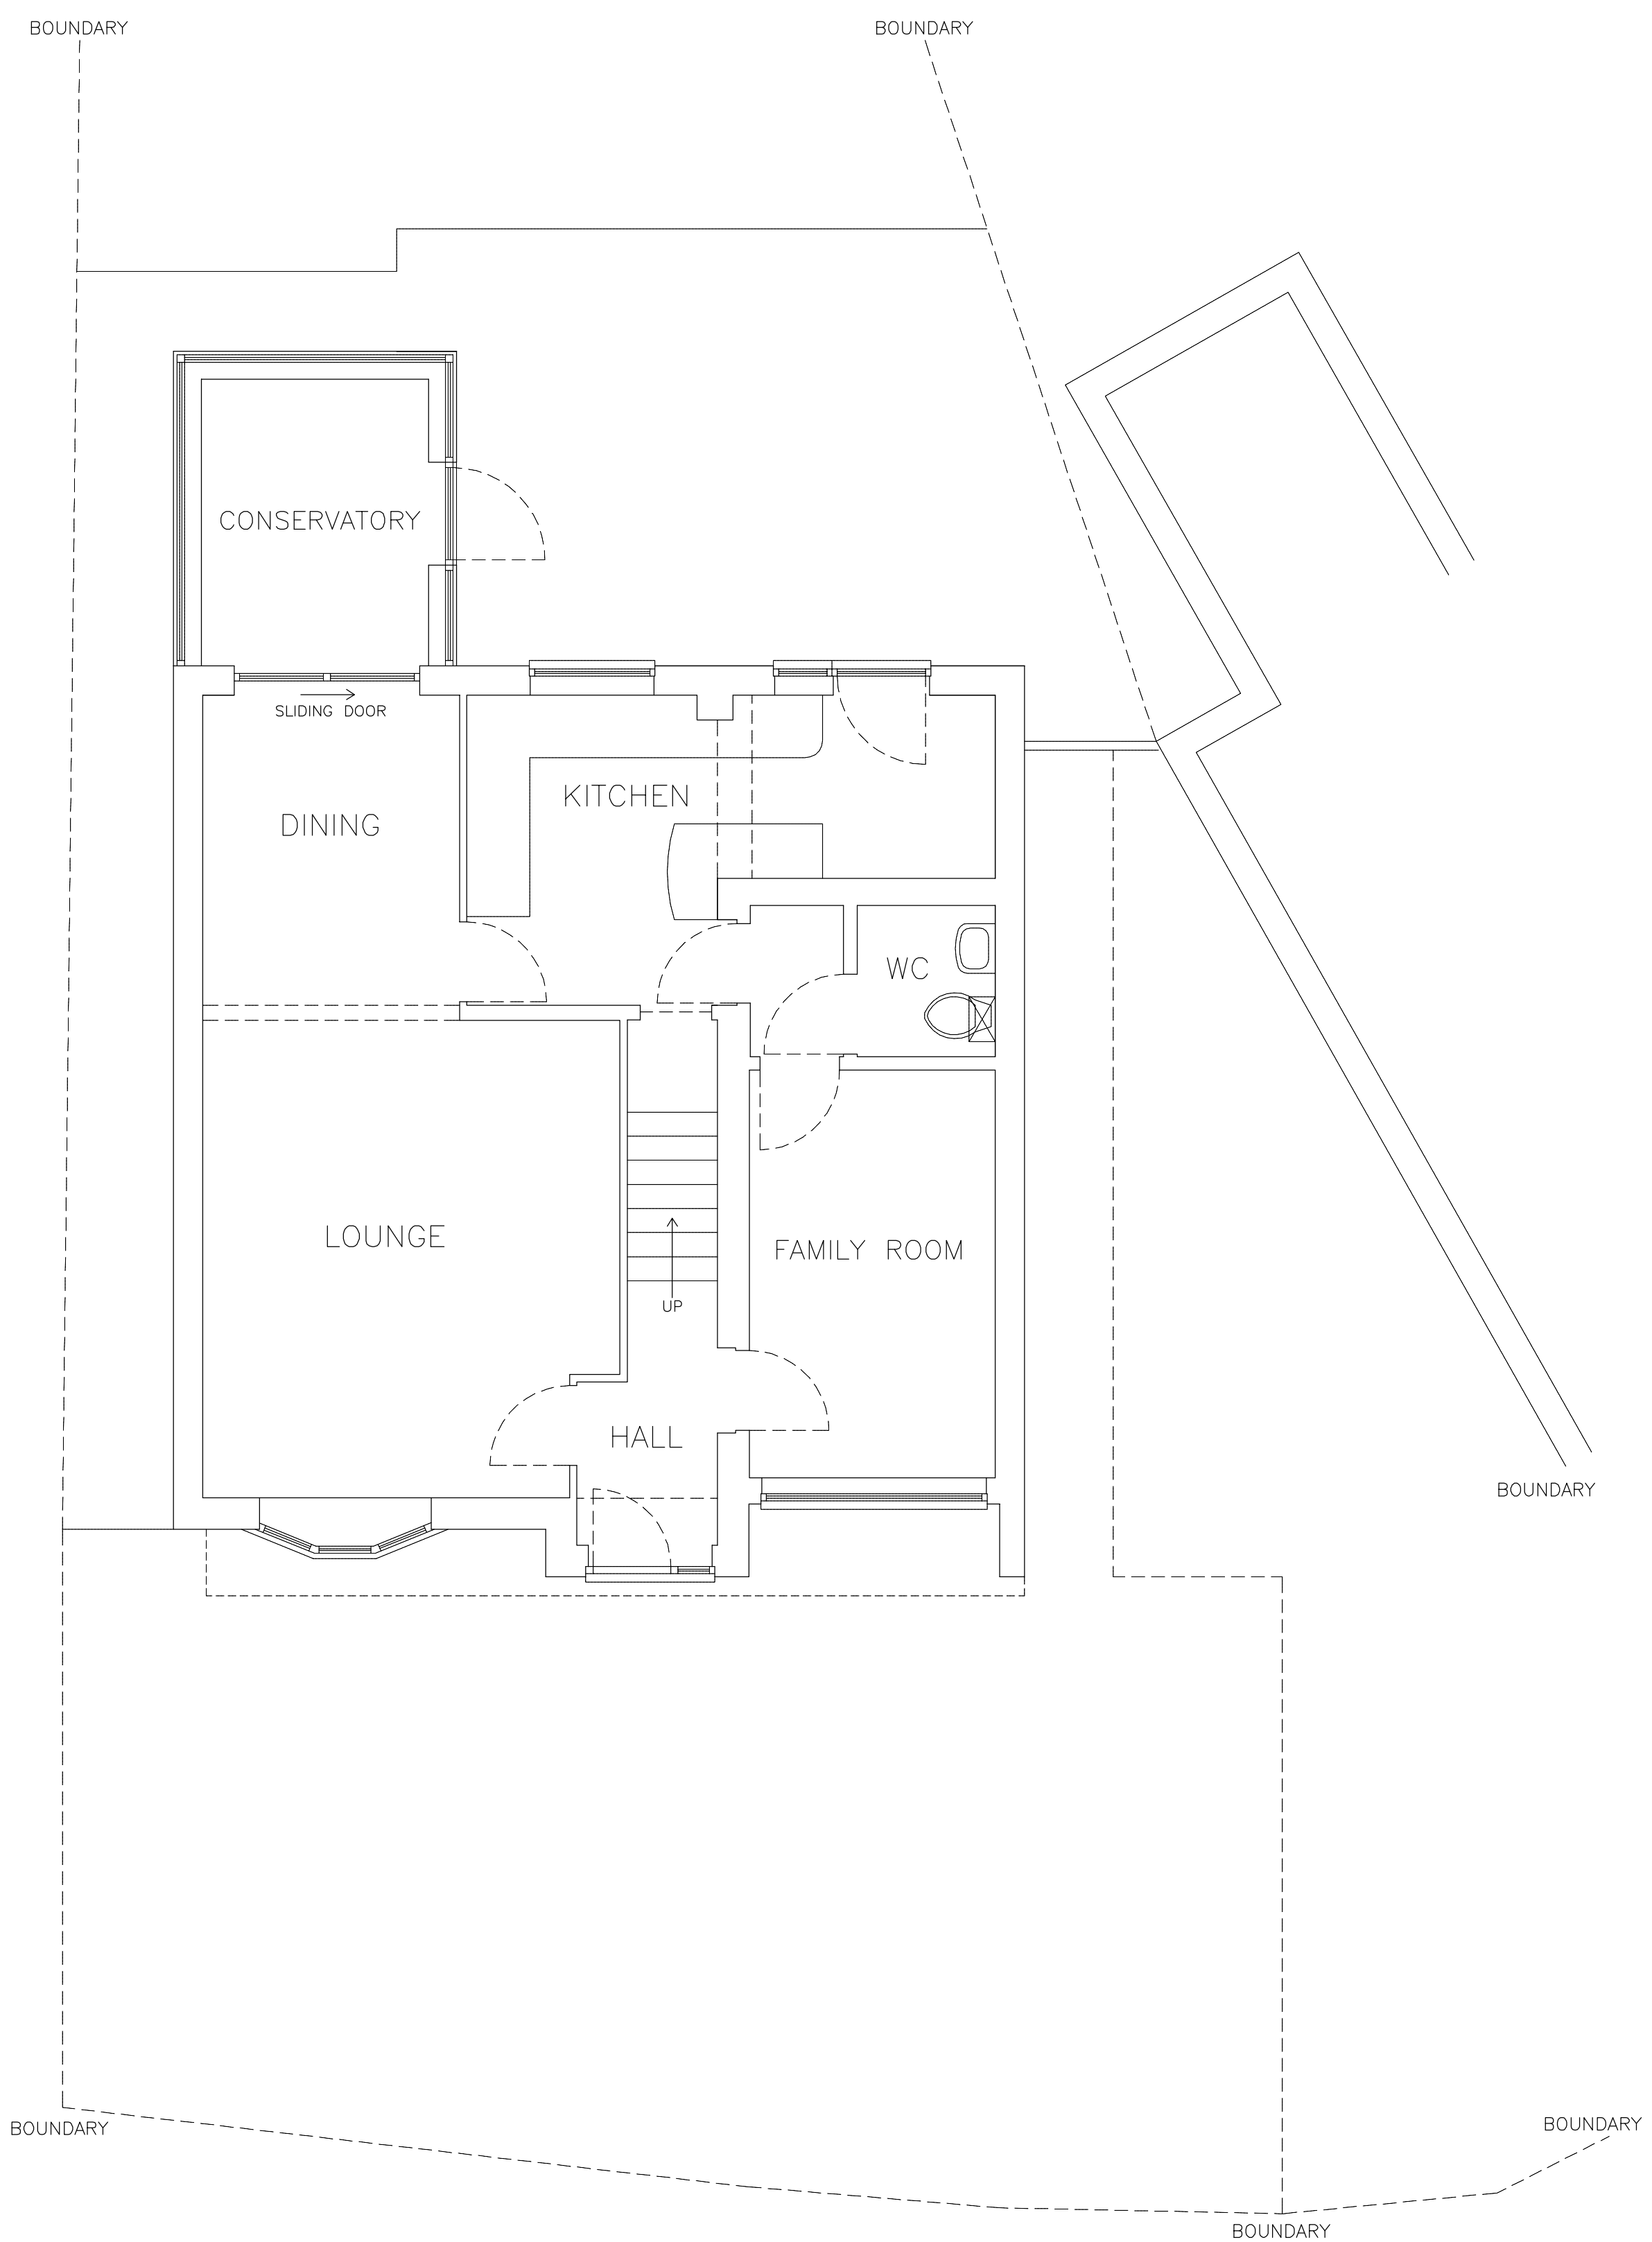

EXISTING GROUND FLOOR PLAN

 

DRAWING NO. CH.003
DATE 26.2.26
SCALE 1:50

PROPOSED FRONT AND REAR EXTENSIONS

MR SUKHBEER CHEEMA 48 LABURNHAM ROAD WINNERSH BERKS RG41 5XL