
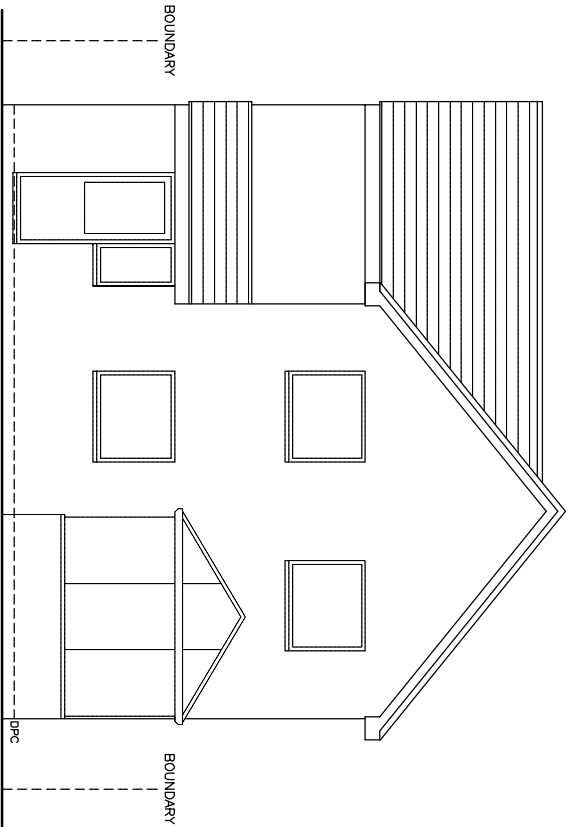


DEVELOPMENTS IN DESIGN LTD



WWW.DEVELOPMENTSINDESIGN.CO.UK
TEL.01344 641286

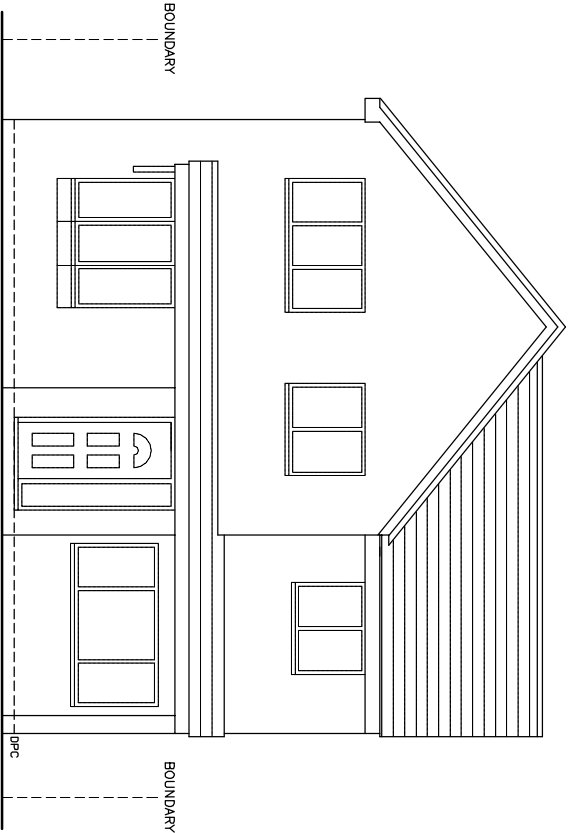

EXISTING FRONT ELEVATION

EXISTING REAR ELEVATION


ROOF TILES, DARK RED INTERLOCKING TILE
BRICKWORK, BROWN MIX FACING BRICK
ALL GUTTERING AND DOWNPIPES BLACK PLASTIC
WINDOWS WHITE UPVC
ALL EXTERNAL TIMBER PAINTED BLACK

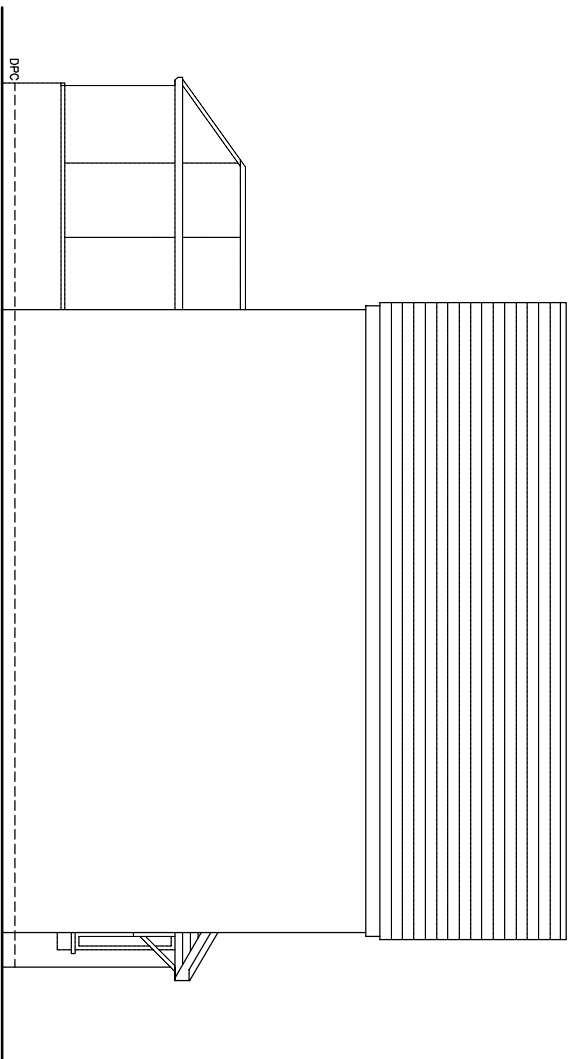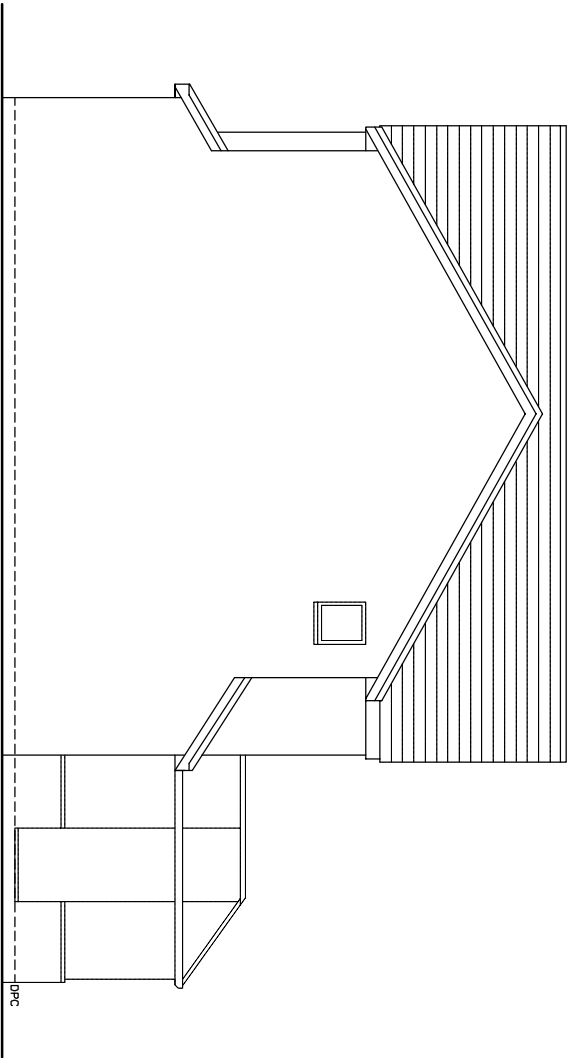

EXISTING SIDE ELEVATION

EXISTING SIDE ELEVATION

PROPOSED FRONT AND REAR EXTENSIONS

 

DRAWING NO. CH.001
DATE 26.2.26
SCALE 1:100

MR SUKHBEER CHEEMA

48 LABURNHAM ROAD WINNERSH BERKS RG41 5XL