



DEVELOPMENTS IN DESIGN LTD

WWW.DEVELOPMENTSINDESIGN.CO.UK
TEL.01344 641286

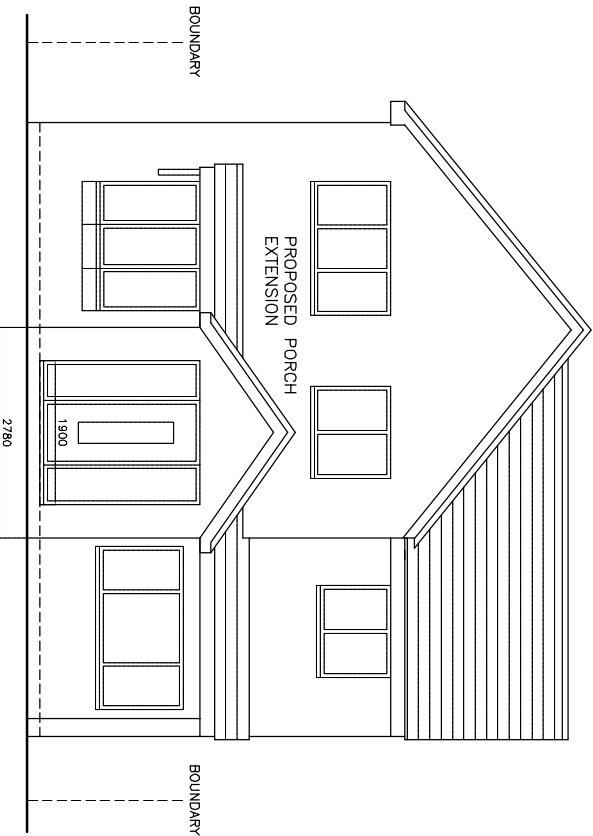


PROPOSED FRONT ELEVATION

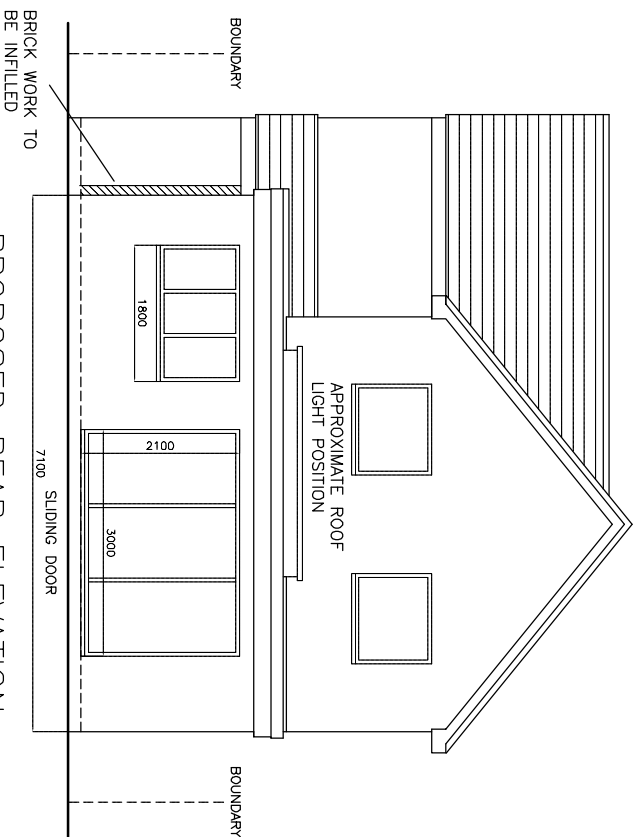


PROPOSED REAR ELEVATION

ROOF TILES, DARK RED INTERLOCKING TILE
BRICKWORK, BROWN MIX FACING BRICK
ALL GUTTERING AND DOWNPIPES BLACK PLASTIC
WINDOWS WHITE UPVC
ALL EXTERNAL TIMBER PAINTED BLACK

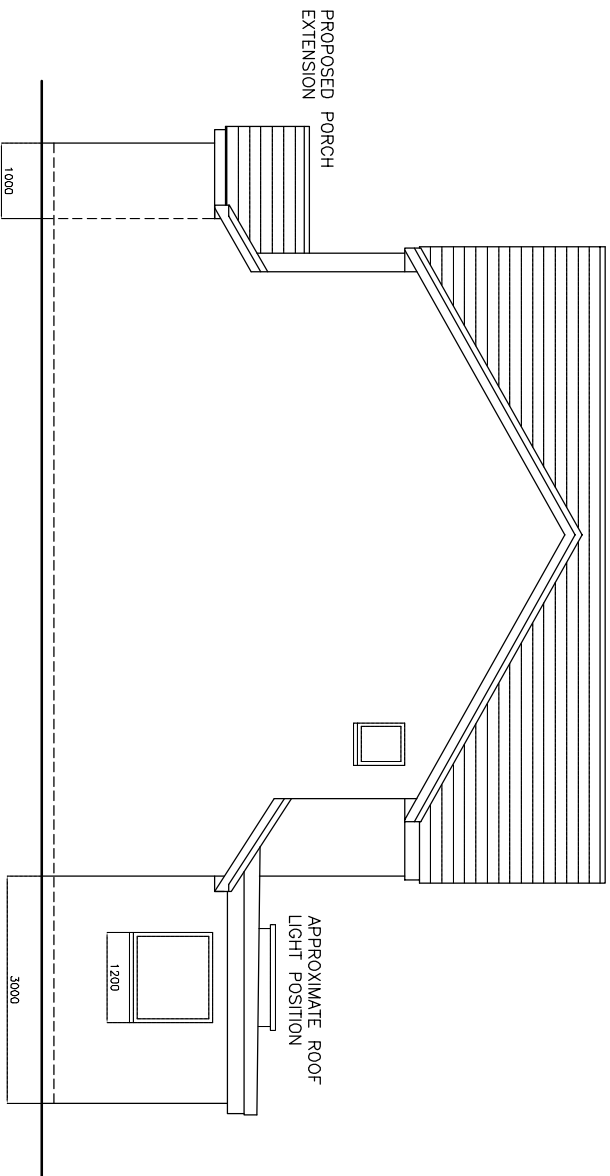


PROPOSED SIDE ELEVATION

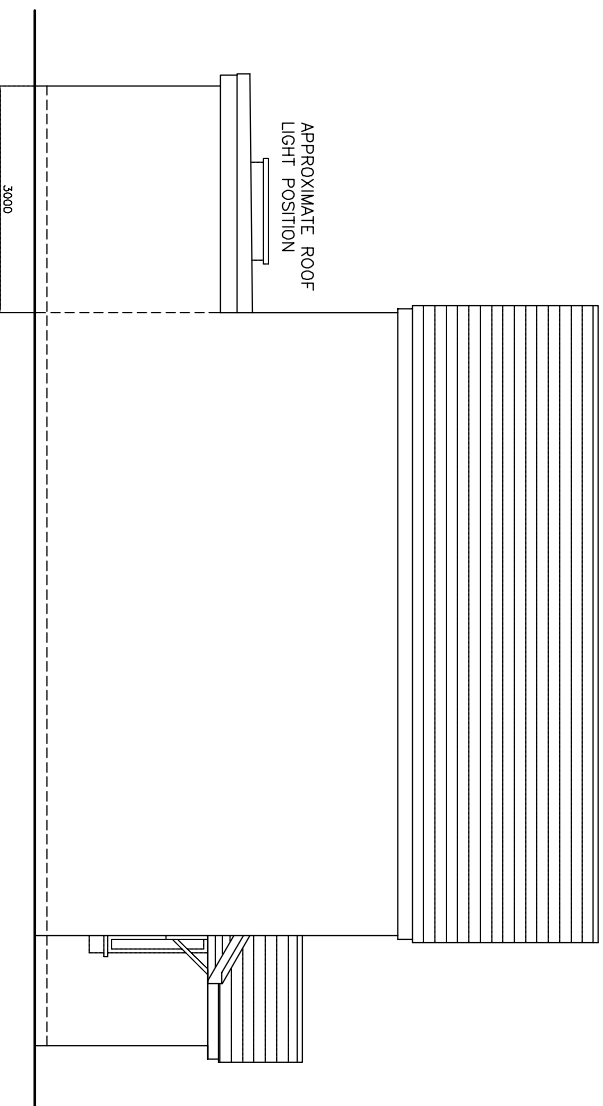

PROPOSED SIDE ELEVATION

PROPOSED FRONT AND REAR EXTENSIONS

 

DRAWING NO. CH.002
DATE 26.2.26
SCALE 1:100

MR SUKHBEER CHEEMA

48 LABURNHAM ROAD WINNERSH BERKS RG41 5XL