


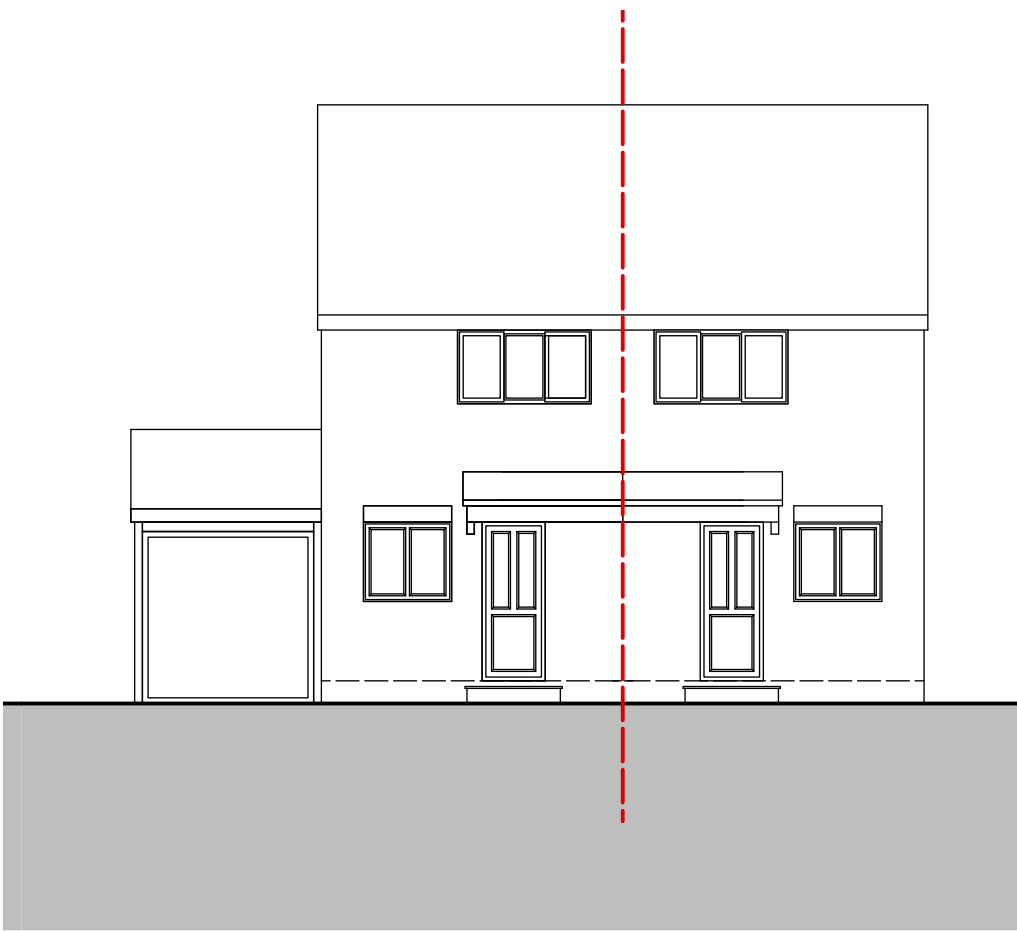


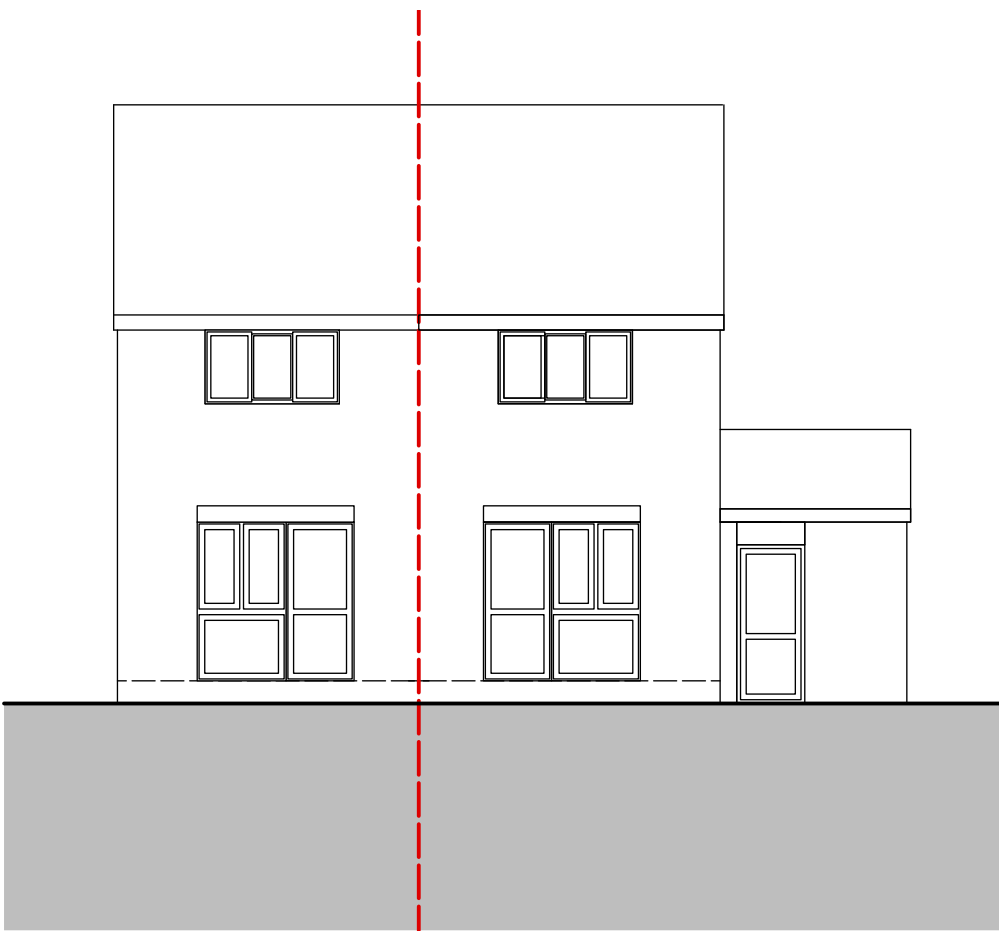


EXISTING FRONT ELEVATION 1:100

 


EXISTING REAR ELEVATION 1:100

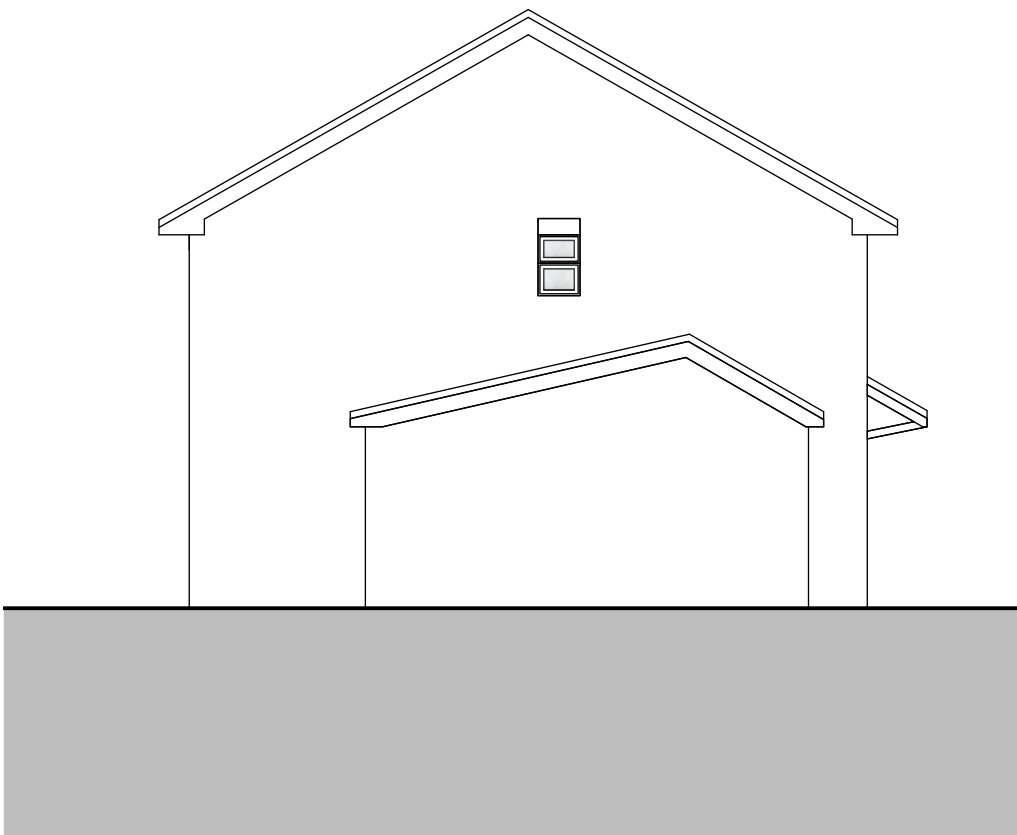


EXISTING SIDE ELEVATION 1:100

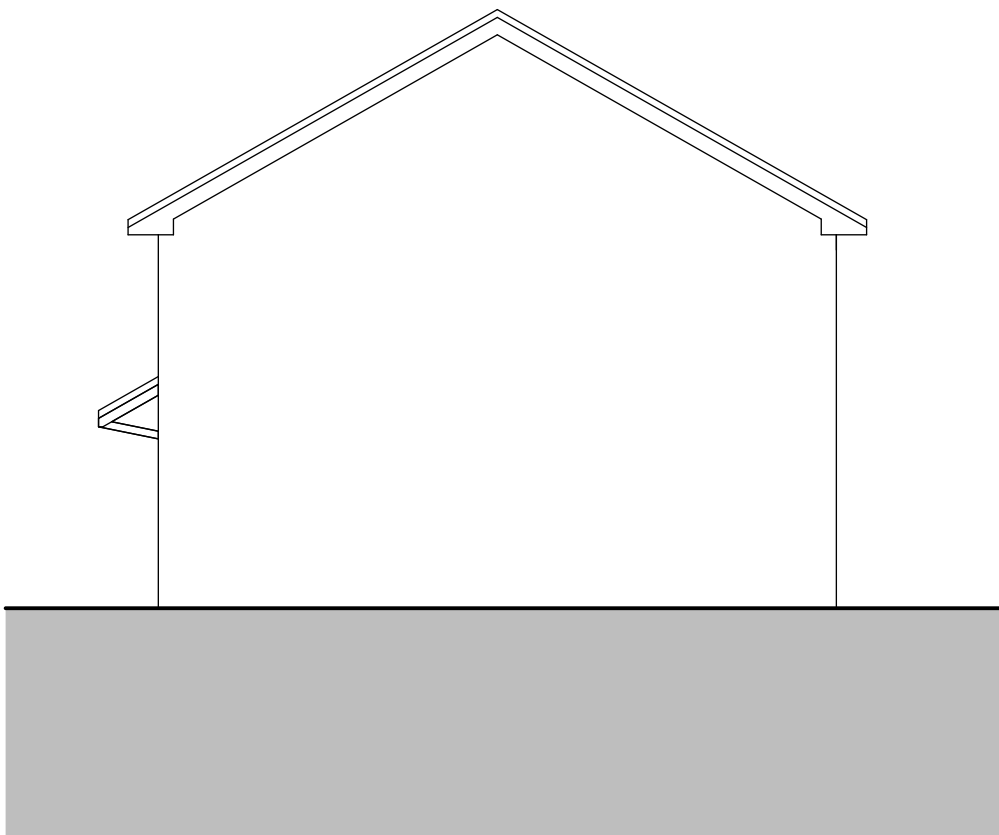


EXISTING SIDE ELEVATION 1:100

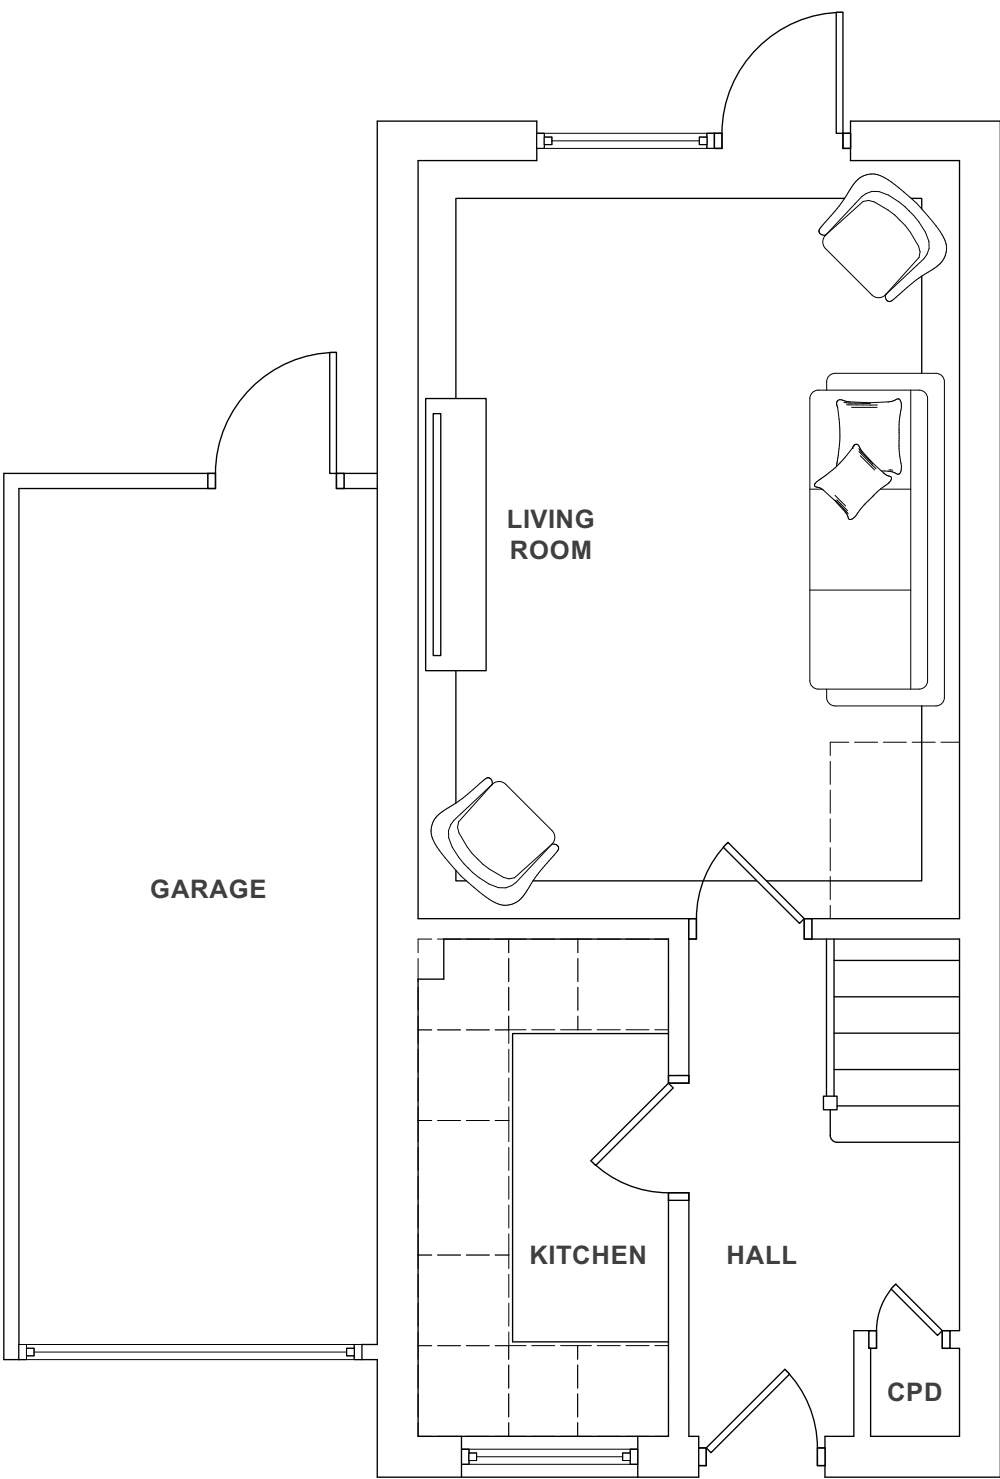

EXISTING GROUND FLOOR PLAN 1:50

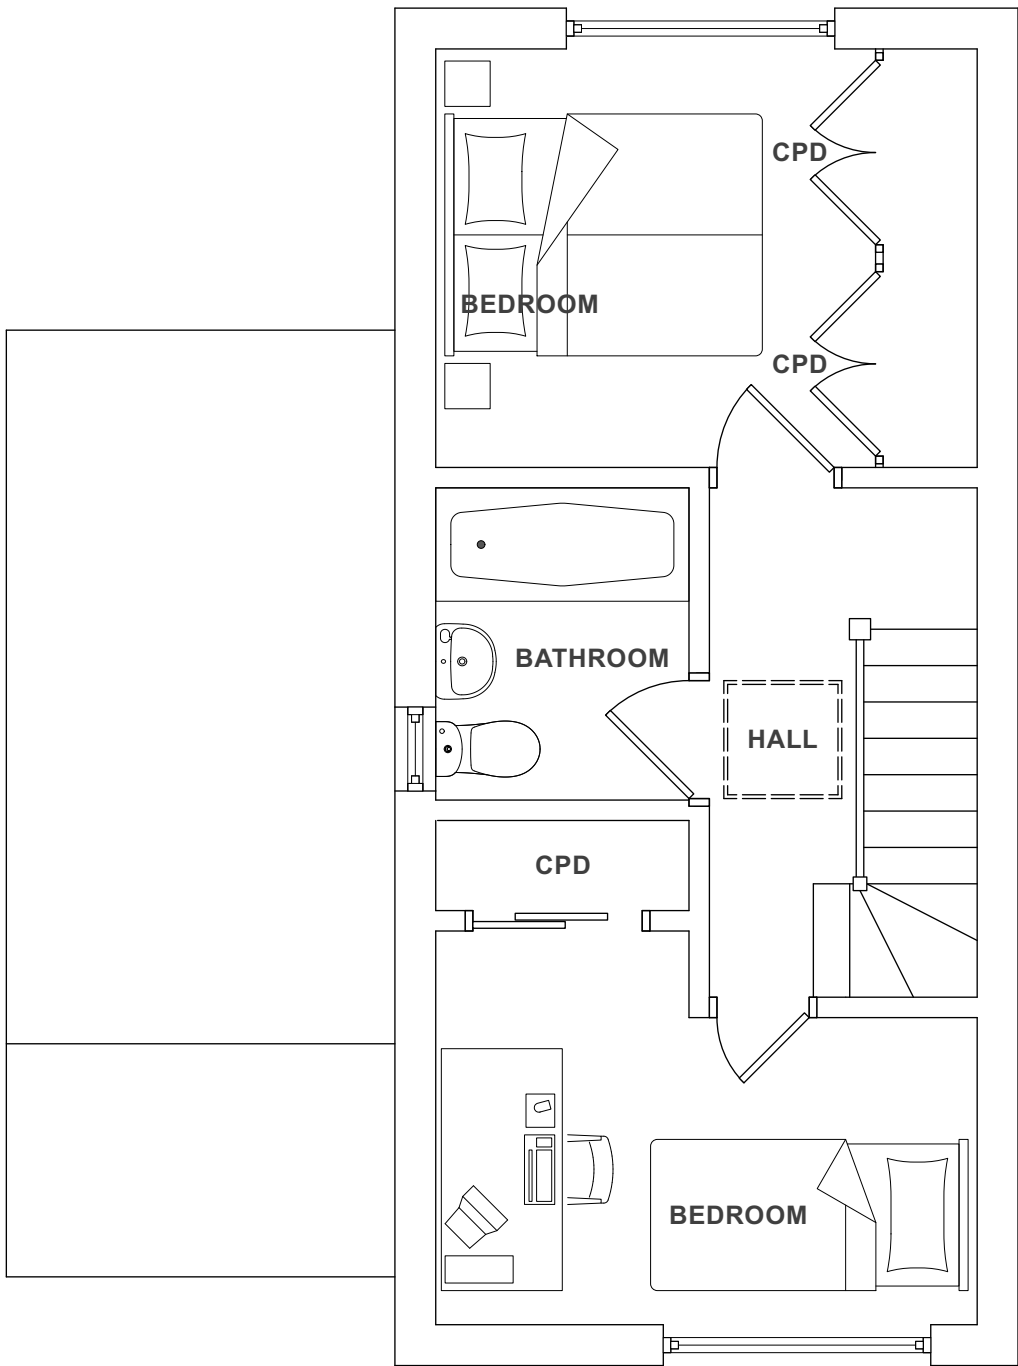

EXISTING FIRST FLOOR PLAN 1:50


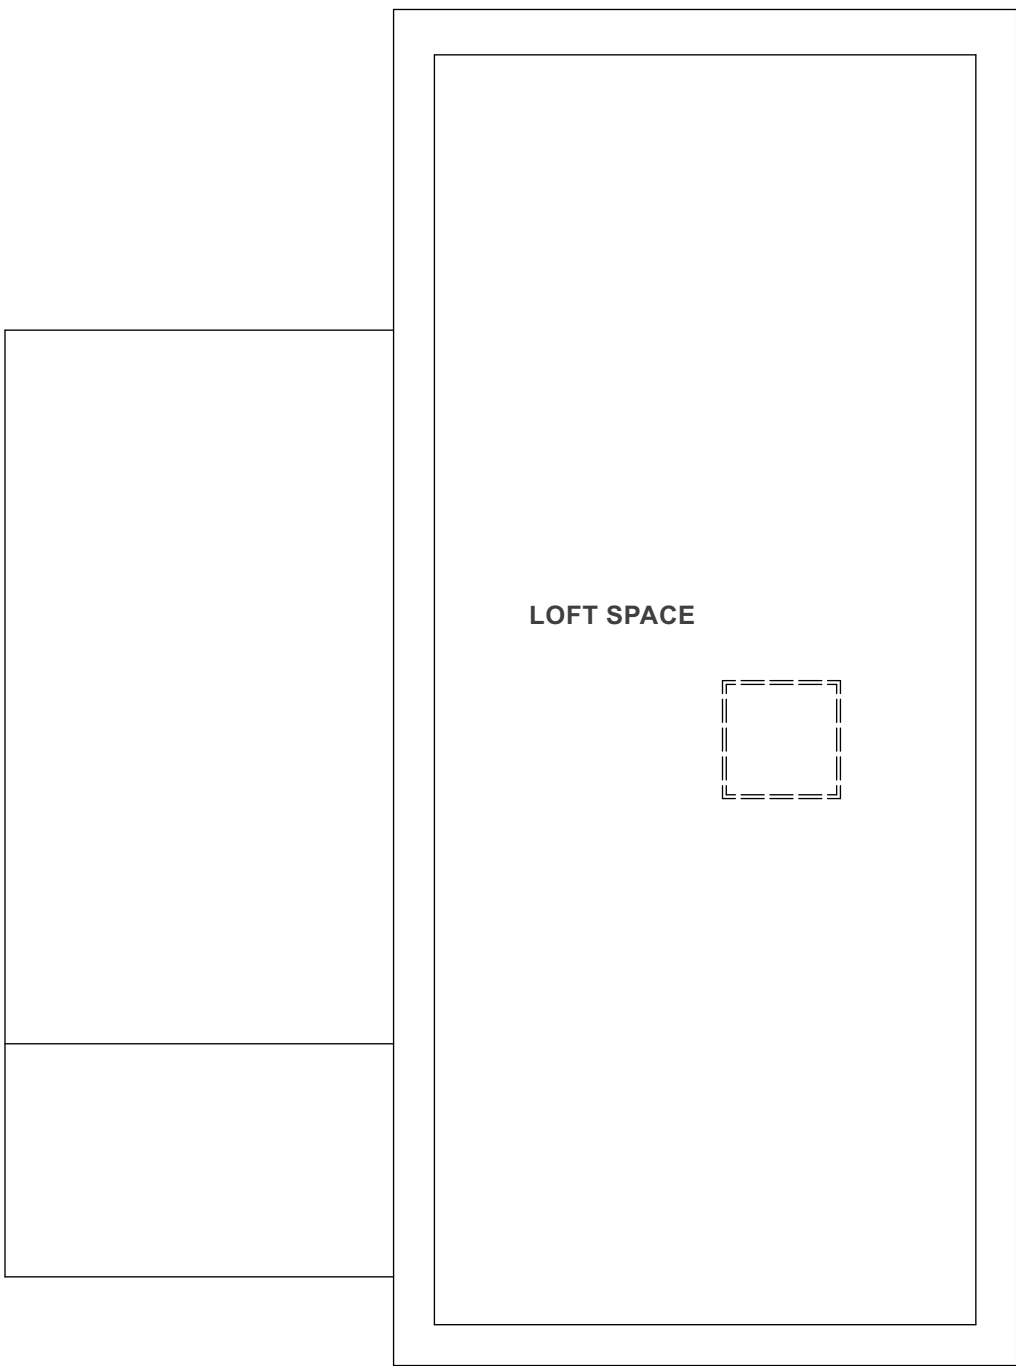


EXISTING SECOND FLOOR PLAN 1:50




Block Plan @ 1:200

(Licence No: 100047474)

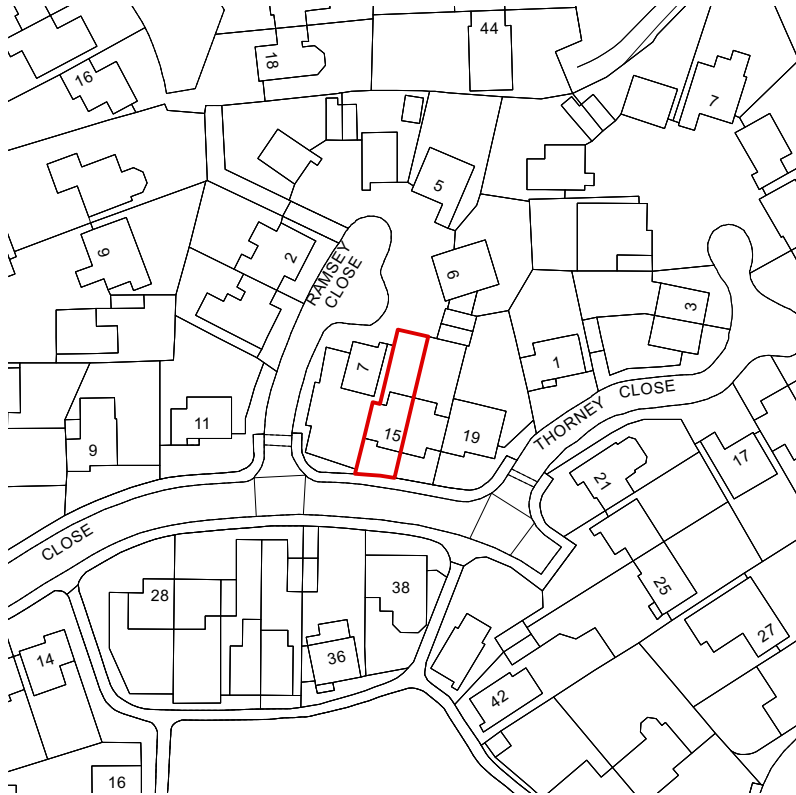 

Site Location Plan @ 1:1250

(Licence No: 100047474)

 

Job Title: 15 Huntington Close
Existing Drawings: Existing Floor Plans & Elevations
Scale: As Shown @ A1
Drg.No: WATD-001-P
Drawn by: LMW
Issued to: Client
Status: Planning
Date:
WATDESIGN RIBA ARCHITECT
WAT DESIGN Sutton, Hampshire