



A		
B		
C		
Job Title: 15 Huntington Close		
Proposed Drawings: Proposed Floor Plans & Elevations		
Scale: As Shown @ A1		
Drg.No: WATD-002-P		
Drawn by: LMW		
Issued to: Client		
Status: Planning		
Date:		
WATDESIGN WBA ARCHITECT		
WAT DESIGN Southport, Merseyside		




PROPOSED FRONT ELEVATION 1:100

 


PROPOSED REAR ELEVATION 1:100

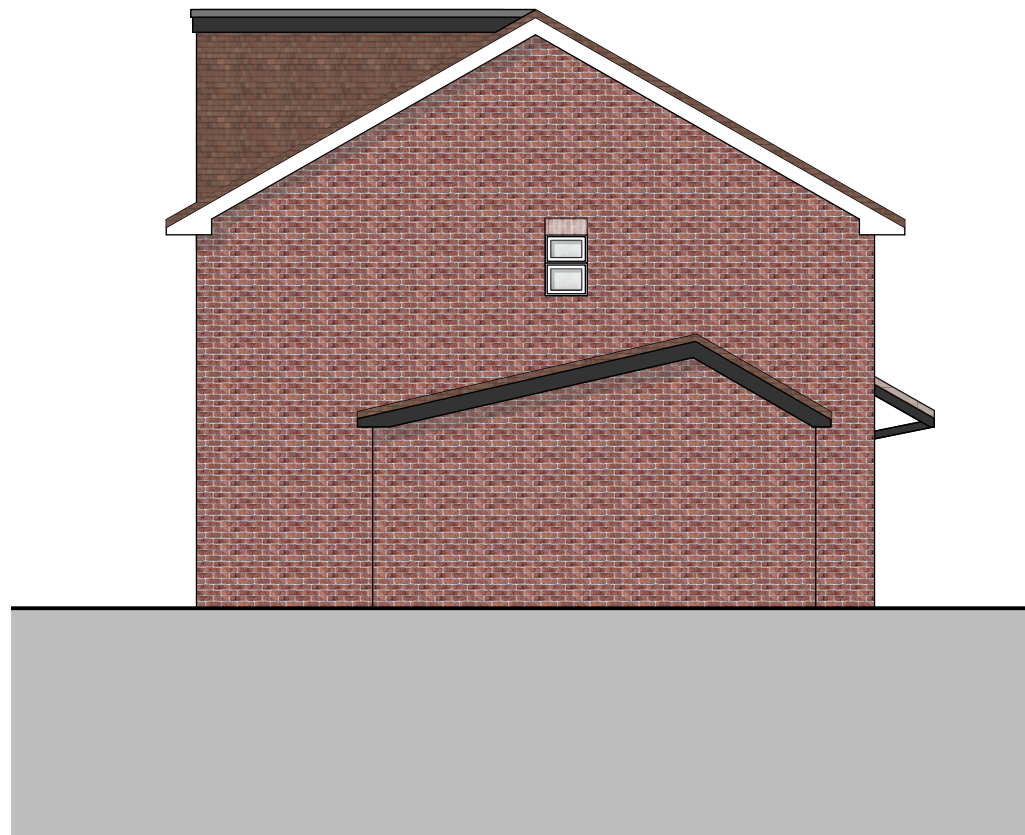


PROPOSED SIDE ELEVATION 1:100

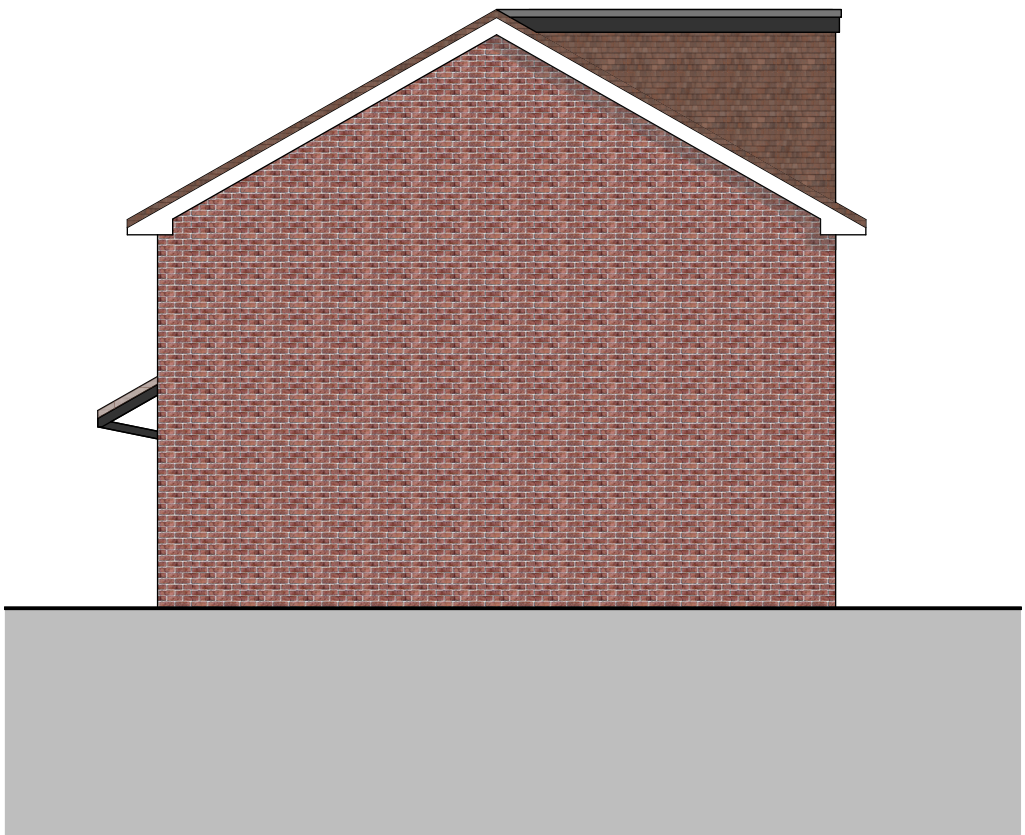


PROPOSED SIDE ELEVATION 1:100

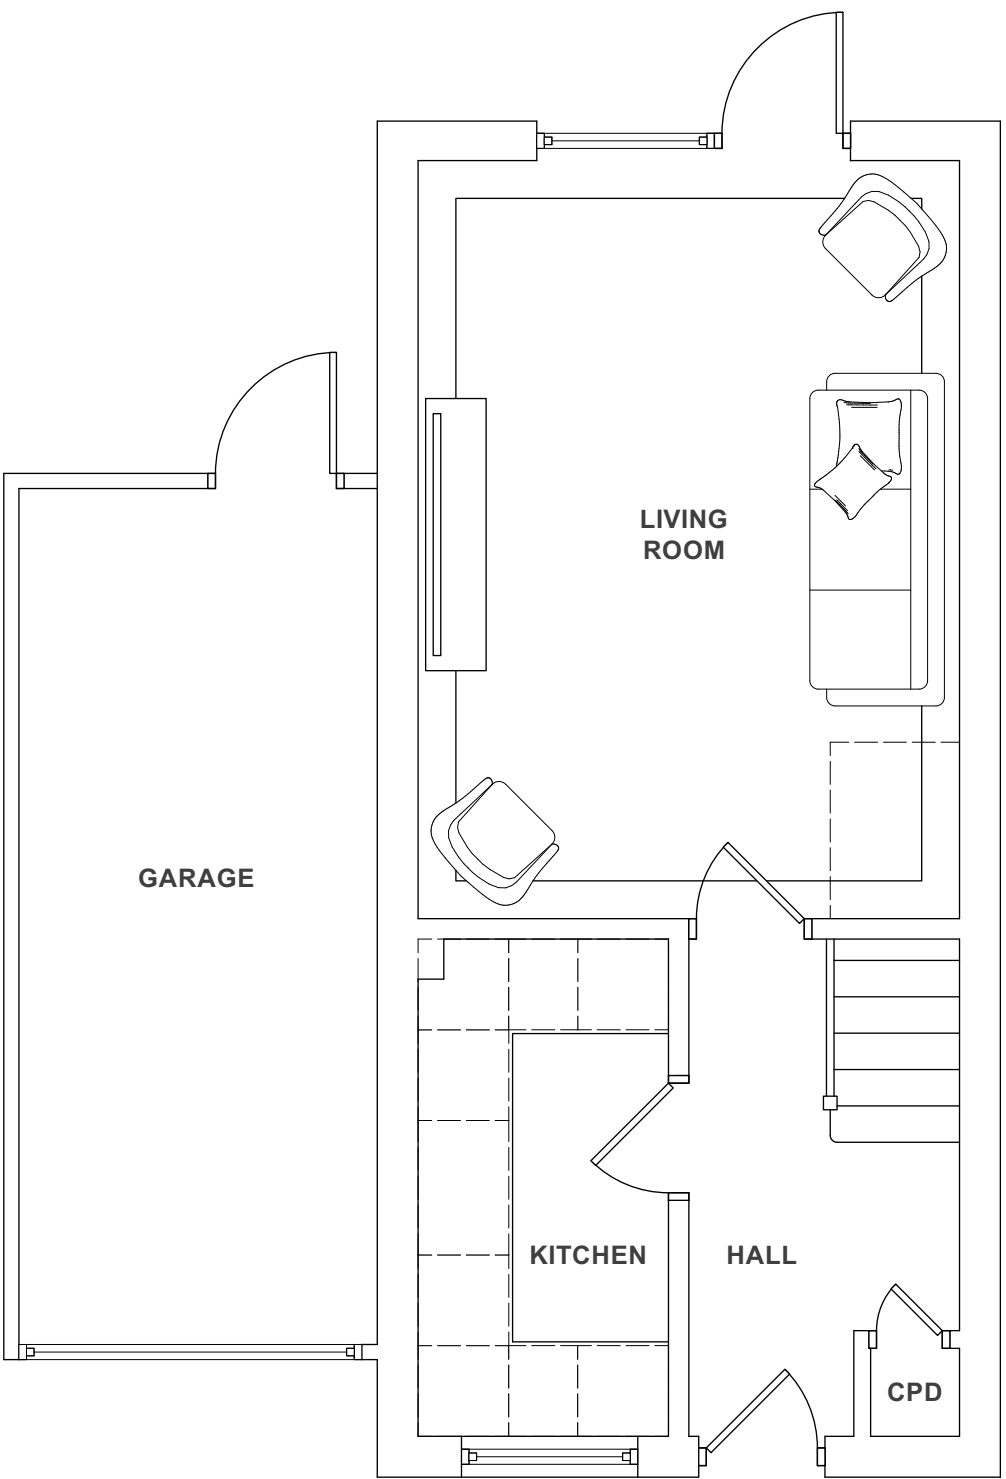

PROPOSED GROUND FLOOR PLAN 1:50

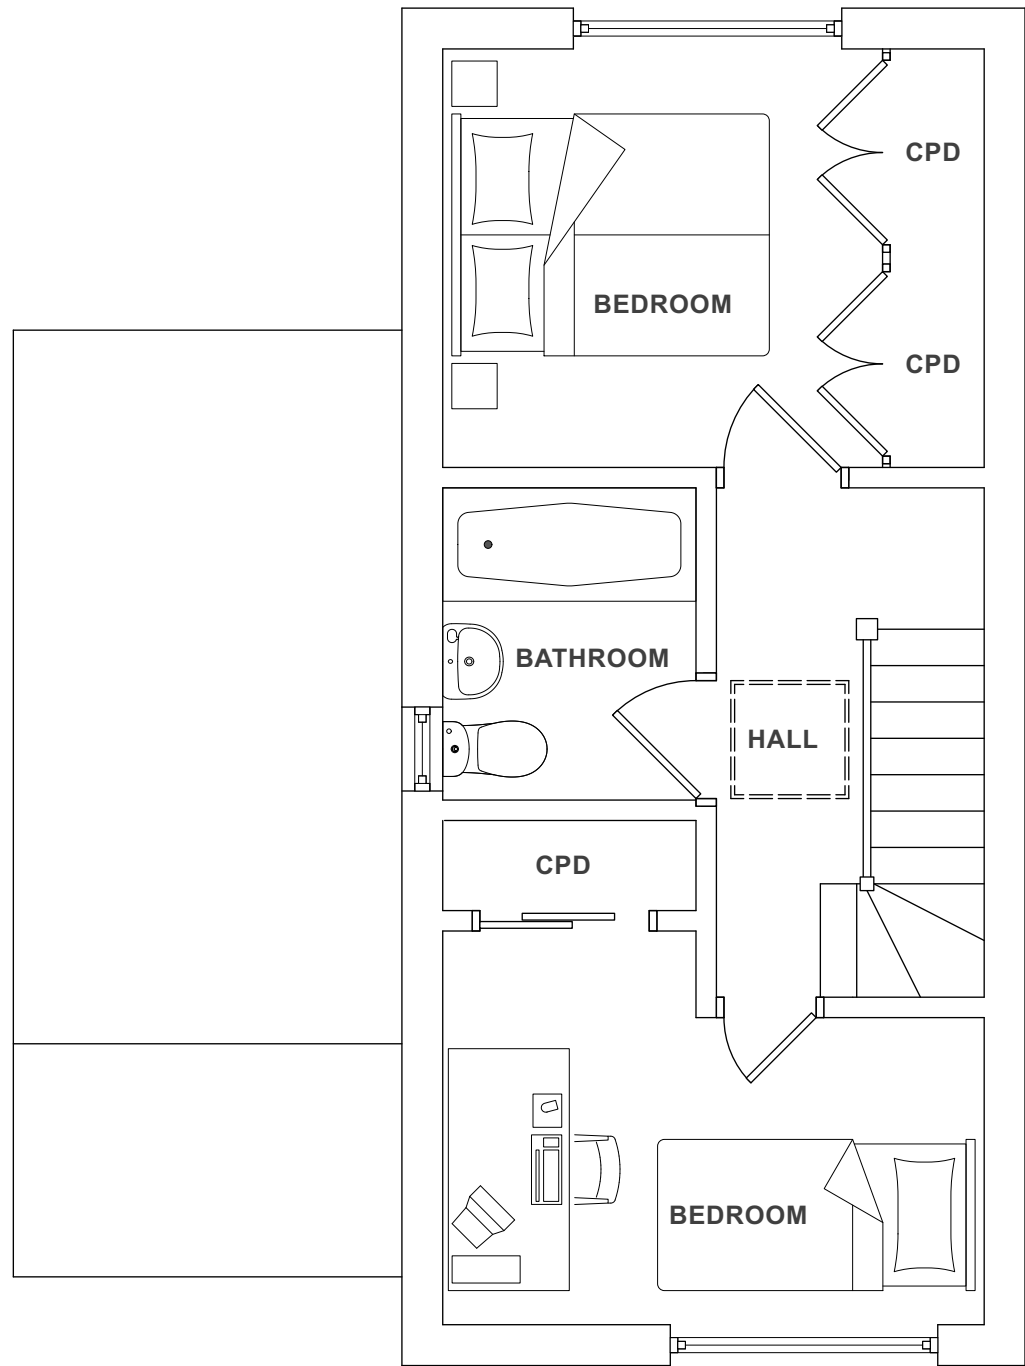

PROPOSED FIRST FLOOR PLAN 1:50

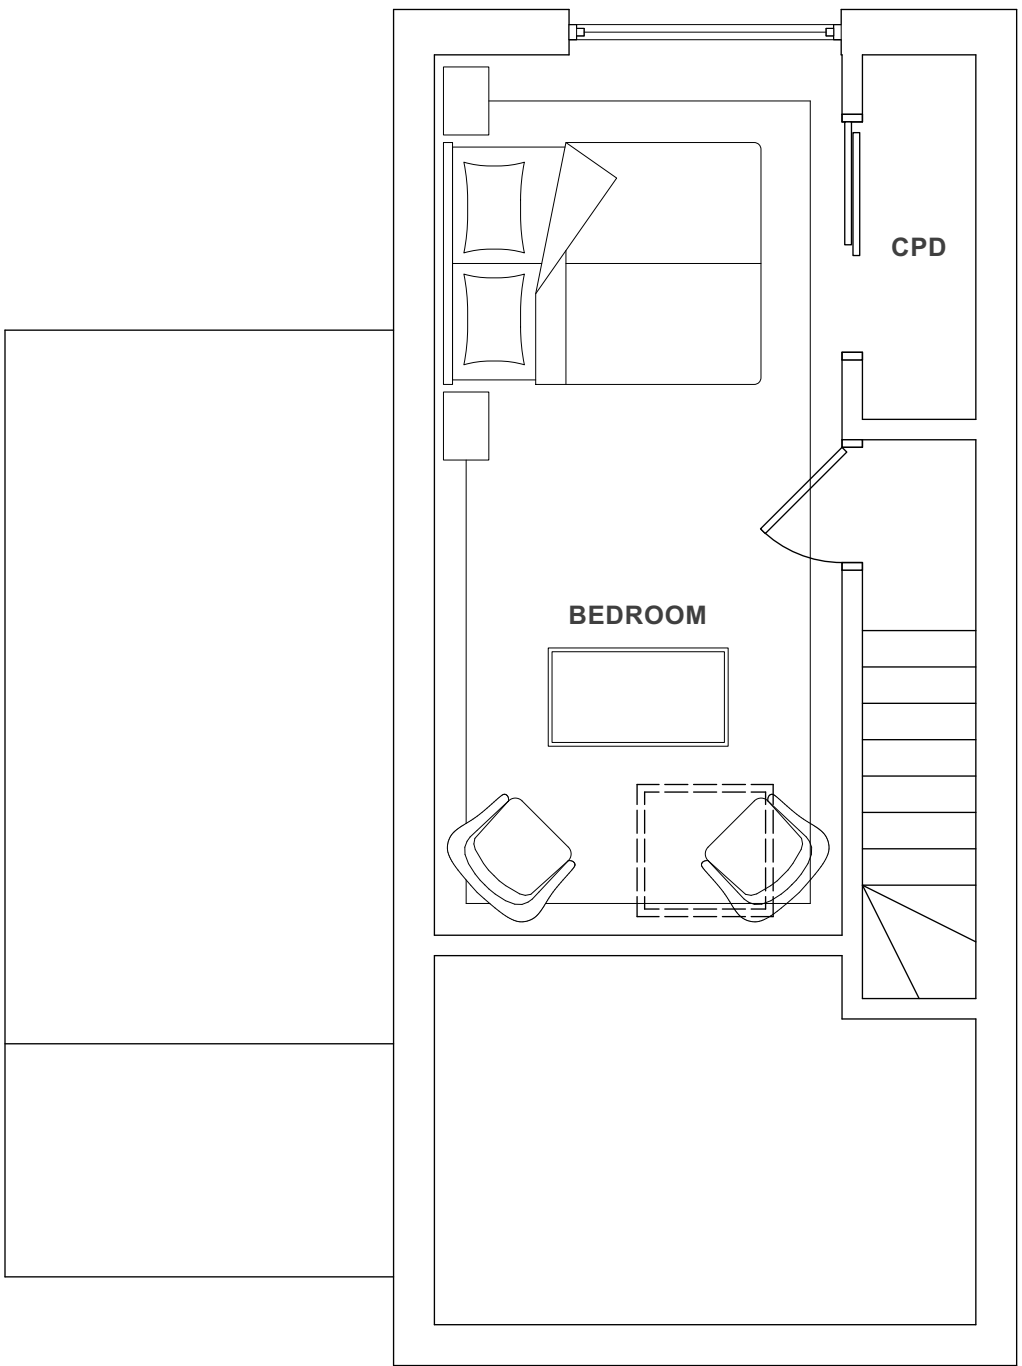

PROPOSED SECOND FLOOR PLAN 1:50

