



1 Proposed Front Elevation
1 : 100



2 Proposed Rear Elevation
1 : 100




3 Proposed Side Elevation A
1 : 100

ELEVATION FINISHES

- Brick - Buff Freshfield Lane Danehill Yellow Brick (three Storey element).
- ** Replacement Cladding - James Hardie Plank Hardie Plank VL Colour Sailcloth **
- Soldier Course to match brickwork
- Roof Tiles - Imerys Beauvoise Burnt Red Roof Tile
- ** Existing Balcony Decking Replacement EnviroBuild A1 Alu Deck Or Similar Non-Combustible Boards **

Proposed Planning Materials
1 : 50

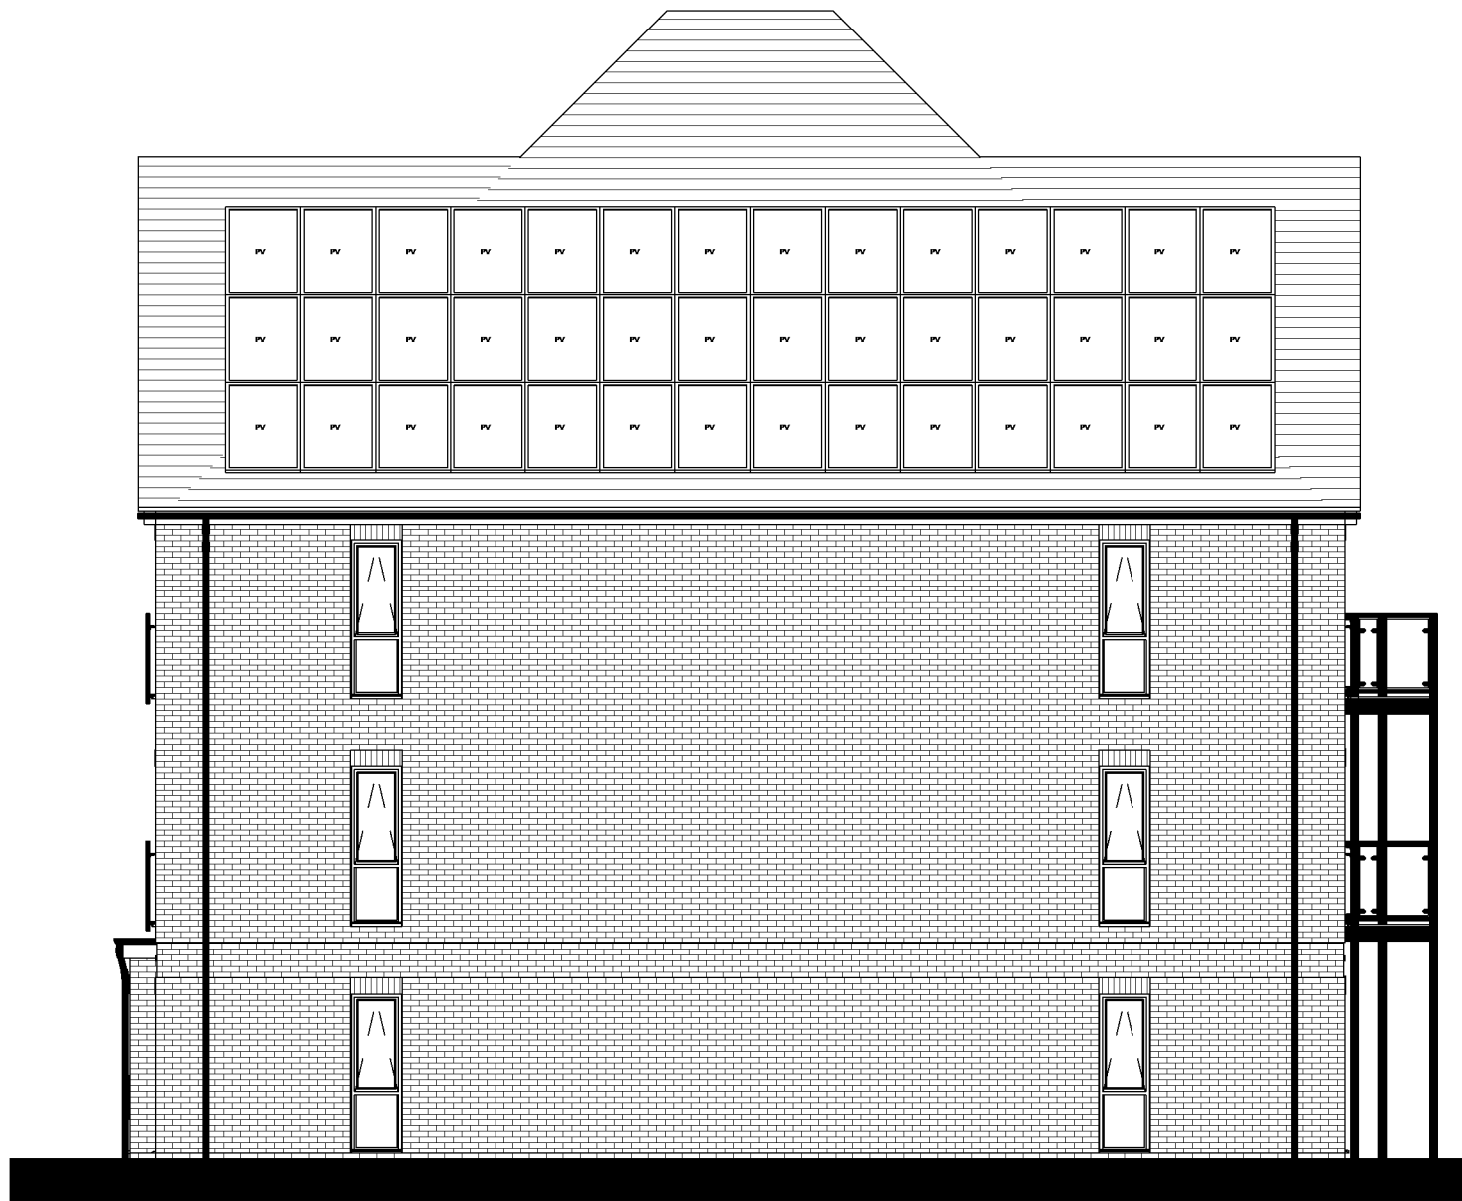

4 Proposed Side Elevation B
1 : 100

0m 2m 4m 6m 8m 10m
VISUAL SCALE 1:100 @ A1