






LOCATION PLAN
SCALE 1:1250@A3



BLOCK PLAN
SCALE 1:500@A3


	PROJECT:	12 Swebstone Close Earley	DRAWN BY:	P.S.	DRAWING TITLE:		 ArchDezine Limited archdeziner7@gmail.com
	PROPOSED SINGLE STOREY REAR EXTENSION GARAGE CONVERSION		DATE:	12/05/2026	LOCATION AND BLOCK PLAN		
			SCALE:	AS SHOWN@A3	DRAWING NUMBER:	SC-01	
			FILENAME:	26003			

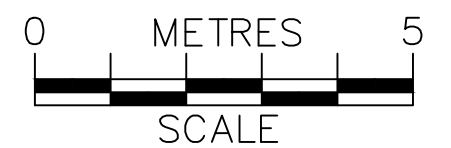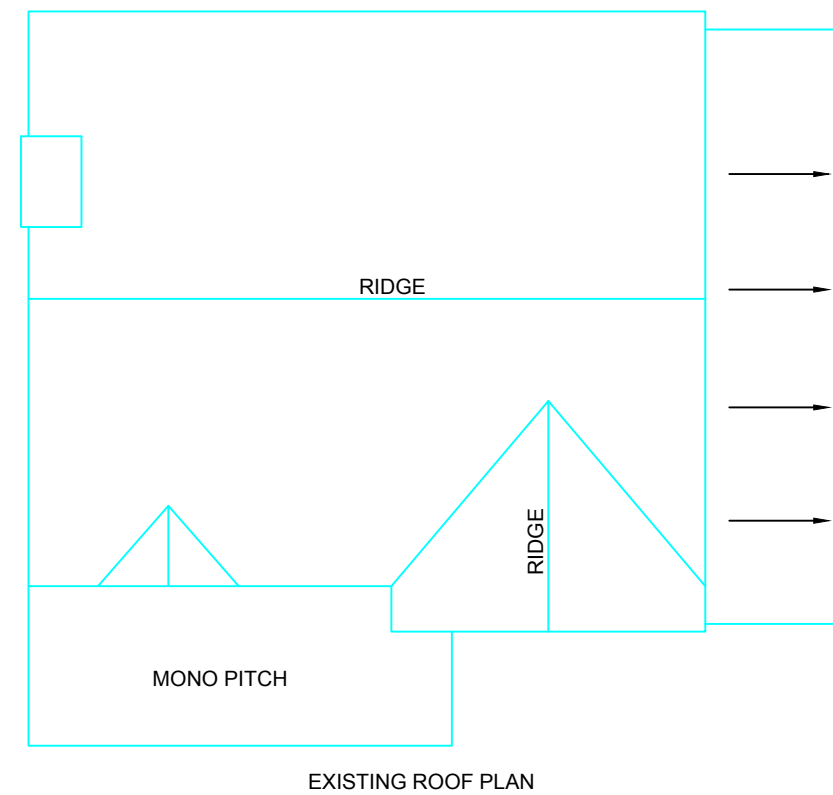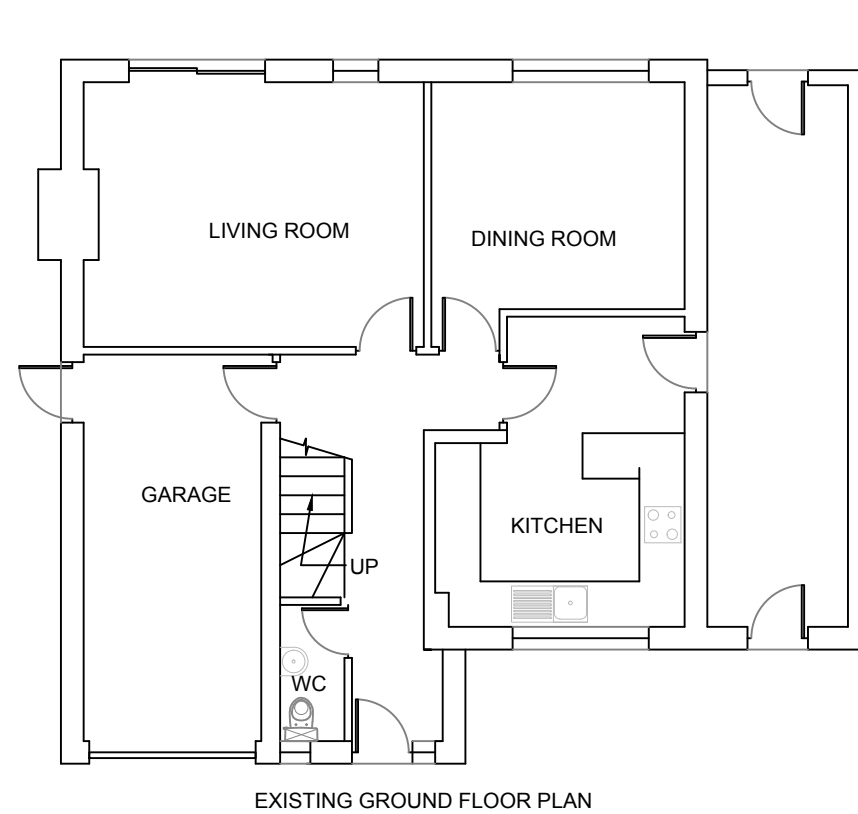

	PROJECT:	12 Swepstone Close Earley	DRAWN BY:	P.S.	DRAWING TITLE:		ArchDezine Limited archdeziner7@gmail.com
	PROPOSED SINGLE STOREY REAR EXTENSION GARAGE CONVERSION		DATE:	12/05/2026	EXISTING PLANS		
			SCALE:	1:100@A3	DRAWING NUMBER: SC-02		
			FILENAME:	26003			




EXISTING FRONT ELEVATION

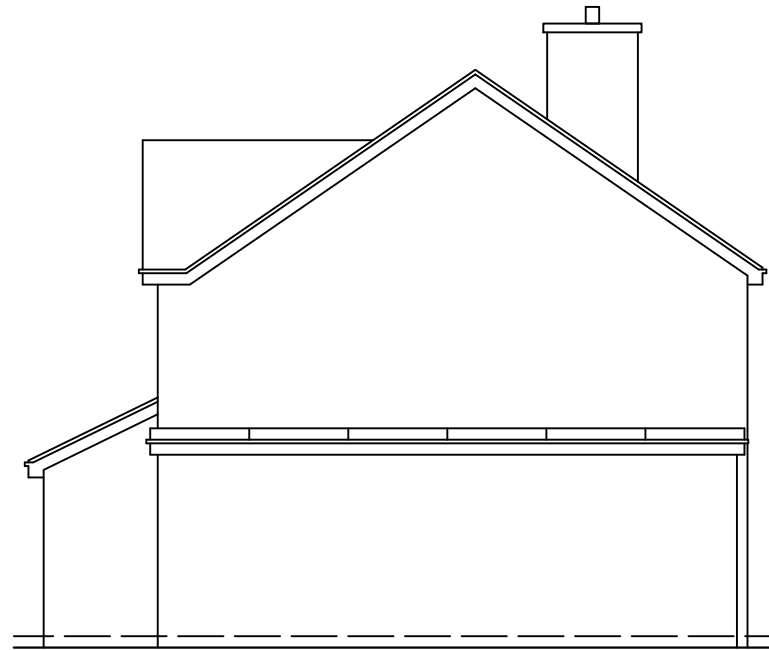


EXISTING SIDE-1 ELEVATION







EXISTING REAR ELEVATION

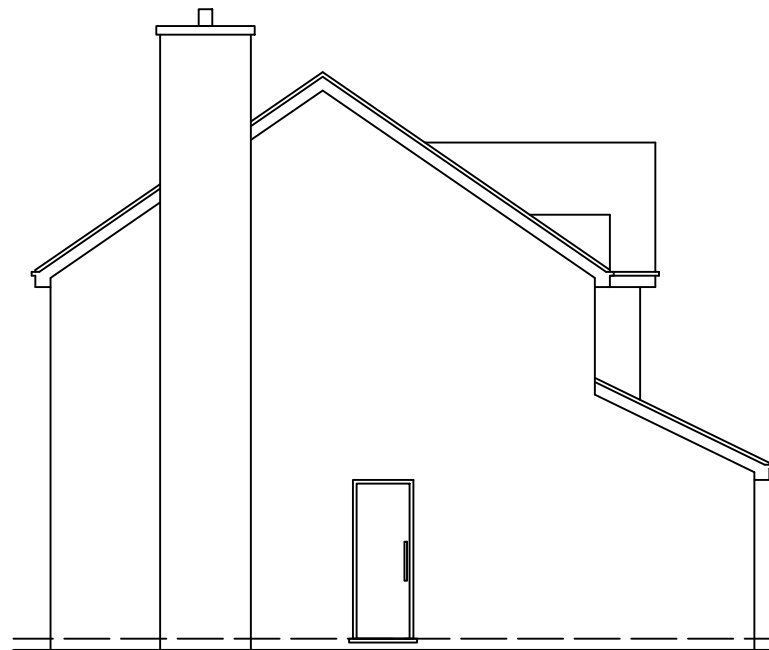

EXISTING SIDE-2 ELEVATION

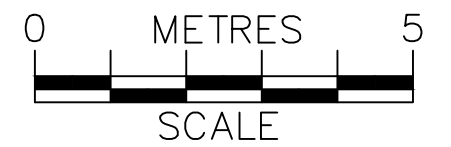

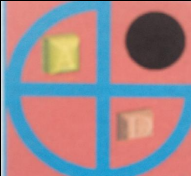	PROJECT:	12 Swebstone Close Earley	DRAWN BY:	P.S.	DRAWING TITLE:		 archdeziner7@gmail.com
	PROPOSED SINGLE STOREY REAR EXTENSION GARAGE CONVERSION		DATE:	12/05/2026	EXISTING ELEVATIONS		
			SCALE:	1:100@A3	DRAWING NUMBER:	SC-03	
			FILENAME:	26003			

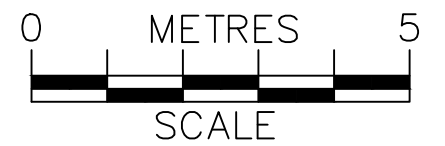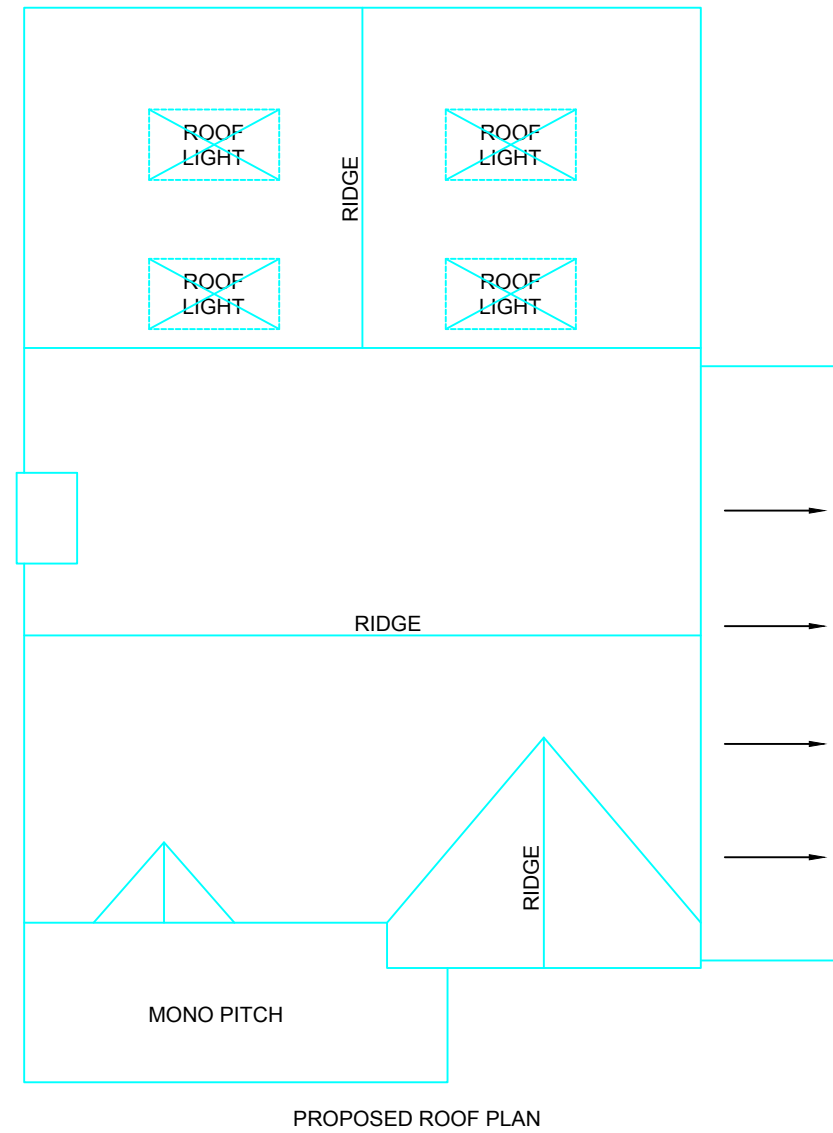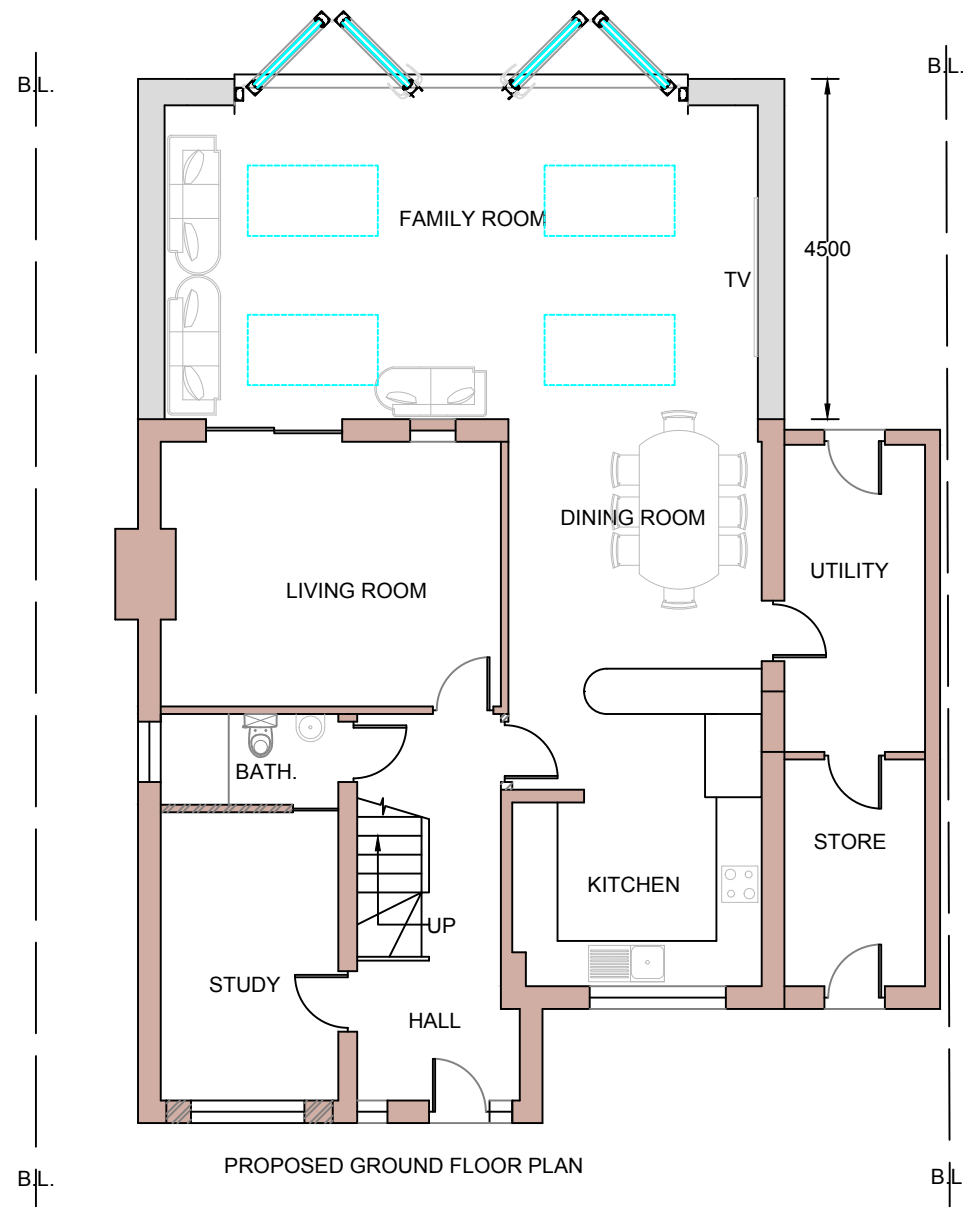


	PROJECT:	12 Sweptstone Close Earley	DRAWN BY:	P.S.	DRAWING TITLE:		ArchDezine Limited archdeziner7@gmail.com
	PROPOSED SINGLE STOREY REAR EXTENSION GARAGE CONVERSION		DATE:	12/05/2026	PROPOSED PLANS		
			SCALE:	1:100@A3	DRAWING NUMBER: SC-04		
			FILENAME:	26003			




PROPOSED FRONT ELEVATION




PROPOSED SIDE-1 ELEVATION

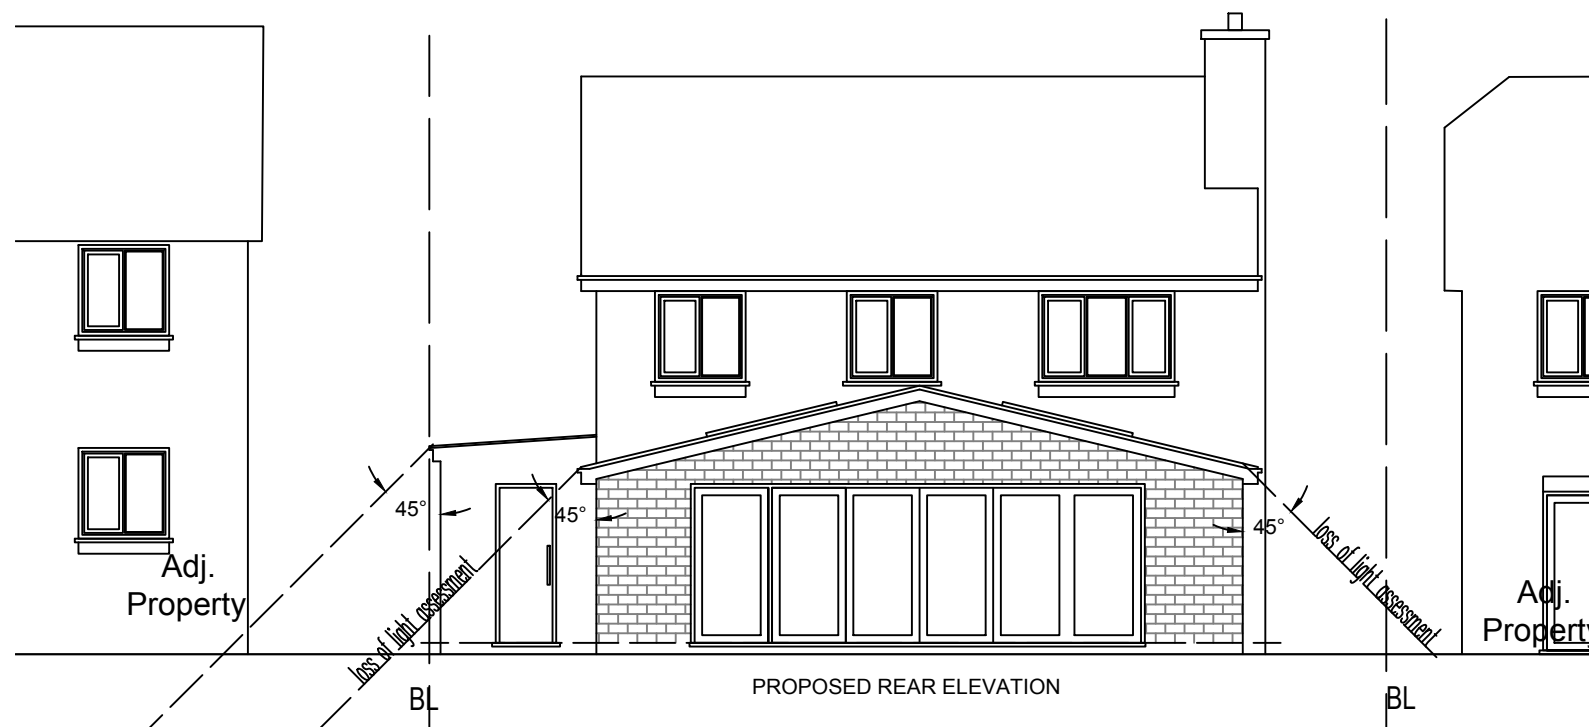


PROPOSED REAR ELEVATION

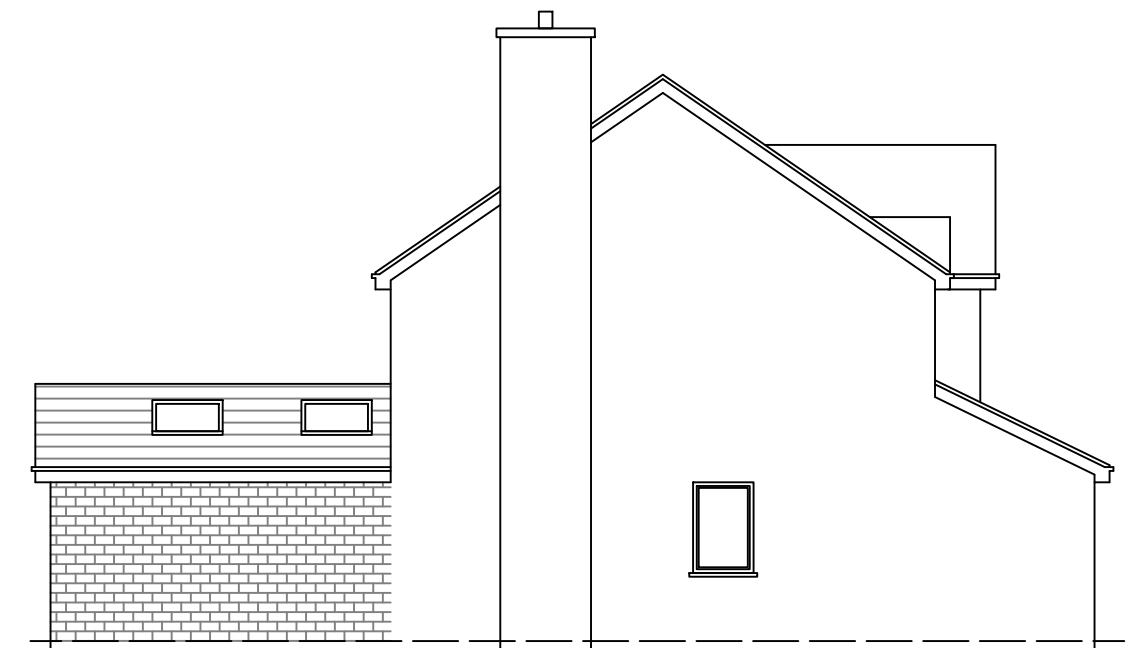

PROPOSED SIDE-2 ELEVATION

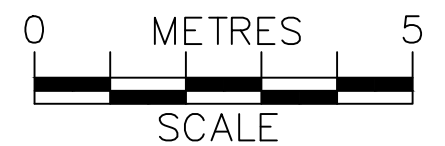

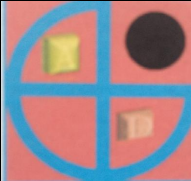	PROJECT:	12 Swepstone Close Earley	DRAWN BY:	P.S.	DRAWING TITLE:		ArchDezine Limited archdeziner7@gmail.com
	PROPOSED SINGLE STOREY REAR EXTENSION GARAGE CONVERSION		DATE:	12/05/2026	PROPOSED ELEVATIONS		
			SCALE:	1:100@A3			
			FILENAME:	26003	DRAWING NUMBER:	SC—05	