




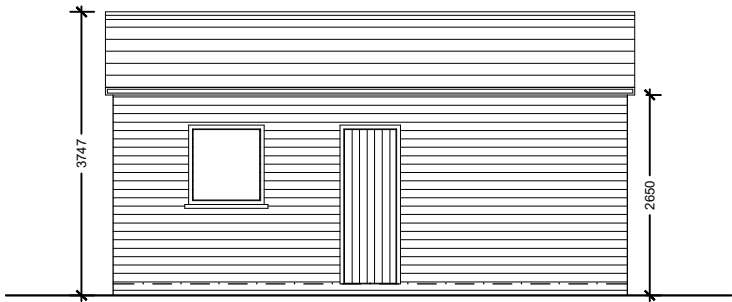


Front Elevation
Scale 1:100

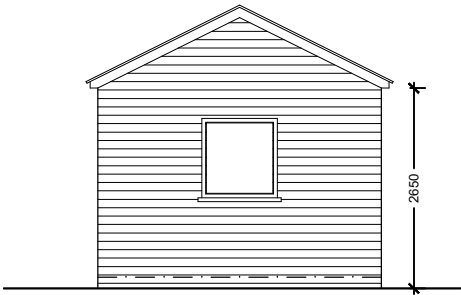

Side Elevation
Scale 1:100

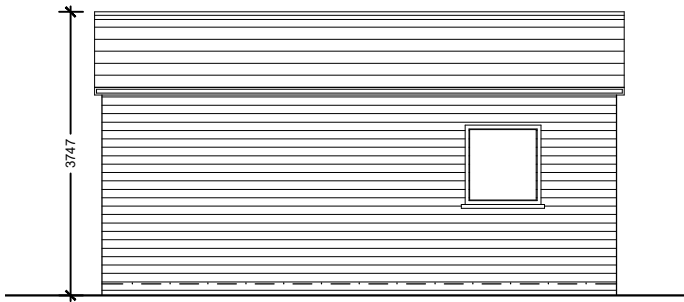


Rear Elevation
Scale 1:100

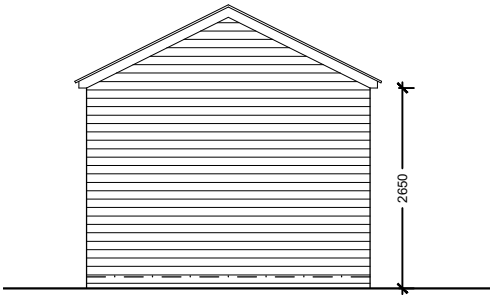


Side Elevation
Scale 1:100

NOTES
Written dimensions only are to be used from this drawing.
If any doubt exist the contractor must ask for clarification.
On no account must the contractor scale off this drawing.
Contractors and sub contractors must check and agree all dimensions before preparing workshop drawings or commencing work on site.
Contractors are responsible for informing mpas of any discrepancy discovered on this drawing or between this drawing and any other related documents issued in respect of the work.
This drawing and the copyrights and patents herein are the property of mpas and may be used or reproduced only under contract.
All work must be carried out in accordance with the current Building Regulations, Codes of Practice and British Standards.
If any doubt exists the contractor must ask for clarification.
The Construction Design and Management Regulations 2015:
It is the responsibility of the client to instruct the appointed contractor to identify any special hazards in the carrying out of the construction works and prepare a Health & Safety Plan and submit the relevant information to the Health & Safety Executive if necessary.
Martin Peacock Architectural Services Ltd Copyright © 2026

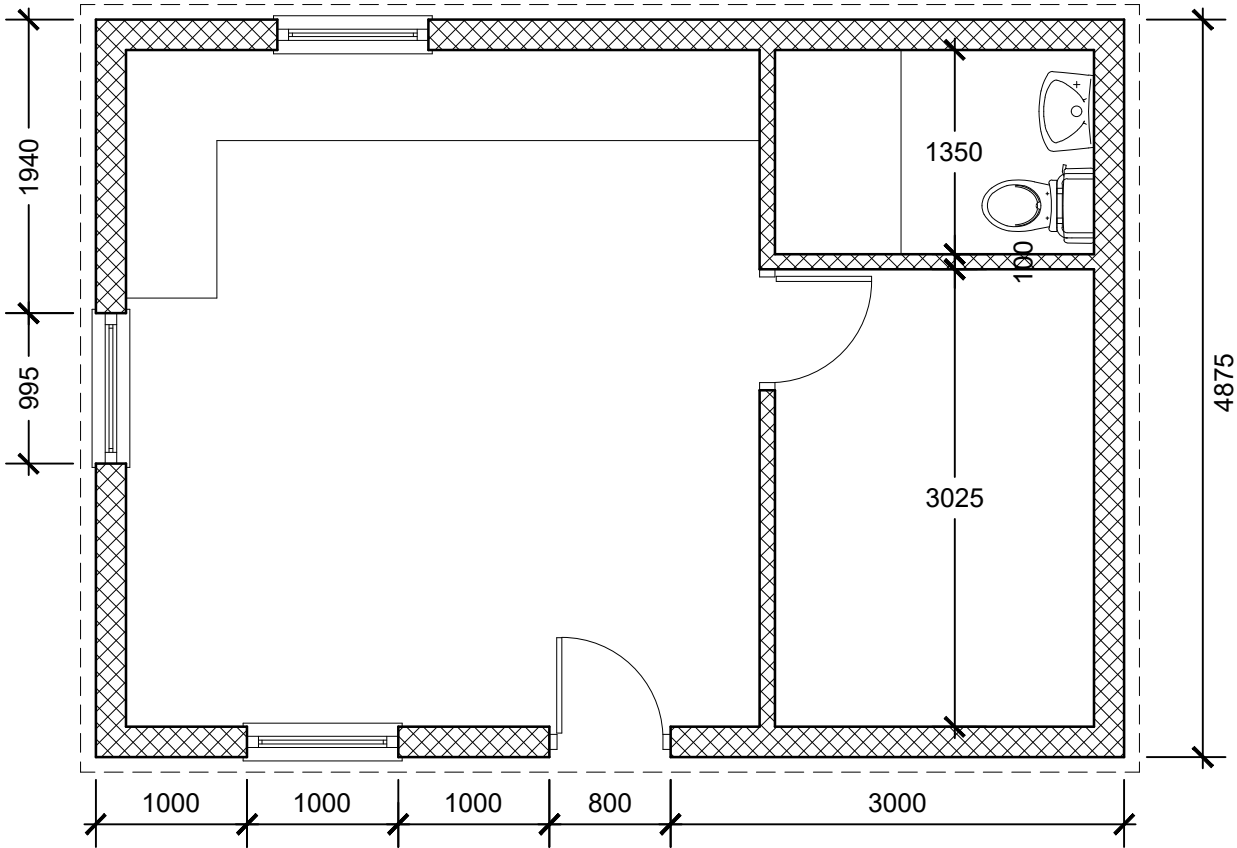

Typical Layout
Scale 1:50

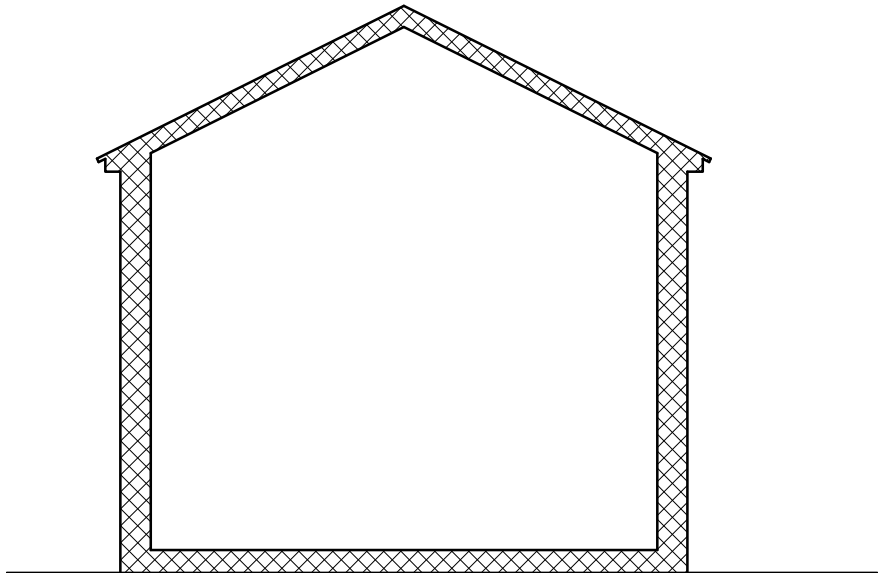

Typical Section
Scale 1:50

Contract Proposed Traveller Plots On Land Opposite Charlton Lane, Trowes Lane, Swallowfield, RG7 1RN			mpas	
Client ET Planning Thames Valley - 200 Dukes Ride.Crowthorne. RG45 6DS			Martin Peacock Architectural Services Limited	
Drawing Day Room Details			Old Reading Room Main Street, Stainforth, Settle North Yorkshire BD24 9PE. Tel: 07765 224 261	
Drawn MDP	Scale 1:50 @A3	Job No 2026-17	Drawing No 1050	Revision -
Date 05-05-2026				