



NO: 15
ADJOINING
PROPERTY

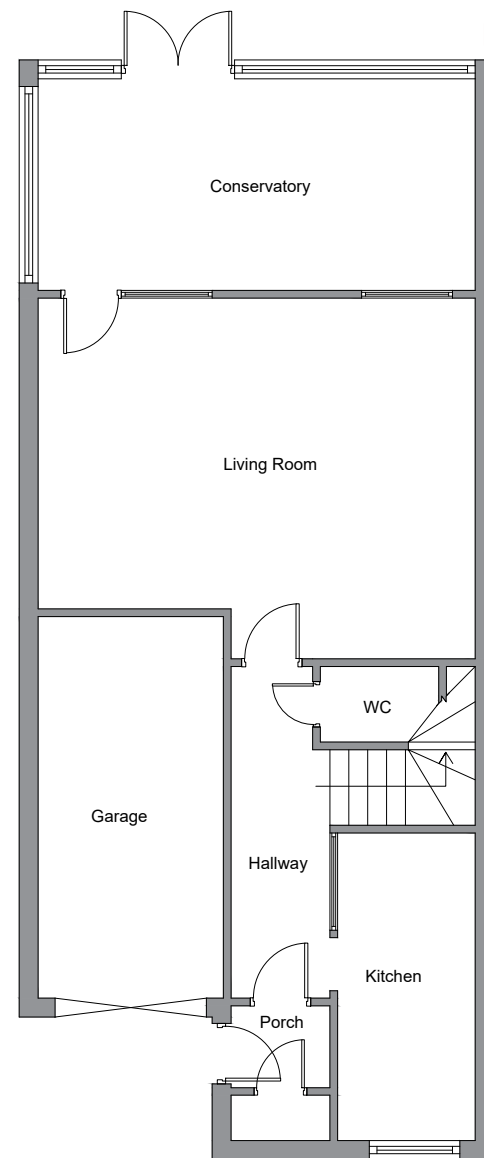

Existing Ground Floor Plan

NO: 15
ADJOINING
PROPERTY

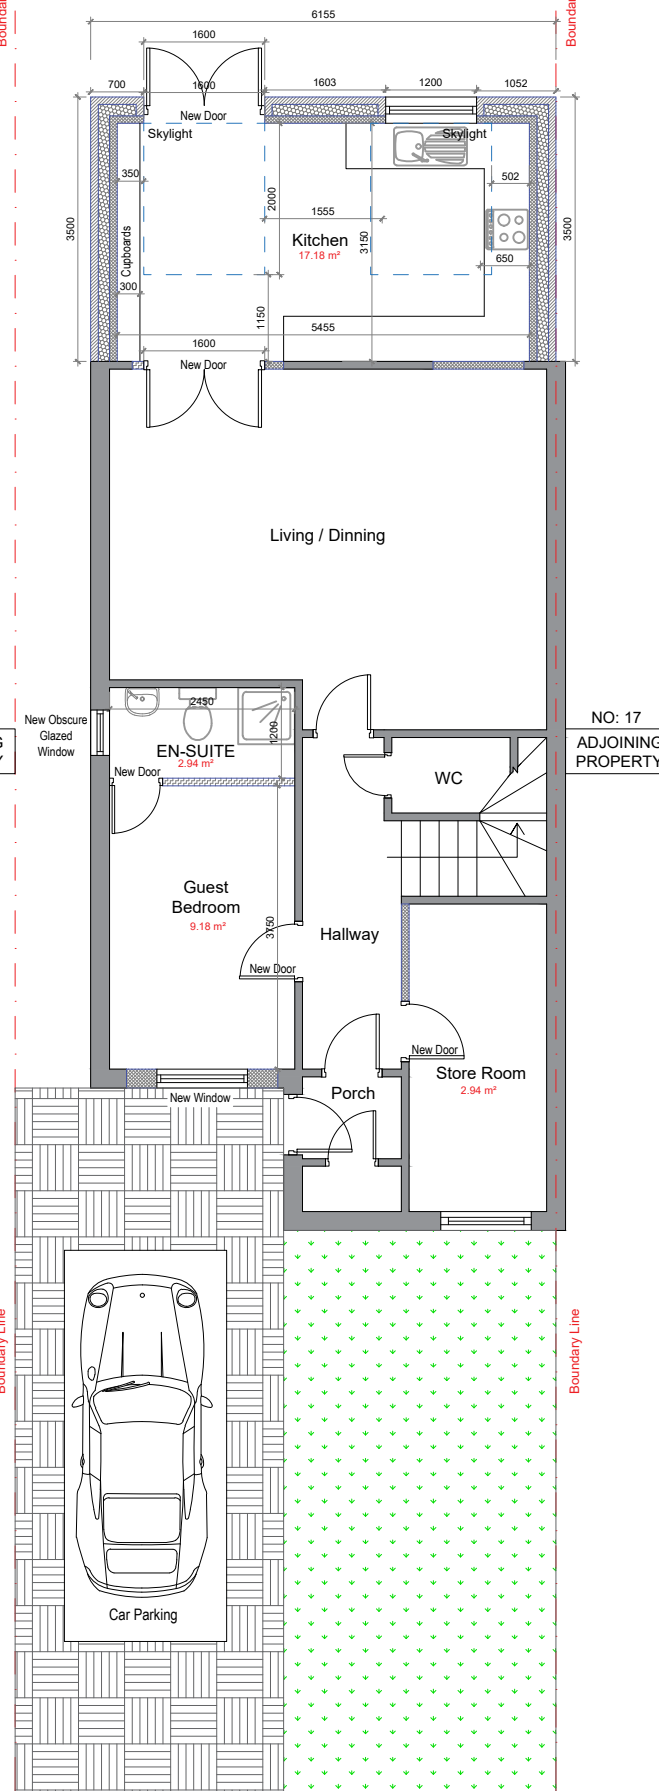


Proposed Ground Floor Plan

Notes :

1. All Dimension are in millimeters.
2. All dimensions are to be checked on site and the Architect is to inform of any discrepancies before construction commences.
3. All references to drawings refer to current revision of that drawing.

WALL LEGEND	
	Existing Wall
	Proposed 100 mm Non-Loadbearing Stud Wall
	Proposed 350mm Cavity Wall
	Proposed 215mm Block Wall

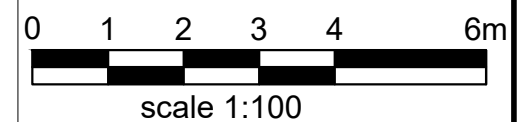

Client -		
Project - 16 Alderman Willey Close, Wokingham RG41 2AQ		
Scale	1:100@A3	Date - 04-06-2026
Drawn By	Checked By -	
Project No.	Drawing No.	Revision
	03	A
Project Description		
-Rear Extention & Internal alterations		