



NORTH ELEVATION

Specification of External Materials


Roof
"Marley" Brown Plain Clay Roofing tiles with matching bonnet hips and half round ridge tiles
Concealed Flat Roofs = Grey high density single ply poly roof covering

Existing Retained External walls
Sandstone faced window and door sills and linets
New Extension External walls
"Halloway" Brindle facing bricks bedded in natural mortar.
Sandstone faced window and door sills and linets


Windows
Grey Anodized Aluminum top or side hung sash windows, double glazed

External doors
Front Door = Grey UPVC security door set
Back door = Grey UPVC security door set
Conservatory = White UPVC

Fascias, Soffits and Barge boards
Dark Grey UPVC
Rainwater Gutters and Down pipes
Black UPVC O G line gutters with circular down pipes

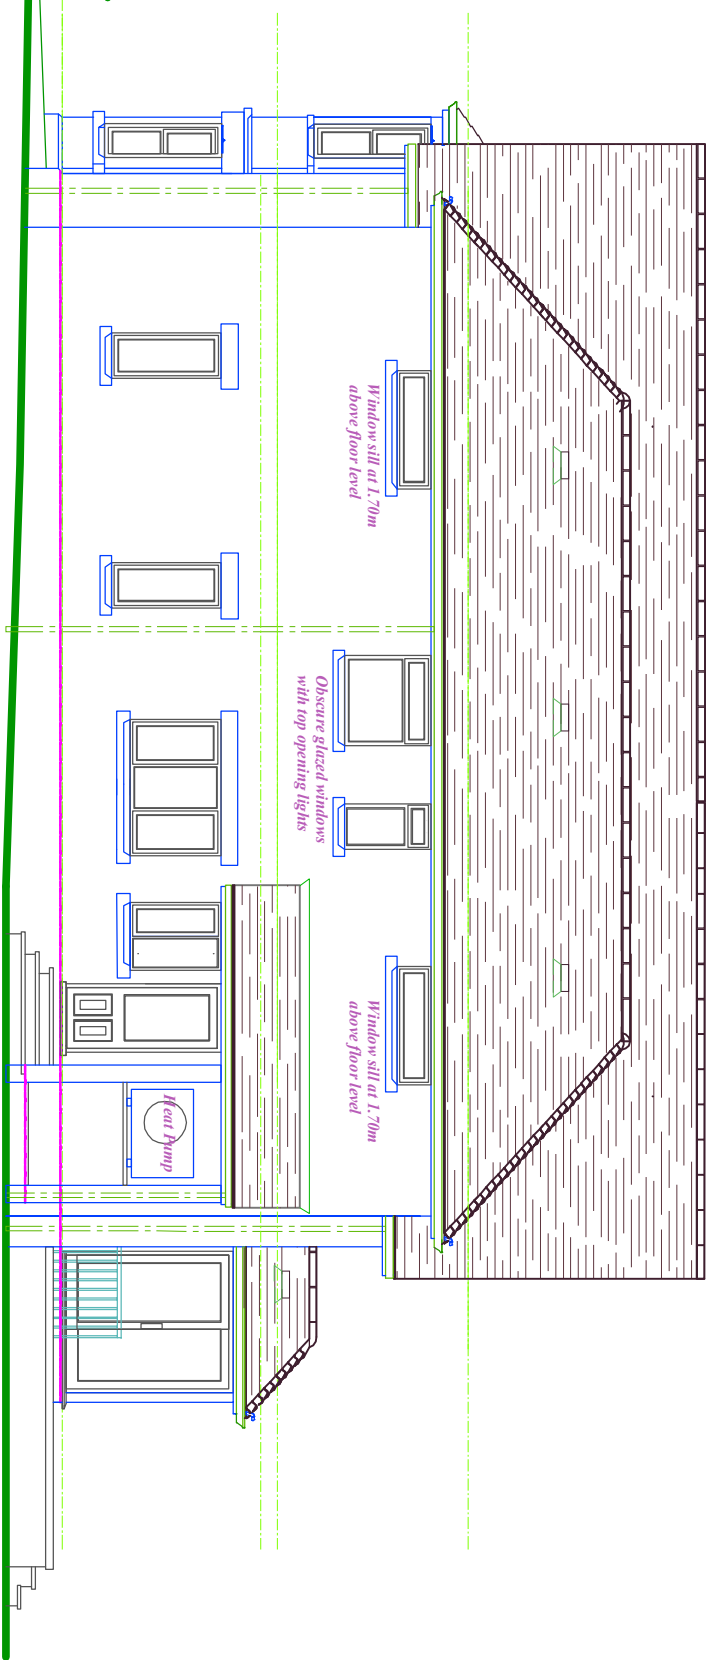

WEST ELEVATION

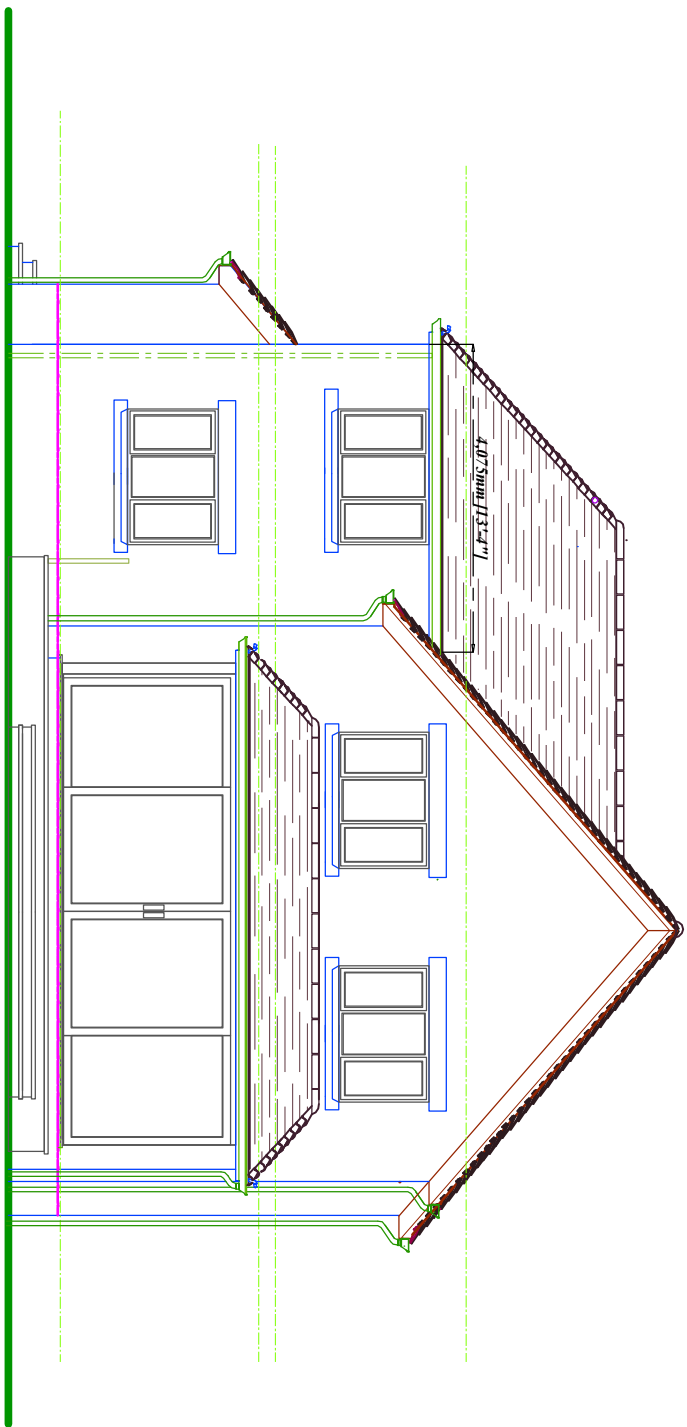

SOUTH ELEVATION

Location
Milverton. 38 New Road, Twyford, Reading, Berkshire. RG10 9PT

Project
Two Storey Side and Rear Extensions

Drawing
Planning Proposals - Elevations

Scale
1:100


Drawing No
D1345-07a

Colin Dawson Associates

Architectural Design and Building Surveying

Malvern House,
1 Malvern Way
Twyford Reading Berkshire RG10 9PY
07764837082
cdadesign@mdwernhse.uk

EAST ELEVATION

 

1:100 scale on A3 size paper . Print at 1:1 scale.